

REV.	DATE	NOTES	REV. BY
------	------	-------	---------


Susanna Taylor

49 Sapcote Road, Burbage, Leicester,
LE10 2AS

Proposed Ground Floor Plan

AUTHOR	L.R.	DATE	17/09/2026	APPROVED	S.T.
SCALE	1:50 @ A3	READ WITH	0492 (A) GA 001		
DRAWING No.	0492	- A - GF - 008			
Project No.	Type	Area	Number	Rev	
DRAWING STATUS	Planning				

- Proposed Ground Floor Notes
1. Stairs from GF to 1F.
 2. Existing front entrance to property.
 3. Existing door to be bricked up & made good.
 4. New structural opening with steels placed overhead.
 5. New sliding folding doors to be double glazed with uPVC frames.
 6. Proposed extension to rear of property. Extension to be of insulated cavity brick & block construction.

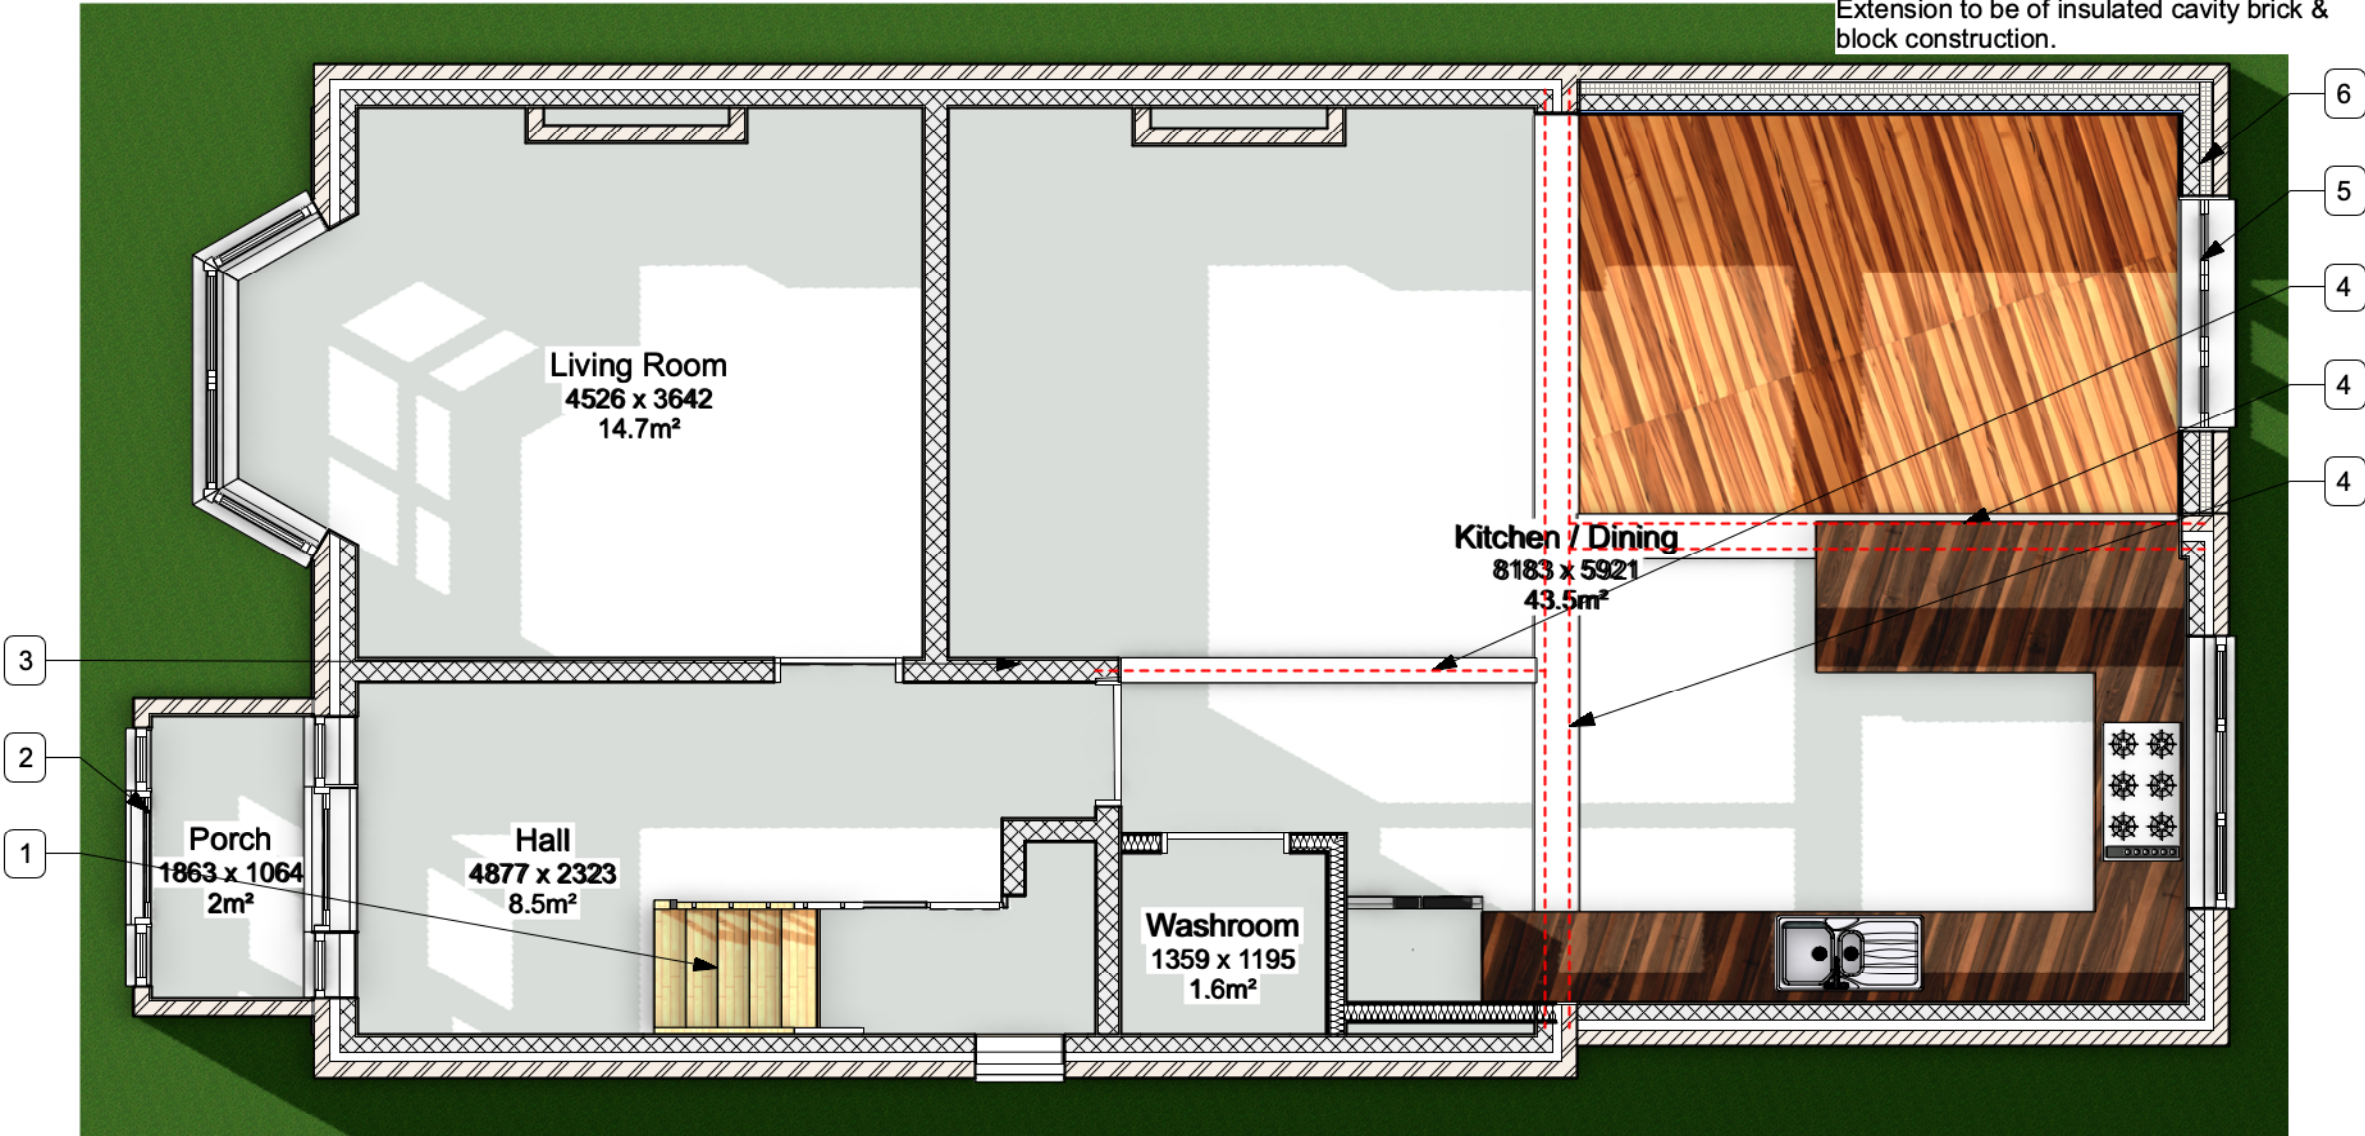

1 Ground Floor Plan - Proposed
Scale: 1:50