

REV.	DATE	NOTES	REV. BY
------	------	-------	---------


Susanna Taylor

49 Sapcote Road, Burbage, Leicester,
LE10 2AS

Proposed First Floor Plan

AUTHOR	L.R.	DATE	17/09/2026	APPROVED	S.T.
SCALE	1:50 @ A3	READ WITH	0492 (A) GA 001		
DRAWING No.	0492	-	A	-	1F - 009
Project No.		Type		Area	Number
DRAWING STATUS	Planning				

- Proposed First Floor Notes
1. Stairs from GF to 1F.
 2. New flat roof with parapet over proposed rear extension.
 3. New roof lantern in new flat roof, to proposed extension. Roof surface to be rubberised membrane, welded at all joints.
 4. Parapet wall to perimeter of proposed extension.

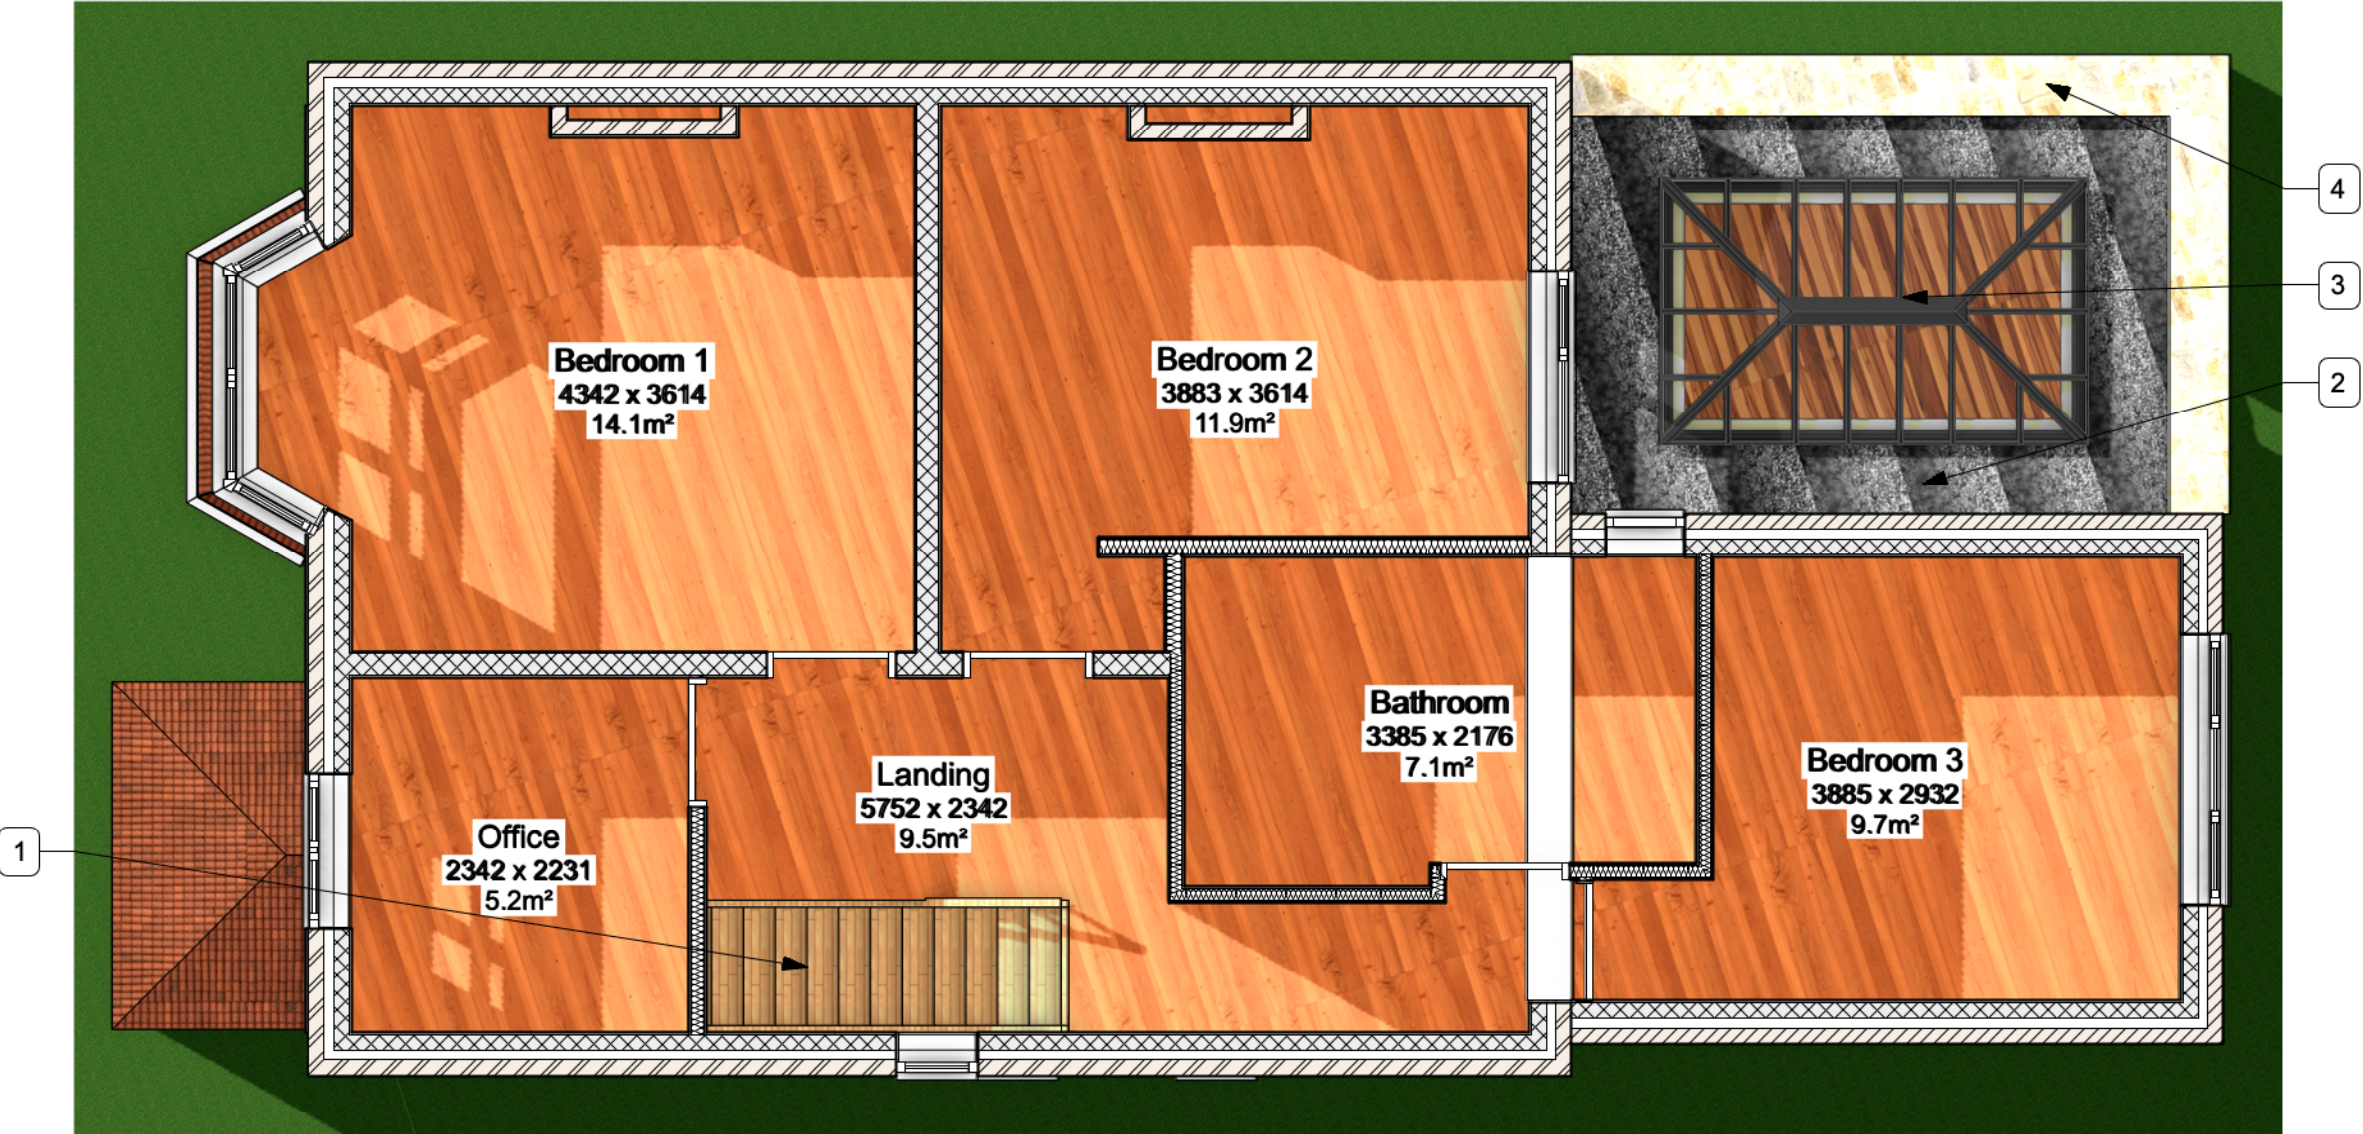

1 First Floor Plan - Proposed
Scale: 1:50

