

GENERAL DRAWING NOTES

© This drawing is not to be shown to any Third Party unless agreed by The Design Social.


This drawing shows 'design intent' only.
It is the responsibility of the appointed contractor to finalise development, using specialists approved by The Design Social, & produce detailed working drawings.
ALL working drawings to be approved by The Design Social prior to manufacture.

REV.	DATE	NOTES	REV.
			BY


Susanna Taylor				
49 Sapcote Road, Burbage, Leicester, LE10 2AS				
Existing Elevations				
AUTHOR	L.R.	DATE	17/09/2026	APPROVED
				S.T.
SCALE	1:100 @ A3	READ WITH	0492 (A) GA 001	
DRAWING No.	0492 - L - GA - 007			
Project No.	Type	Area	Number	Rev
DRAWING STATUS				
Planning				

Existing Elev Notes


- Existing front entrance to property.
- Existing door to be converted into larger opening.

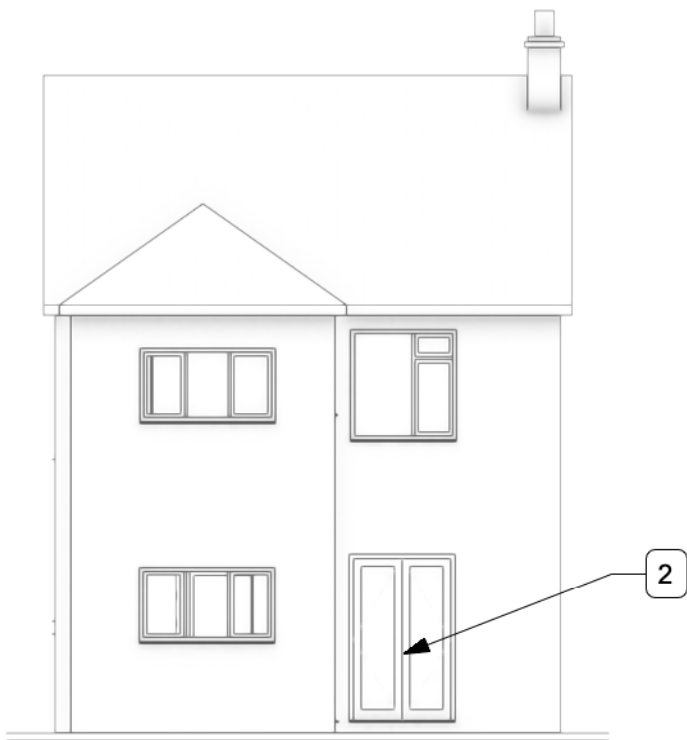


3 North Elevation - Existing
Scale: 1:100

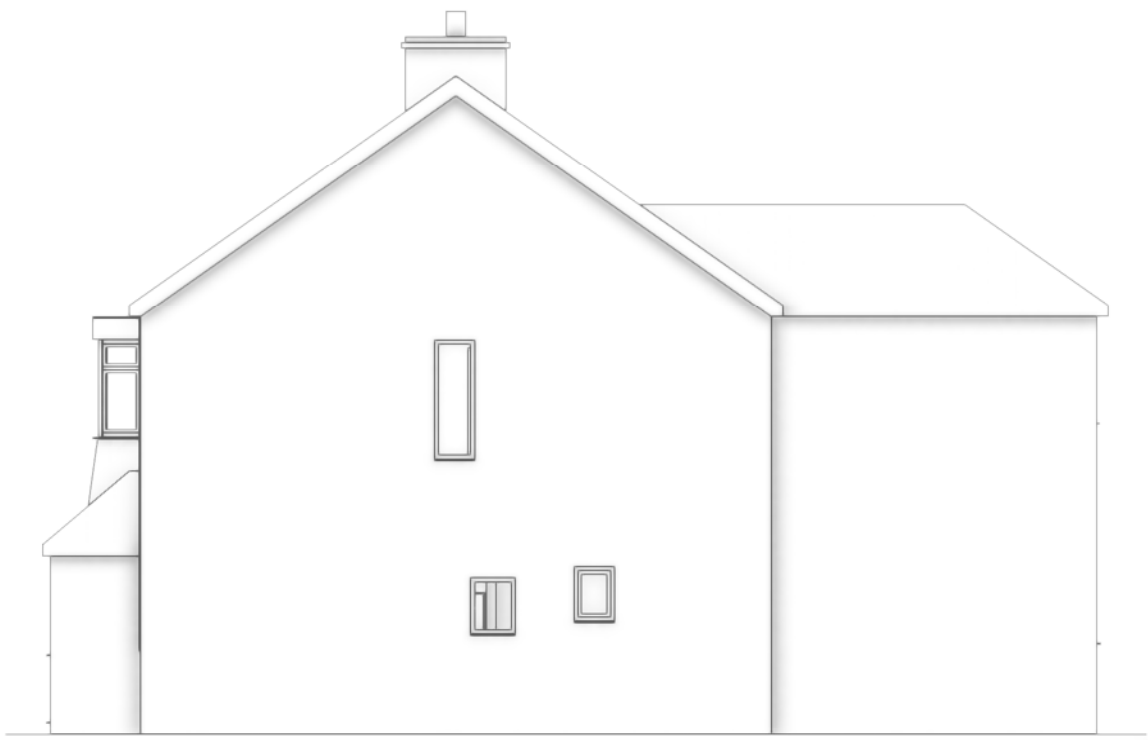

4 East Elevation - Existing
Scale: 1:100

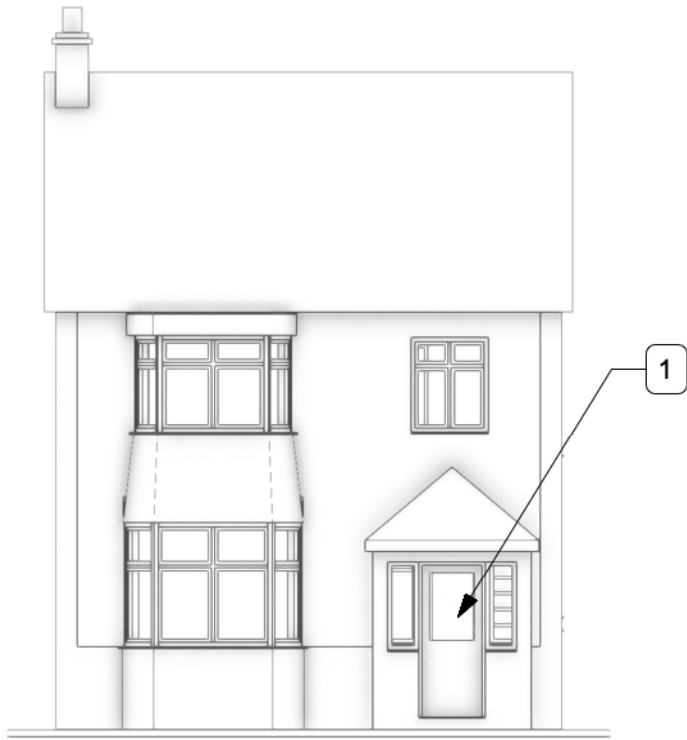

1 South Elevation - Existing
Scale: 1:100

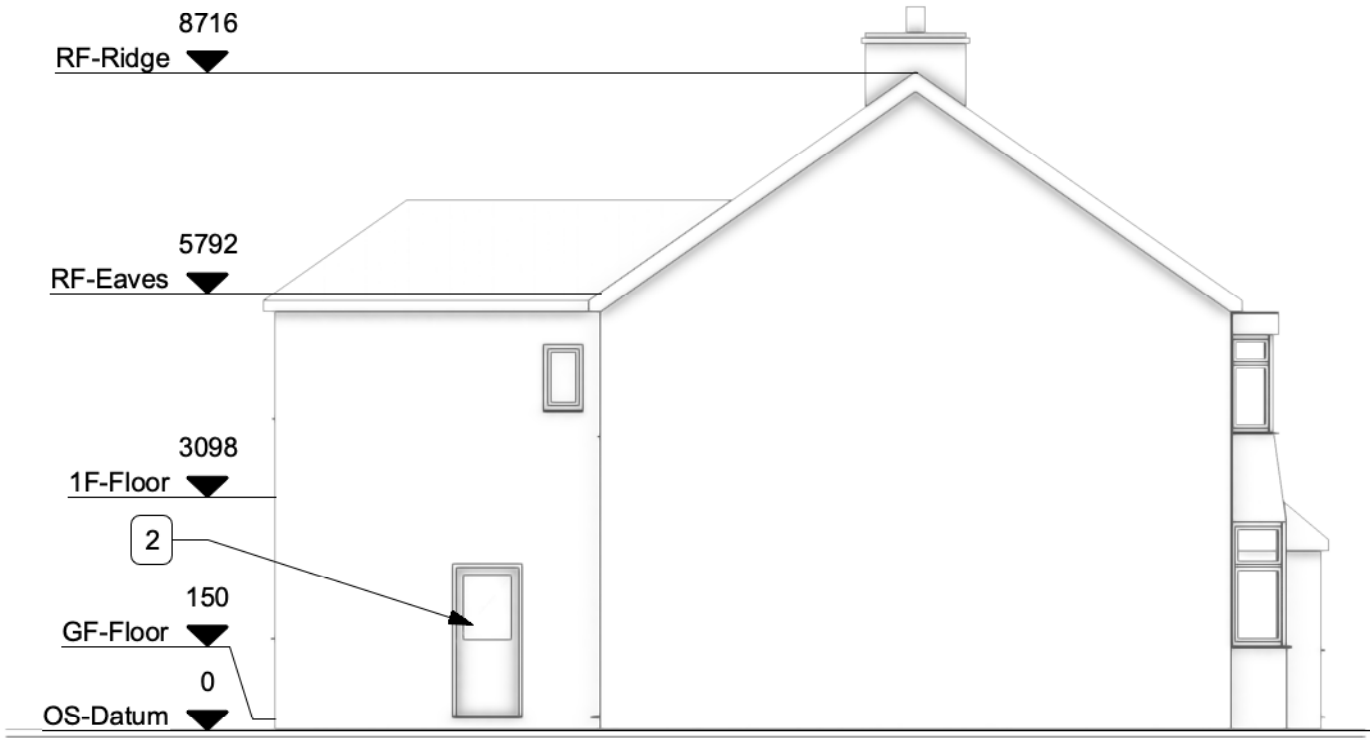

2 West Elevation - Existing
Scale: 1:100

