


Existing First Floor Notes

1. Stairs from GF to 1F.

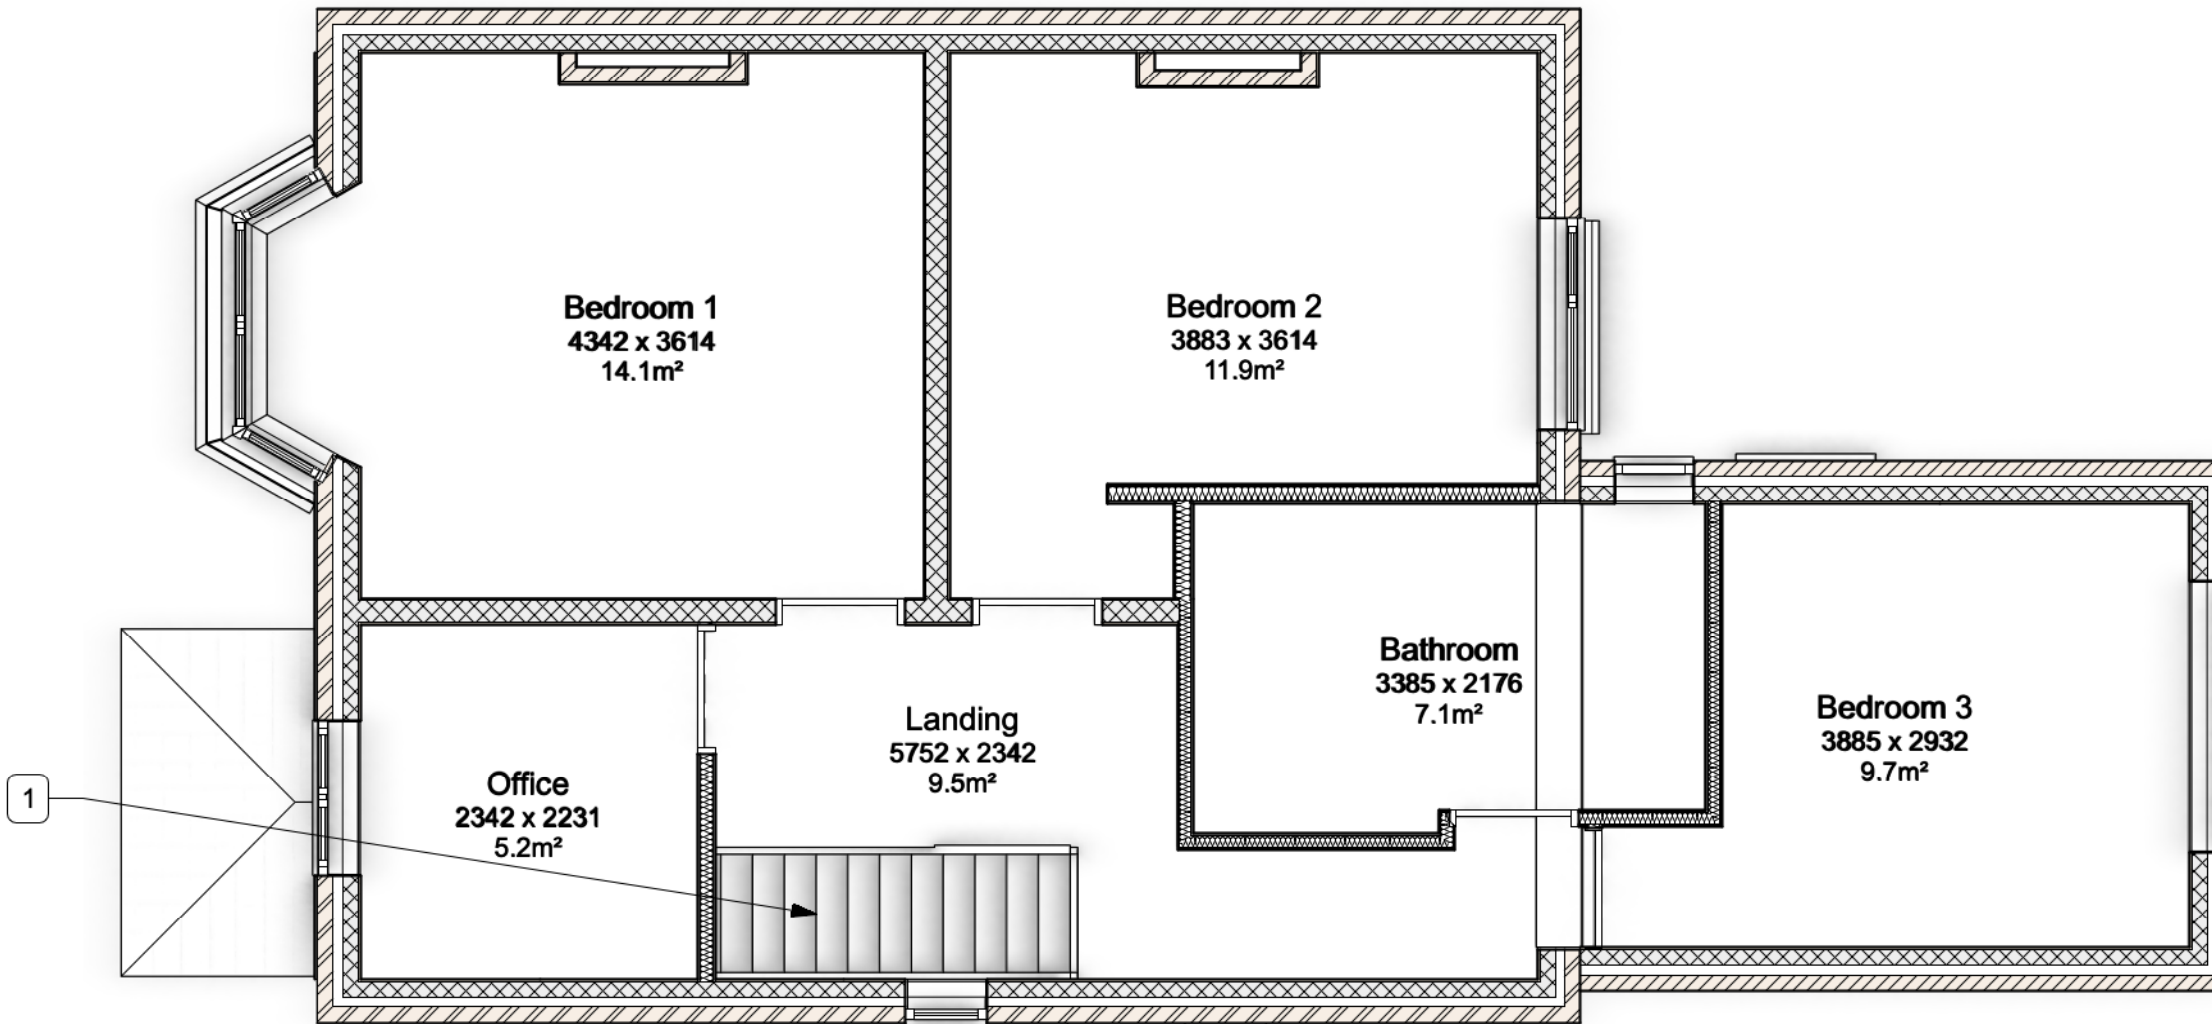

1

First Floor Plan - Existing
Scale: 1:50



THE DESIGN SOCIAL



134 Kirkby Road Barwell LE9 8FN UK
T: +44 (0)1455 446521 F: +44 (0)1455 446521
E: admin@thedesignsocial.com

GENERAL DRAWING NOTES

© This drawing is not to be shown to any Third Party unless agreed by The Design Social.

This drawing shows 'design intent' only.
It is the responsibility of the appointed contractor to finalise development, using specialists approved by The Design Social, & produce detailed working drawings.
ALL working drawings to be approved by The Design Social prior to manufacture.

REV.	DATE	NOTES	REV. BY
------	------	-------	---------

THE DESIGN SOCIAL



Susanna Taylor

49 Sapcote Road, Burbage, Leicester,
LE10 2AS

Existing First Floor Plan

AUTHOR	L.R.	DATE	17/09/2026	APPROVED	S.T.
SCALE	1:50 @ A3	READ WITH	0492 (A) GA 001		
DRAWING No.	0492	- A - 1F - 005			
Project No.	Type	Area	Number	Rev	
DRAWING STATUS	Planning				