



FRONT ELEVATION 1




FRONT ELEVATION 2




REAR ELEVATION



SIDE ELEVATION

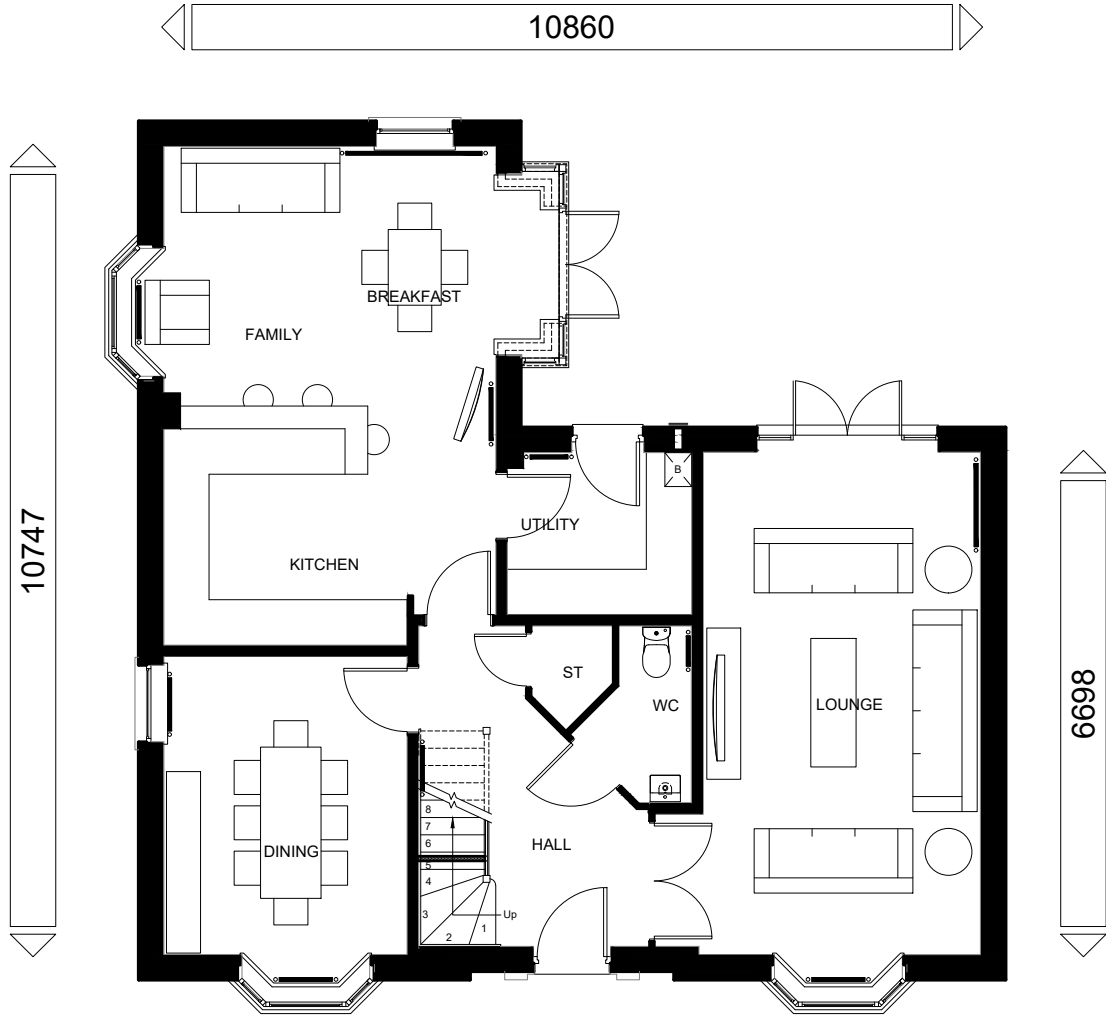

GROUND FLOOR PLAN

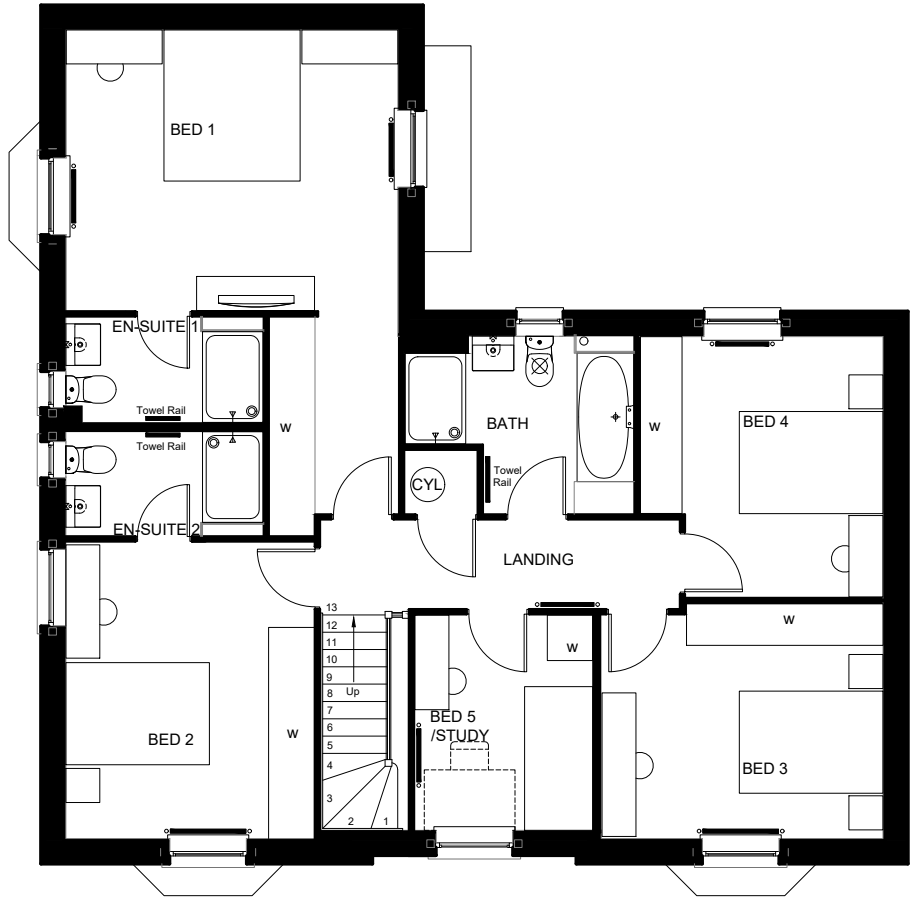

FIRST FLOOR PLAN

Dwg Title:H588 X-G7 (HENLEY) AS

House Type Code:H588 X-G7

Drawing No: H588.02

Drawn: GDT

Checked: GDT

Date: Dec 2022

Scale: 1:100

WARNING TO HOUSE-PURCHASERS

Buyers are warned that this is a working drawing and the contents of this drawing may be subject to change during the progress of the build process. The layout, dimensions and specifications are included for general guidance only. The drawings are not to be used for construction purposes. While we make every effort to ensure our drawings are up to date there may be an unavoidable delay in updating these due to changes in regulations and/or re-planning. Purchasers are advised to check with the Sales Adviser whether any alterations have been made to this drawing. The contents of this drawing do not constitute a contract, part of any contract or warranty unless specifically incorporated into the contract. They should not be relied upon for the purposes of entering into a contract to purchase any property.



FRONT ELEVATION 1




FRONT ELEVATION 2




REAR ELEVATION



SIDE ELEVATION

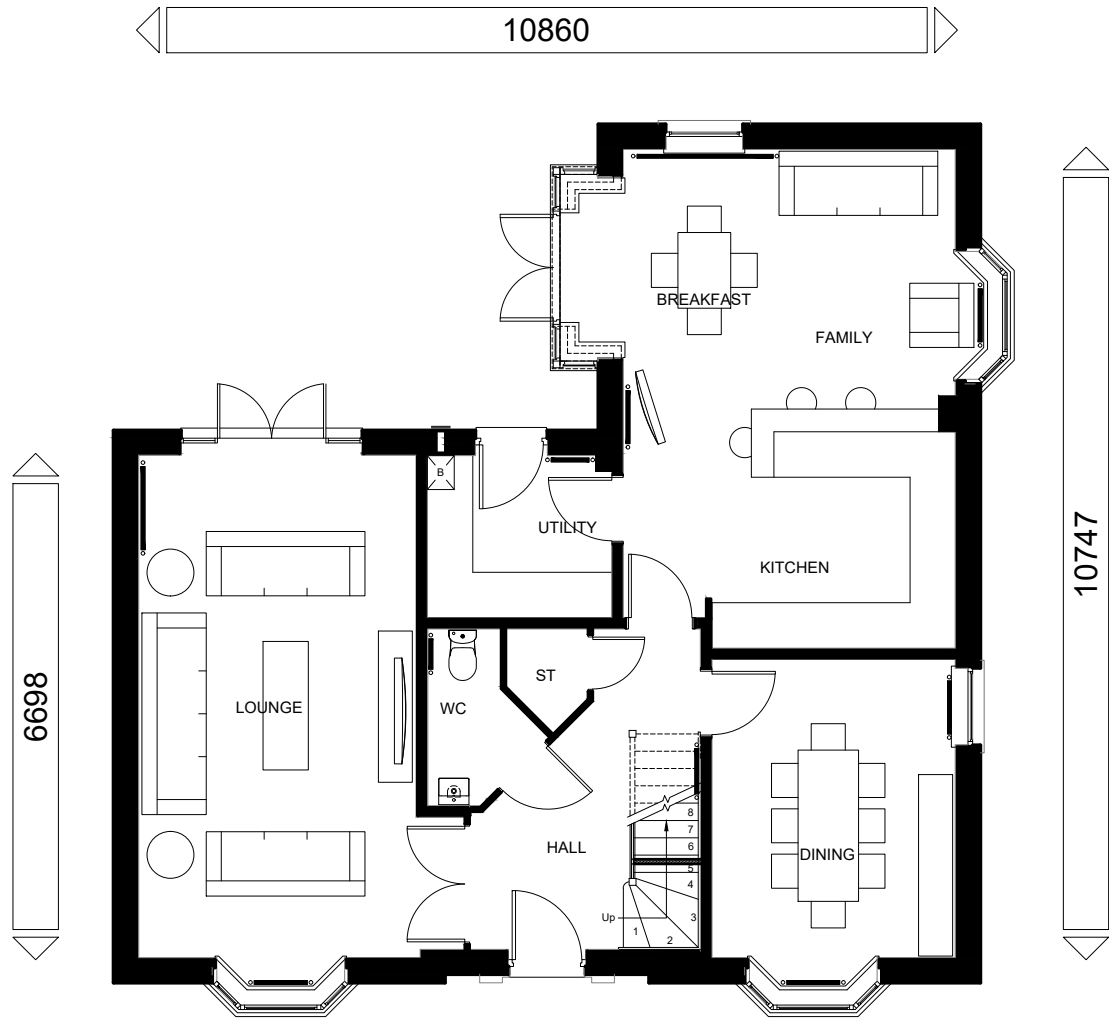

GROUND FLOOR PLAN

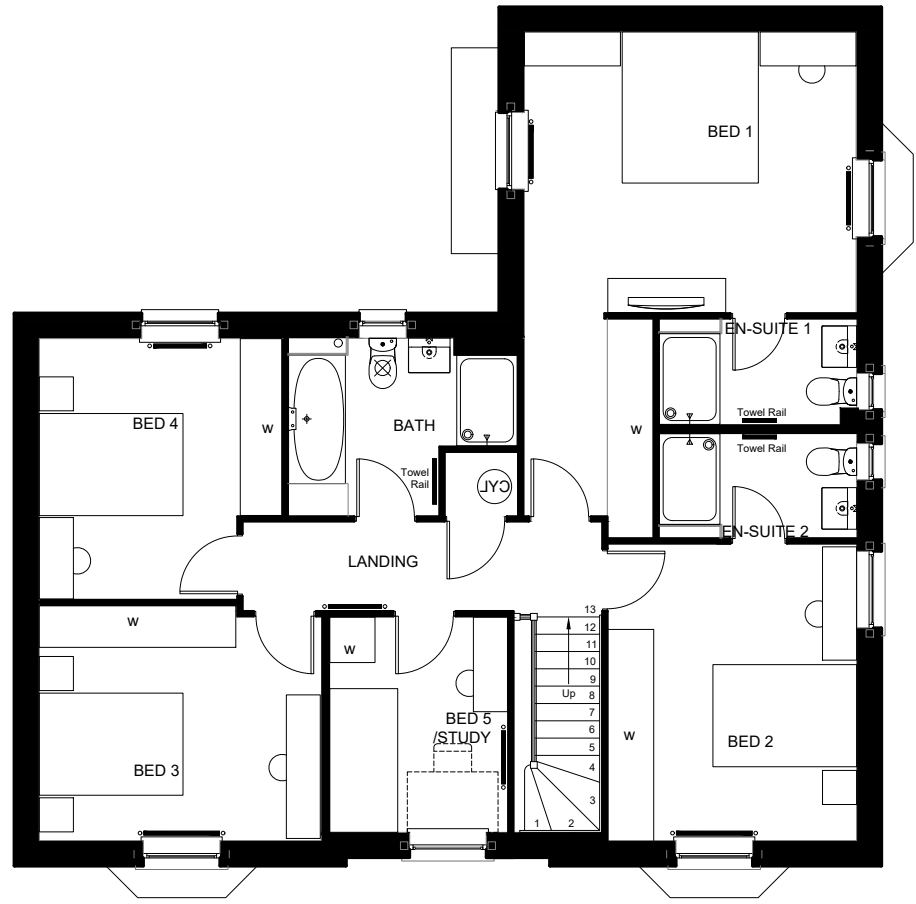

FIRST FLOOR PLAN

Dwg Title: H588 X-G7 (HENLEY) OPP

House Type Code: H588 X-G7

Drawing No: H588.04

Drawn: GDT

Checked: GDT

Date: Dec 2022

Scale: 1:100

WARNING TO HOUSE PURCHASERS

Buyers are warned that this is a working drawing and the contents of this drawing may be subject to change during the progress of the build process. The layout, dimensions and specifications are included for general guidance only. The drawings are not to be used for construction purposes. While we make every effort to ensure our drawings are up to date there may be an unavoidable delay in updating these due to changes in regulations and/or re-planning. Purchasers are advised to check with the Sales Adviser whether any alterations have been made to this drawing. The contents of this drawing do not constitute a contract, part of any contract or warranty unless specifically incorporated into the contract. They should not be relied upon for the purposes of entering into a contract to purchase any property.