






FRONT ELEVATION

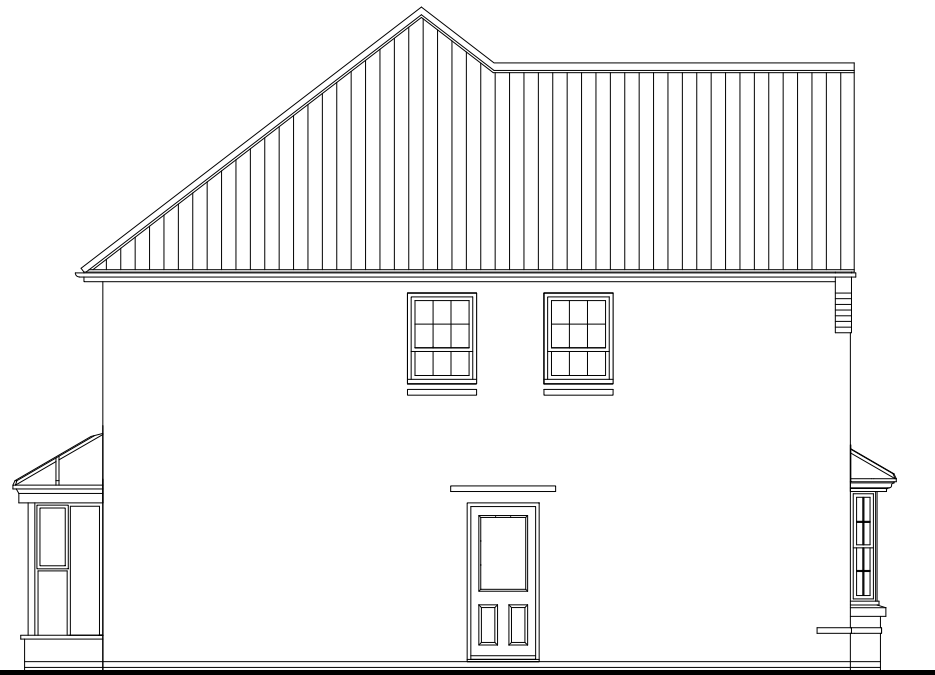

SIDE ELEVATION

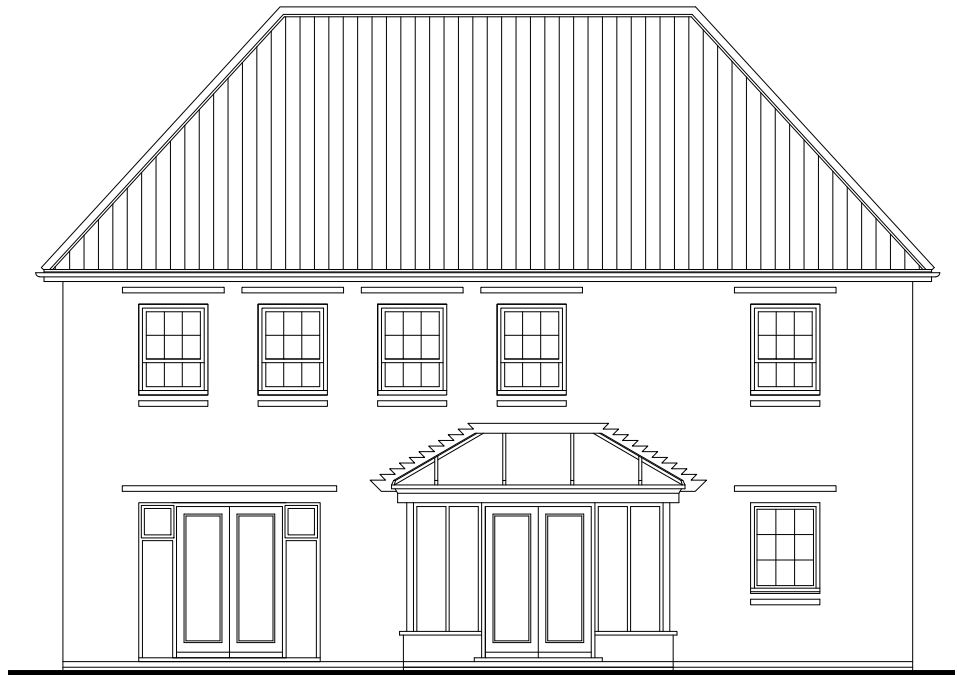


REAR ELEVATION

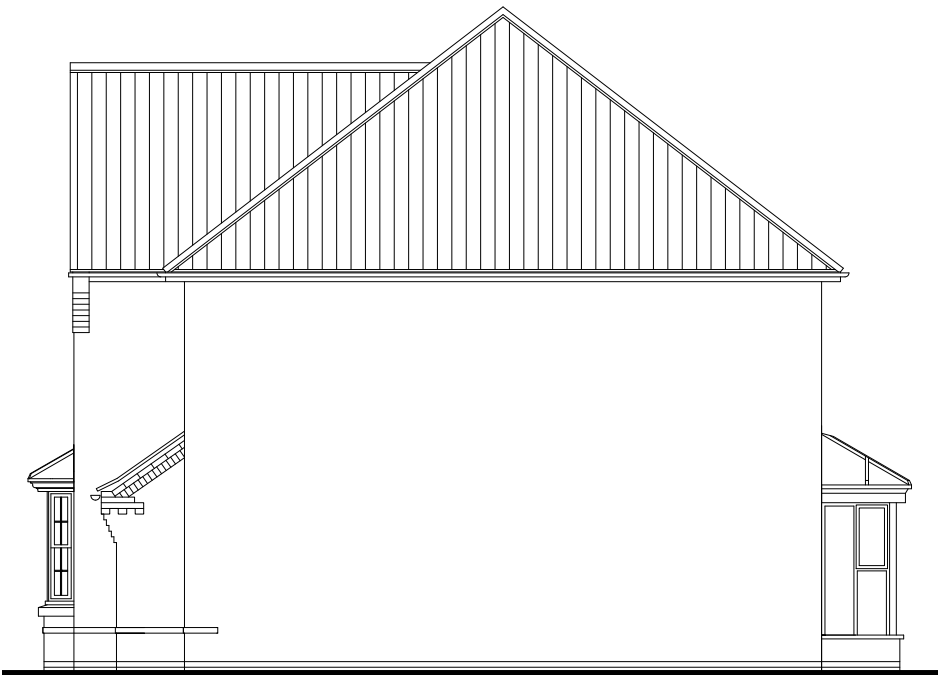


SIDE ELEVATION

WARNING TO HOUSE PURCHASERS.
Buyers are warned that this is a working drawing and the contents of this drawing may be subject to change during the progress of the build process. The layout, form, content and dimensions specified are included for general guidance only. The finishes or features shown may alter in respect of individual properties. Where the drawings are subject to change, the purchaser is advised to check the drawings from time to time to ensure that the drawings are up to date and to check the drawings in relation to the building regulations and/or planning. Purchasers are advised to check with the Sales Adviser whether any alterations have been made to this drawing. The contents of this drawing do not constitute a contract. They should not be relied upon for the purposes of entering into a contract to purchase any property.

Dwg Title: H577 X-H7 (MANNING) AS
House Type Code: H577 X-H7
Drawing No: H577.01
Drawn: GDT
Checked: GDT
Date: Dec 2022
Scale: 1:100

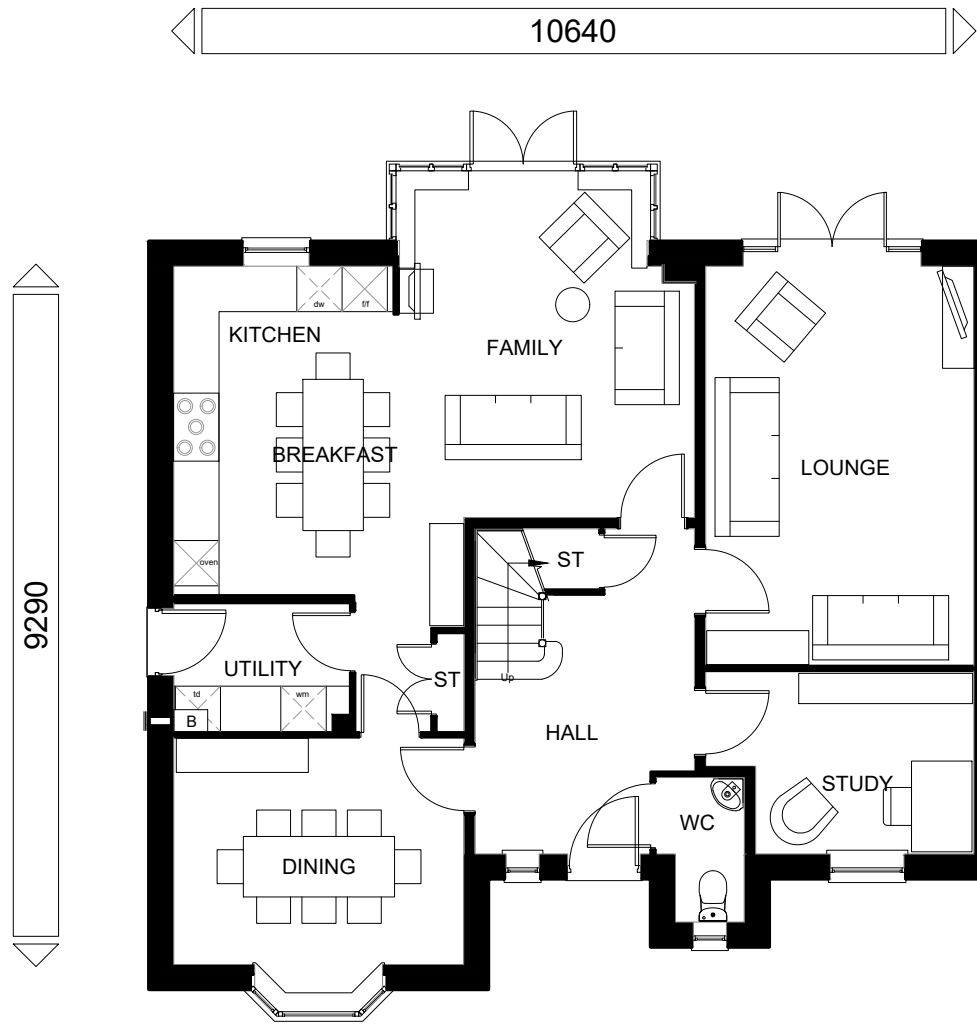

GROUND FLOOR PLAN

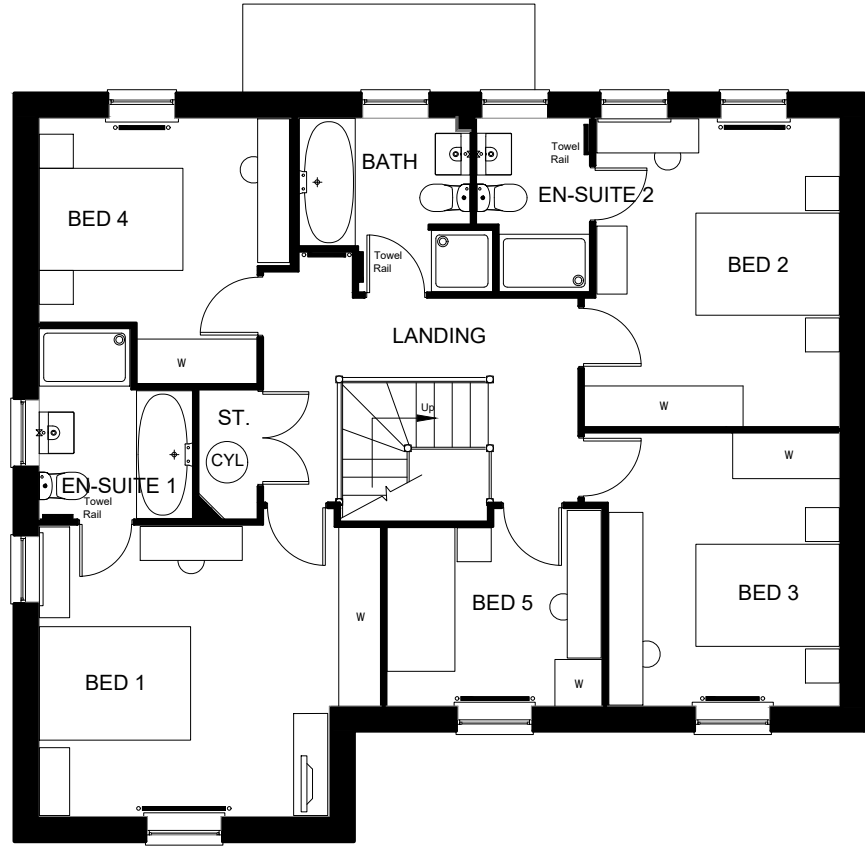


FIRST FLOOR PLAN

WARNING TO HOUSE PURCHASERS.
Buyers are warned that this is a working drawing and the contents of this drawing may be subject to change during the progress of the build process. The layout, form, content and dimensions specified are included for general guidance only. The finishes or features shown may alter in respect of individual properties. Where the drawings show a choice of finishes or features, the choice is for the buyer's information only and is not intended to be a binding contract. The drawings are subject to change in accordance with the Building Regulations and the Building Act 2019. The drawings are not to be used for any other purpose without the written consent of the Sales Adviser. The Sales Adviser is not responsible for any errors or omissions in the drawings. The drawings are not to be used for any other purpose without the written consent of the Sales Adviser. The Sales Adviser is not responsible for any errors or omissions in the drawings. The drawings are not to be used for any other purpose without the written consent of the Sales Adviser.

Dwg Title: H577 X-H7 (MANNING) AS
House Type Code: H577 X-H7
Drawing No: H577.02
Drawn: GDT
Checked: GDT
Date: Dec 2022
Scale: 1:100




FRONT ELEVATION

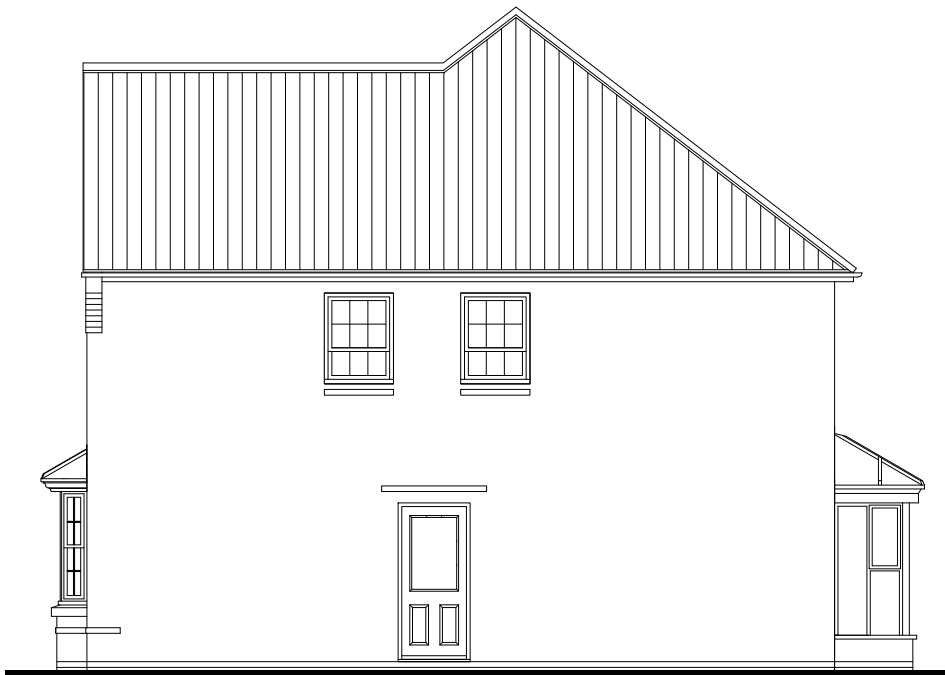

SIDE ELEVATION



REAR ELEVATION

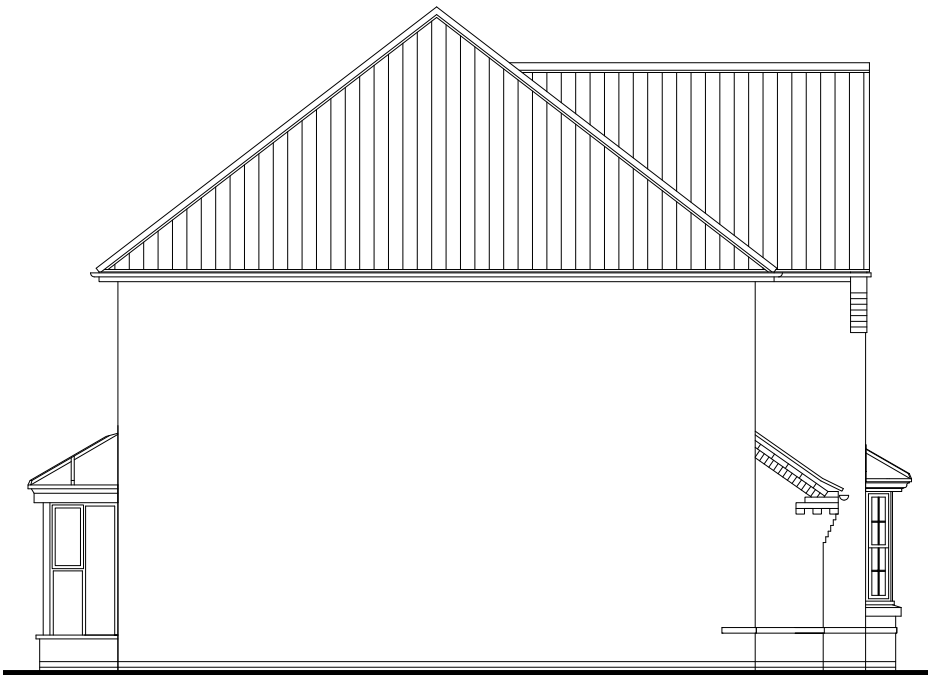

SIDE ELEVATION

