






FRONT ELEVATION




REAR ELEVATION

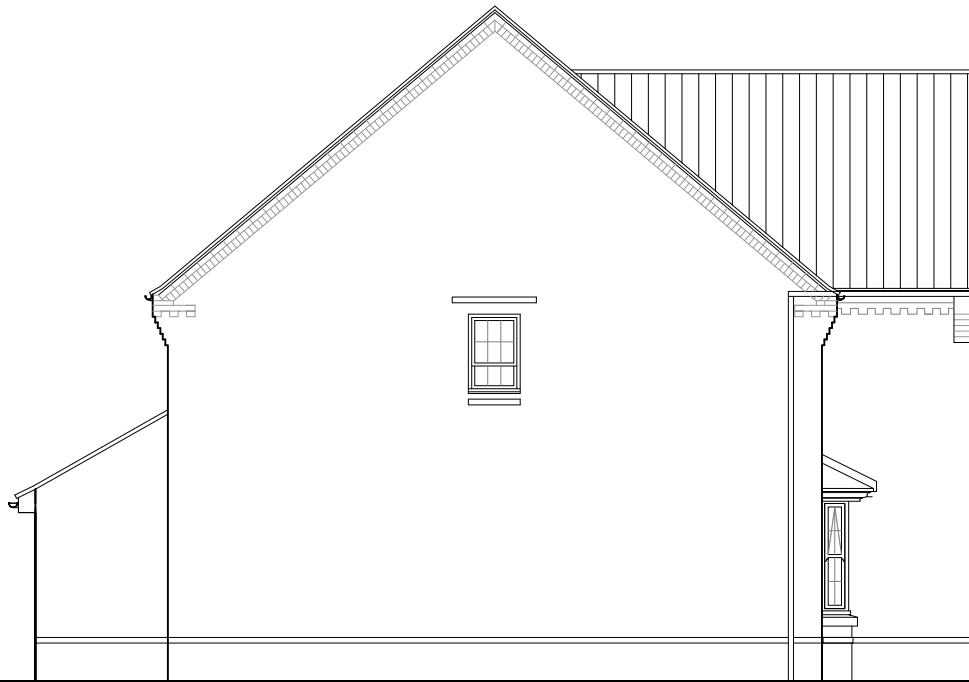

SIDE ELEVATION

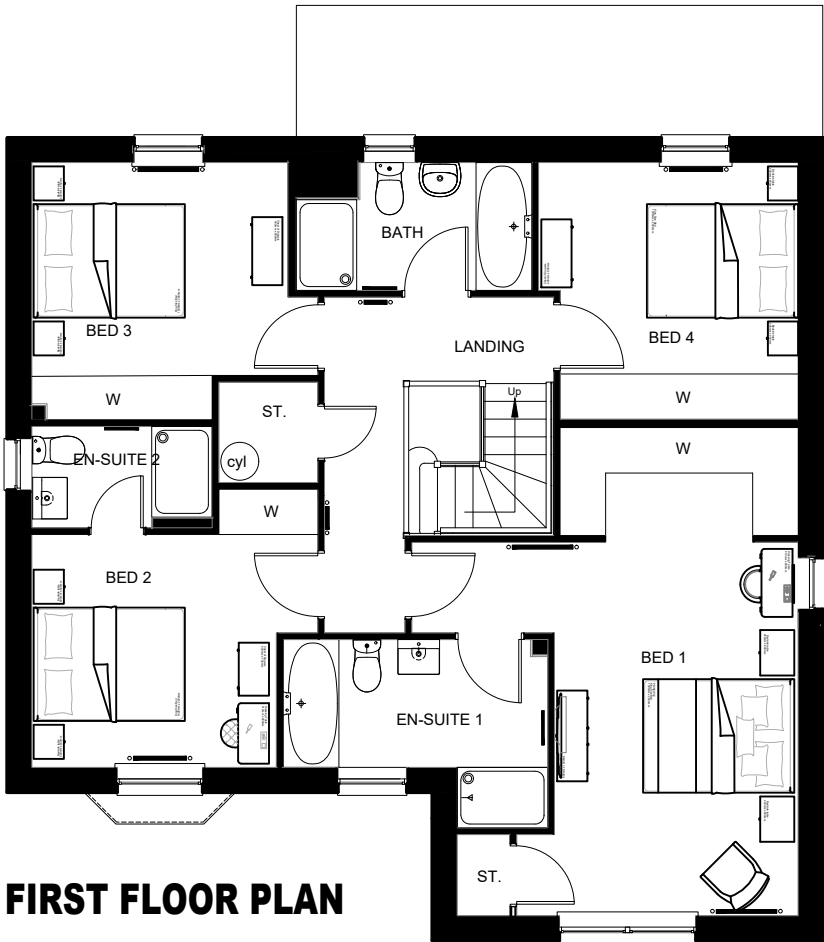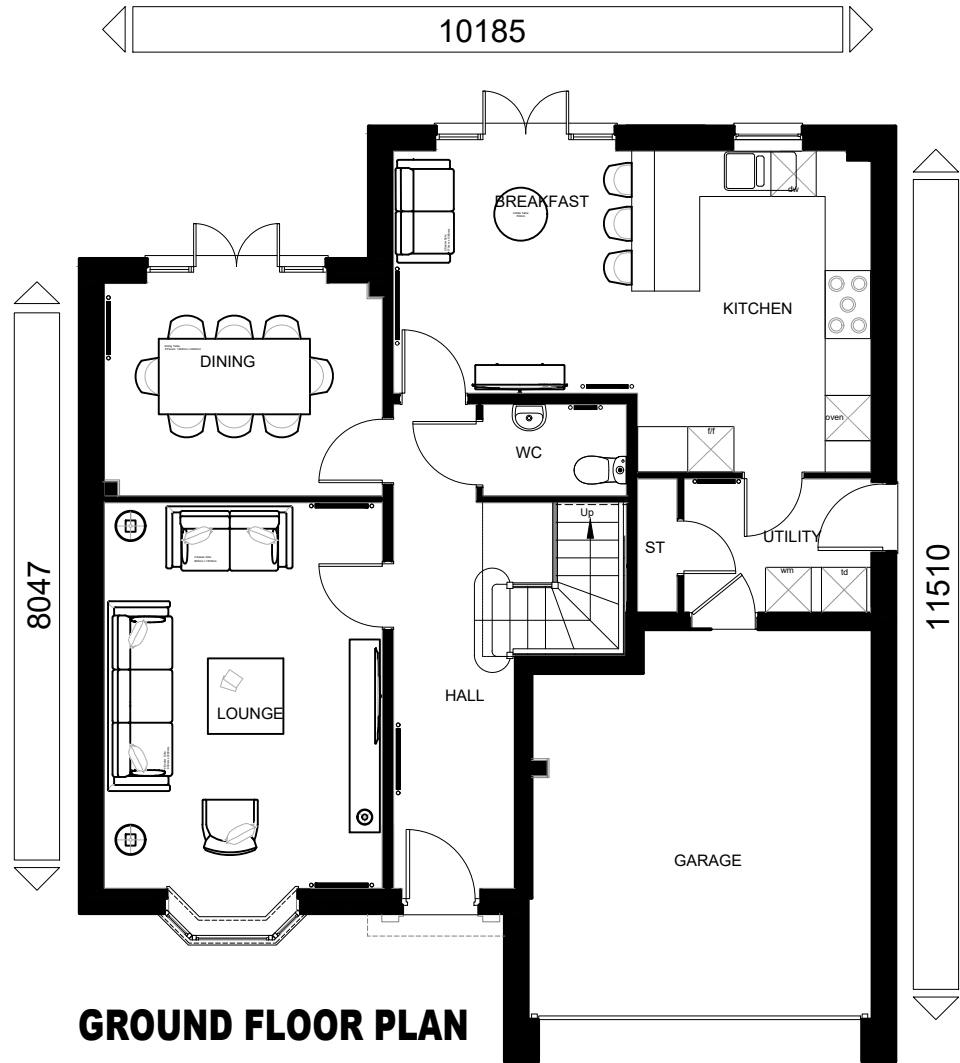

SIDE ELEVATION

 

DAVID WILSON HOMES
WHERE QUALITY LIVES

PLANNING 1 OF 2

Dwg Title: H454 X-G7 (SHELBOURNE) / AS

House Type Code: H454 X-G7

Drawing No: H454.01

Drawn: GDT

Date: May 25

Checked: GDT

Scale: 1:100

WARNING TO HOUSE PURCHASERS


Buyers are warned that this is a working drawing and the contents of this drawing may be subject to change during the progress of the build process. The layout, form, content and dimensions specified are included for general guidance only. They are not intended to be used as a basis for construction. The drawings are up to date as of the date of issue. While we make every effort to ensure our drawings are up to date there may be changes to the drawings from time to time due to an unavoidable delay in updating these due to changes in regulations and/or re-planning. Purchasers are advised to check with the Sales Adviser whether any alterations have been made to this drawing. The contents of this drawing do not constitute a contract, part of any contract or warranty unless specifically incorporated into the contract. They should not be relied upon for the purposes of entering into a contract to purchase any property.





FRONT ELEVATION



REAR ELEVATION

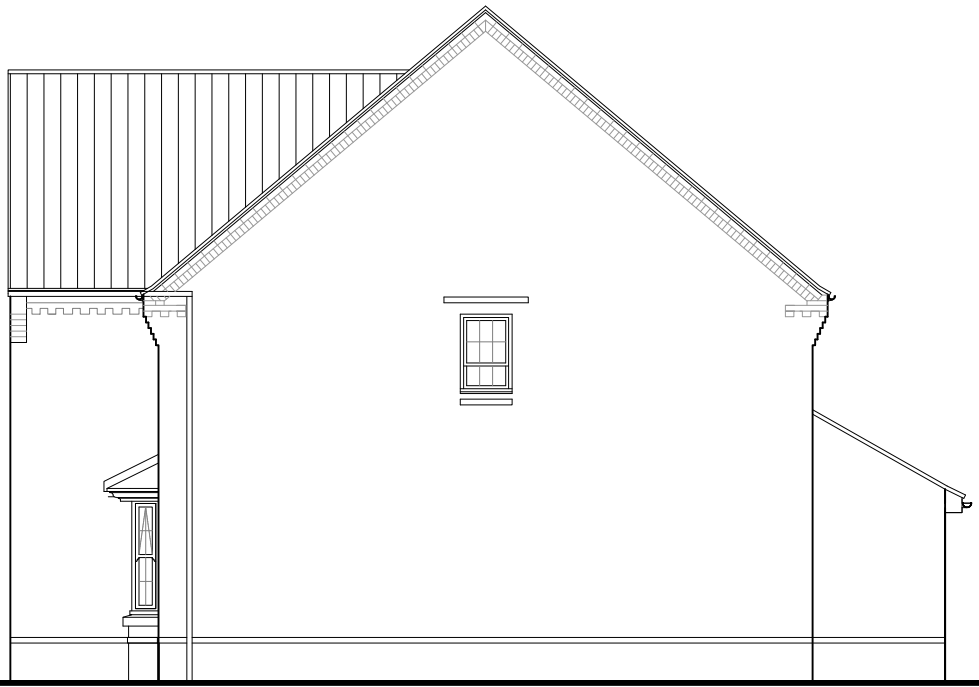

SIDE ELEVATION

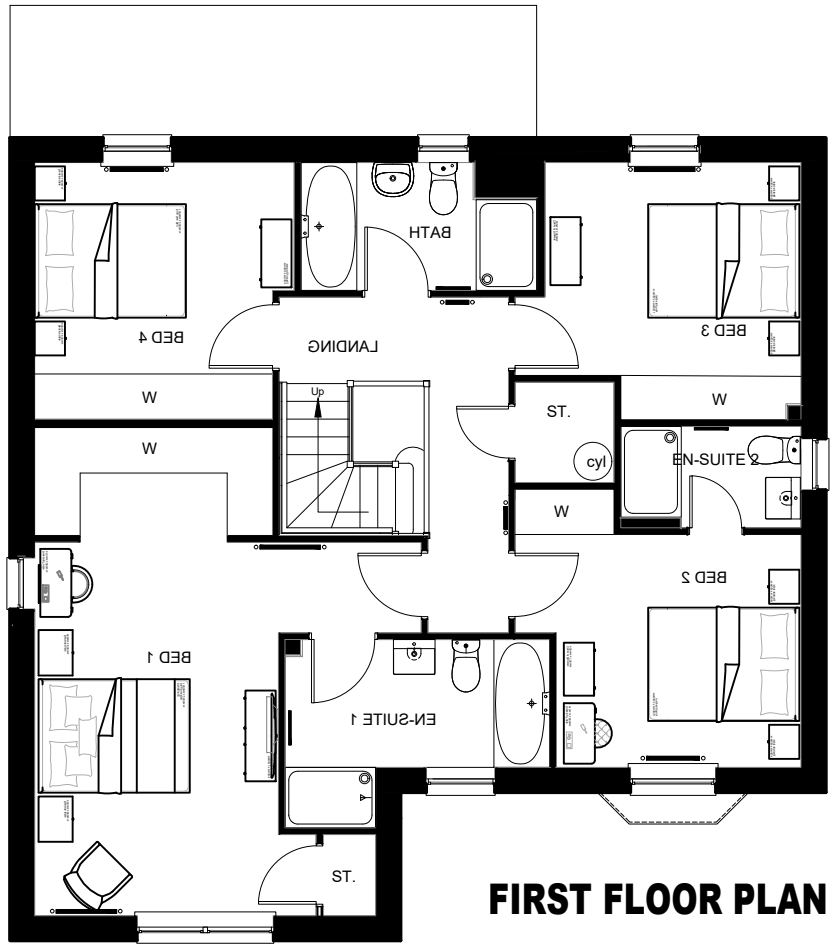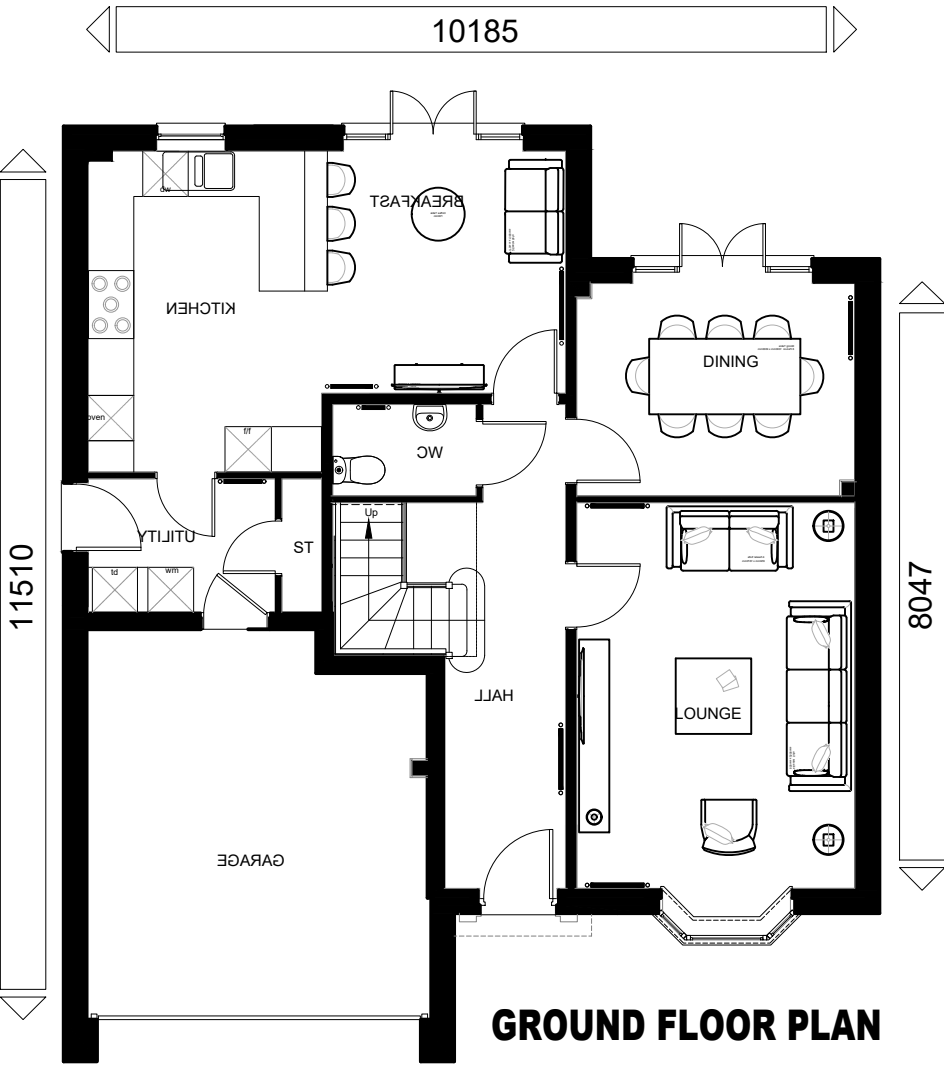

SIDE ELEVATION

Dwg Title: H454 X-G7 (SHELBOURNE) OPP

House Type Code: H454 X-G7

Drawing No: H454.02

Drawn: GDT

Date: May 25

Scale: 1:100

Checked: GDT

WARNING TO HOUSE PURCHASERS

Buyers are warned that this is a working drawing and the contents of this drawing may be subject to change during the progress of the build process. The layout, form, content and dimensions specified are included for general guidance only. The drawings are not to be used for construction purposes. The drawings are up to date as of the date of issue. While we make every effort to ensure our drawings are up to date there may be changes to the drawings from time to time due to an unavoidable delay in updating these due to changes in regulations and/or re-planning. Purchasers are advised to check with the Sales Adviser whether any alterations have been made to this drawing. The contents of this drawing do not constitute a contract, part of any contract or warranty unless specifically incorporated into the contract. They should not be relied upon for the purposes of entering into a contract to purchase any property.