





FRONT ELEVATION

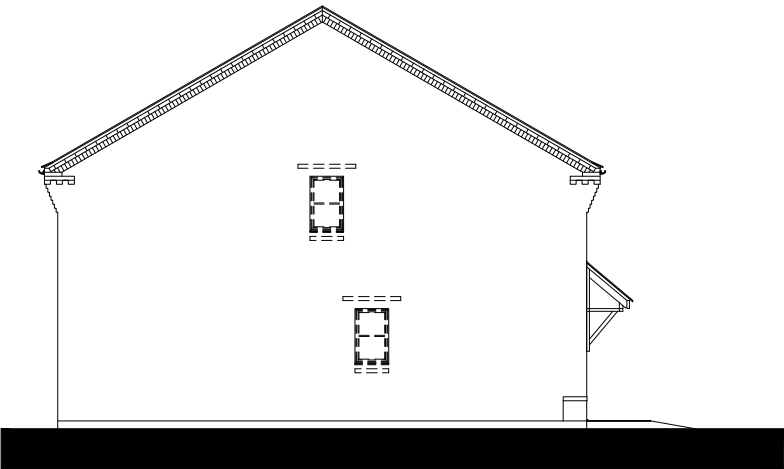


SIDE ELEVATION



REAR ELEVATION

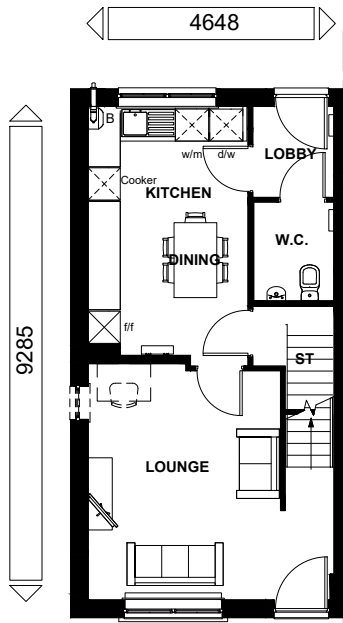

GROUND FLOOR

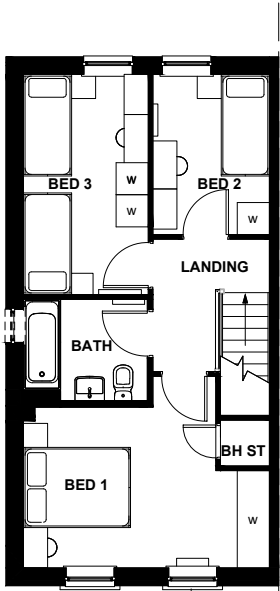

FIRST FLOOR



DAVID WILSON HOMES

WHERE QUALITY LIVES

PLANNING 1 OF 2	
Rev:	Date:
Description:	

WARNING TO HOUSE PURCHASERS

This drawing is a preliminary drawing and the contents of this drawing may be subject to change during the progress of the build process. The layout, form, content and dimensions specified are included for general guidance only. It is not intended to be used for any other purpose. Purchasers are advised to check with the Sales Department for any updates or changes to this drawing. This drawing does not constitute a contract, part of any contract or warranty unless specifically incorporated into the contract. They should not be relied upon for the purpose of entering into a contract to purchase any property.

Dwg Title: SH52 (AS)

House Type Code: SH52 06G7

Drawing No: SH52 06G7.01

Drawn: TG

Date: Dec 25

Scale: 1:100

Checked: MH

