





FRONT ELEVATION




REAR ELEVATION

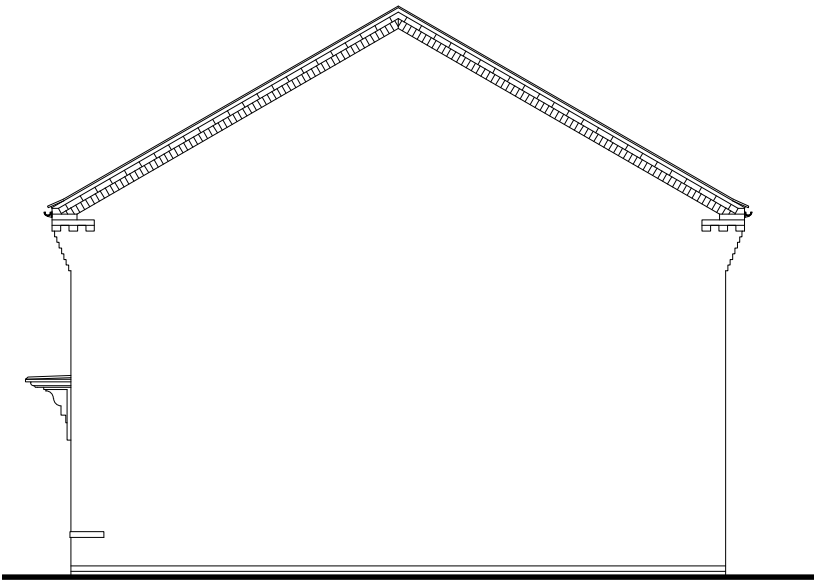

SIDE ELEVATION

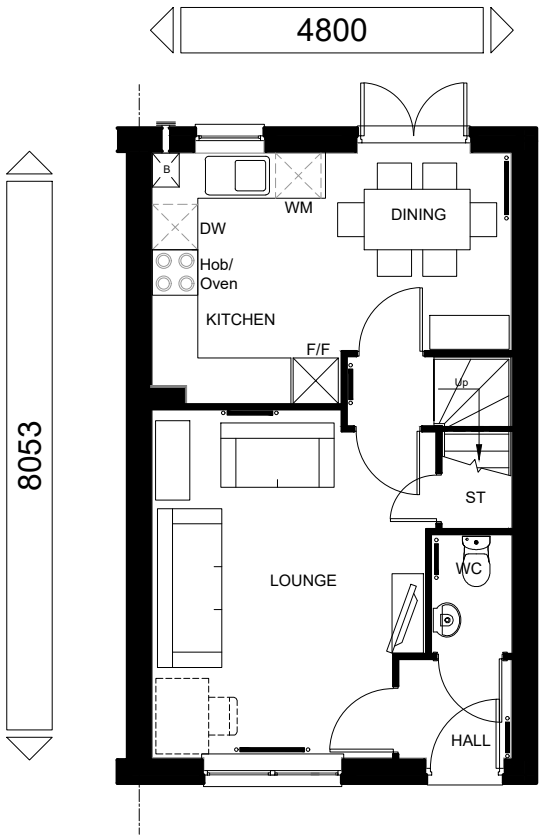

GROUND FLOOR PLAN

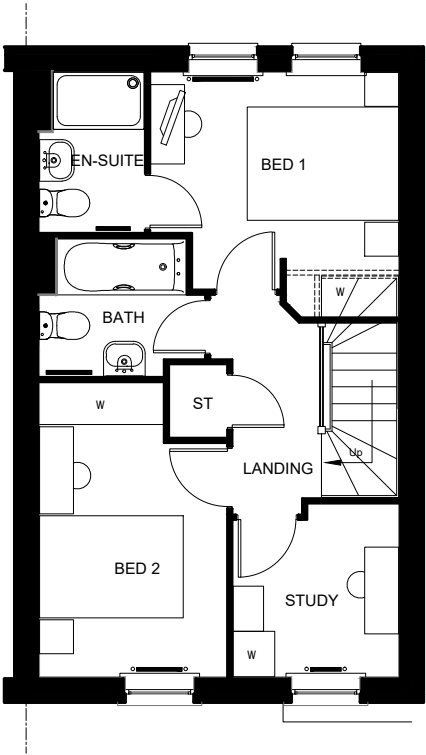

FIRST FLOOR PLAN

Dwg Title: P282 06EM (ARCHFORD) AS

House Type Code: P282 06EM

Drawing No: P282 06EM.01

Drawn: DWH EM


Date: Dec 2025

Checked: DWH EM

Scale: 1:100

WARNING TO HOUSE PURCHASERS:
Buyers are warned that this is a working drawing and the contents of this drawing are subject to change without notice. The layout, dimensions, and details are for general guidance only. The finishes or features shown may alter in respect of individual properties. Whilst we make every effort to ensure our drawings are up to date there may be an unavoidable delay in updating these due to changes in regulations and/or re-planning. Purchasers are advised to check with the Sales Adviser whether any alterations have been made to this drawing. The contents of this drawing do not constitute a contract, part of any contract or warranty unless specifically incorporated into the contract. They should not be relied upon for the purposes of entering into a contract to purchase any property.

PLANNING 1 OF 1

 

DAVID WILSON HOMES
WHERE QUALITY LIVES