



GENERAL NOTES:

DO NOT SCALE DIRECTLY FROM AUTOCAD FILE. ALL DIMENSIONS TO BE VERIFIED BY MEASUREMENT ON SITE. PROPOSALS SUBJECT TO ALL NECESSARY STATUTORY CONSENTS. THESE DRAWINGS HAVE BEEN PREPARED FROM PHOTOGRAPHS AND AGENTS DATA. RESULT OF A MEASURED SURVEY BY THIS PRACTICE.

DRAWINGS NOTES:

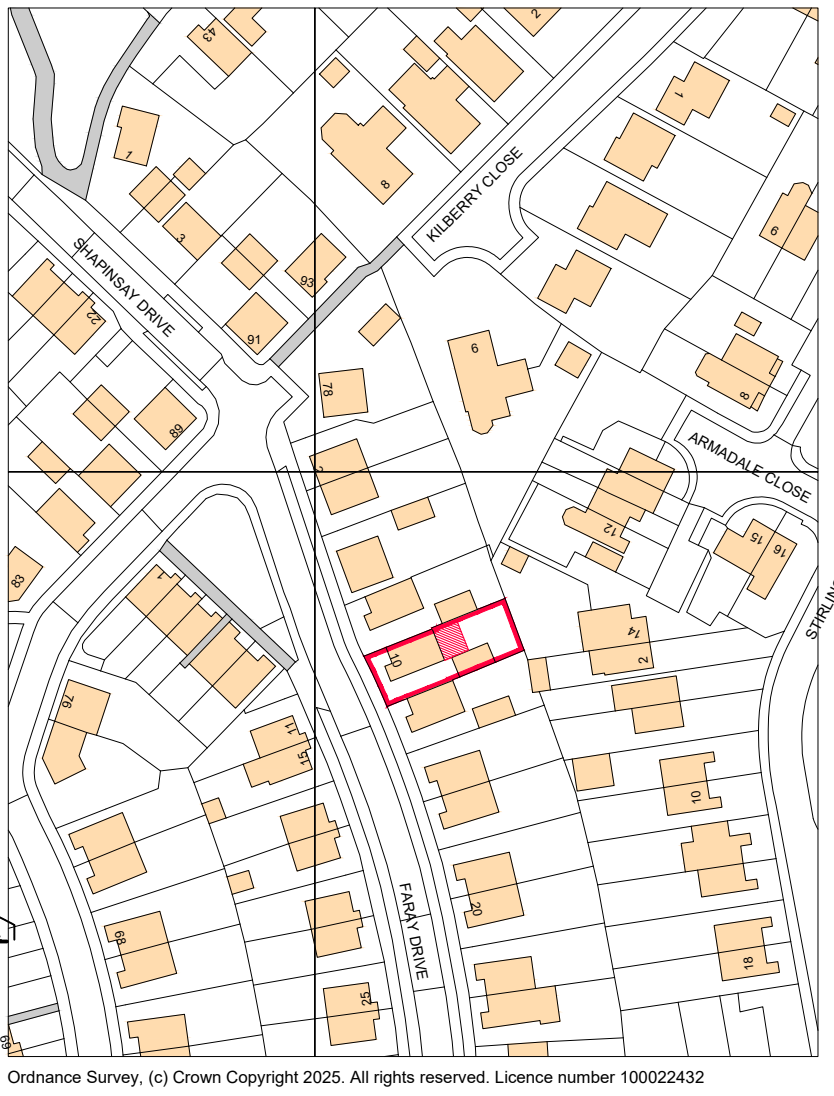

G L01 LOCATION PLAN
1:1250@A1

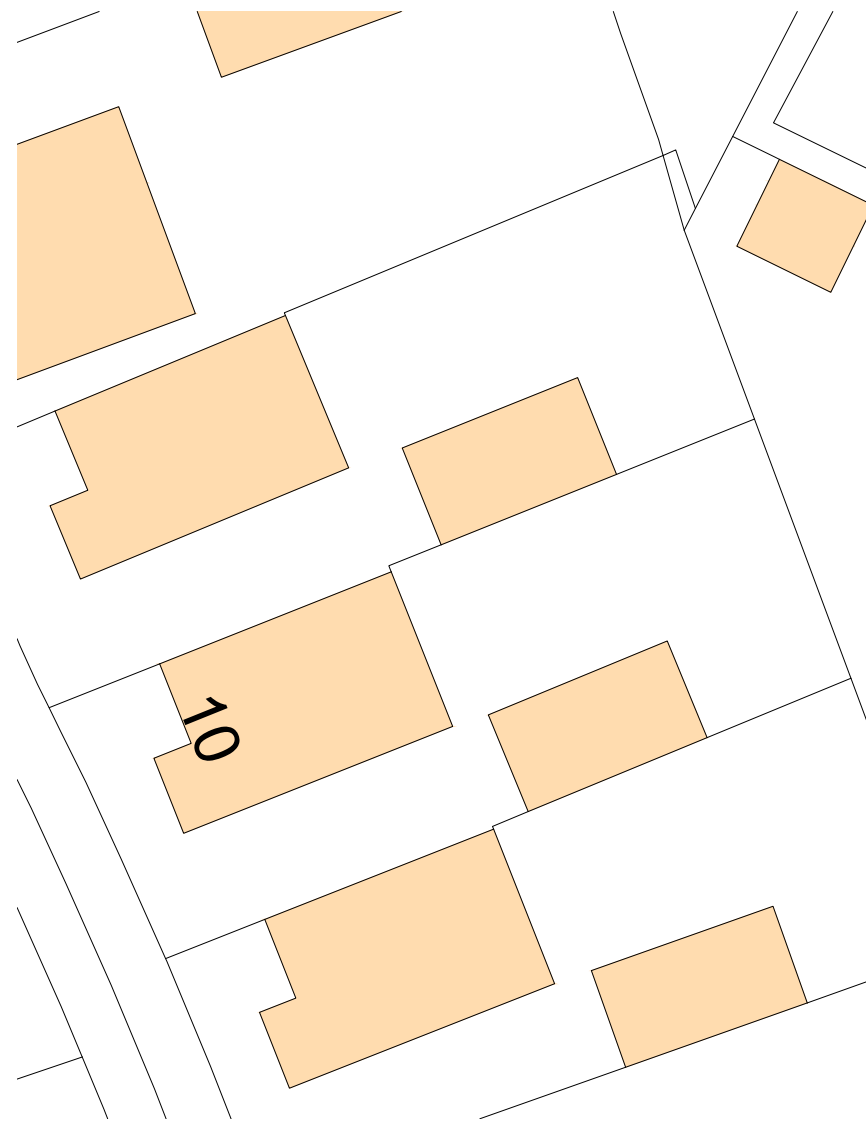

G L01 SITE PLAN
1:250@A1

REV: DESCRIPTION: BY: DATE:



STEPHEN EVANS ARCHITECTS
287 Stoke Newington Church St
London N16 9JH
020 7096 1187
se_architect.co.uk

CLIENT:
SARAH & NEIL GREENWELL

PROJECT:
10 FARAY DRIVE
HINCKLEY
LE10 0WZ

TITLE:
PROPOSED EXTENSION
EXISTING ARRANGEMENT


SCALE: VARIES DATE: JAN 25 DRAWN: FL CHECKED: SE

JOB NO: 784 - L01 REV: 00


COPYRIGHT IN ALL DOCUMENTS AND DRAWINGS SHALL REMAIN THE PROPERTY OF THE ARCHITECT UNLESS OTHERWISE AGREED IN WRITING BY THE ARCHITECT.




A L01 EXISTING FRONT ELEVATION
1:50@A1

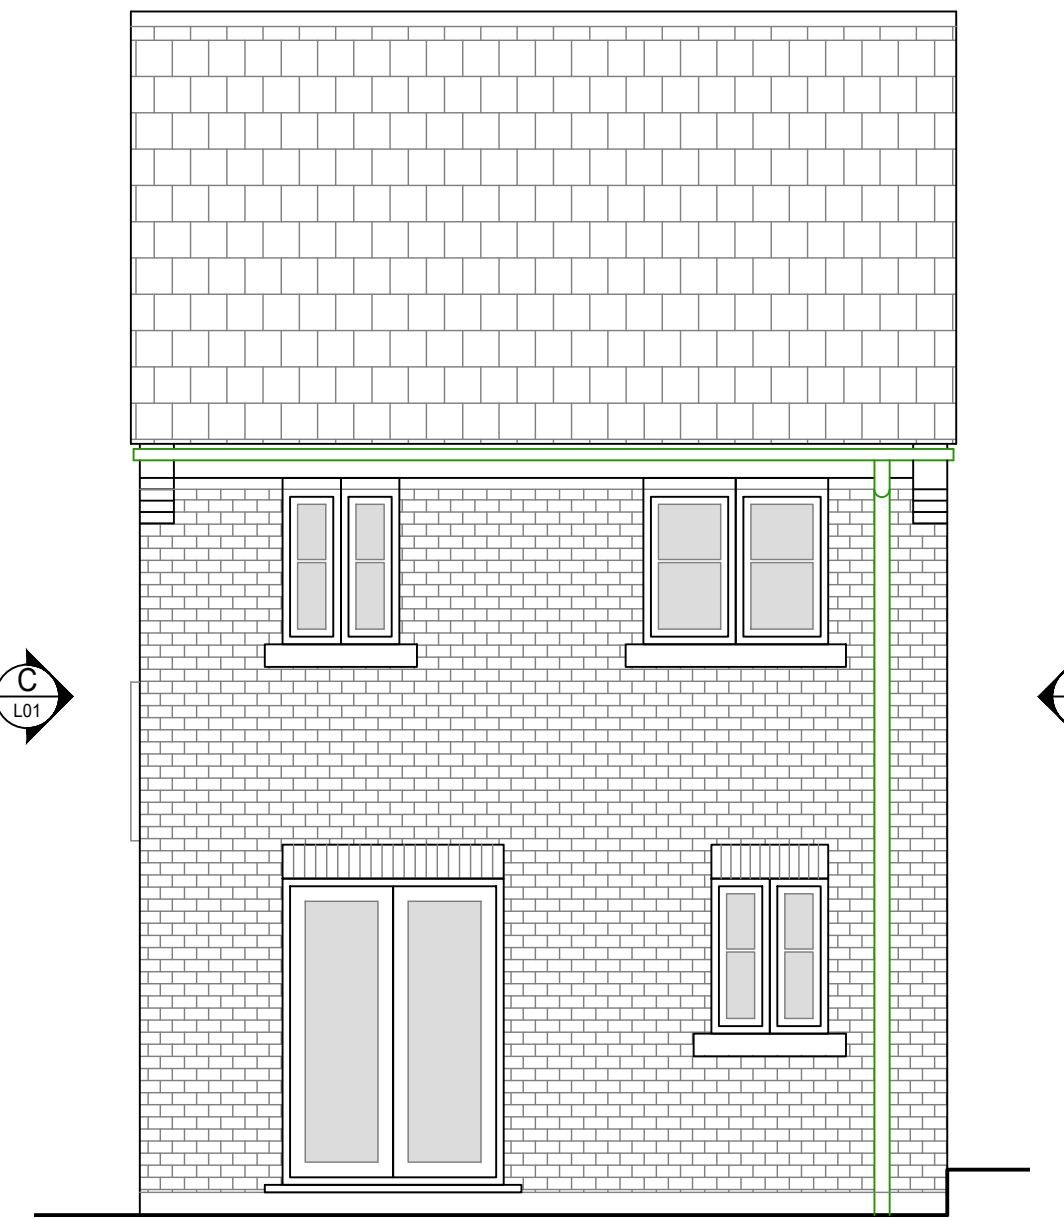


B L01 EXISTING REAR ELEVATION
1:50@A1

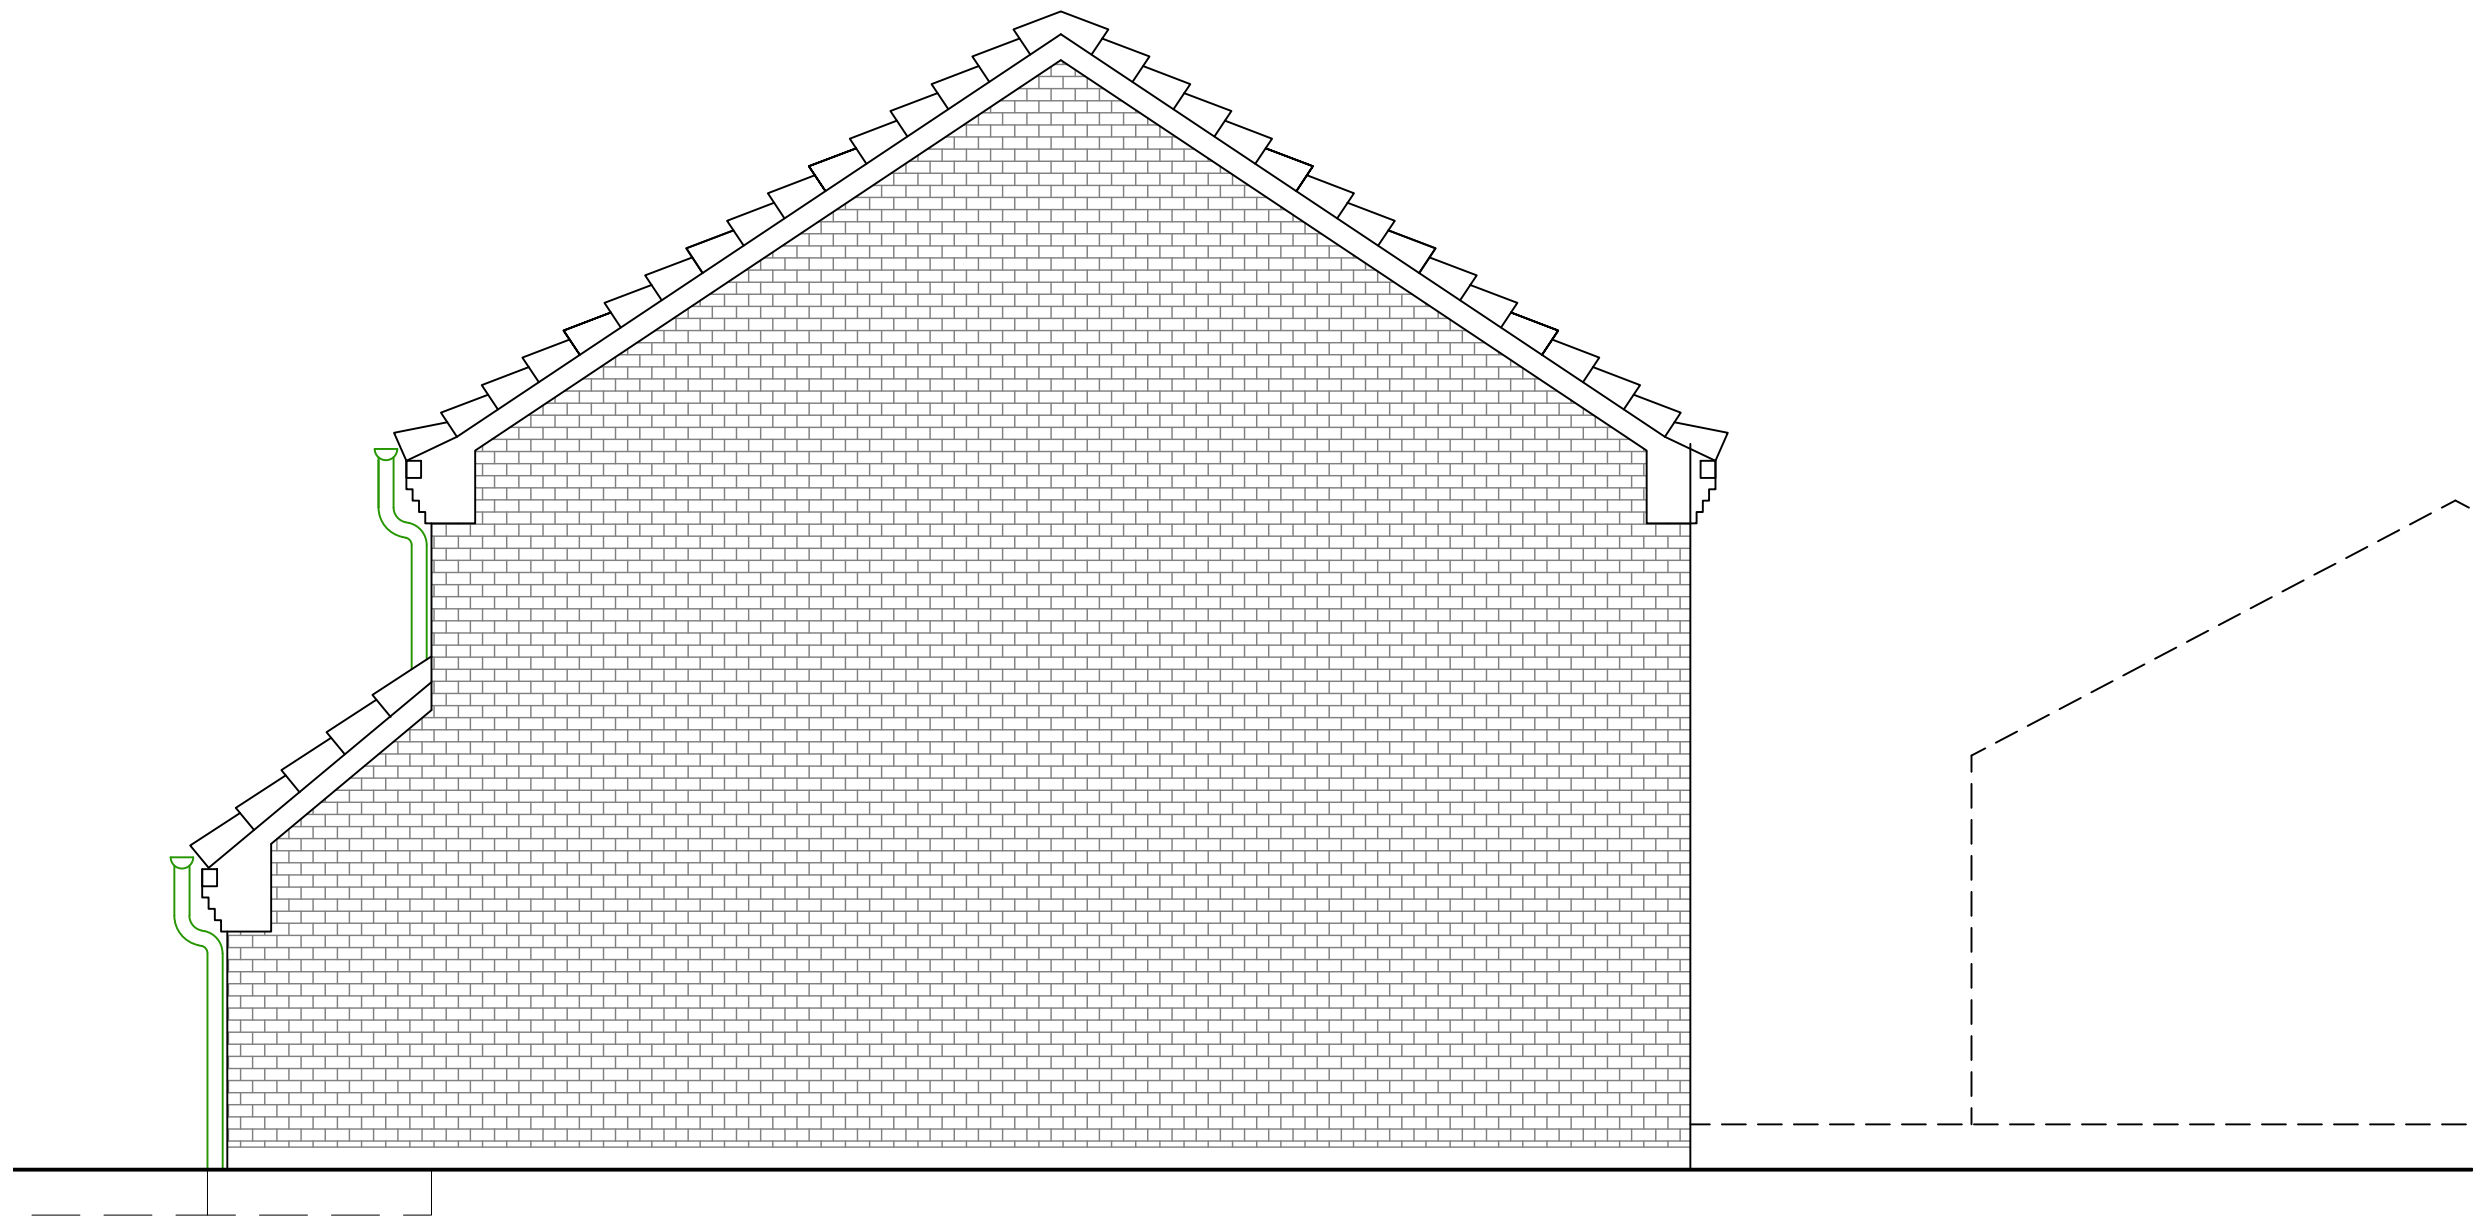


C L01 EXISTING FLANK ELEVATION
1:50@A1

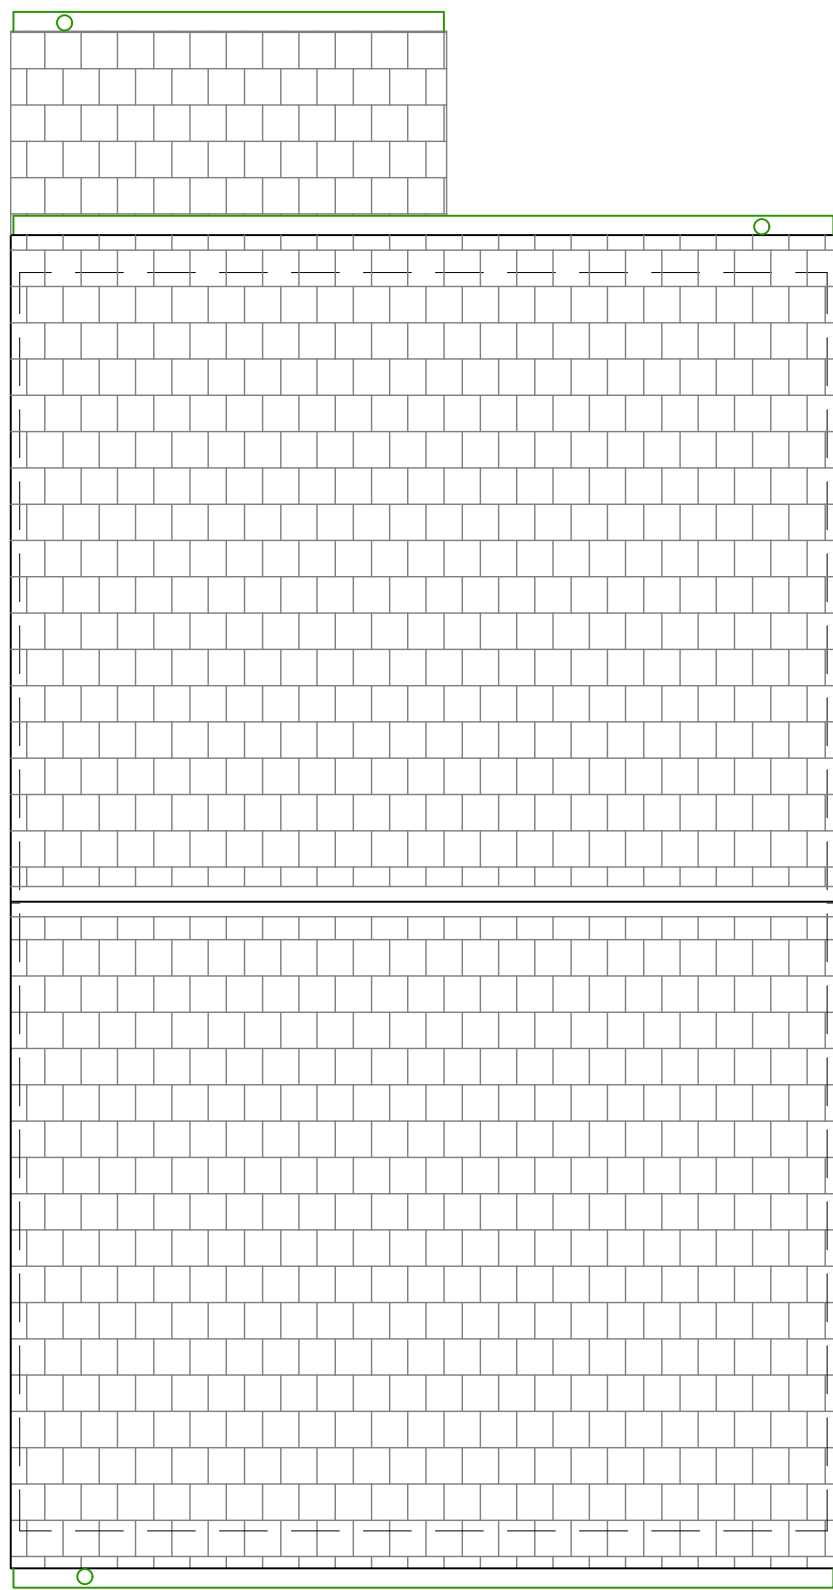


E L01 EXISTING ROOF PLAN
1:50@A1

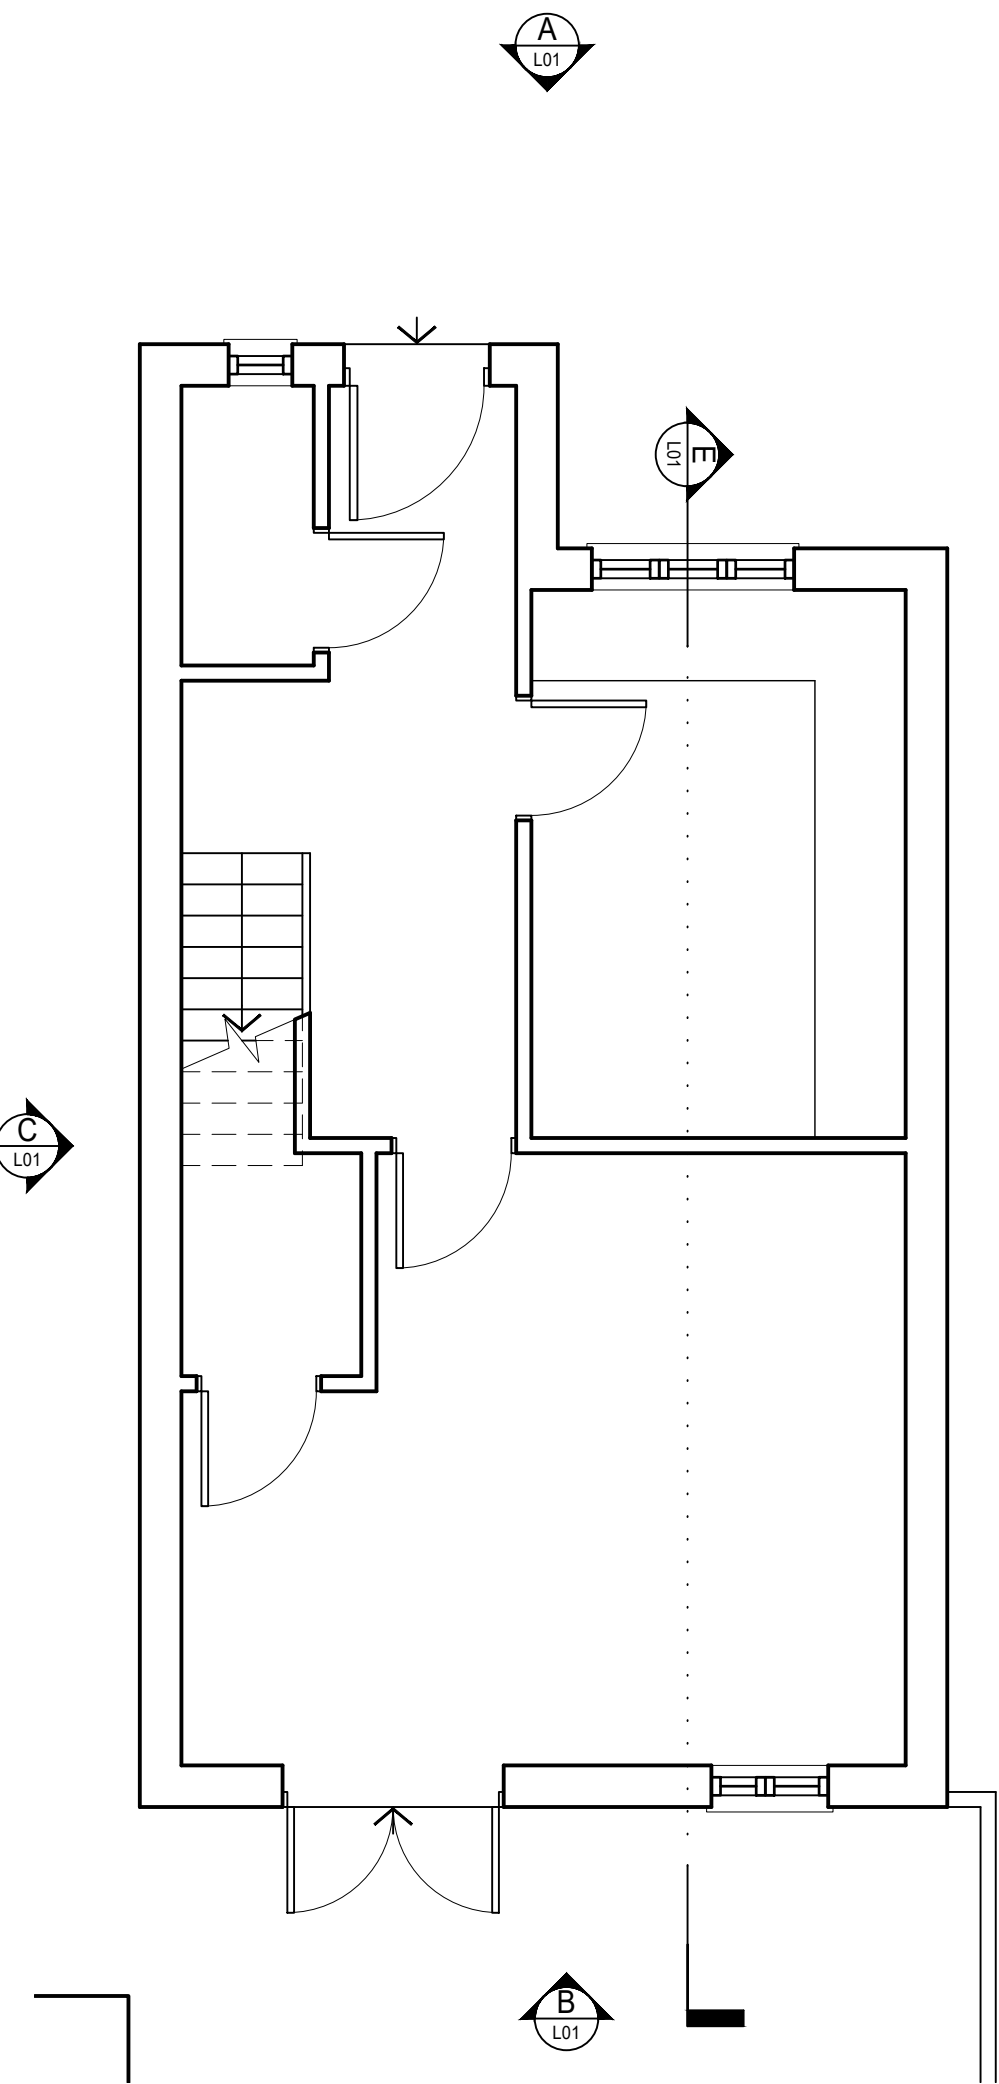

F L01 EXISTING GROUND FLOOR PLAN
1:50@A1

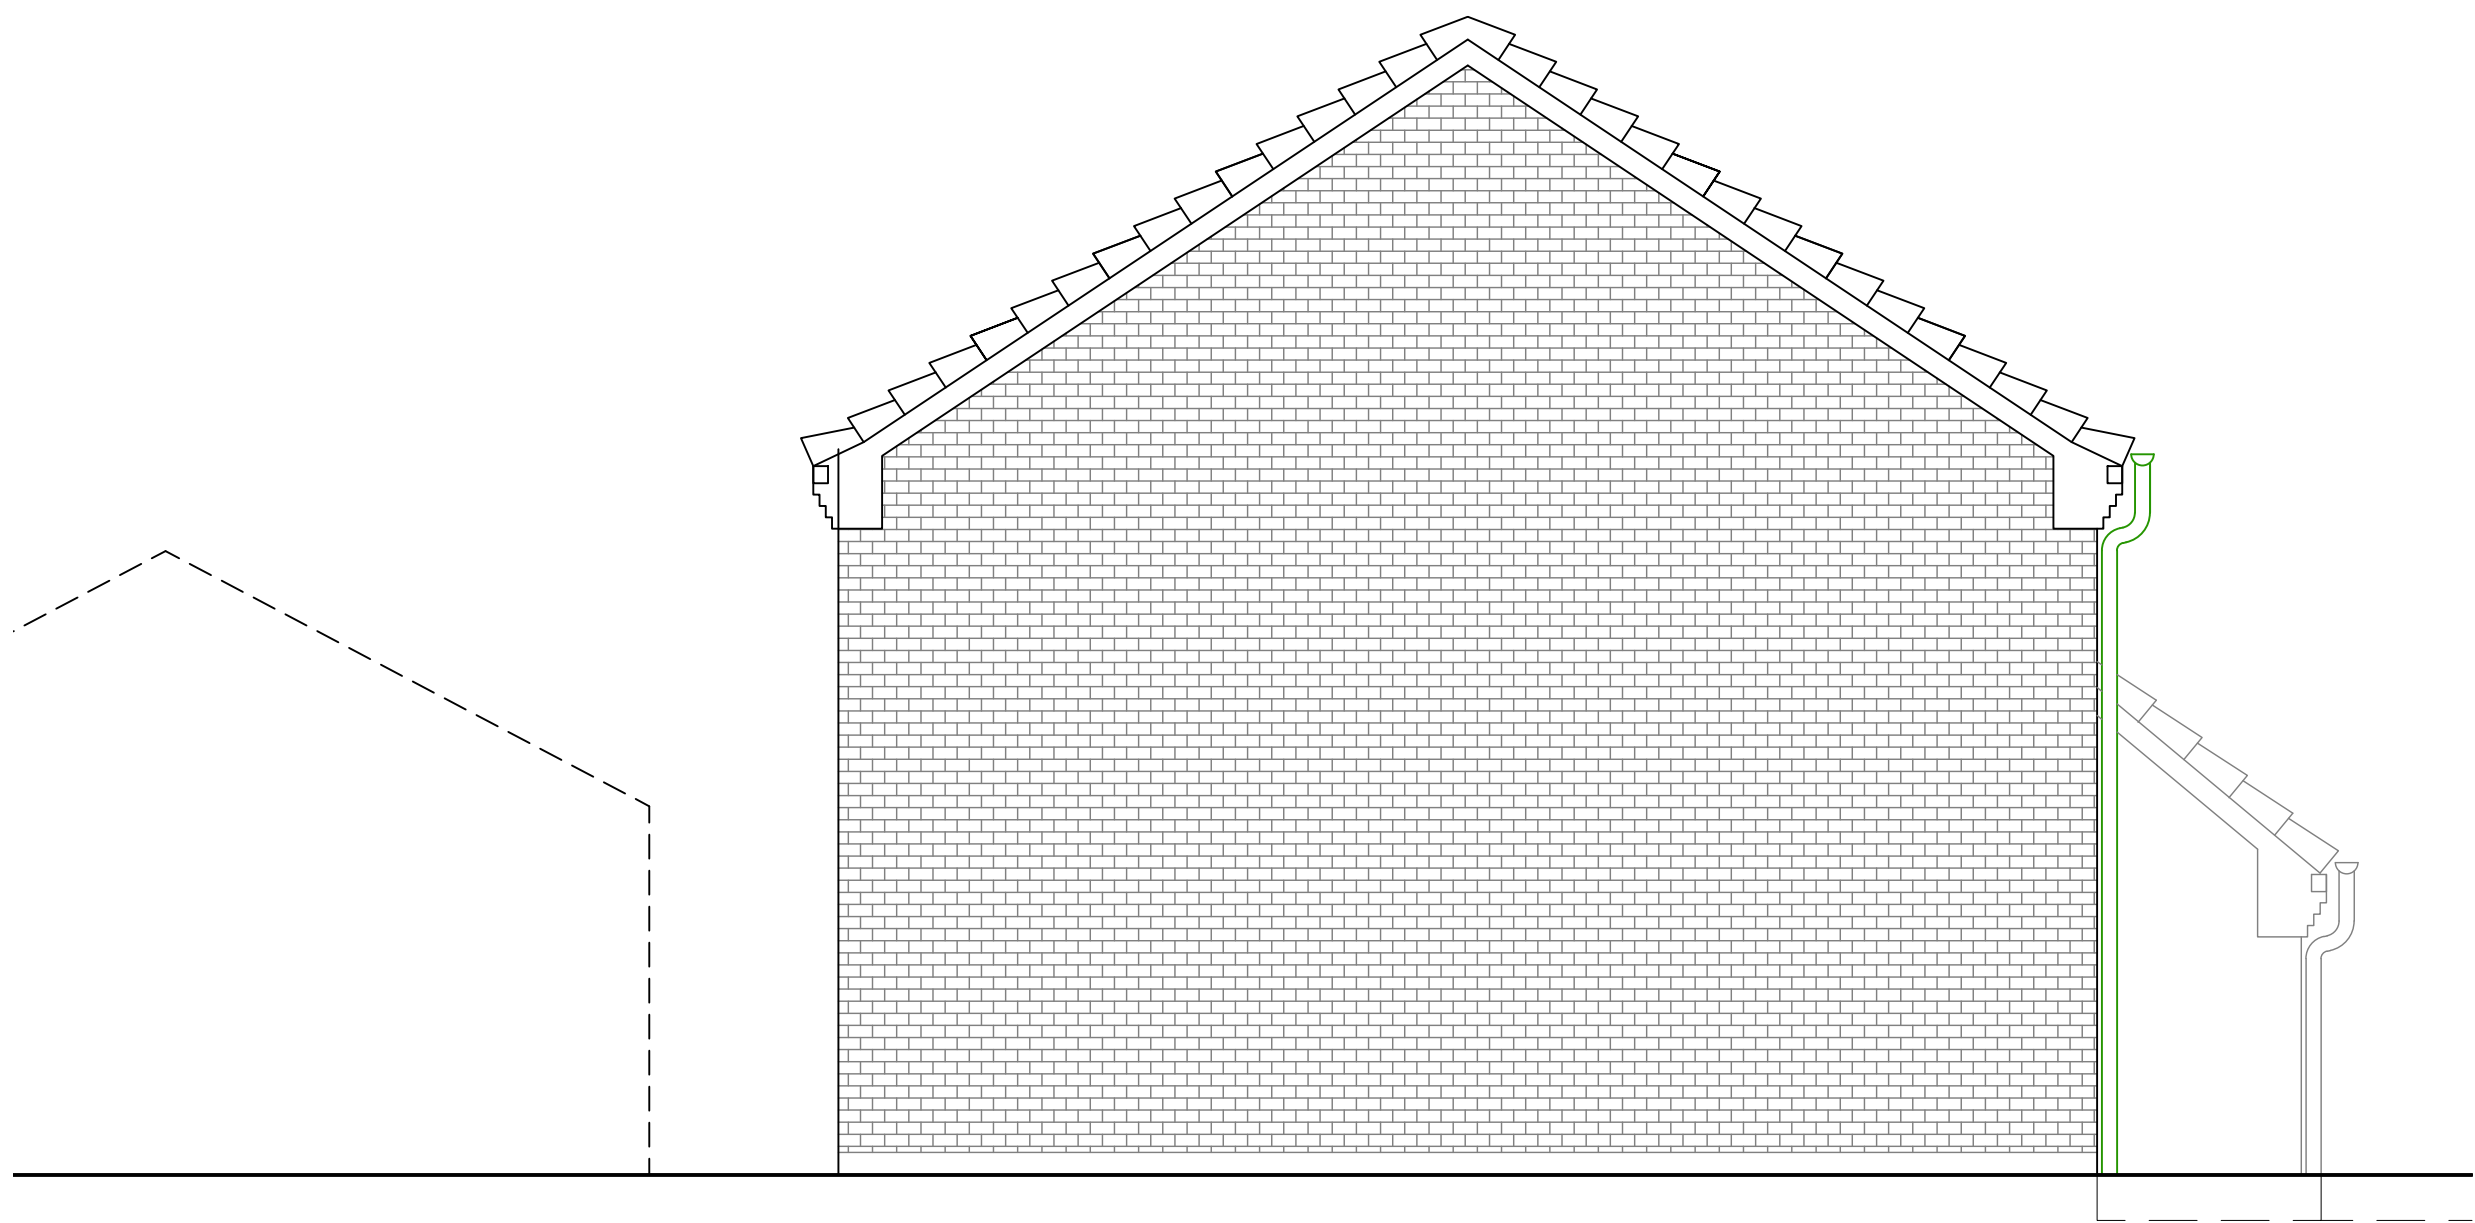

D L01 EXISTING FLANK ELEVATION
1:50@A1

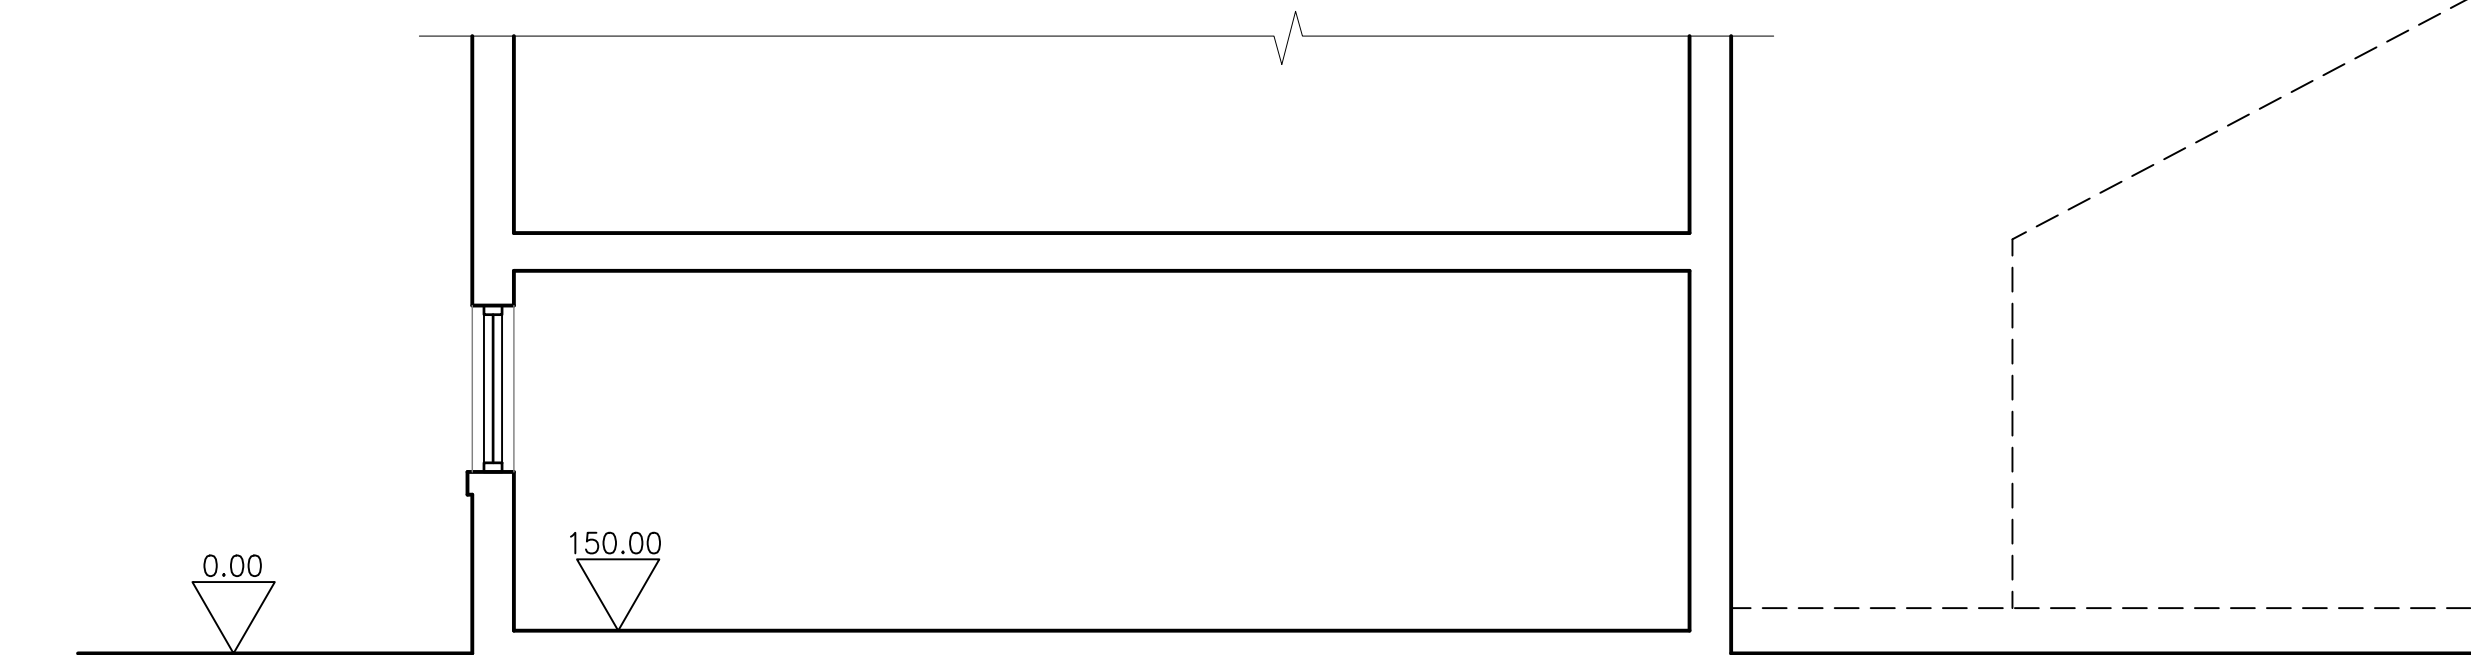

E L01 EXISTING SECTION
1:50@A1