




A PROPOSED FRONT ELEVATION
L02 1:50@A1

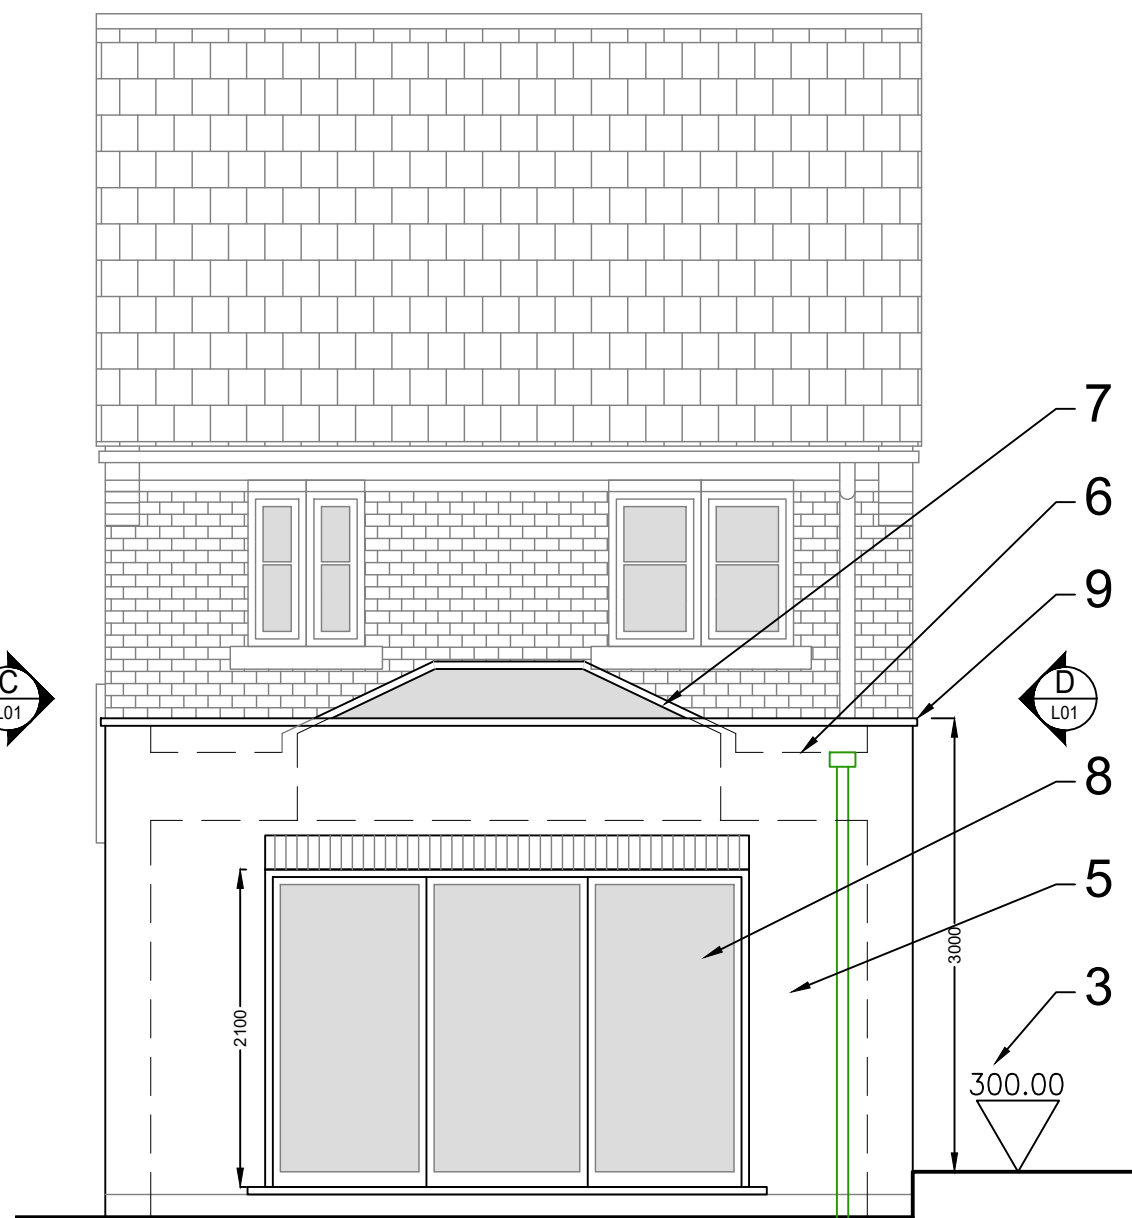


B PROPOSED REAR ELEVATION
L02 1:50@A1

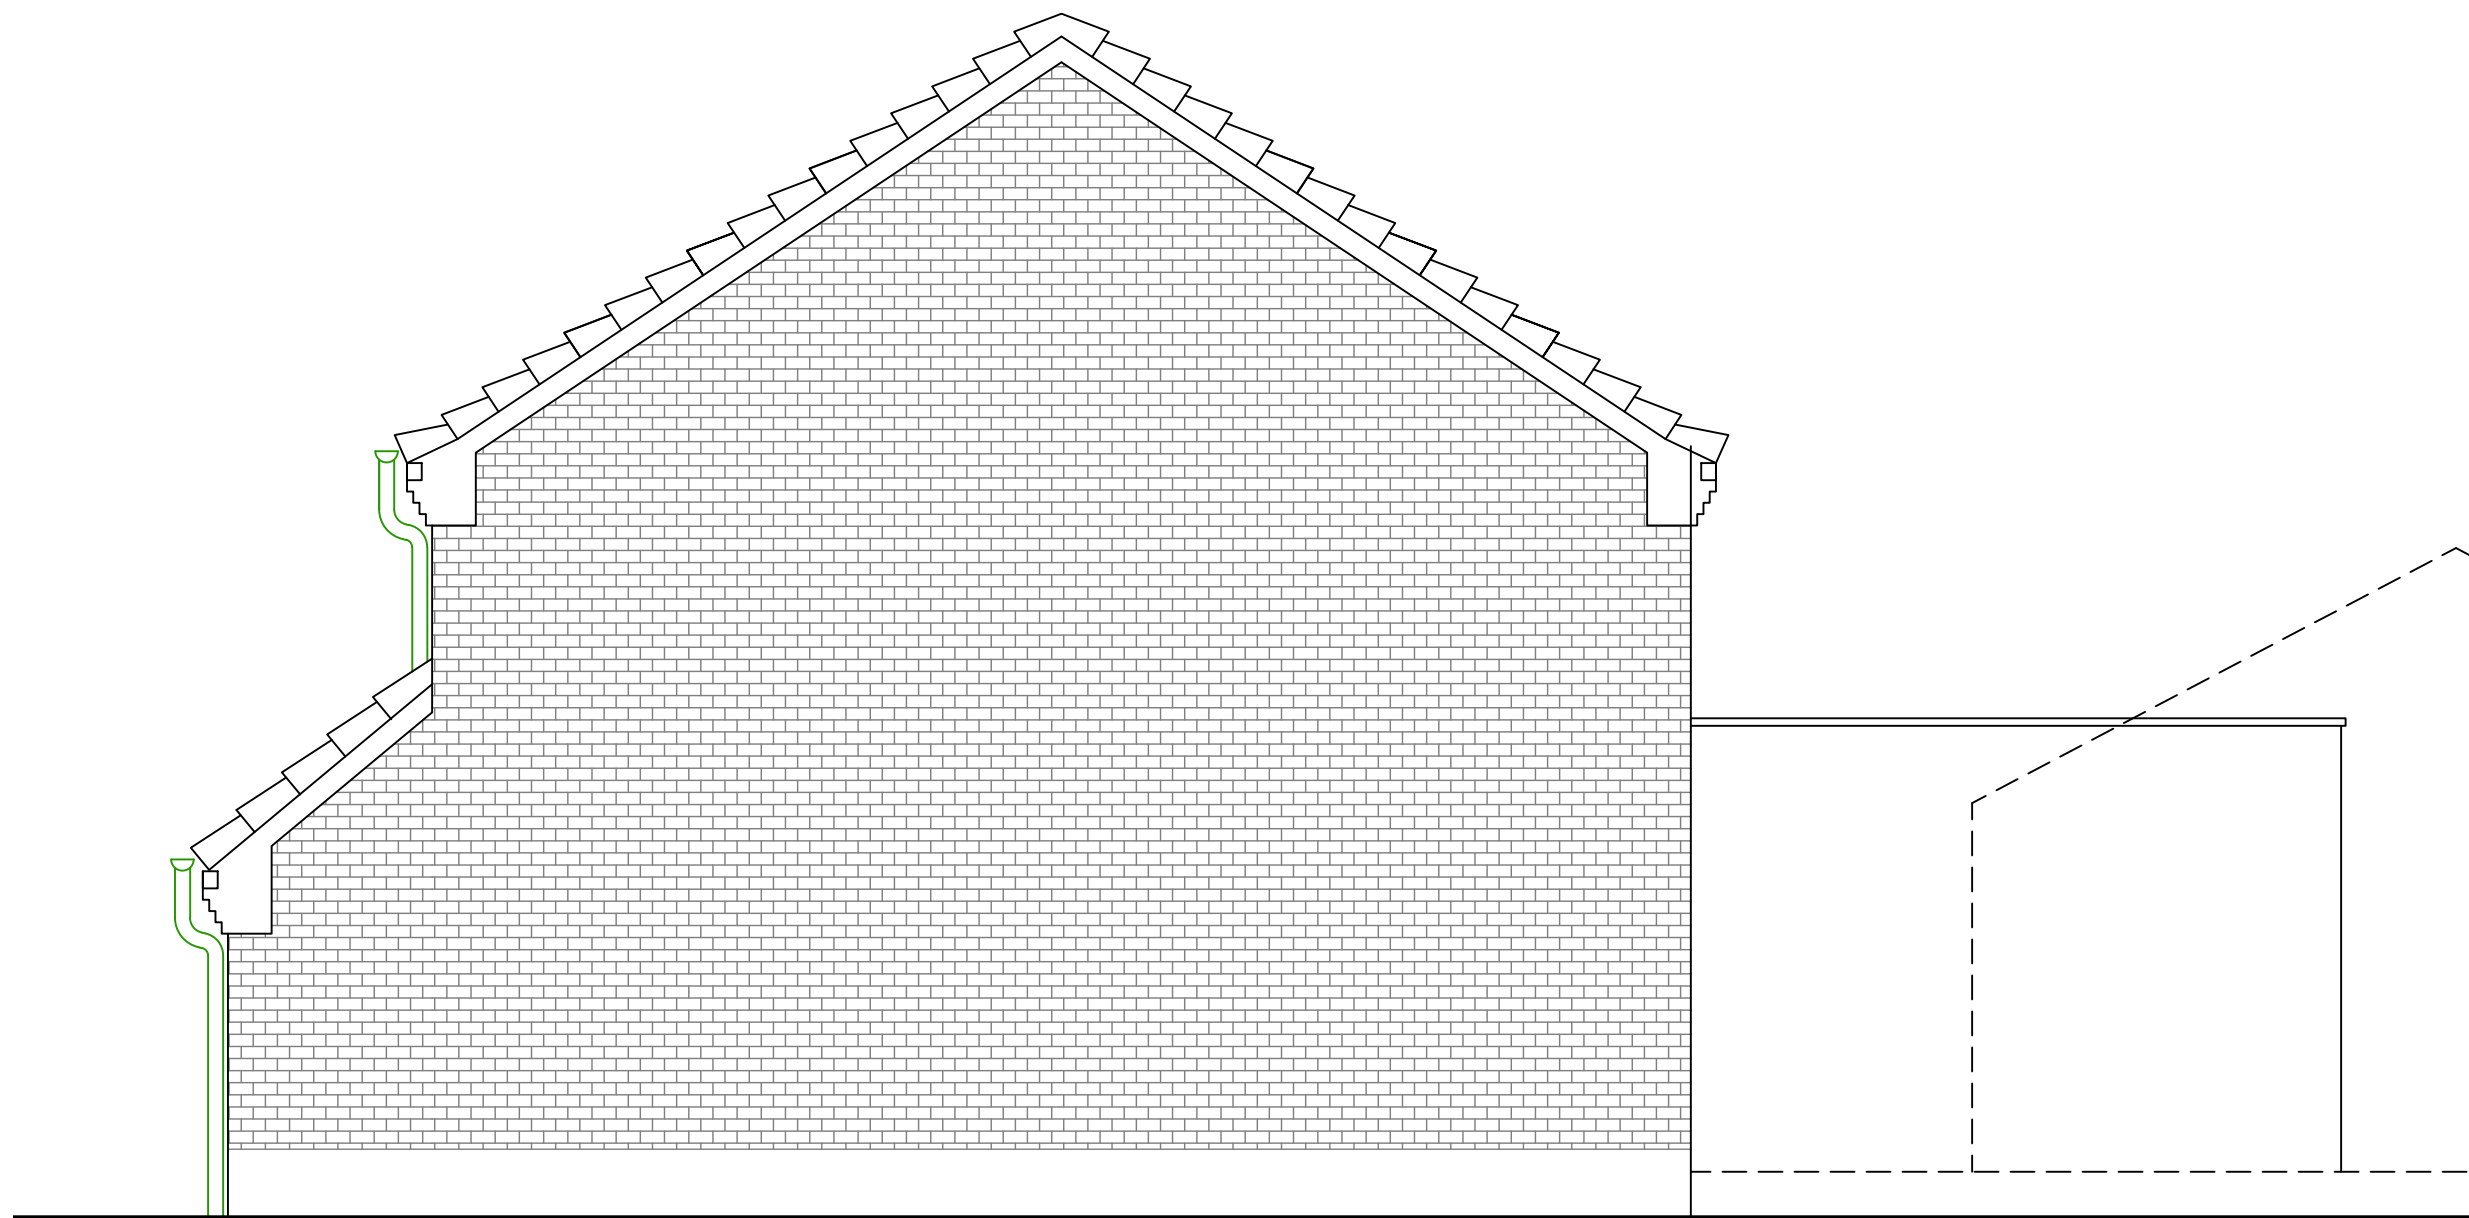


C PROPOSED FLANK ELEVATION
L02 1:50@A1

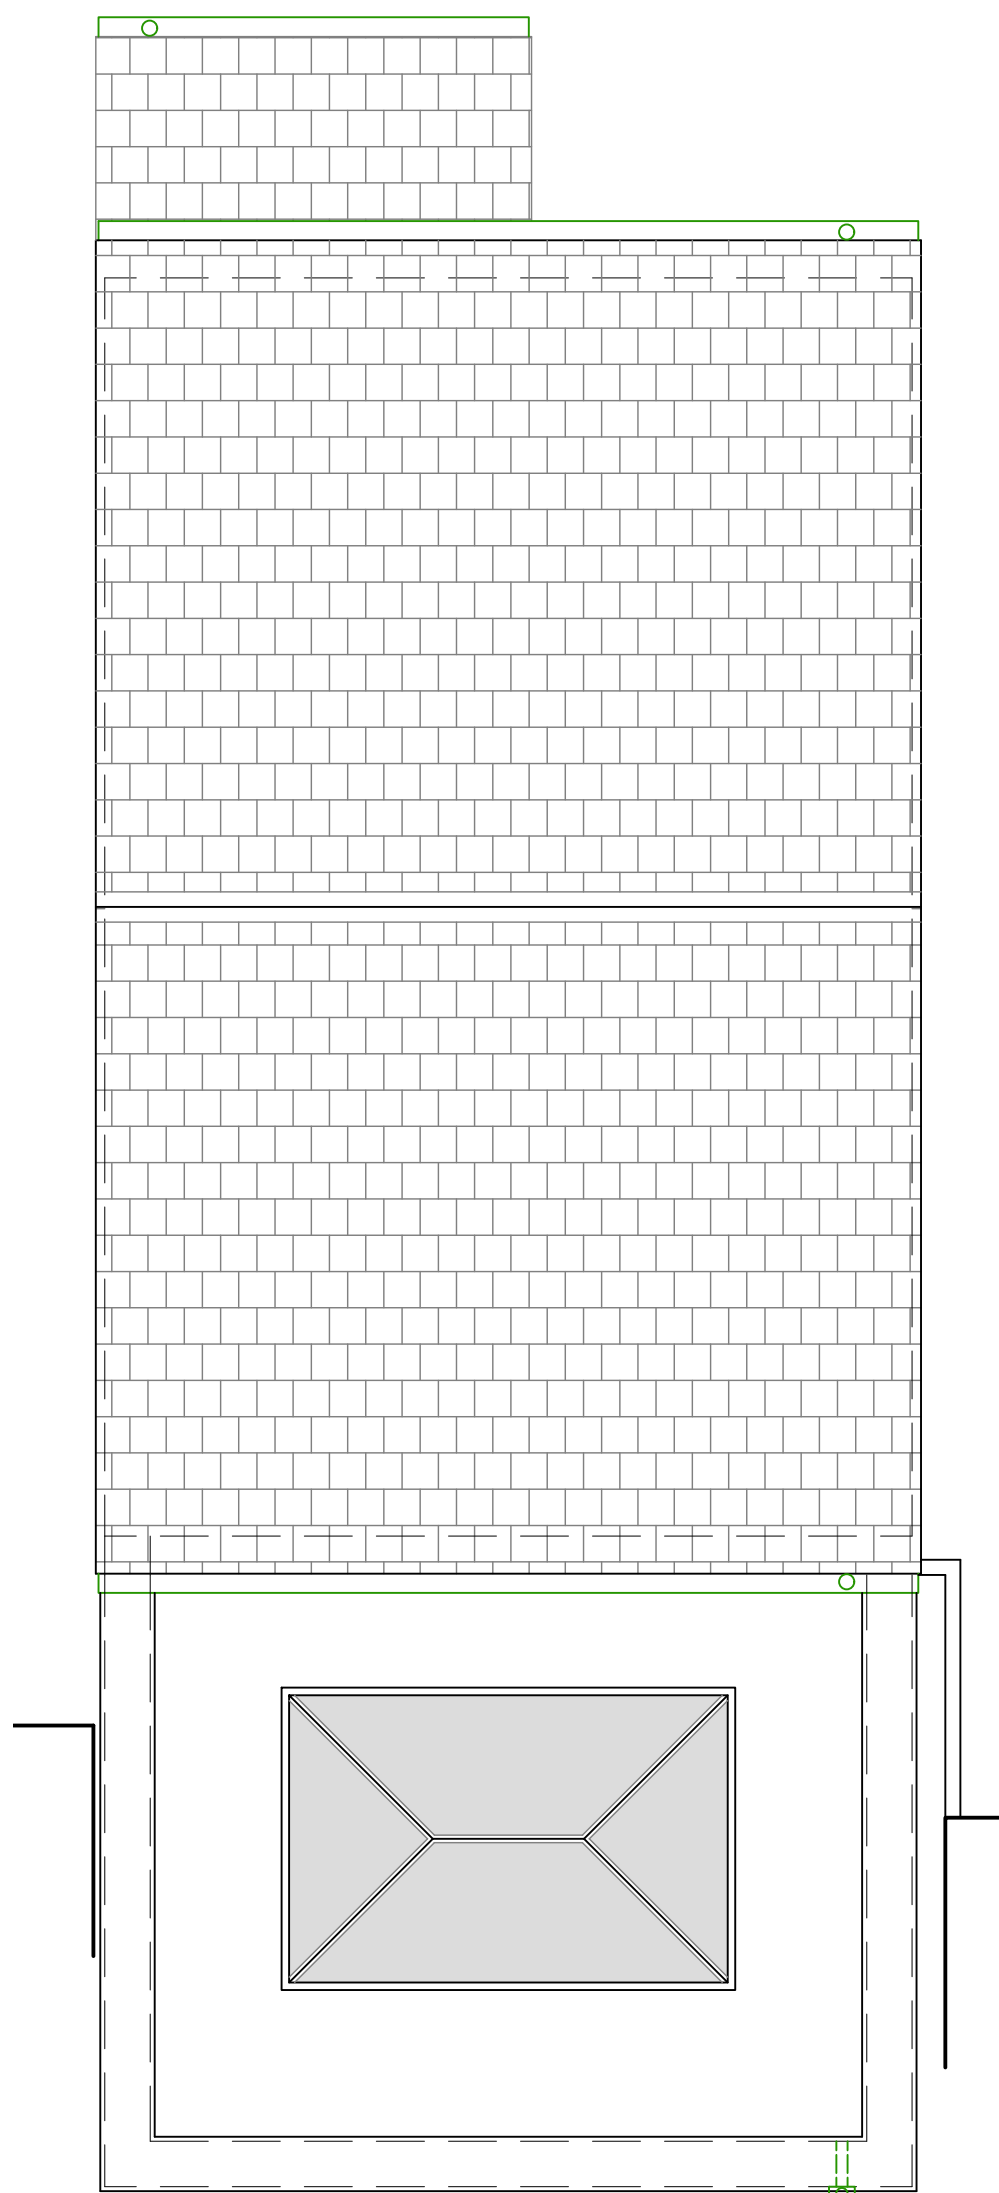


E PROPOSED ROOF PLAN
L02 1:50@A1

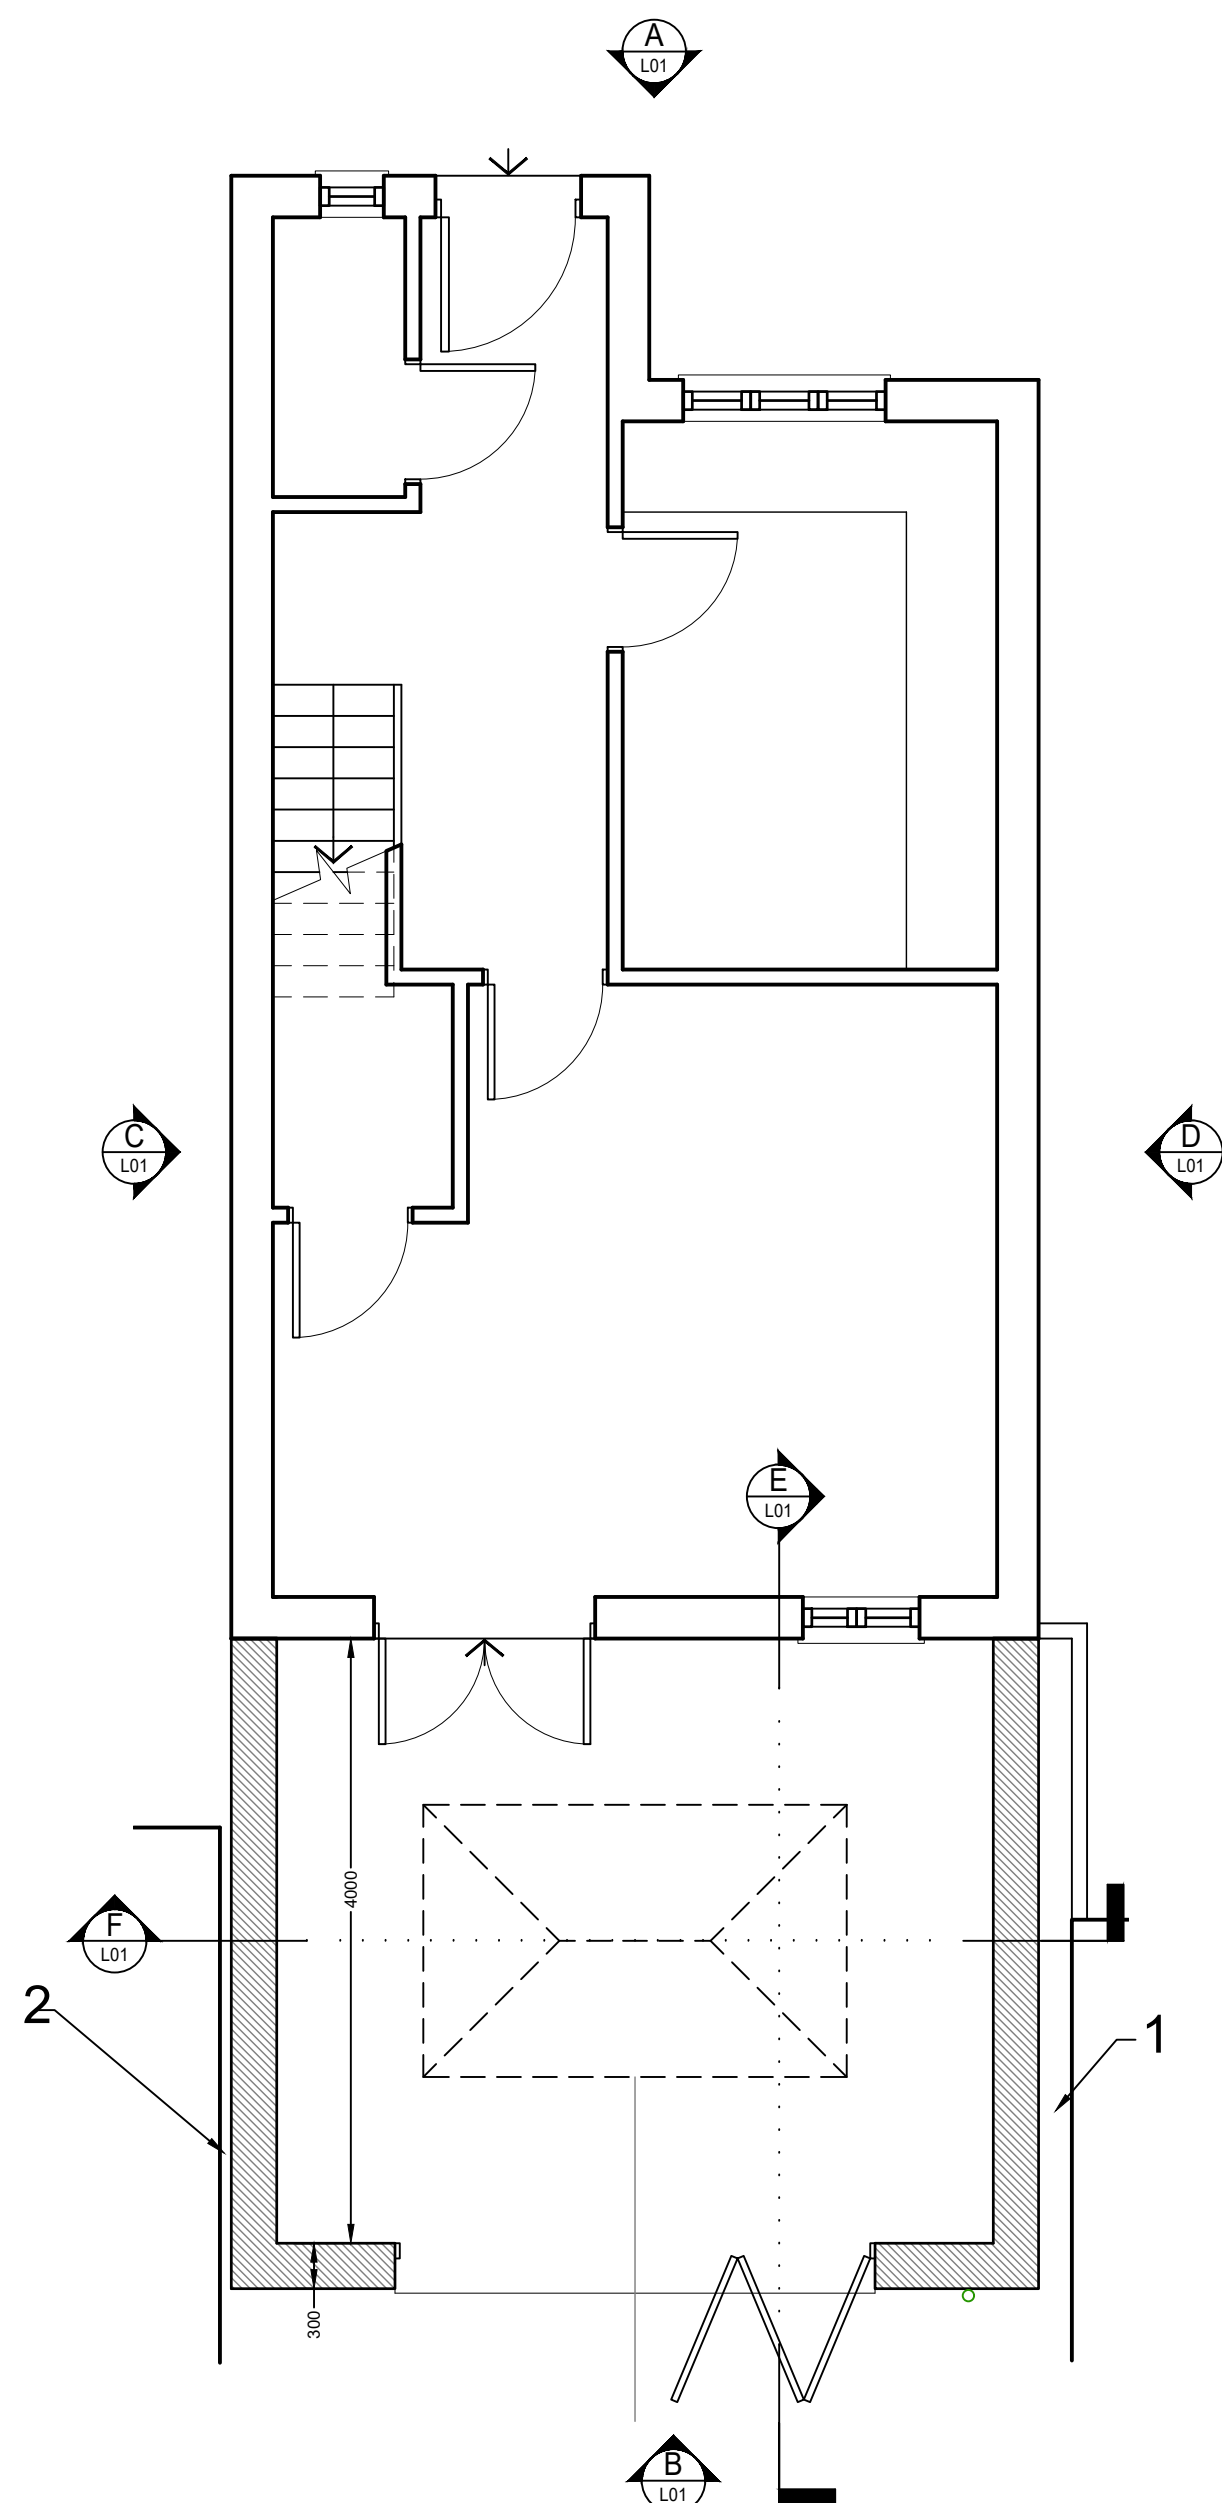


F PROPOSED GROUND FLOOR PLAN
L02 1:50@A1

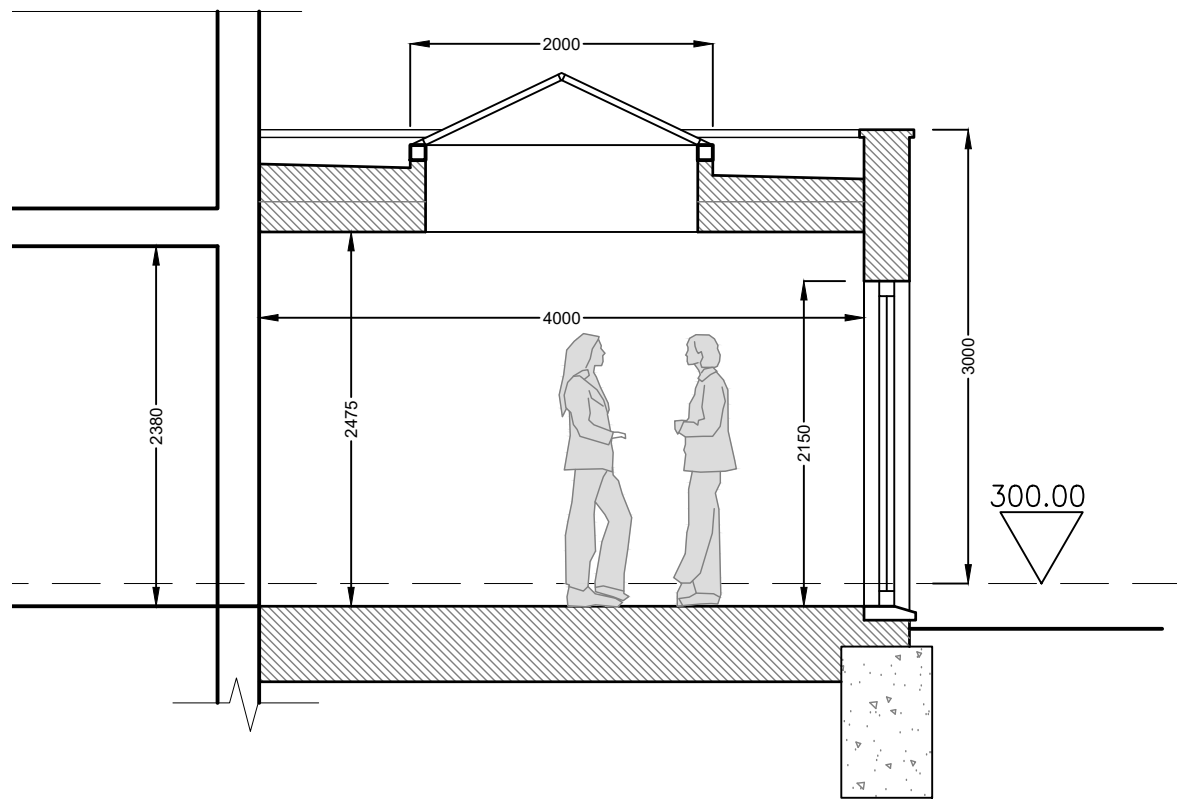

E PROPOSED SECTION
L01 1:50@A1

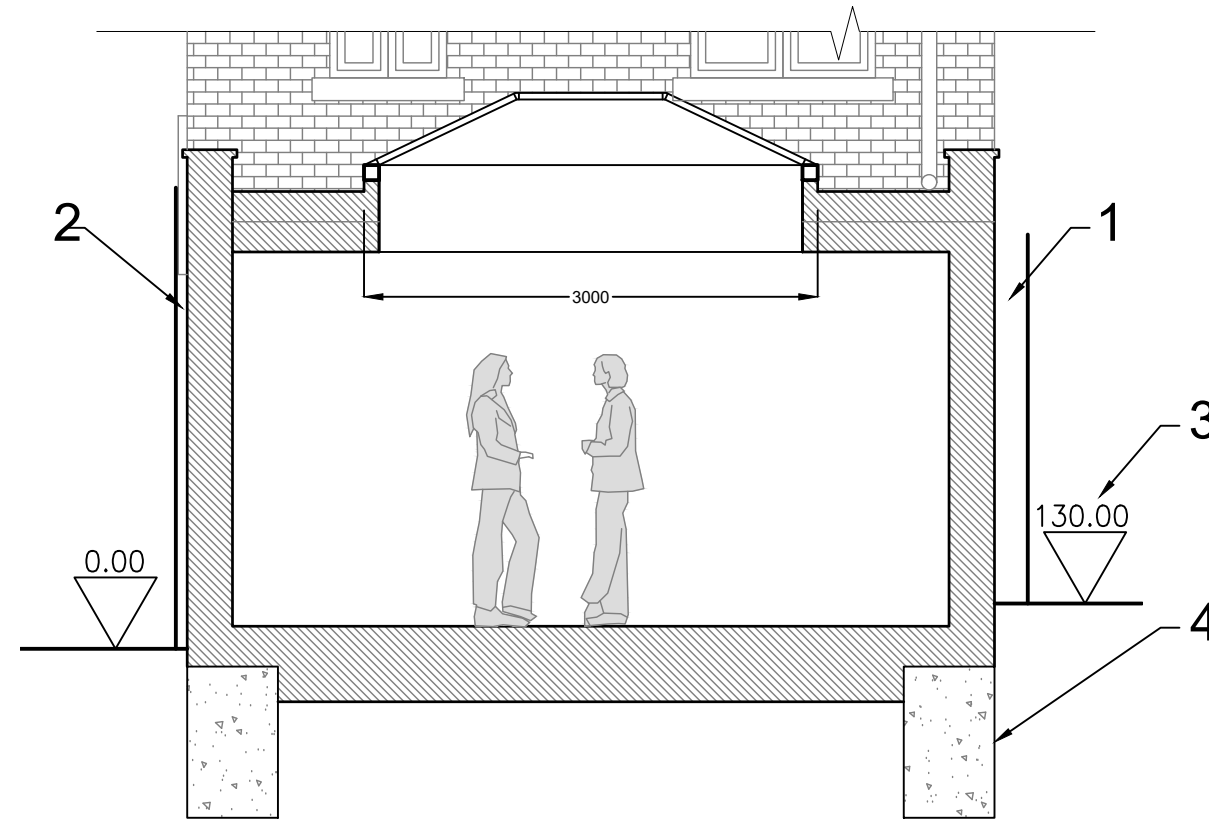

F PROPOSED SECTION
L01 1:50@A1

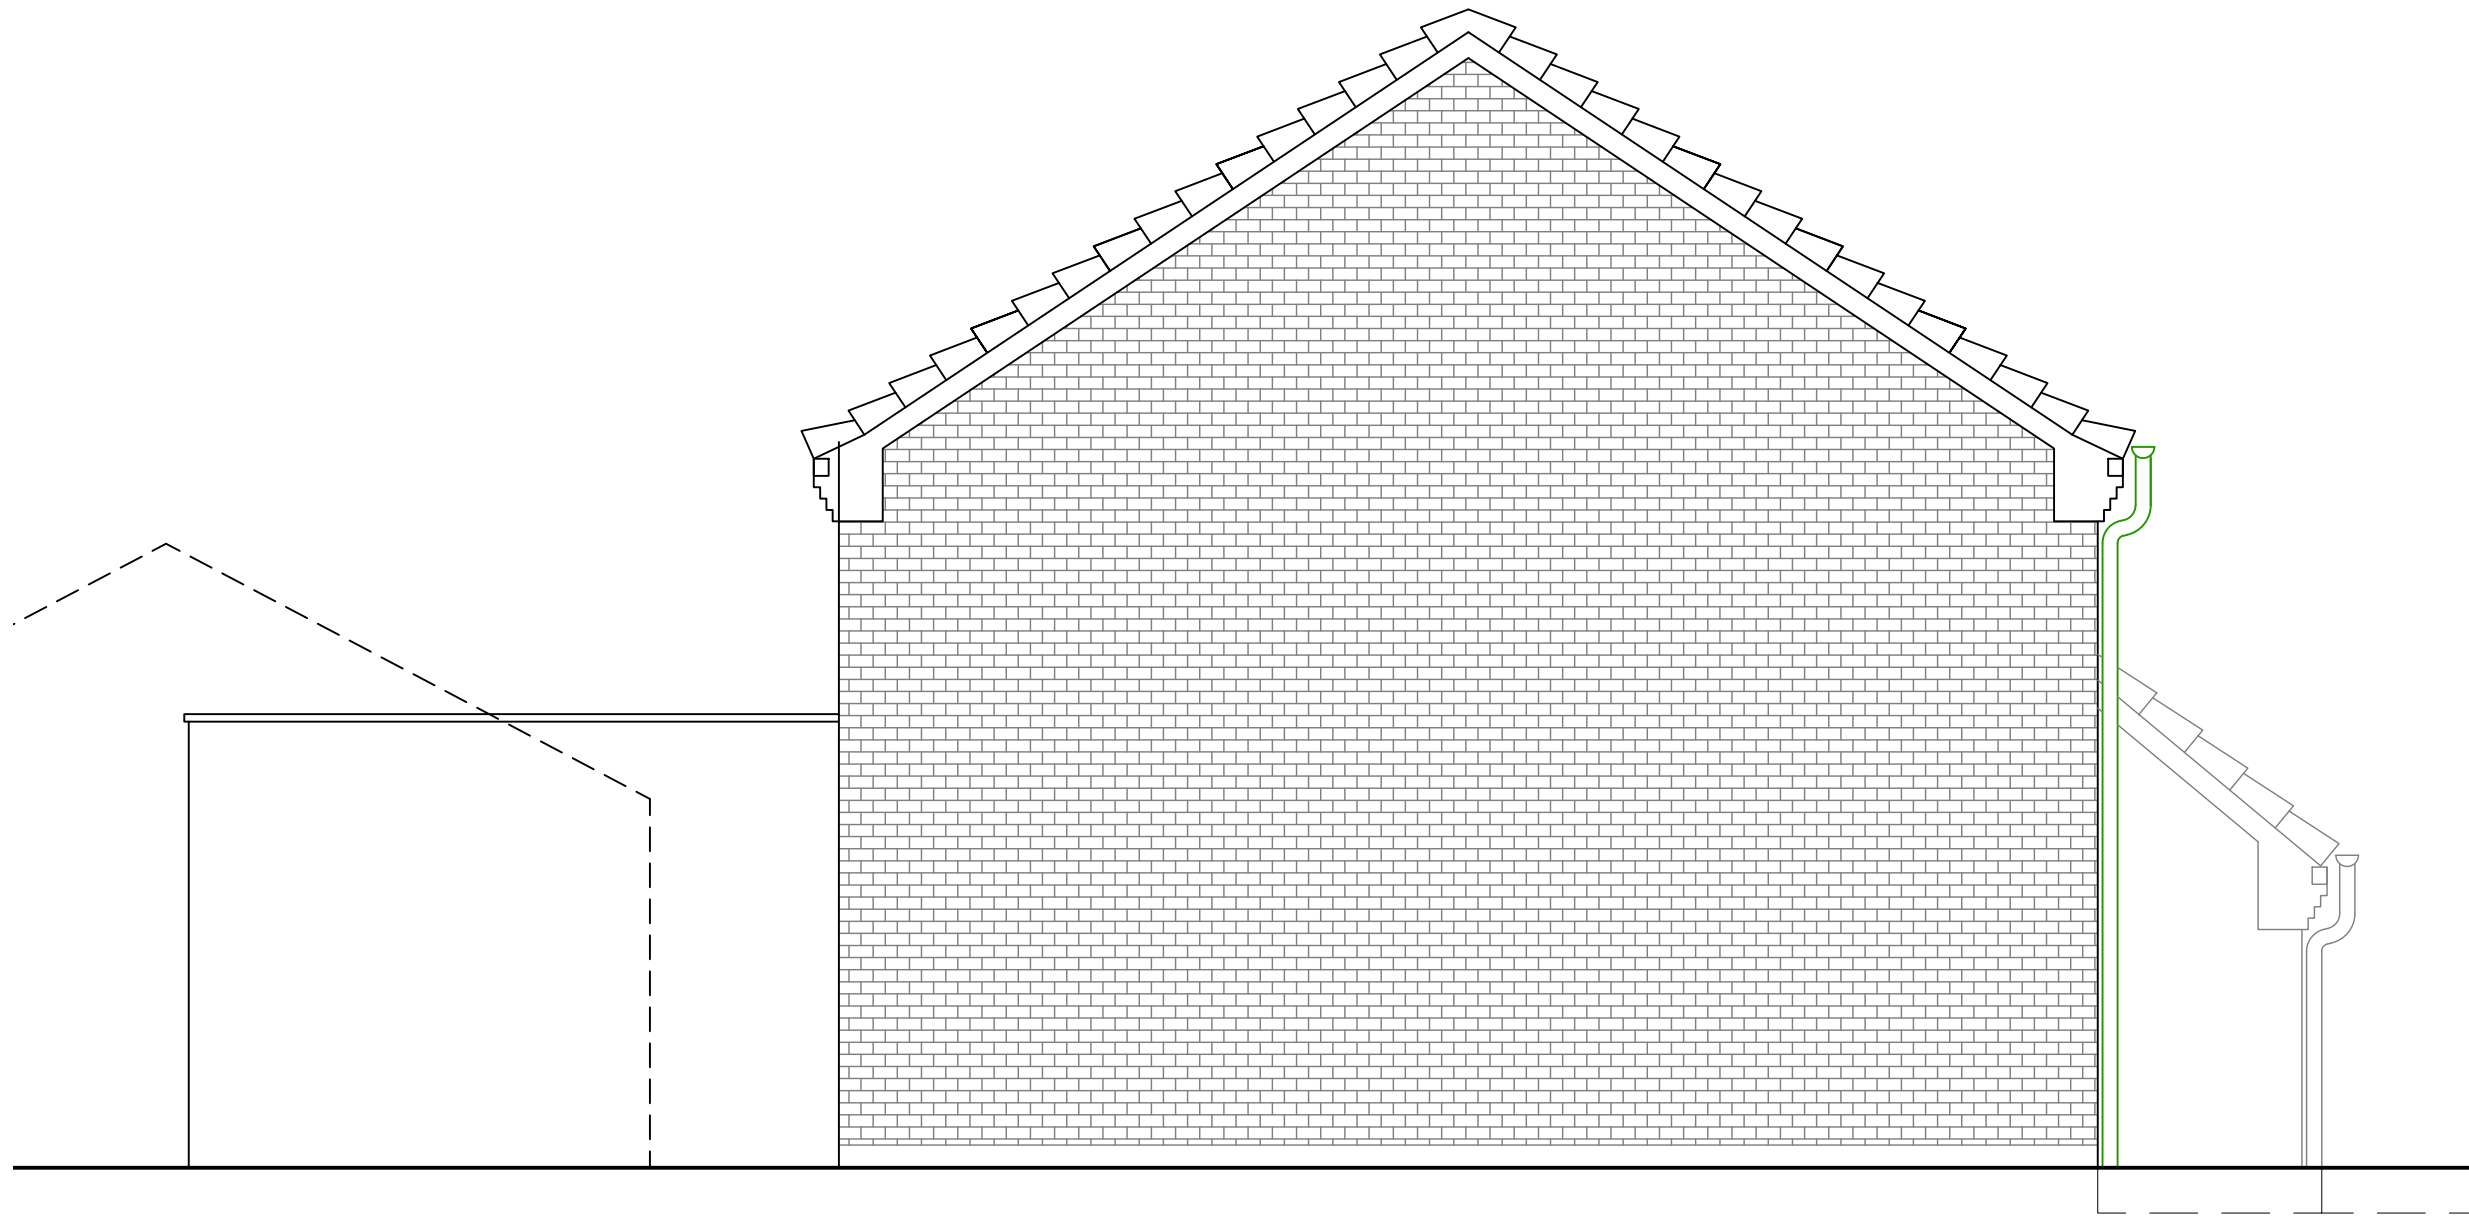


D PROPOSED FLANK ELEVATION
L02 1:50@A1

GENERAL NOTES:


DO NOT SCALE DIRECTLY FROM AUTOCAD FILE. ALL DIMENSIONS TO BE VERIFIED ON SITE PRIOR TO INSTALLATION OR FABRICATION. PROPOSALS SUBJECT TO ALL NECESSARY STATUTORY CONSENT. THESE DRAWINGS HAVE BEEN PREPARED FROM PHOTOGRAPHS AND AGENT'S DETAILS AND ARE NOT THE RESULT OF A MEASURED SURVEY BY THIS PRACTICE.

DRAWINGS NOTES:

- VULNERABLE AND UN-MAINTAINABLE GAP BETWEEN EXTENSION AND ADJOINING OWNER'S GARAGE. CONSIDER WEATHERING AT HEAD AND END TO CLOSE GAP. PARTY WALL CONSENT REQUIRED.
- VULNERABLE AND UN-MAINTAINABLE GAP BETWEEN EXTENSION AND GARAGE. CONSIDER WEATHERING AT HEAD AND END TO CLOSE GAP. PARTY WALL CONSENT REQUIRED.
- ASSUMED HEIGHT OF ADJOINING OWNER'S GROUND - CHECK SET AS WILL SET 3M HEIGHT LIMIT FOR CONSTRUCTION ON THE BOUNDARY.
- ASSUMED THAT FOUNDATIONS TO EXTENSION WILL NOT BE DEEPER THAN THE ADJOINING OWNER'S GARAGE FOUNDATIONS OTHERWISE SECTION 6 PARTY WALL CONSENT WILL BE REQUIRED.
- FACING BRICK TO MATCH EXISTING.
- SINGLE PLY OR FIBREGLASS FLAT ROOF.
- ALUMINIUM POWDER-COATED ROOFLIGHT.
- ALUMINIUM POWDER-COATED FOLDING/SLIDING DOOR.
- ONCE-WEATHERED PRE-CAST STONE COPING.

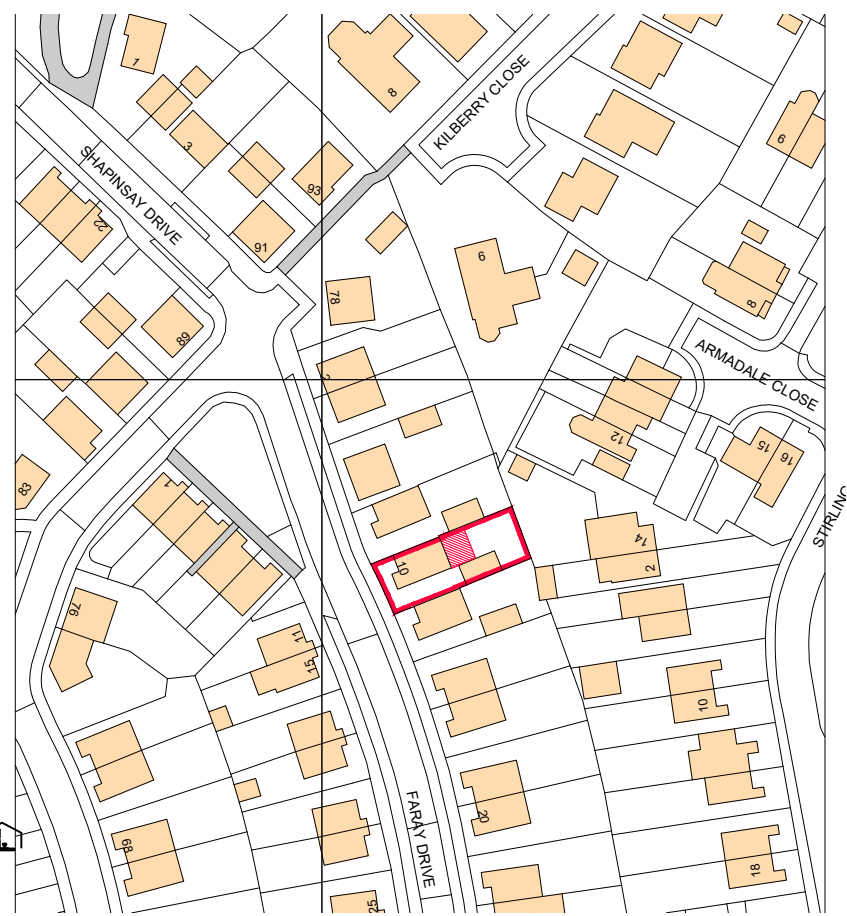

G LOCATION PLAN
L01 1:125@A1

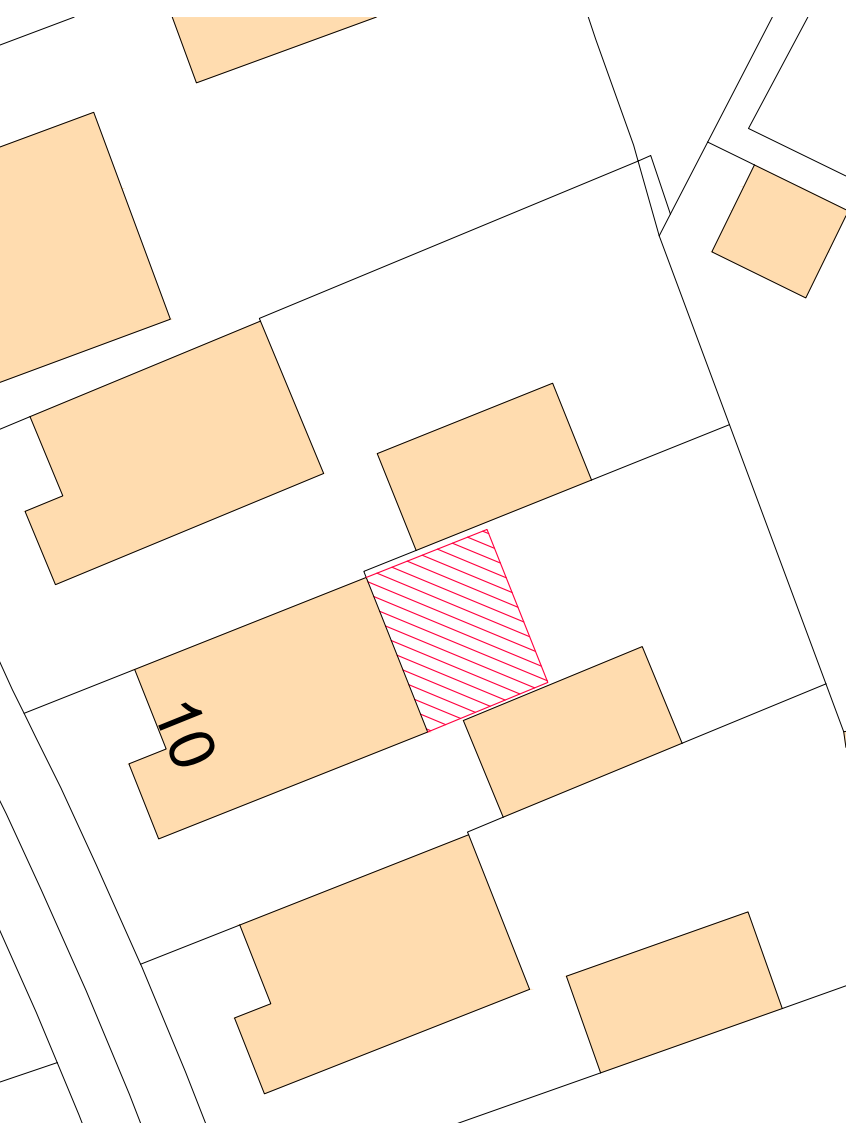

G SITE PLAN (SHOWING EXTENSION)
L01 1:250@A1

REV: DESCRIPTION: BY: DATE:



CLIENT:
SARAH & NEIL GREENWELL

PROJECT:
**10 FARAY DRIVE
HINCKLEY
LE10 0WZ**

TITLE:
**PROPOSED EXTENSION
PROPOSED ARRANGEMENT**

SCALE: VARIES DATE: JAN 25 DRAWN: FL CHECKED: SE

JOB NO: 784 - L02 DRG NO: 01 REV:

COPYRIGHT IN ALL DOCUMENTS AND DRAWINGS SHALL REMAIN THE PROPERTY OF THE ARCHITECT UNLESS OTHERWISE AGREED IN WRITING BY THE ARCHITECT.