


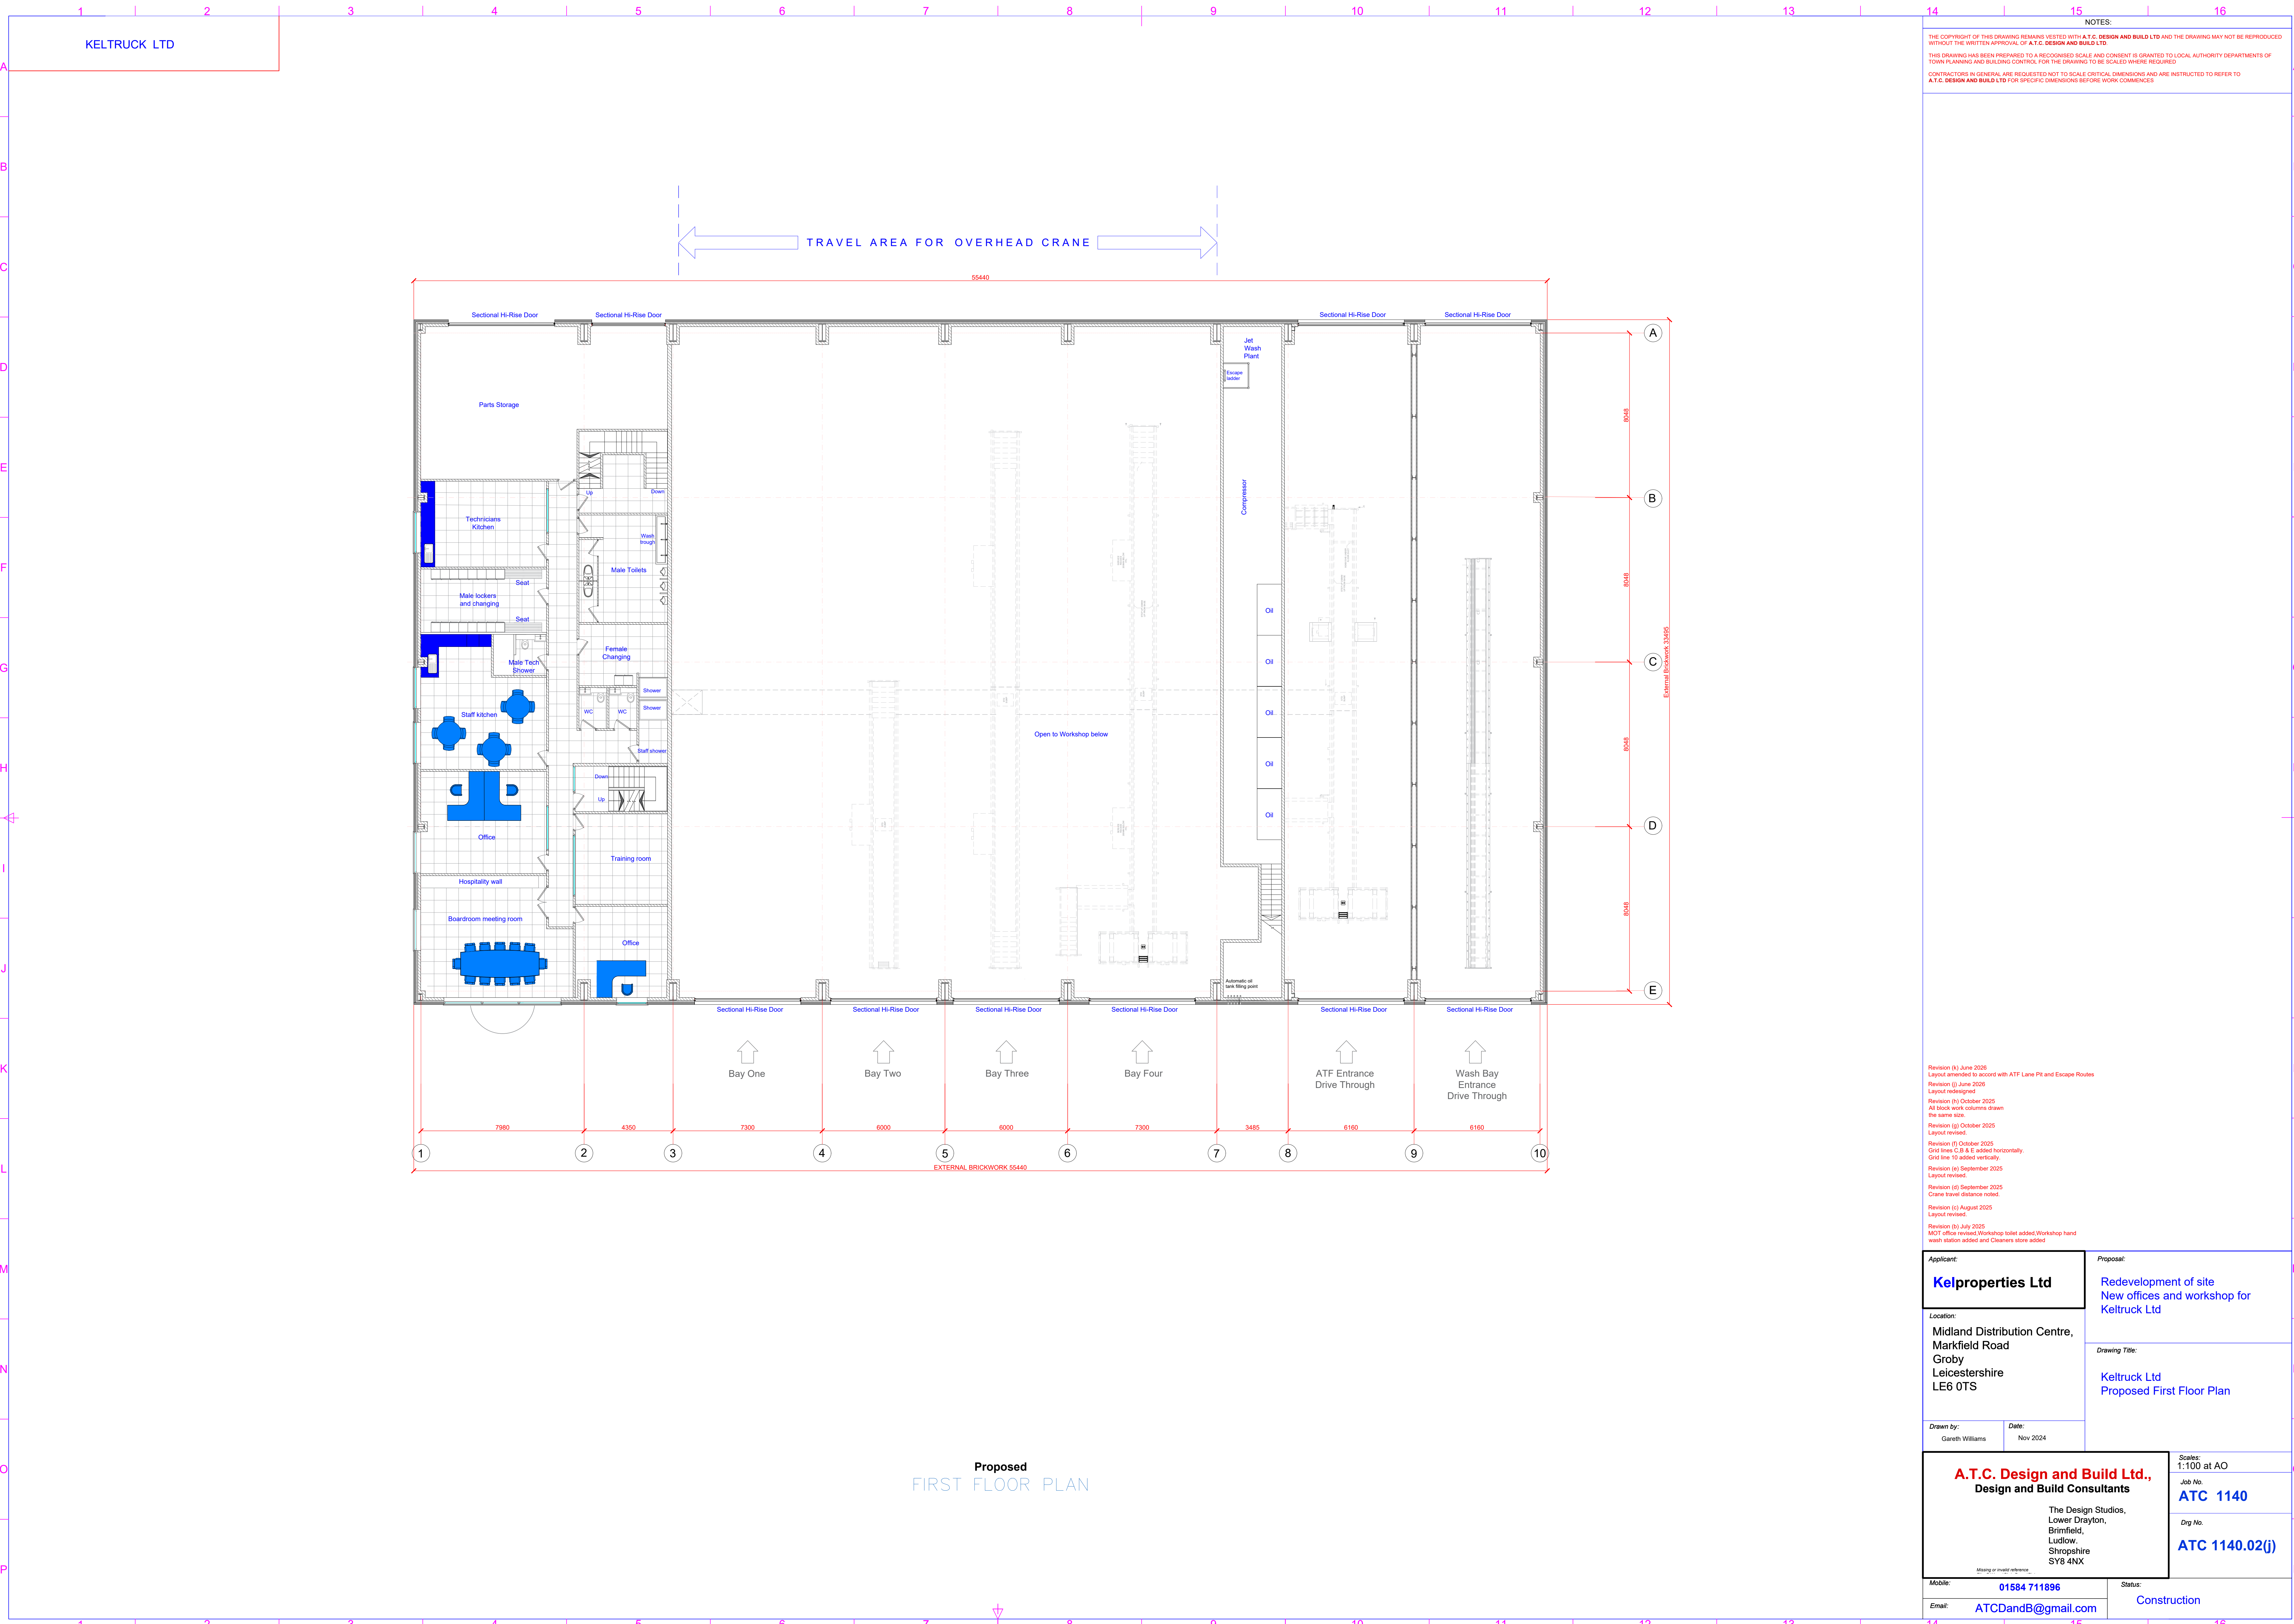

NOTES:

THE COPYRIGHT OF THIS DRAWING REMAINS VESTED WITH A.T.C. DESIGN AND BUILD LTD AND THE DRAWING MAY NOT BE REPRODUCED WITHOUT THE WRITTEN APPROVAL OF A.T.C. DESIGN AND BUILD LTD.

THIS DRAWING HAS BEEN PREPARED TO A RECOGNISED SCALE AND CONSENT IS GRANTED TO LOCAL AUTHORITY DEPARTMENTS OF TOWN PLANNING AND BUILDING CONTROL FOR THE DRAWING TO BE SCALED WHERE REQUIRED

CONTRACTORS IN GENERAL ARE REQUESTED NOT TO SCALE CRITICAL DIMENSIONS AND ARE INSTRUCTED TO REFER TO A.T.C. DESIGN AND BUILD LTD FOR SPECIFIC DIMENSIONS BEFORE WORK COMMENCES

Revision (K) June 2026
Layout amended to accord with ATF Line PI and Escape Routes

Revision (J) June 2025
Layout redesigned

Revision (I) October 2025
All block work columns drawn the same size

Revision (H) October 2025
Grid lines C-B & E added horizontally, Grid line 10 added vertically

Revision (G) September 2025
Layout revised

Revision (F) September 2025
Crane travel distance noted

Revision (E) August 2025
Layout revised

Revision (D) July 2025
MOT office revised Workshop toilet added, Workshop hand wash station added and Cleaners store added

Applicant: Kelproperties Ltd		Proposal: Redevelopment of site New offices and workshop for Keltruck Ltd	
Location: Midland Distribution Centre, Markfield Road Groby Leicestershire LE6 0TS		Drawing Title: Keltruck Ltd Proposed First Floor Plan	
Drawn by: Gareth Williams	Date: Nov 2024	Scales: 1:100 at AO	
A.T.C. Design and Build Ltd., Design and Build Consultants The Design Studios, Lower Drayton, Brimfield, Ludlow, Shropshire SY8 4NX		Job No. ATC 1140 Dwg No. ATC 1140.02(j)	
Mobile: 01584 711896		Status: Construction	
Email: ATCDandB@gmail.com			