

ELEVATIONS AS PROPOSED 1:100


MATERIALS SPECIFICATION
EXTENSION WALLS – PAINTED RENDER
PORCH WALLS – FACING BRICKWORK
EXISTING WALLS – FACING BRICKWORK AND PAINTED RENDER
EXTENSION/PORCH ROOF – TILES TO MATCH
WINDOWS/DOORS – WHITE UPVC TO MATCH




SITE LOCATION PLAN 1:1250



SITE PLAN AS EXISTING 1:500

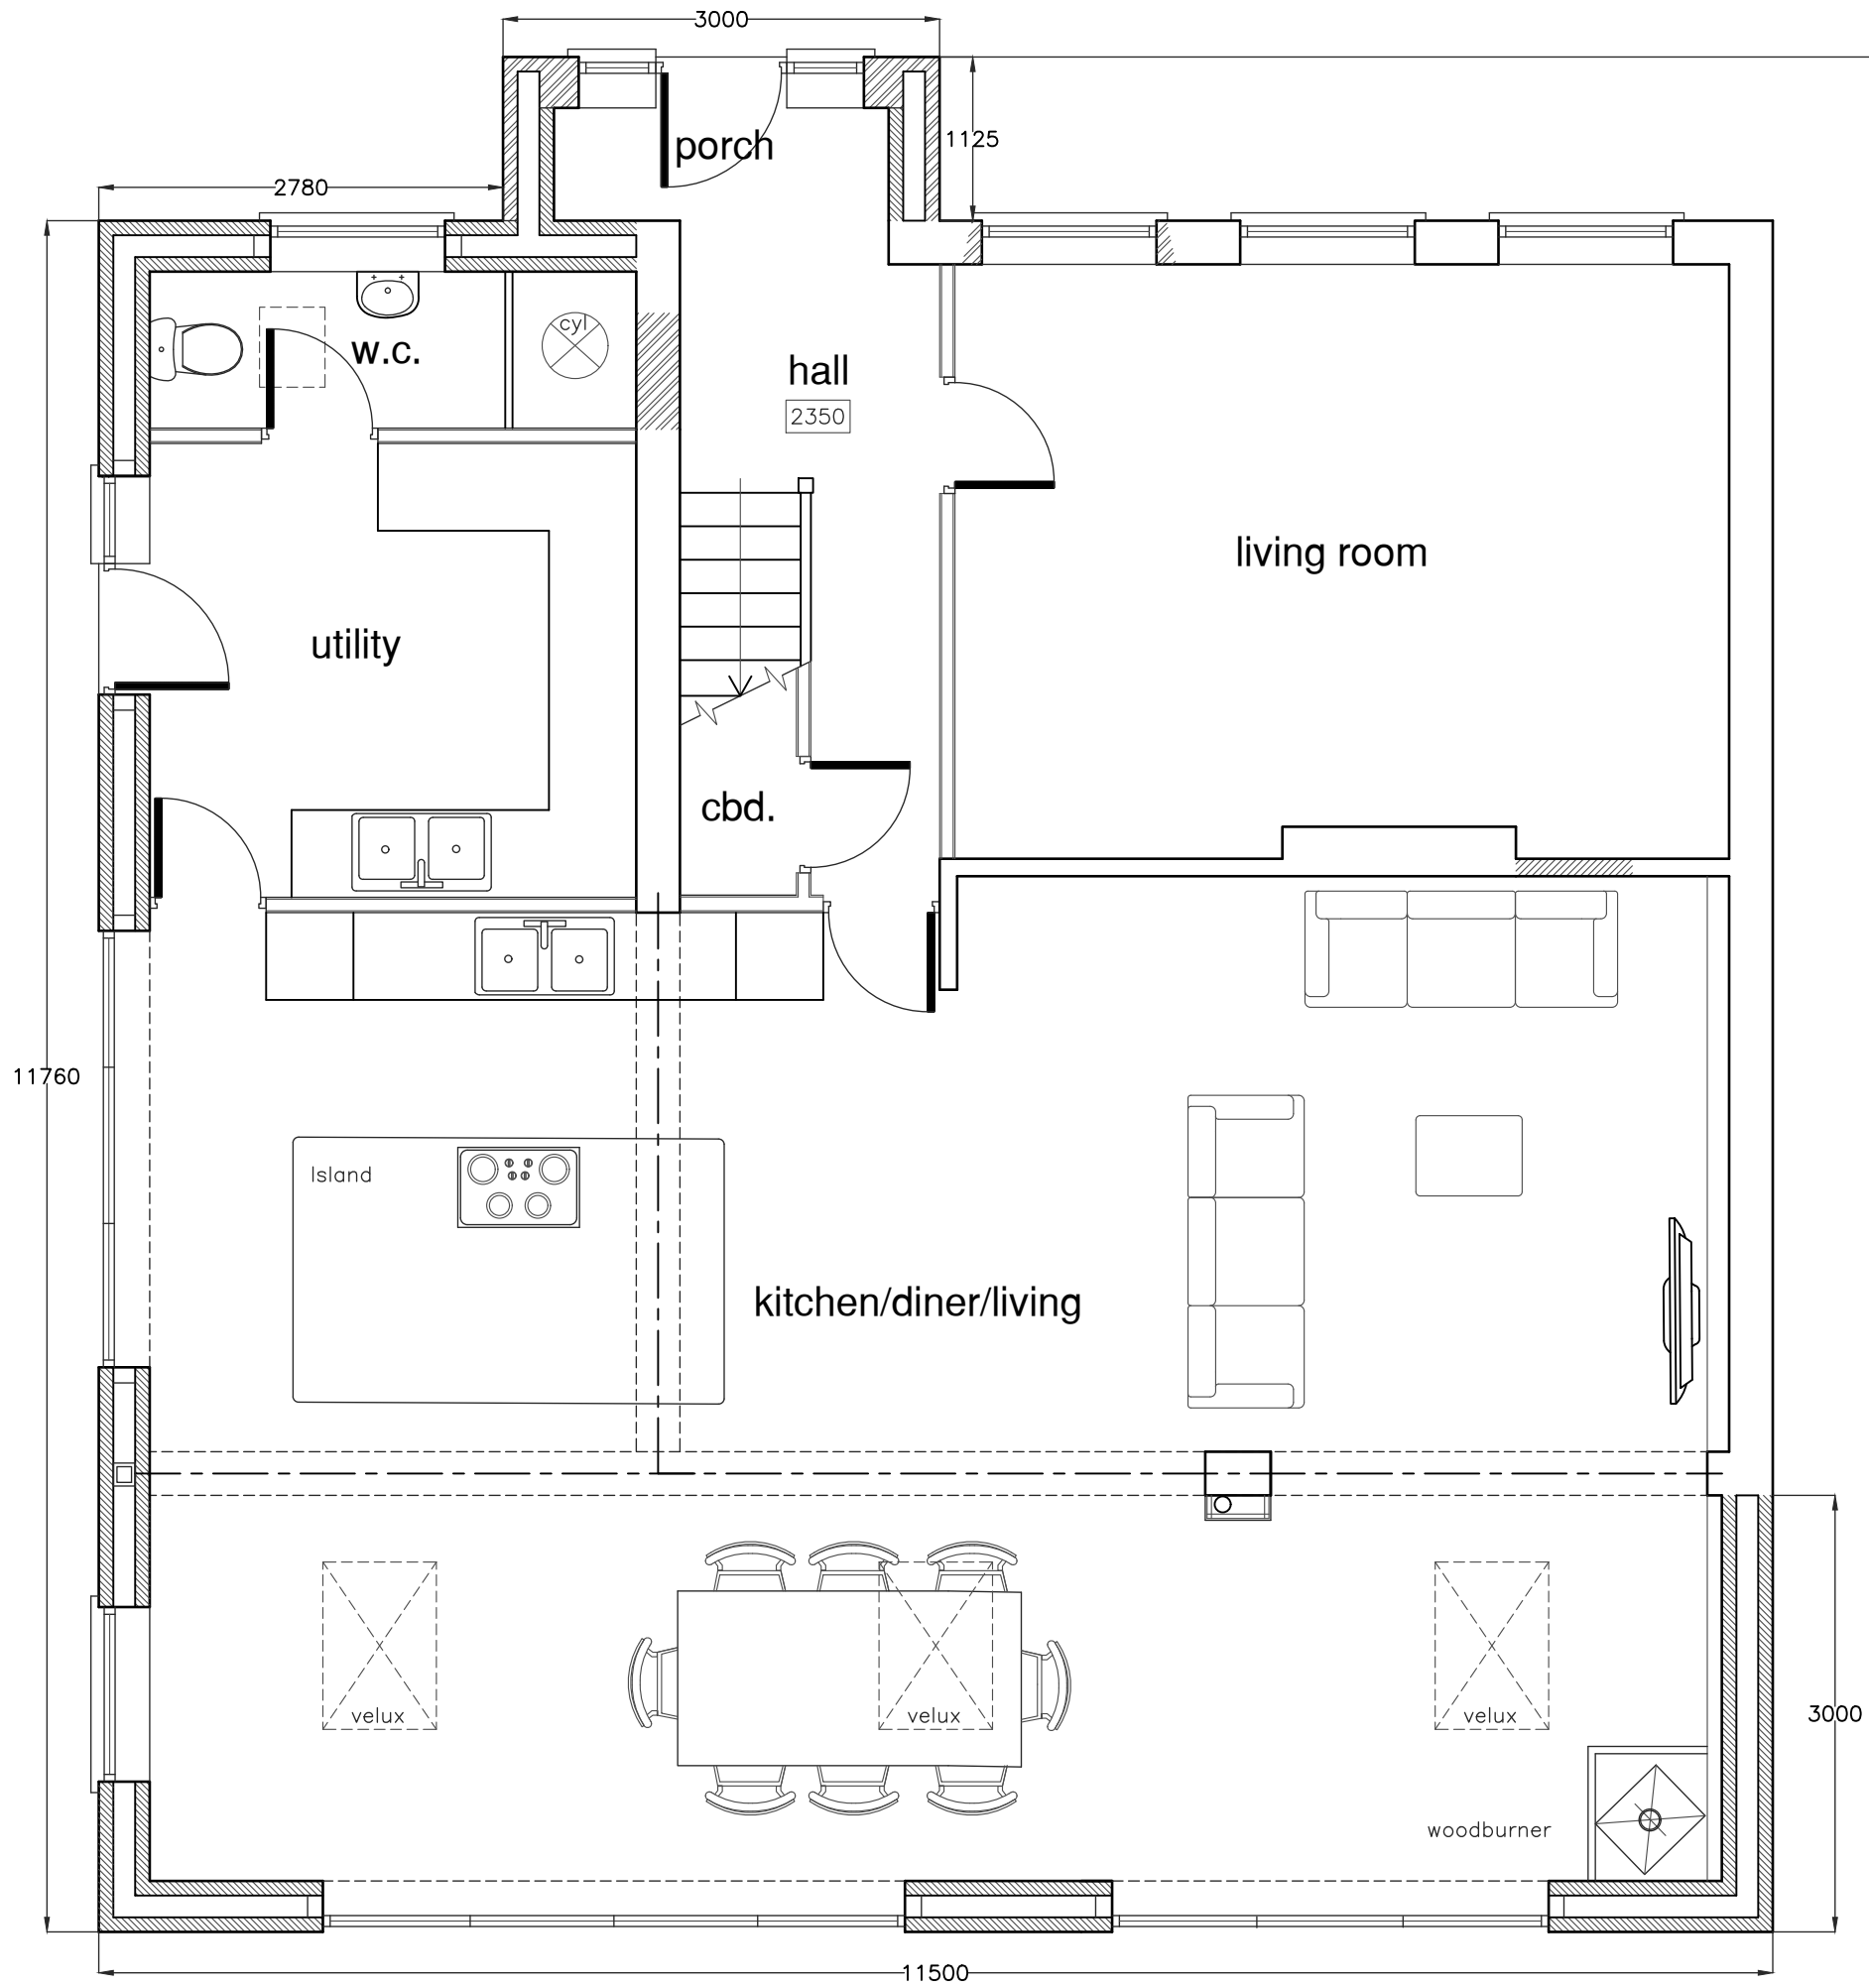

GROUND FLOOR AS PROPOSED

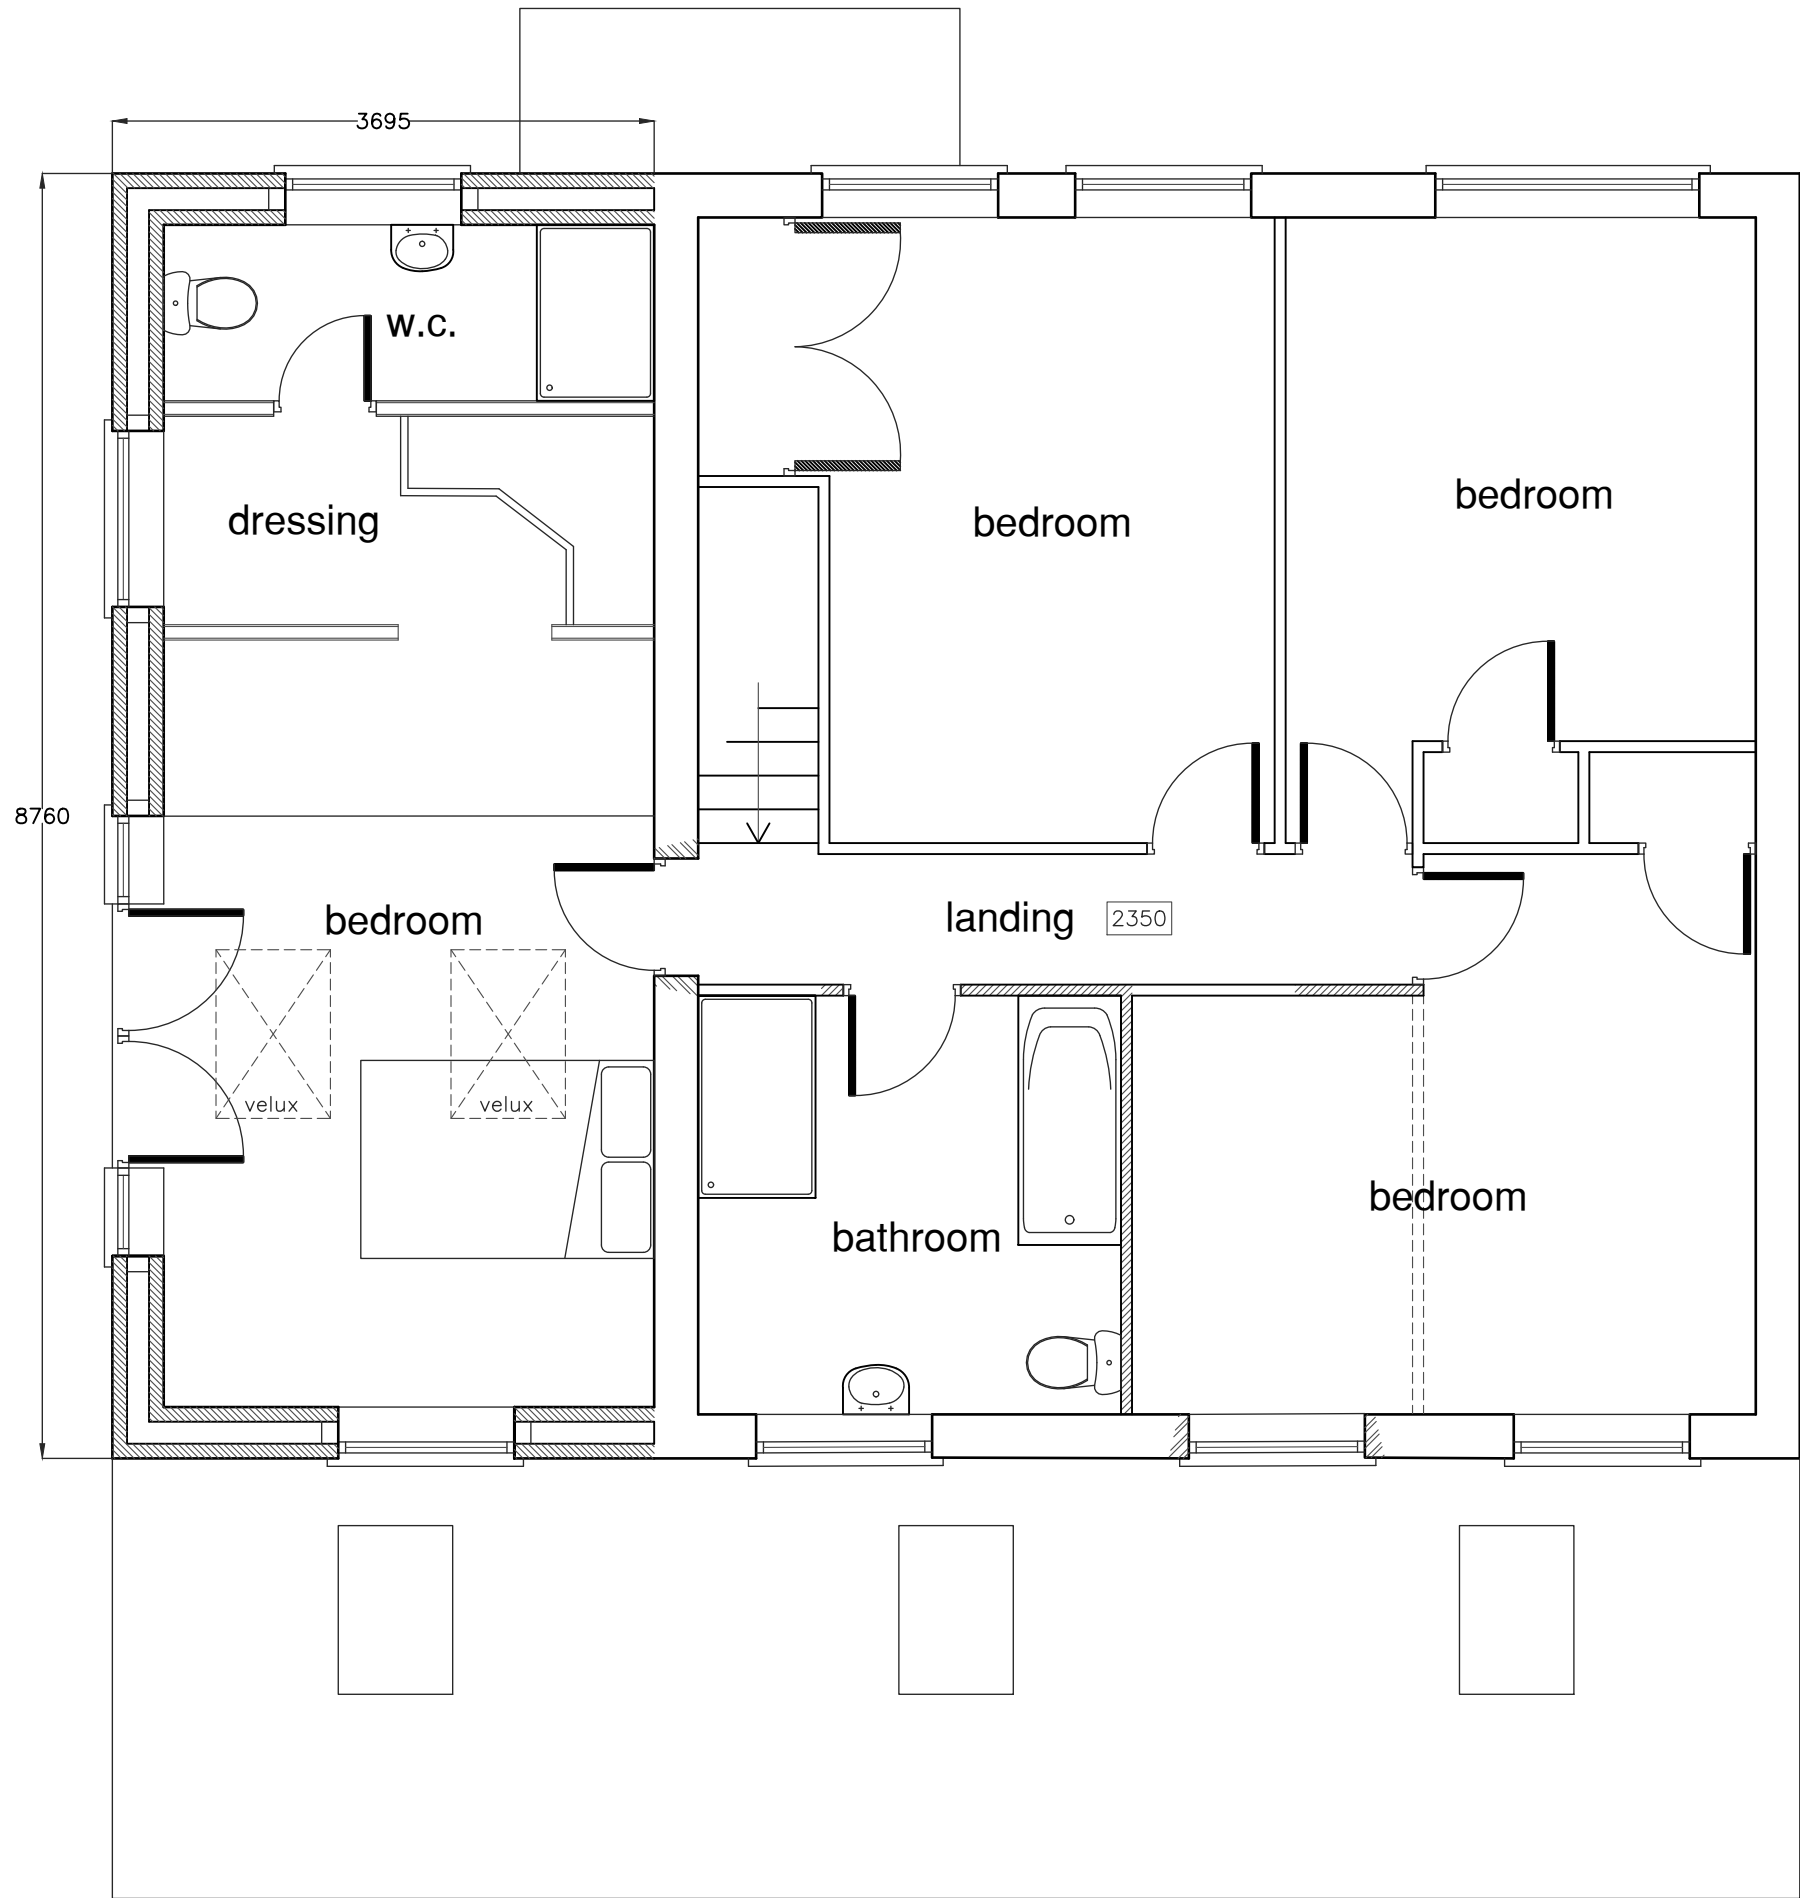

FIRST FLOOR AS PROPOSED



SITE PLAN AS PROPOSED 1:500

A.J.S
ARCHITECTURAL SERVICES

Please reply to:
156A Fosse Road North
Leicester
LE3 5ES
Mobile: 07974 263607
Email: andyaskeyed@
aol.com

Project PROPOSED EXTENSIONS
AT:
15 GRACE ROAD
DESFORD
LEICESTER.

Sheet Title PLANS AND ELEVATIONS
AS PROPOSED

Scale 1:50, 1:100 Ref 2024/9499/02

Date OCTOBER 2024 Drawn AJS

ALL DIMENSIONS TO BE CHECKED ON SITE. DO NOT SCALE OFF DRAWING EXCEPT FOR PLANNING PURPOSES. THIS DRAWING IS THE COPYRIGHT OF THE ARCHITECT AND NOT TO BE REPRODUCED WITHOUT THEIR PERMISSION. ORDNANCE SURVEY MAP INFORMATION REPRODUCED WITH THE PERMISSION OF HMRO CROWN COPYRIGHT RESERVED.