



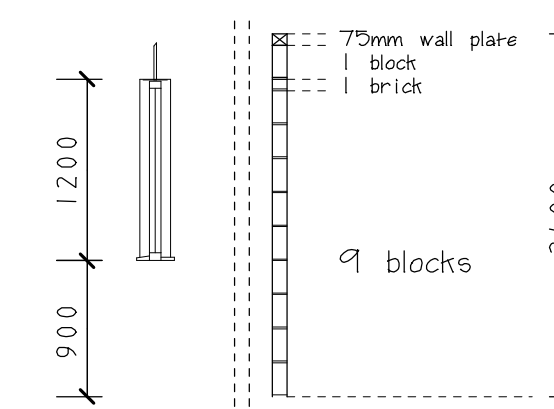

Front Elevation

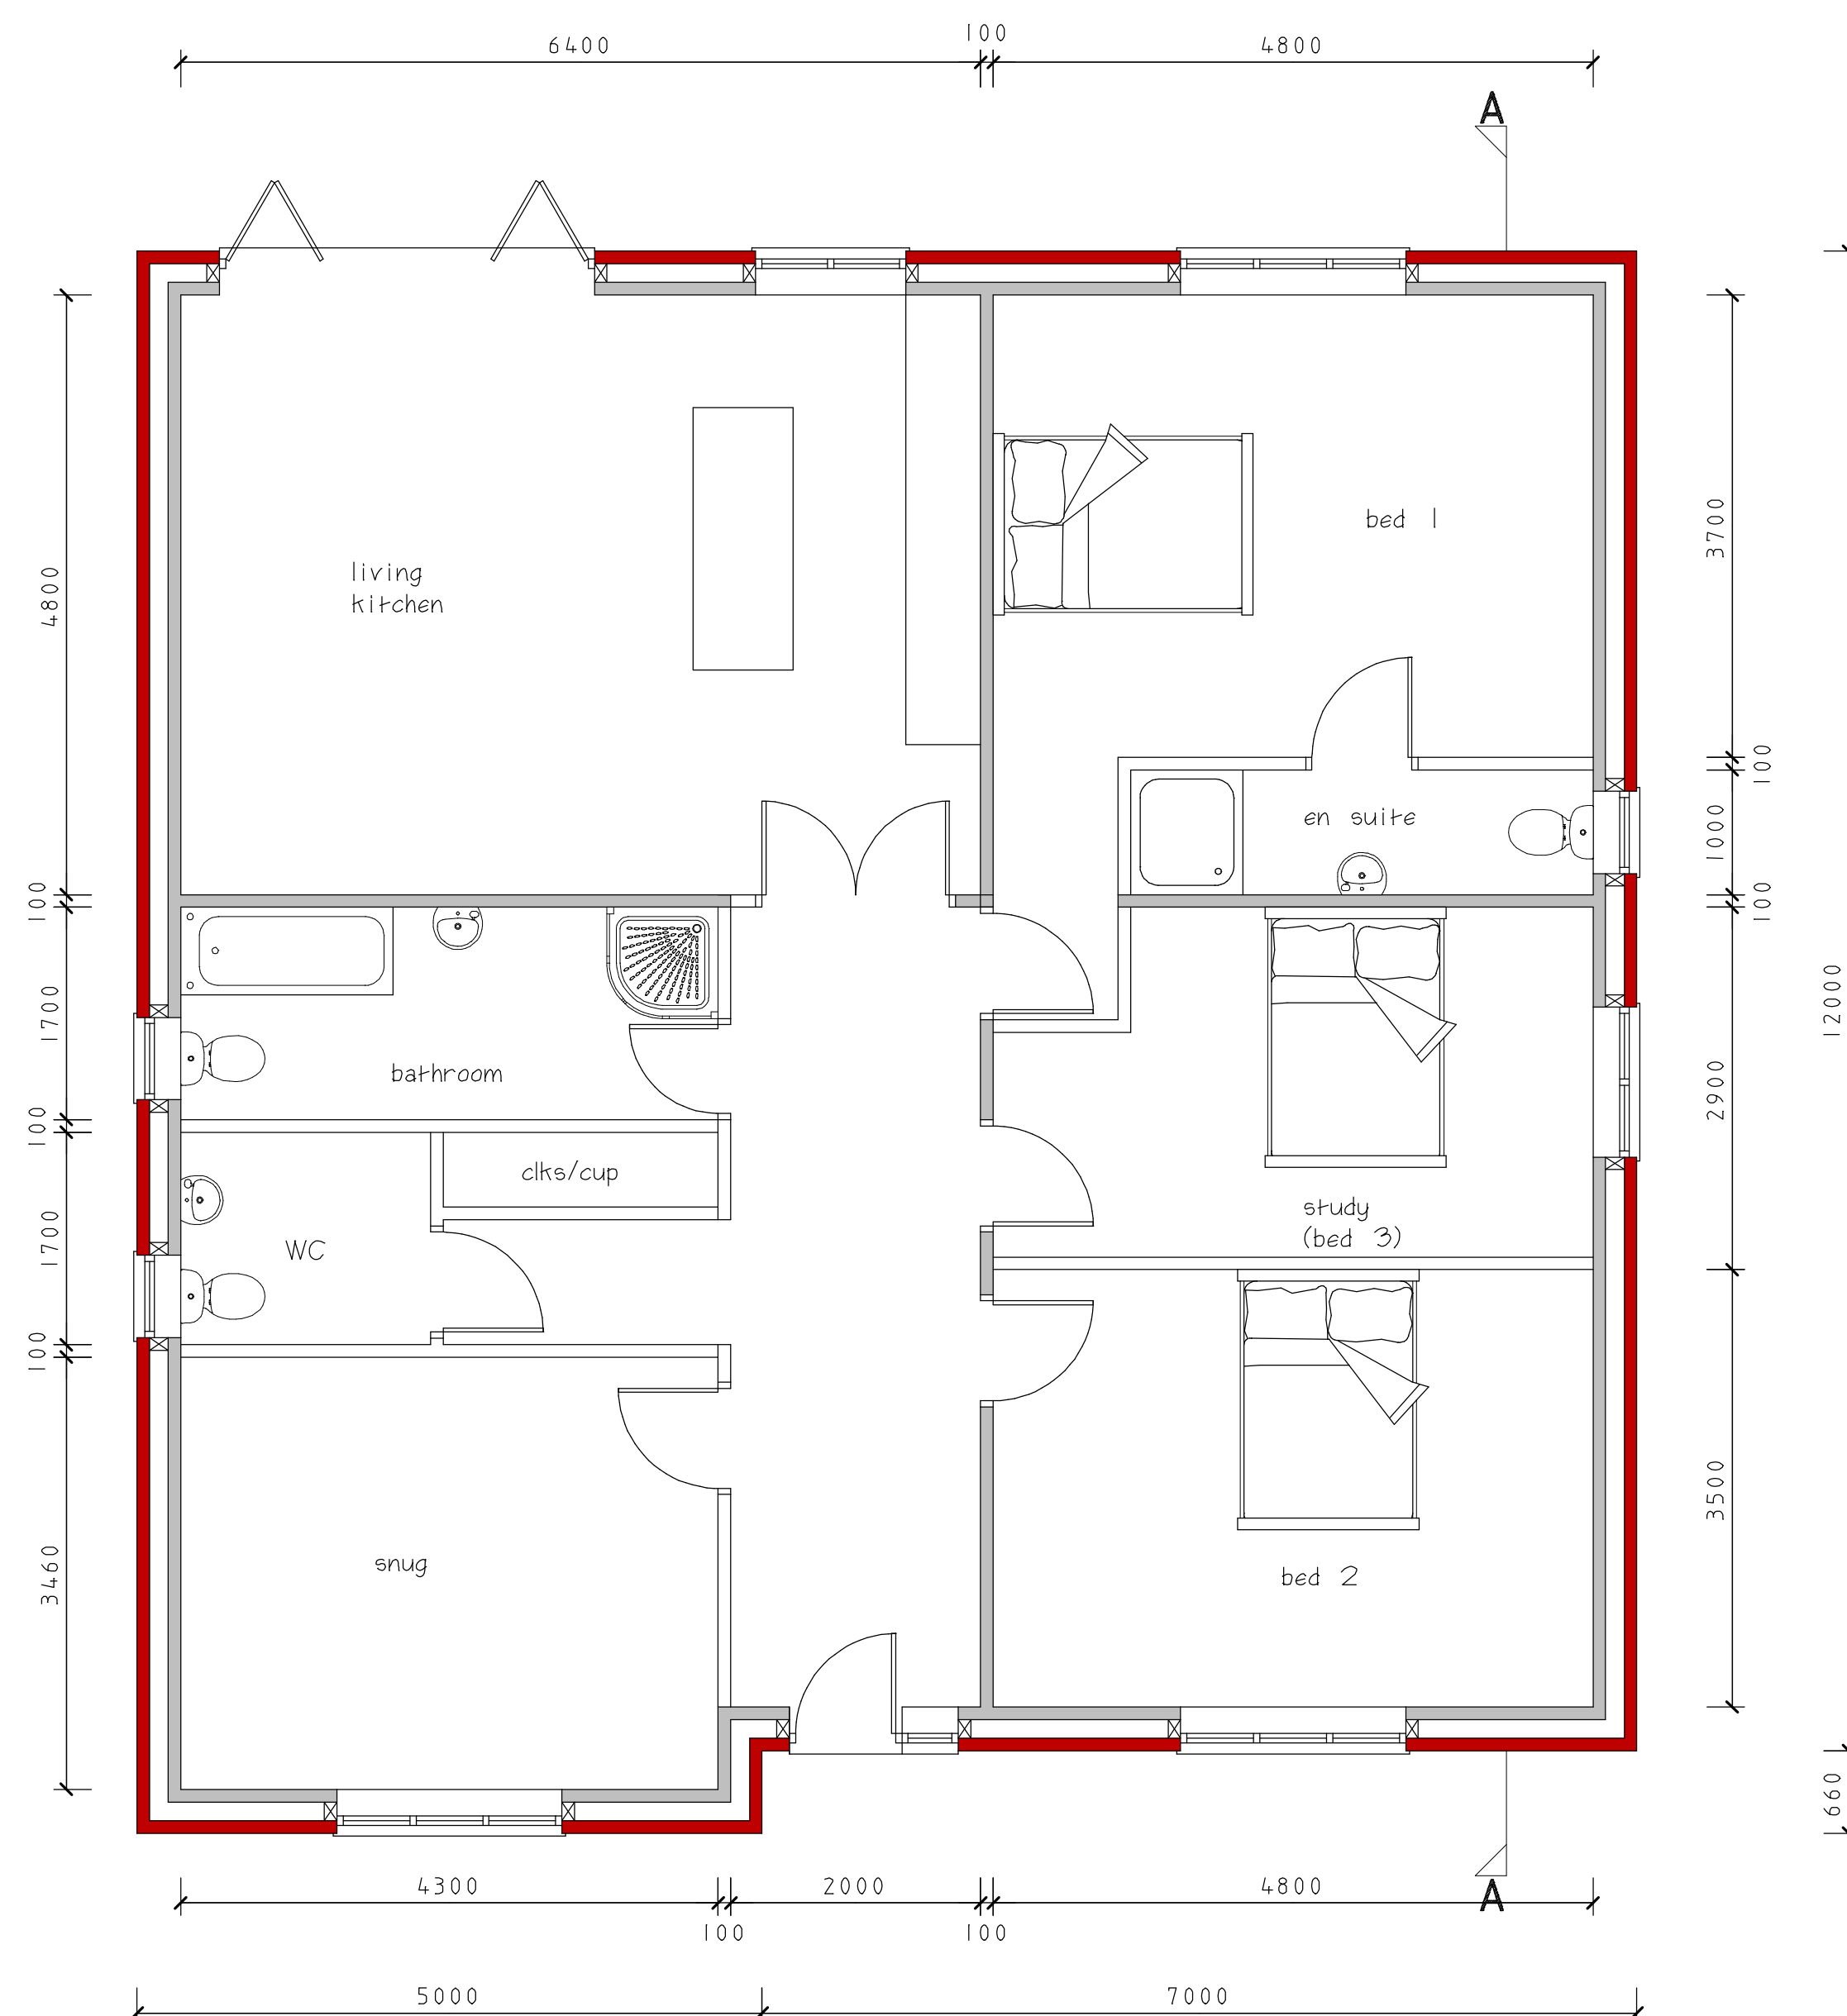

Section AA

CLIENT			
H & H Homes LTD			
JOB TITLE			
Land To The Rear Of 236 Ashby Road Hinckley LE10 1SW			
DRAWING TITLE			
Two Detached Bungalows PLOT ONE			
SCALE	SHEET	DATE	DRAWN BY
1:50 & 1:100	A1	Aug 2024	A Moore
ANDREW MOORE ARCHITECTURAL SERVICES Tel: 07973397765 Email:andrewmoore@workmail.com			
DRG NO		SHEET NO	
1659		1	