






Front Elevation

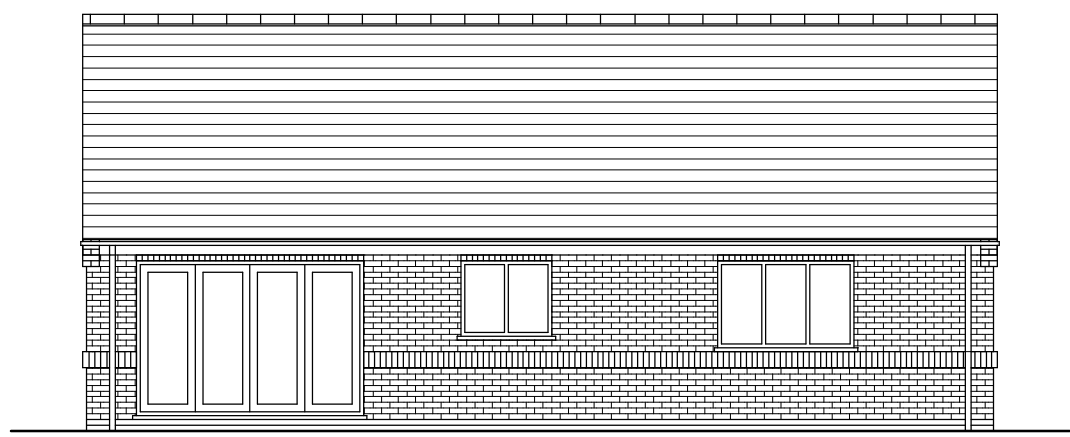

Rear Elevation


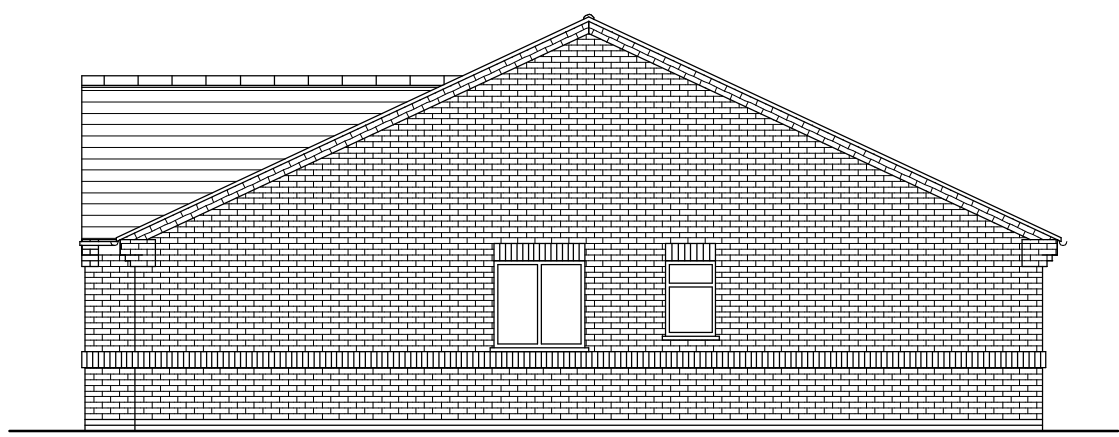


Side Elevation To Plot 1

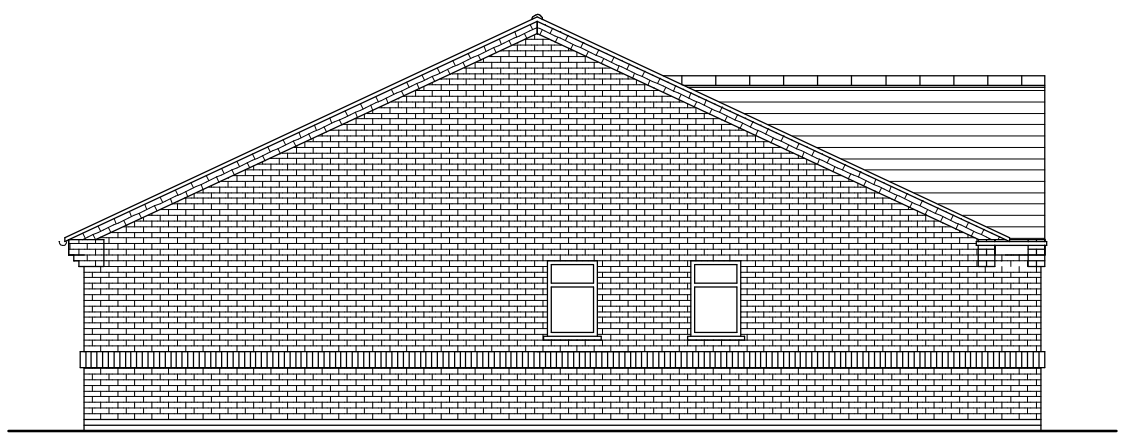


Side Elevation To Boundary

pitch angle 25°

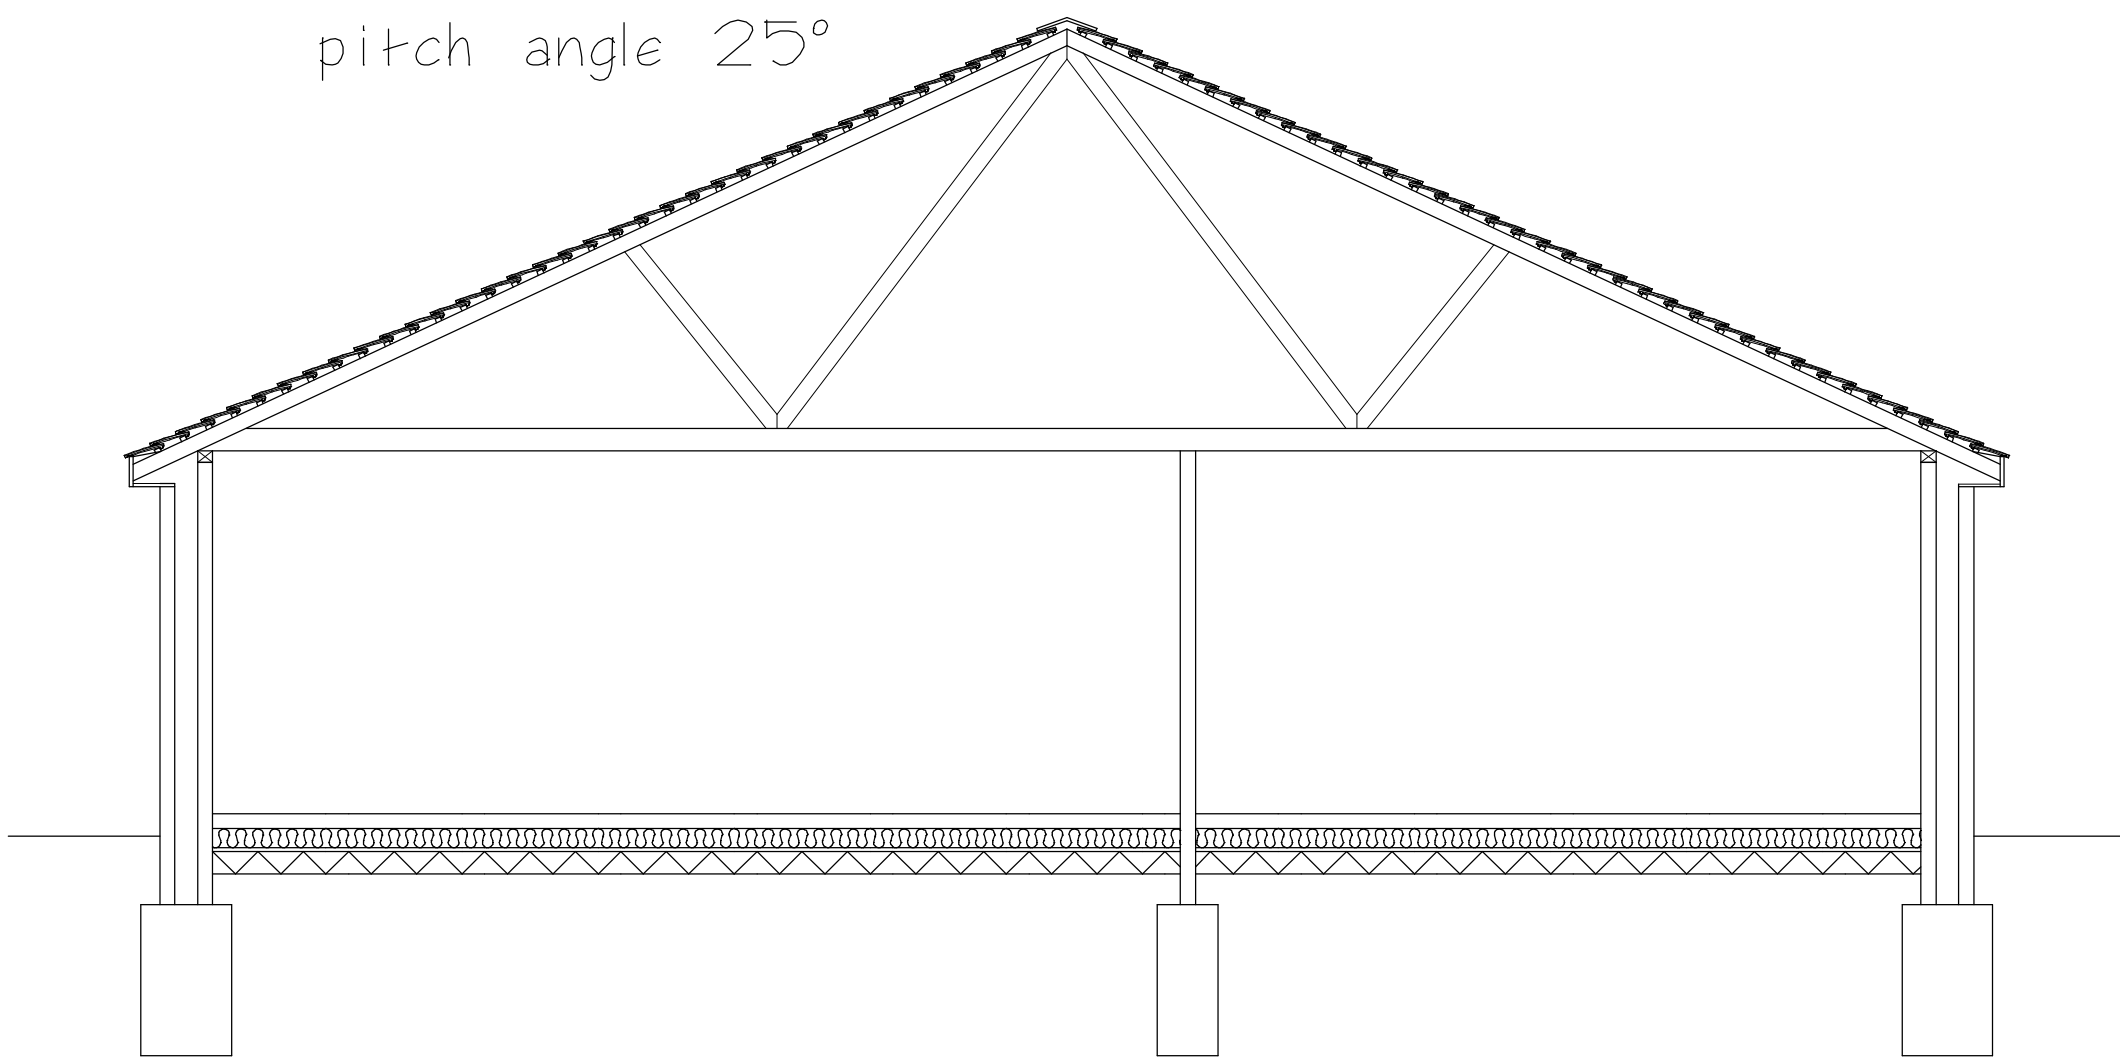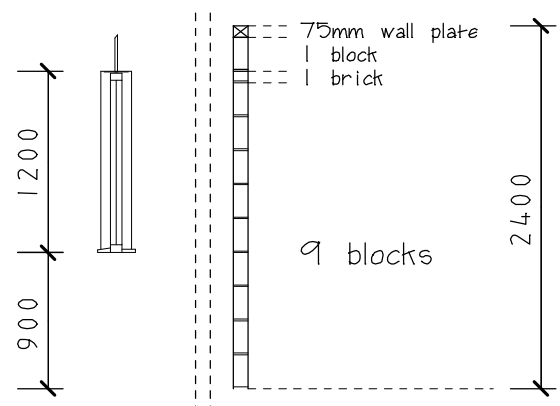

Section AA

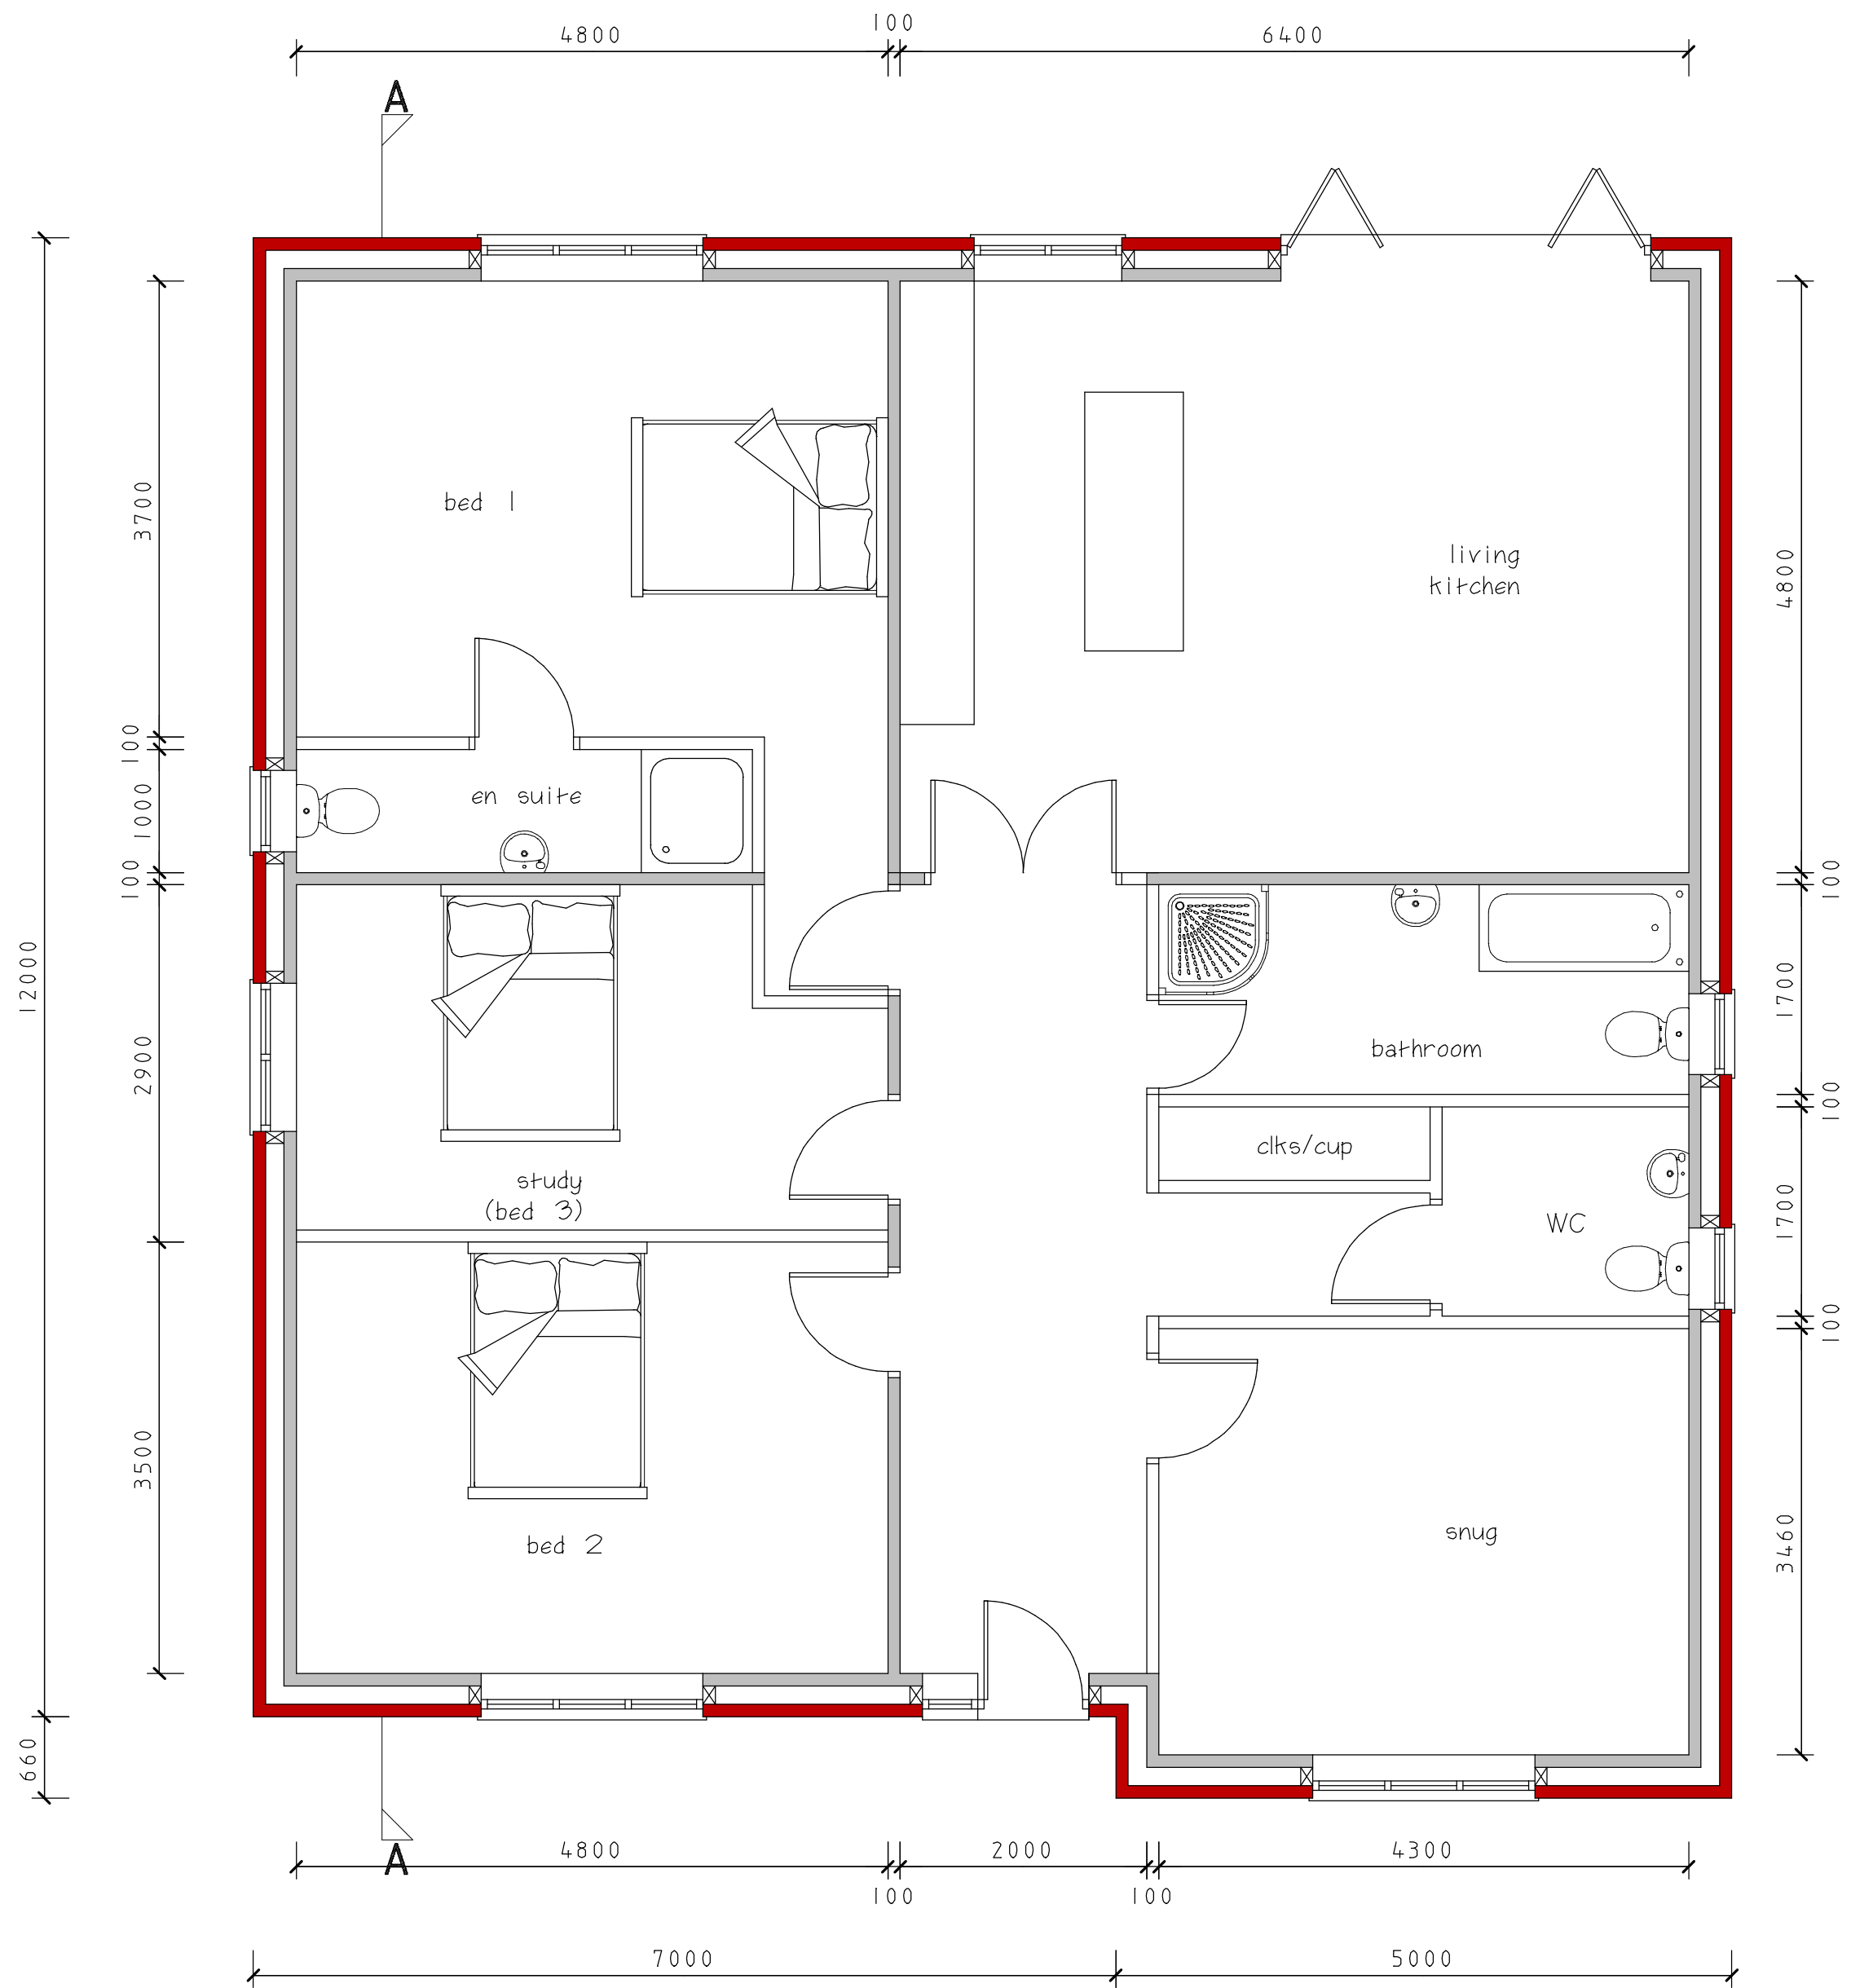

CLIENT			
H & H Homes LTD			
JOB TITLE			
Land To The Rear Of 236 Ashby Road Hinckley LE10 1SW			
DRAWING TITLE			
Two Detached Bungalows PLOT TWO			
SCALE	SHEET	DATE	DRAWN BY
1:50 & 1:100	A1	Aug 2024	A Moore
ANDREW MOORE ARCHITECTURAL SERVICES Tel; 07973397765 Email;andrewmoore@workmail.com			
DRG NO		SHEET NO	
1659		2	