



No	Note
1.	ONLY TO BE SCALED WHEN PRINTED AT A1
2.	All dimensions in mm unless indicated.
3.	Plans should be checked by the client, structural engineer and building control, no responsibility will be given to the designer.


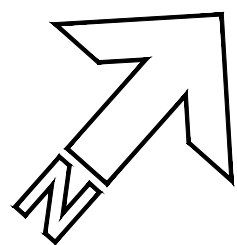


- Key:**
- Removed Element
 - Lintel
 - Drain Run
 - Existing Structure/ Walls
 - Non Original Racking/ Displays

9-11 Market Place - Market Bosworth - Proposed Second Floor Plan

 

1346
1011
1369
1015
3648
1001
1452

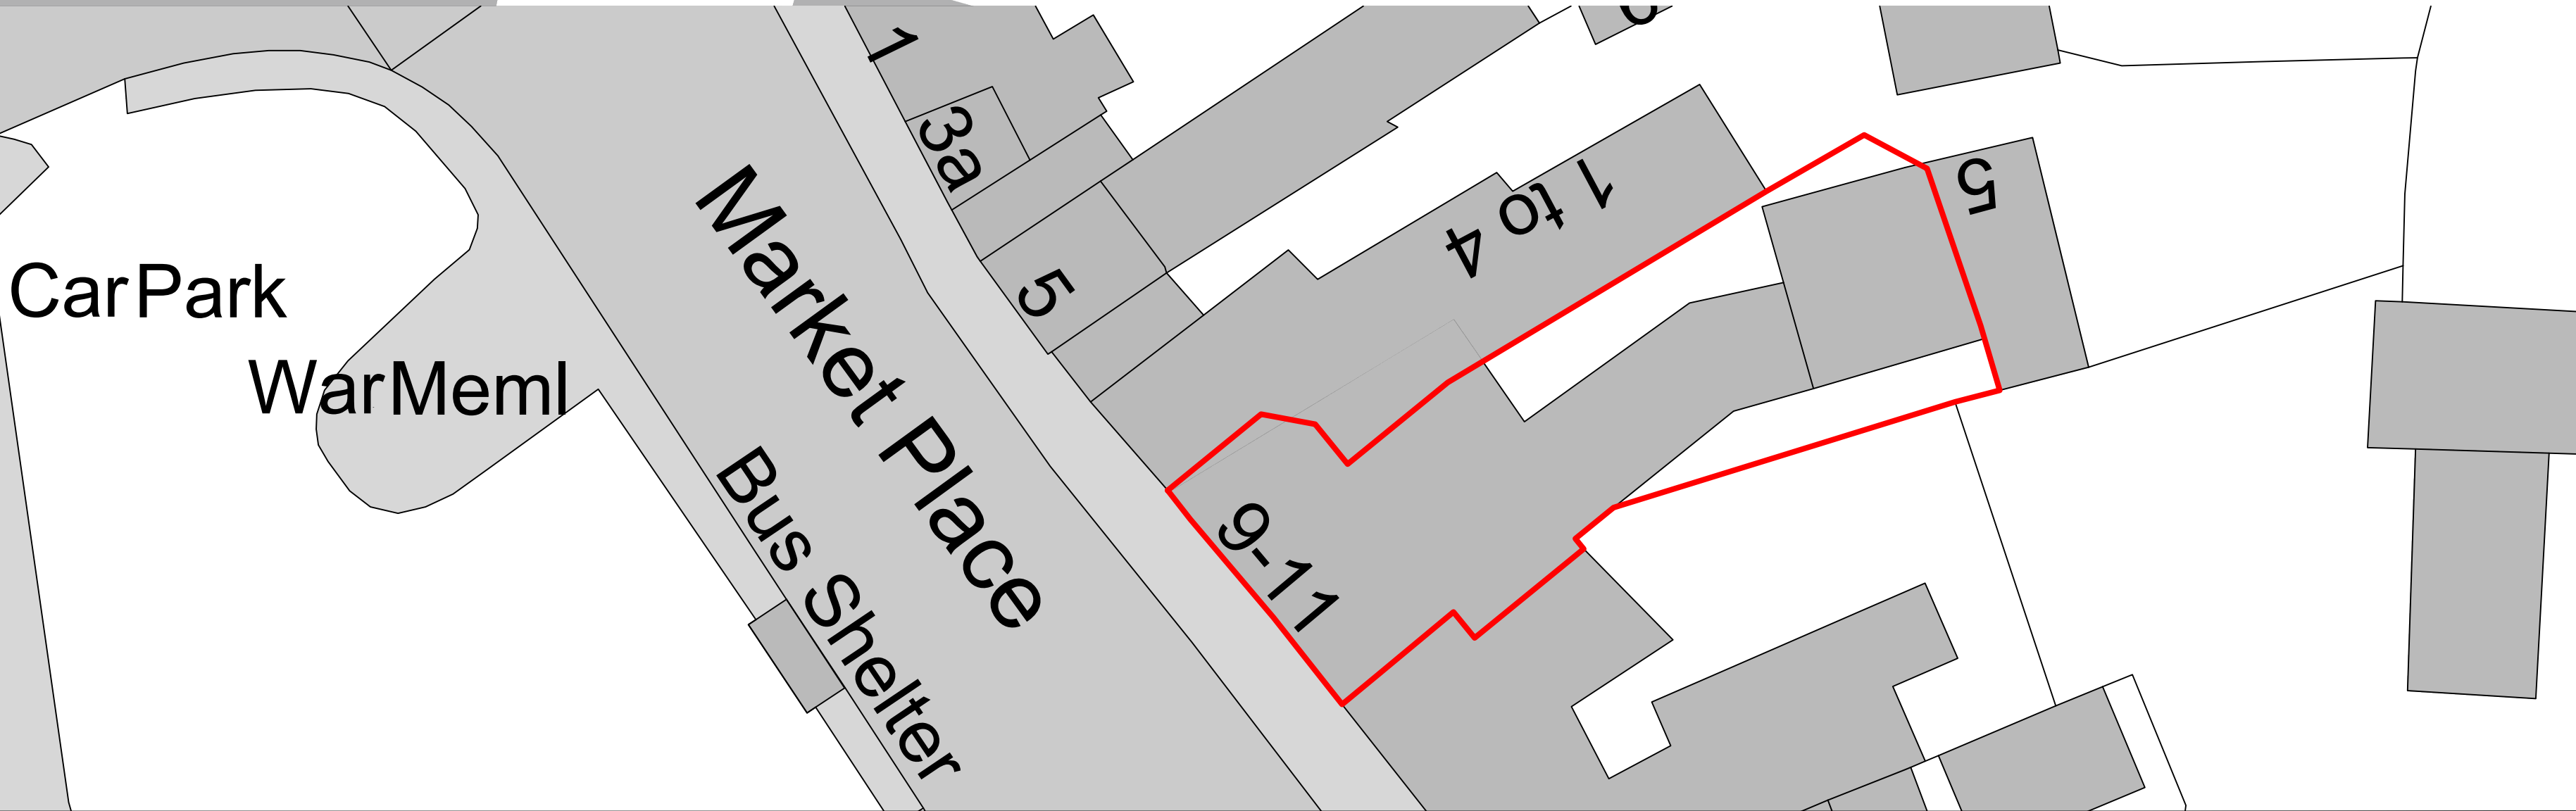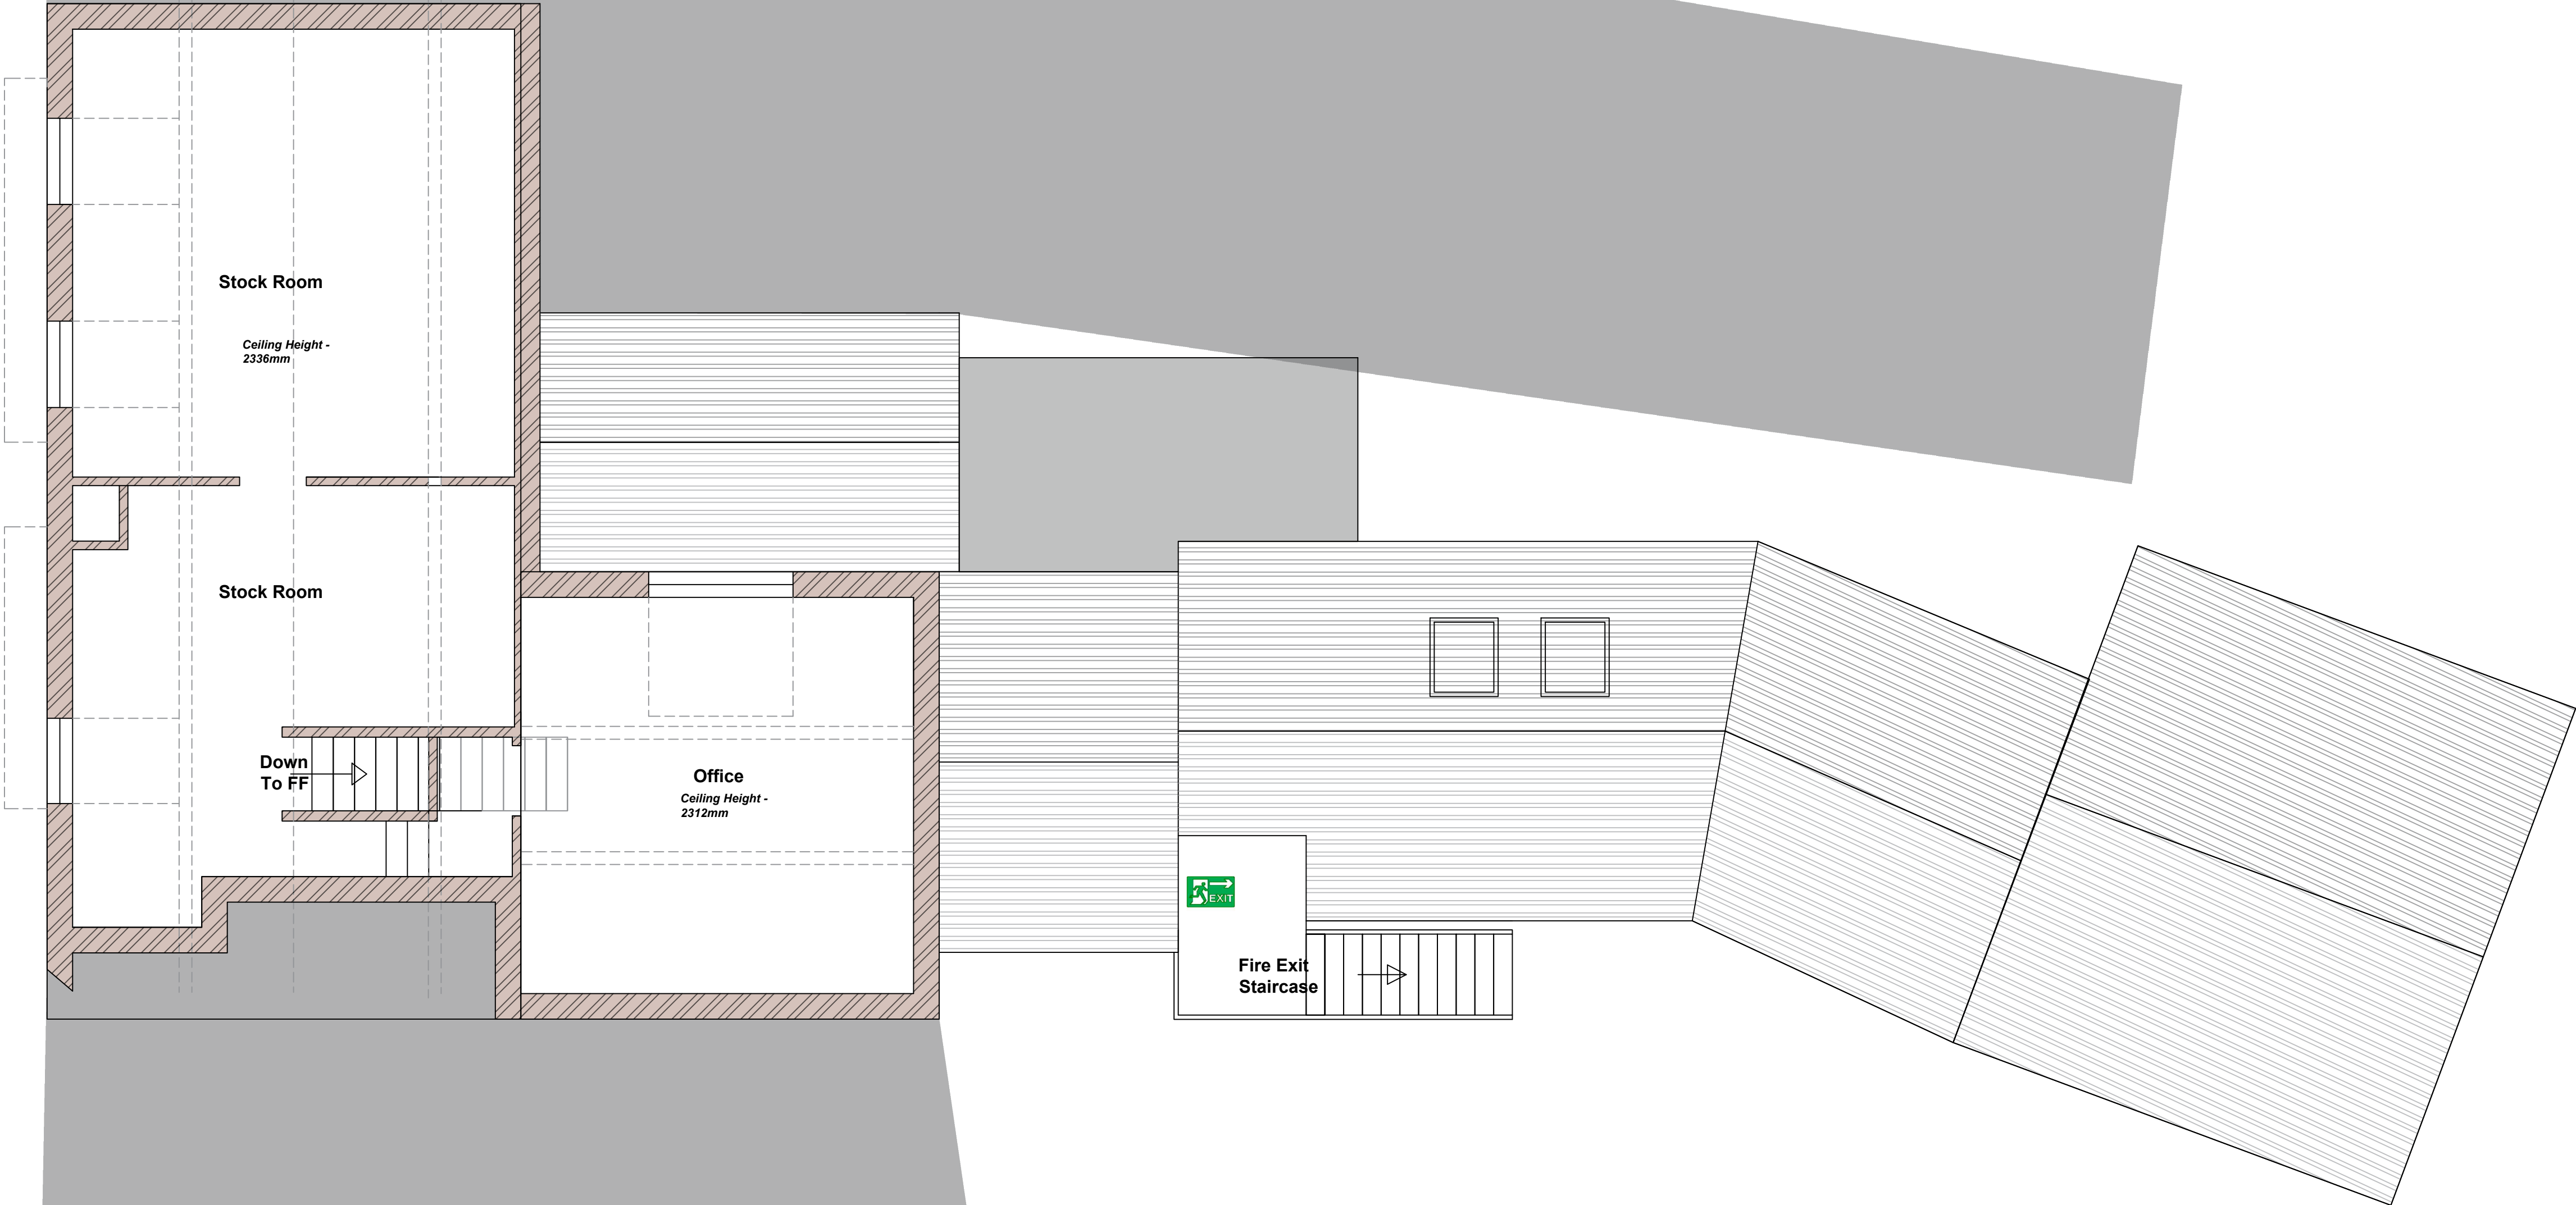

Rev	By	Date	Description	Chk'd
Ladbury Architectural Design WILLIAM LADBURY 11 SEDGEMERE ROAD MARKET BOSWORTH CV13 0AY TEL : 07841354894 william@ladburyad.com				
Project: 9-11 MARKET PLACE MARKET BOSWORTH				
Drawing Title: PROPOSED SECOND FLOOR PLAN				
Drawn	Chk'd	Appd	Status	Date
WLADBURY			PLANNING	06.09.25
Scale @ A1			1:50	1:200
Drawing No:				Rev
9-11MARKT-PS25-7				