




Rev	Date	Description

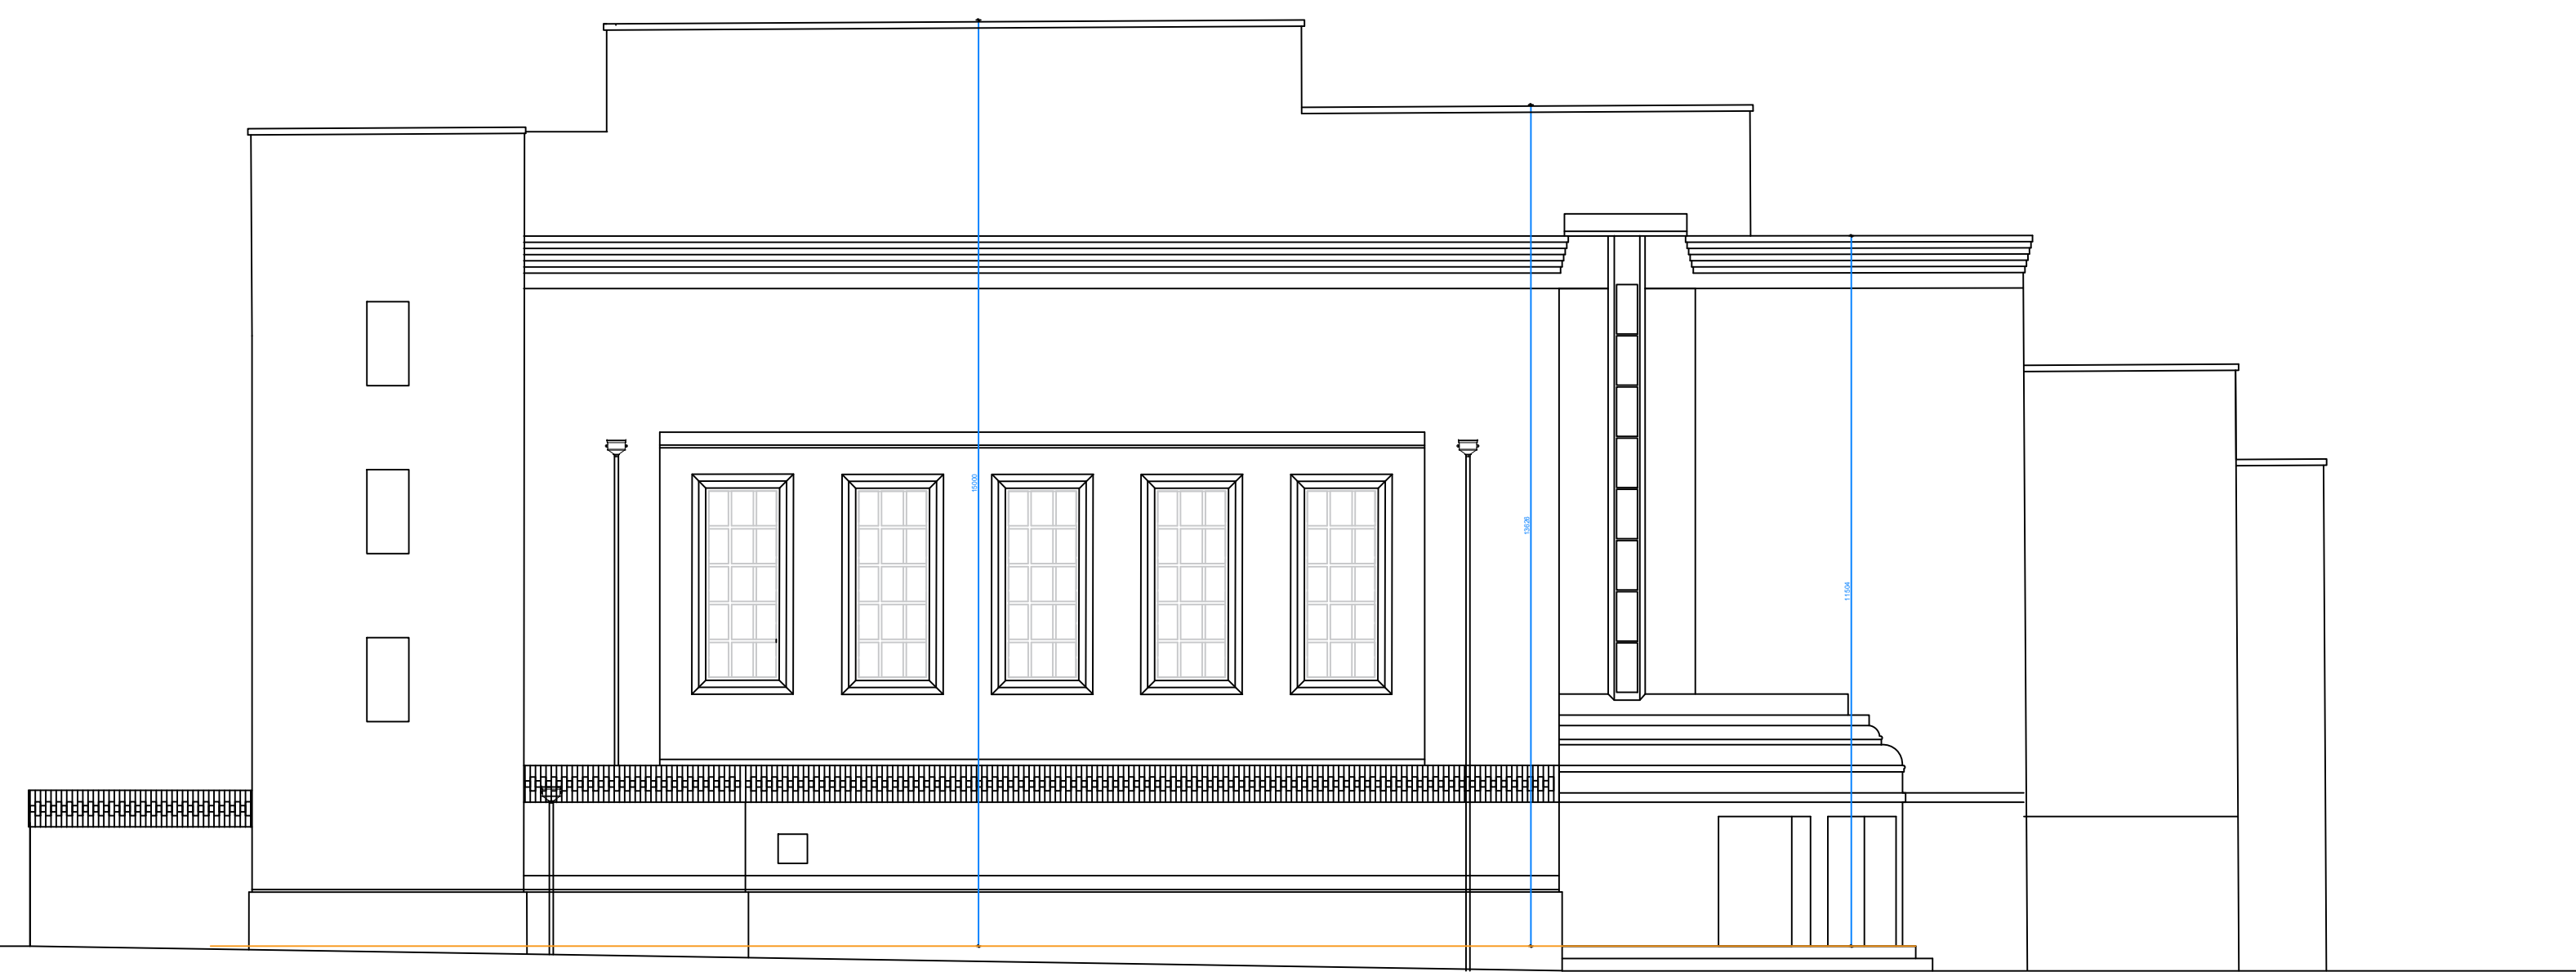


0m 1m 2m 5m 1:100 at A1
Existing side elevation

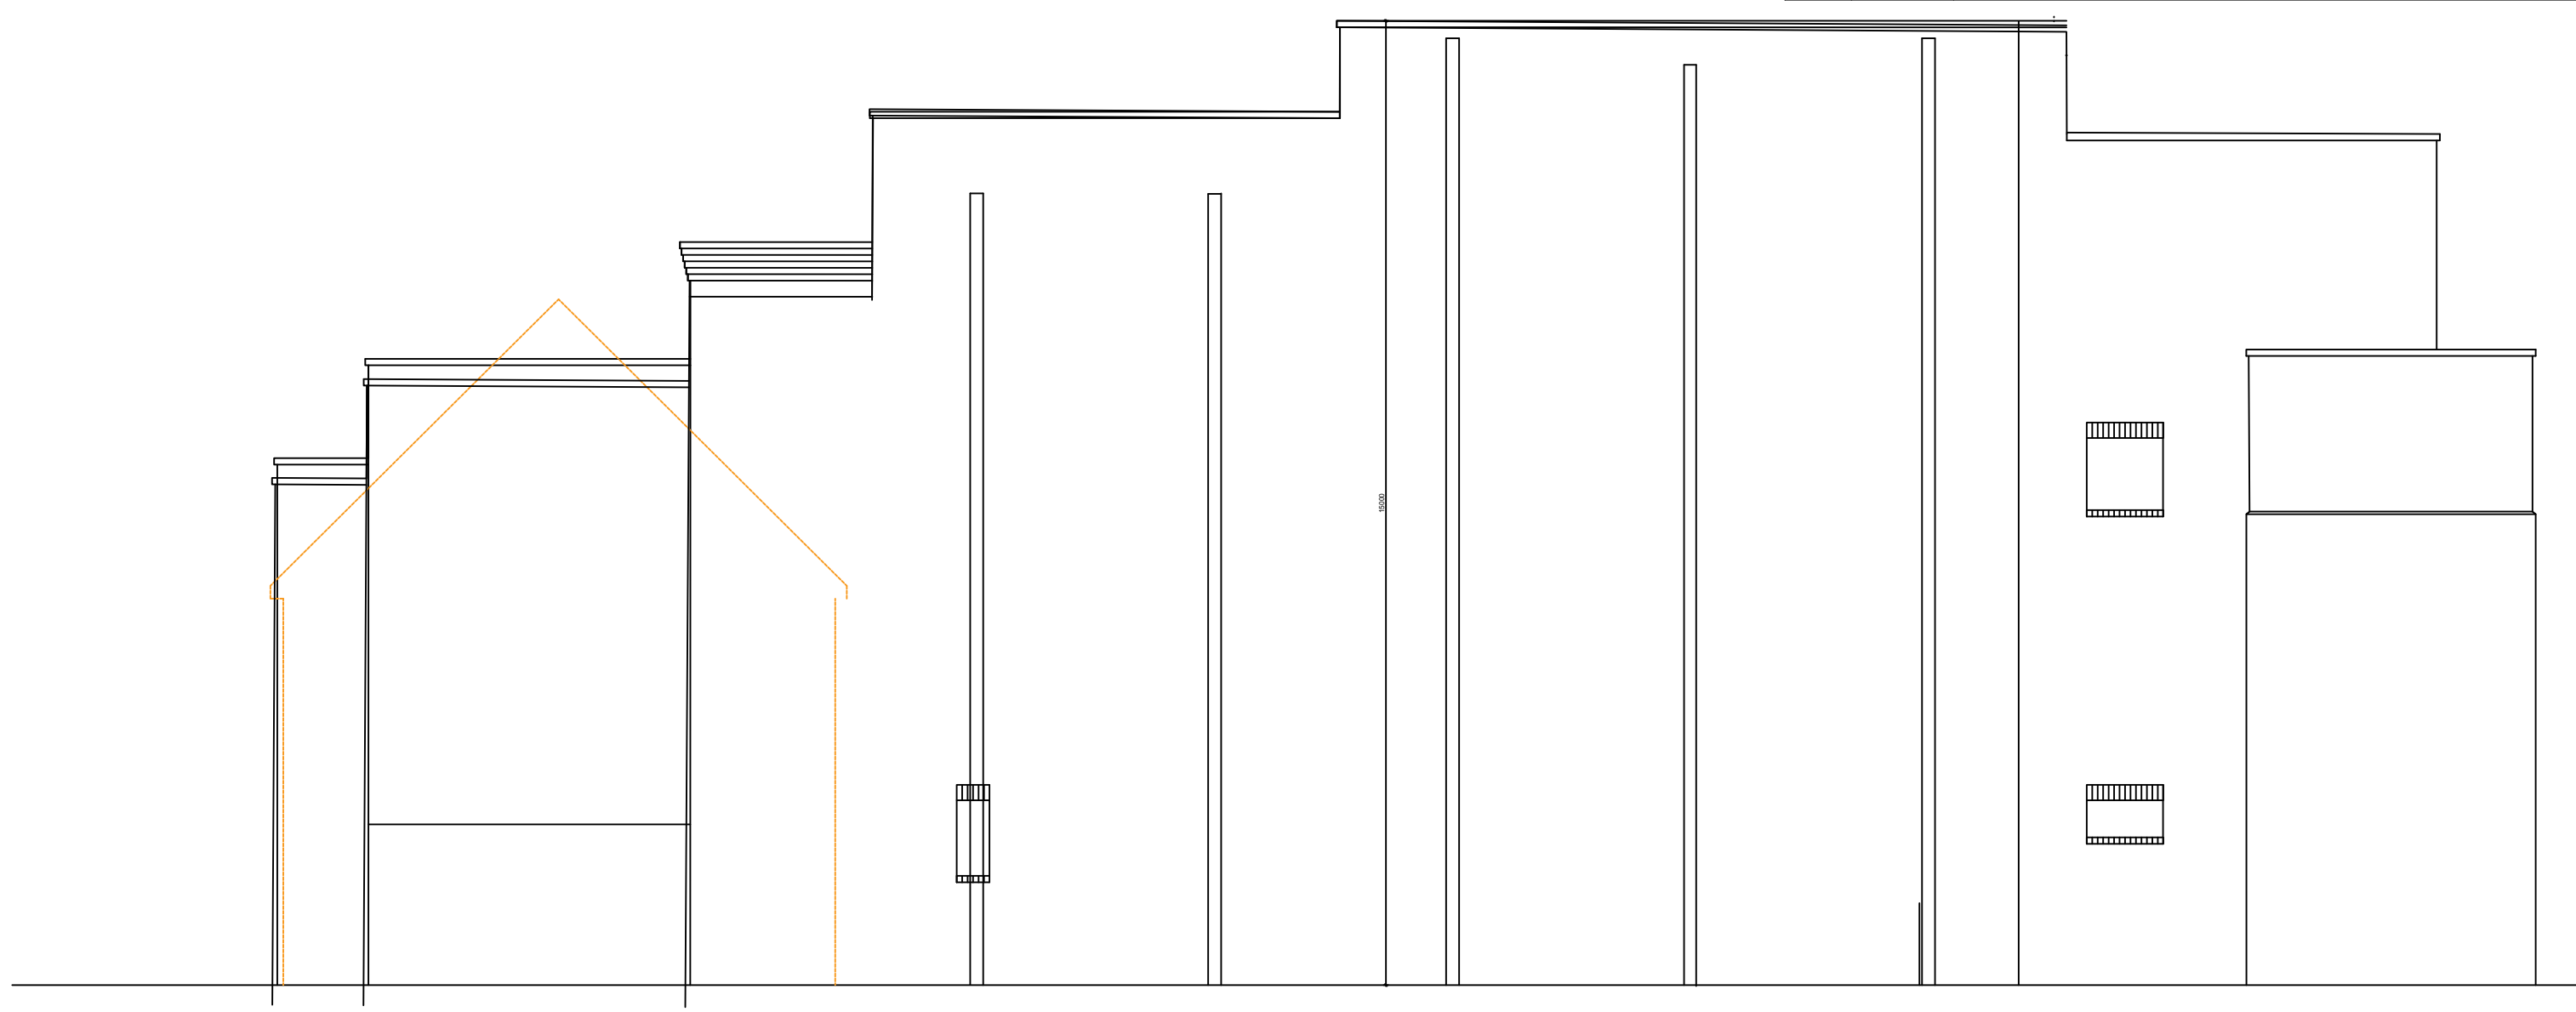

0m 1m 2m 5m 1:100 at A1
Existing side elevation

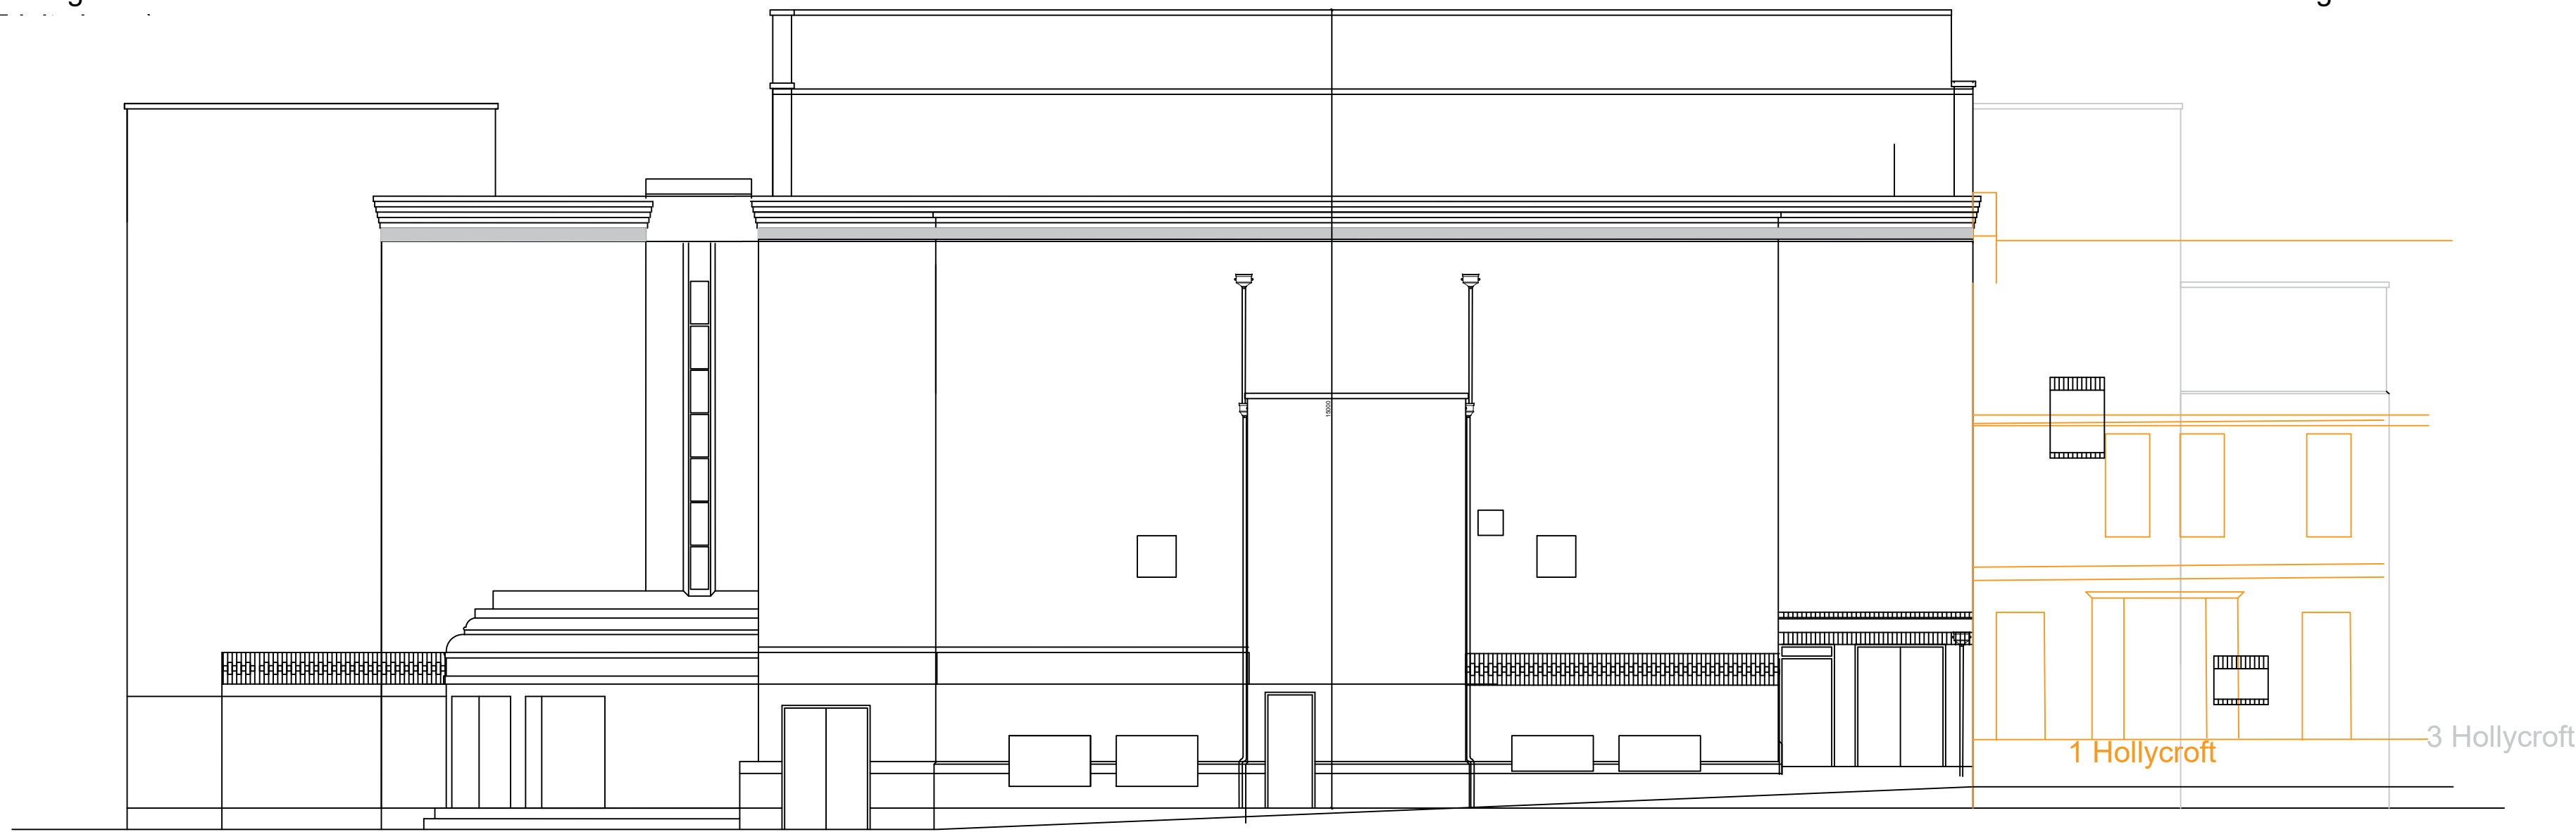

0m 1m 2m 5m 1:100 at A1
Existing front elevation
(Hollycroft)

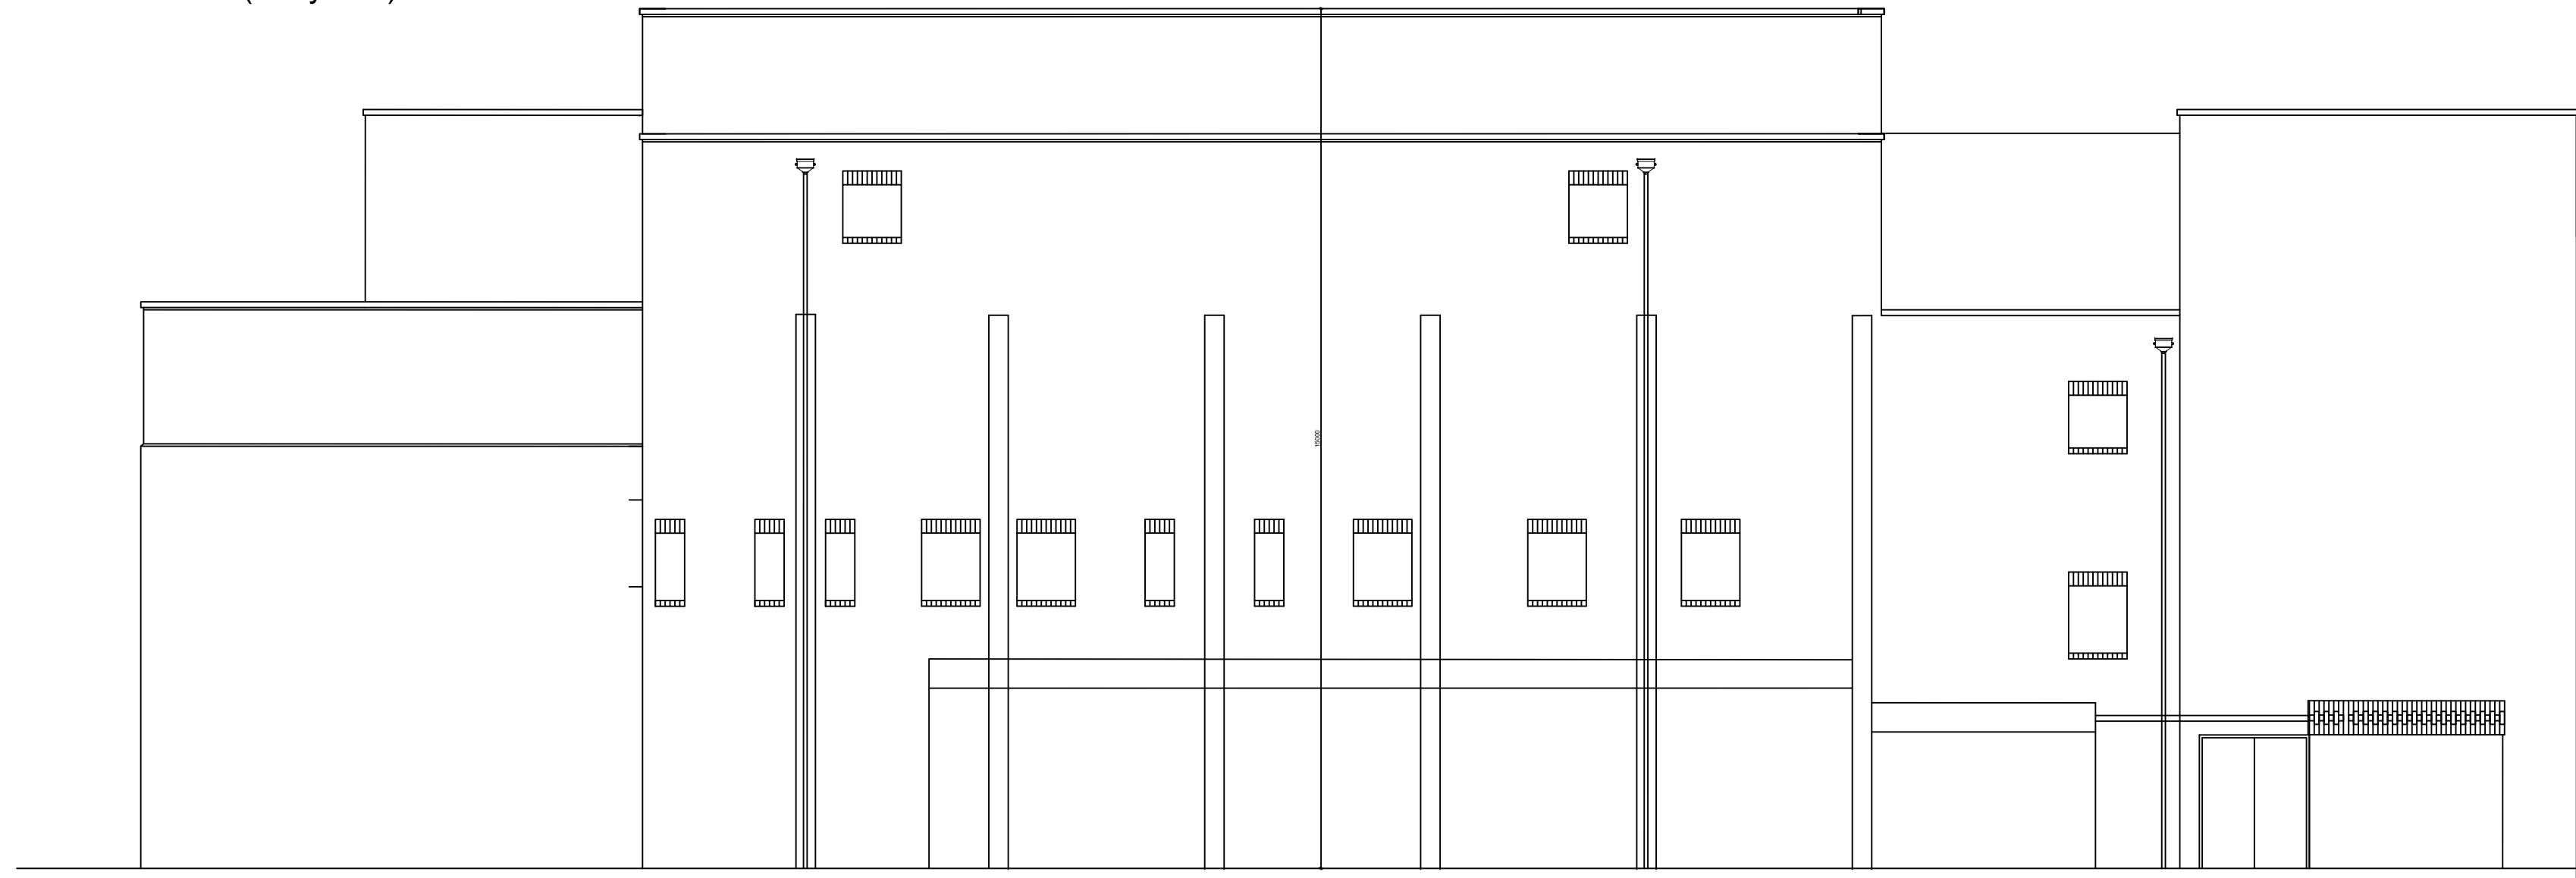

0m 1m 2m 5m 1:100 at A1
Existing rear elevation

Storm Design

design to extend ltd

35 Kirkham Drive Toton Beeston, Nottingham. NG9 6HG
Tel: 0115 9720969
email: info@stormdesign.uk

Client

Wigston Estates Ltd

Job number & title

Former Danilo Cinema Trinity Lane
Hinckley Leicestershire
LE10 0BH

Date

04/12/23

Scale

1:100

Drawn

PJS

Checked

IS

Drawing number

23/848/07a

Drawing title

Existing elevations

This drawing is copyright and may not be altered, traced, photographed, electronically copied or used for any purpose other than for which it is issued, without the permission of Ian Storm .

A1

IF IN DOUBT
ASK