


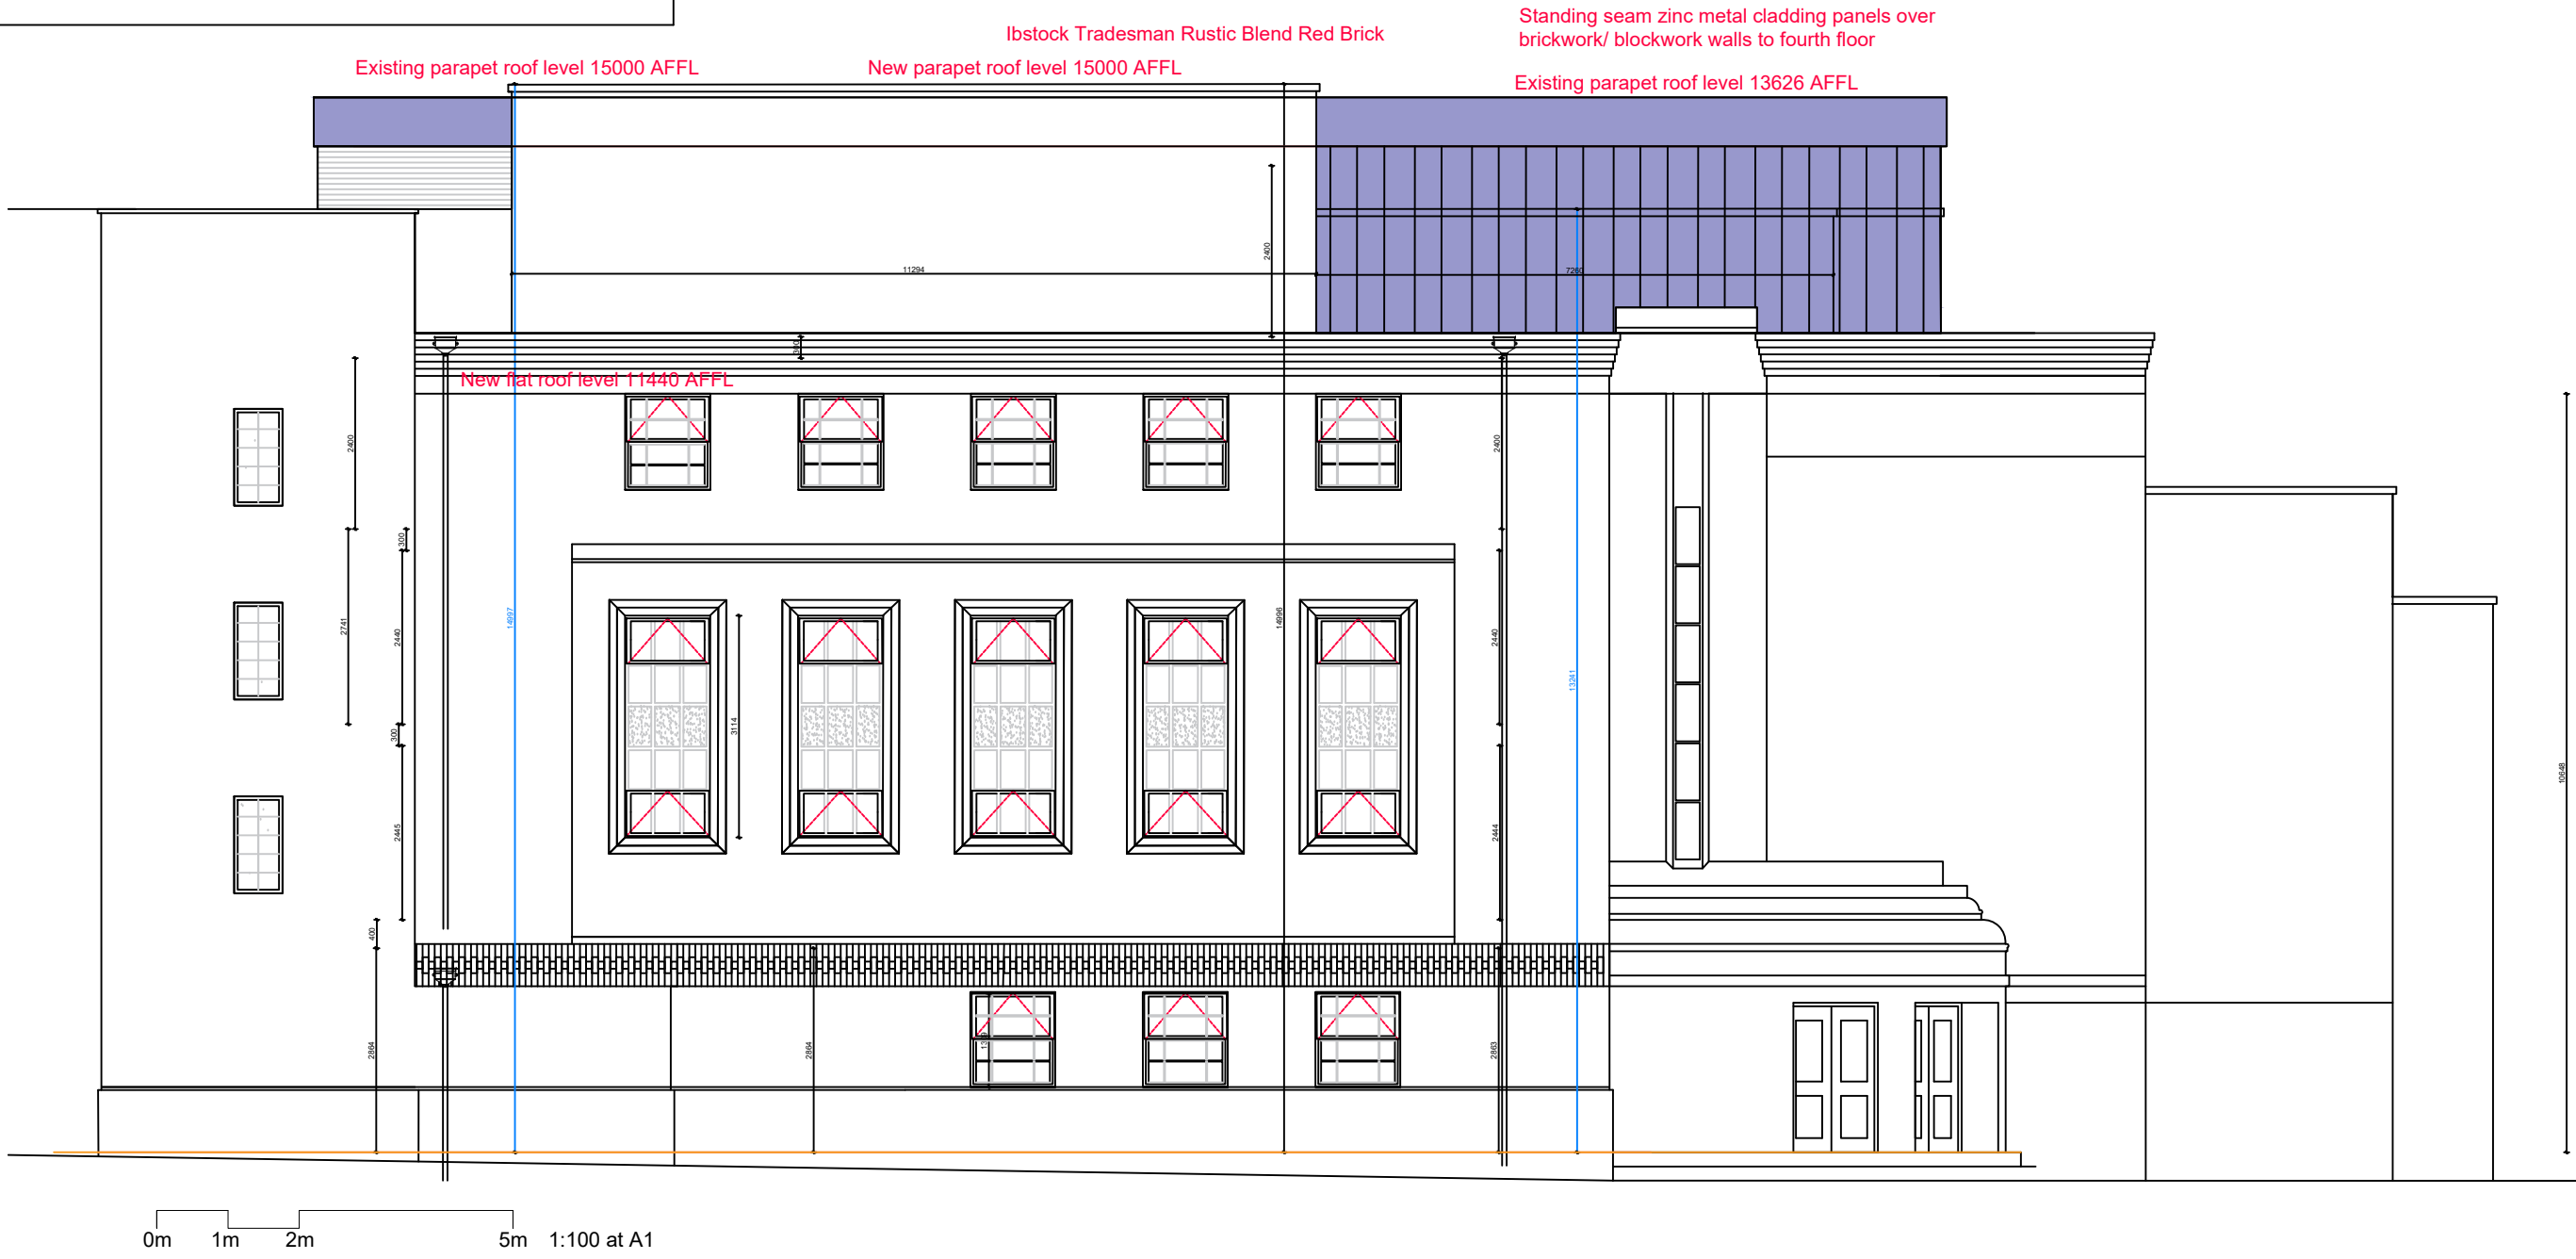


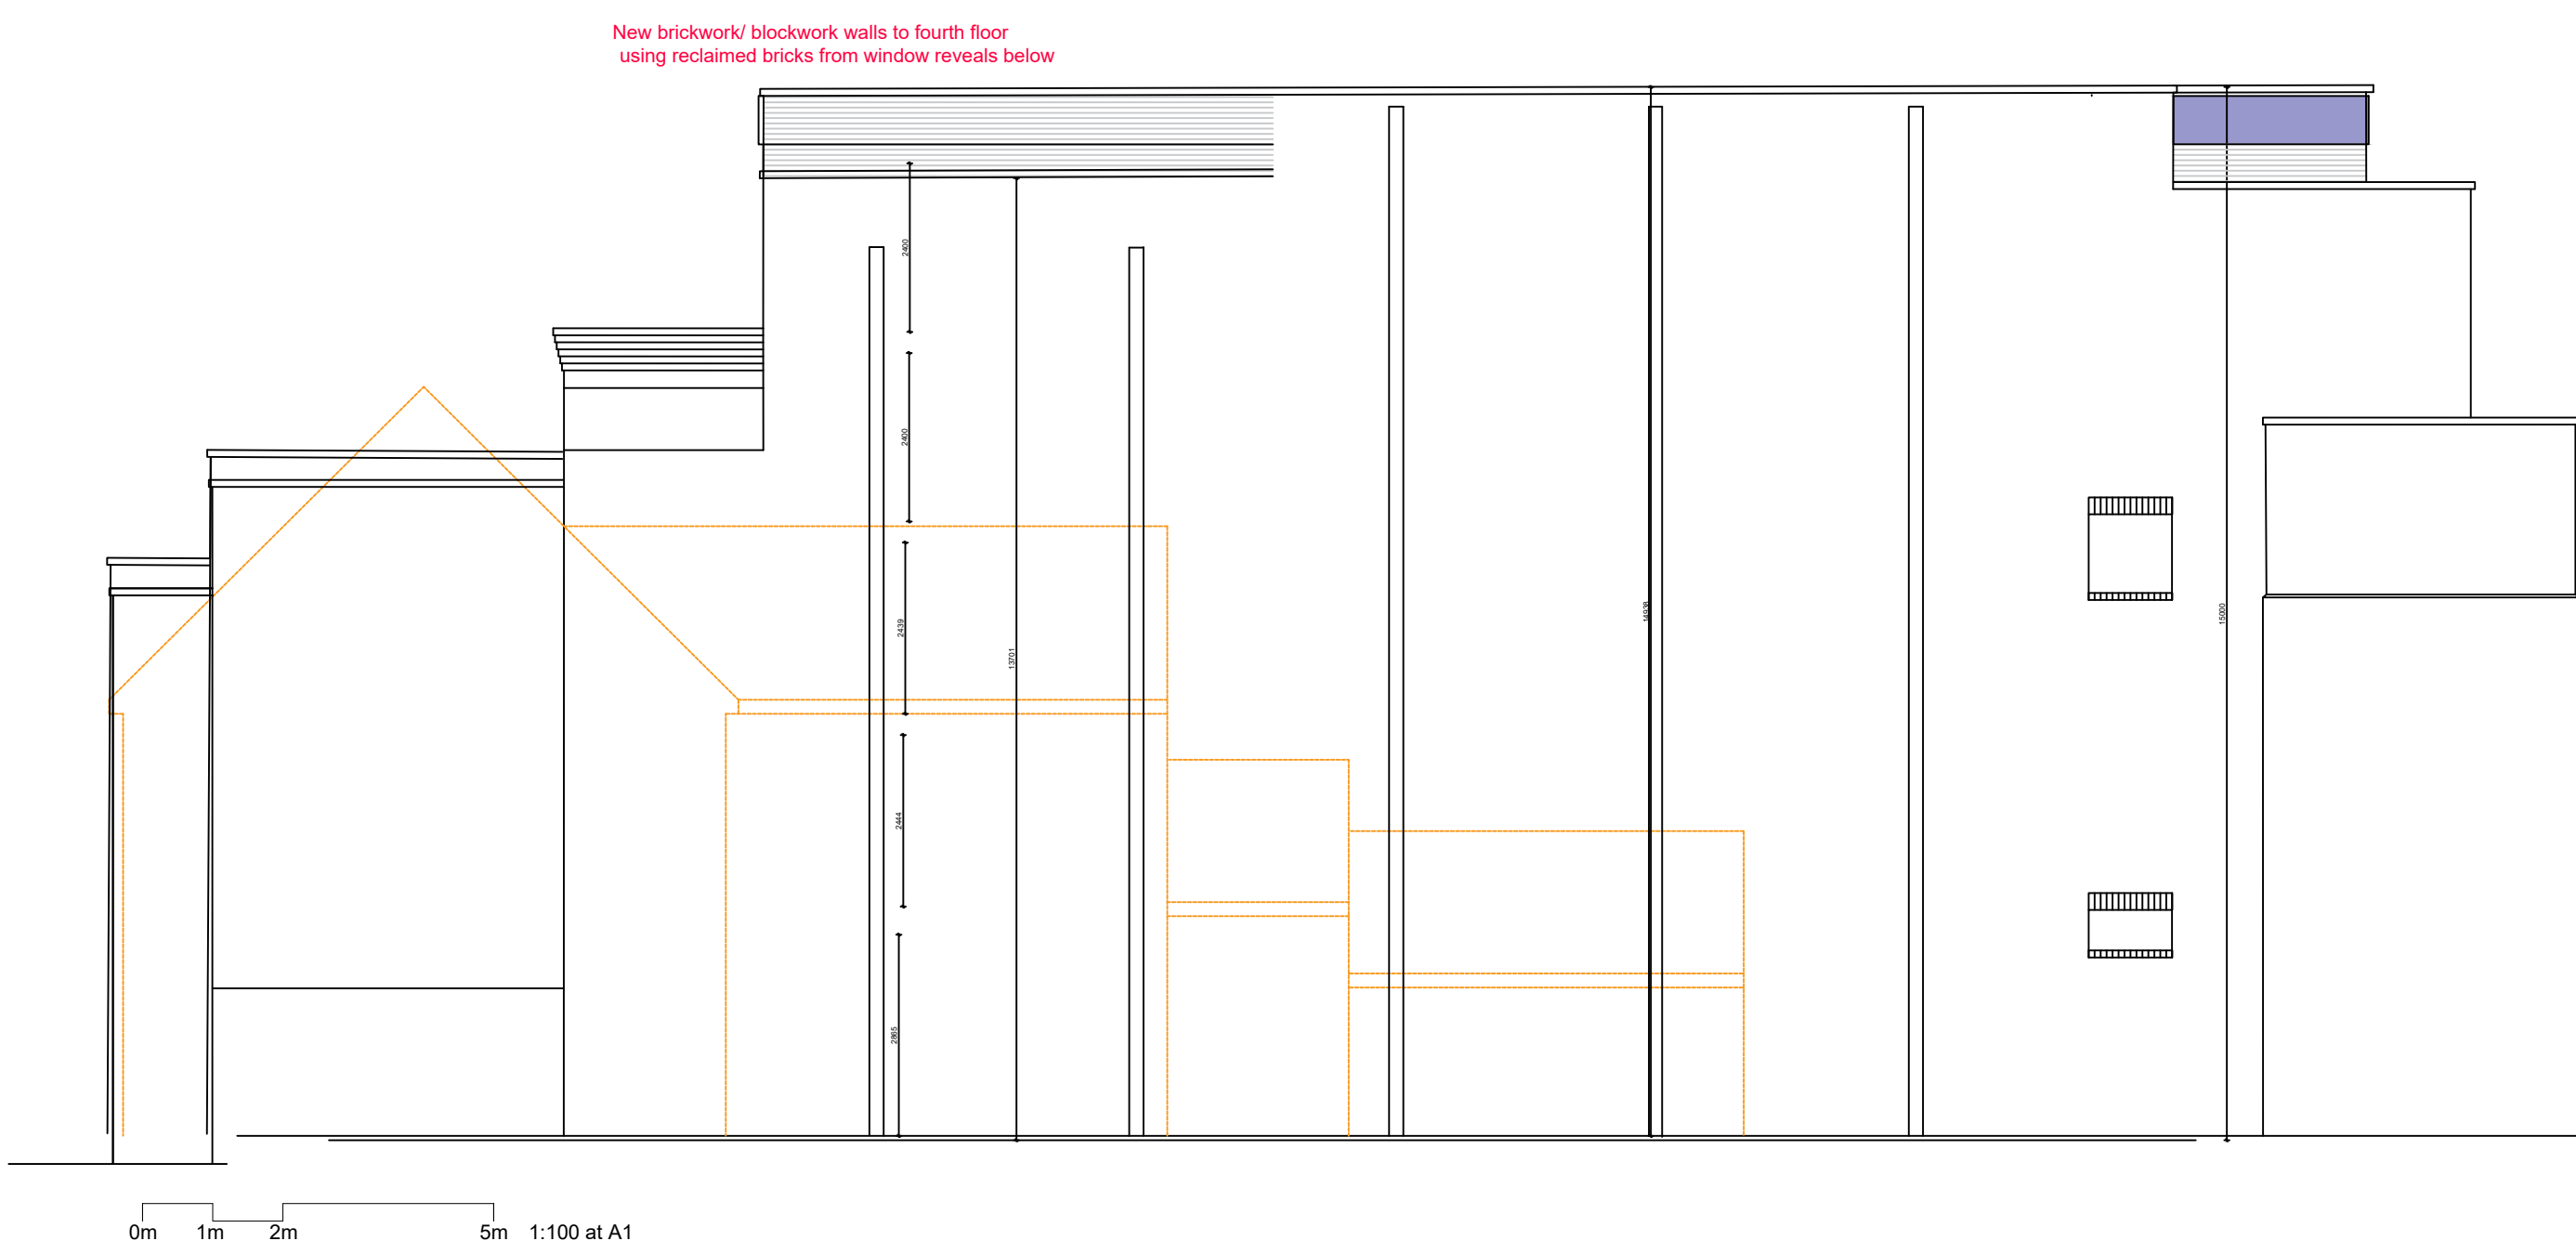

Proposed side elevation
(Trinity Lane)

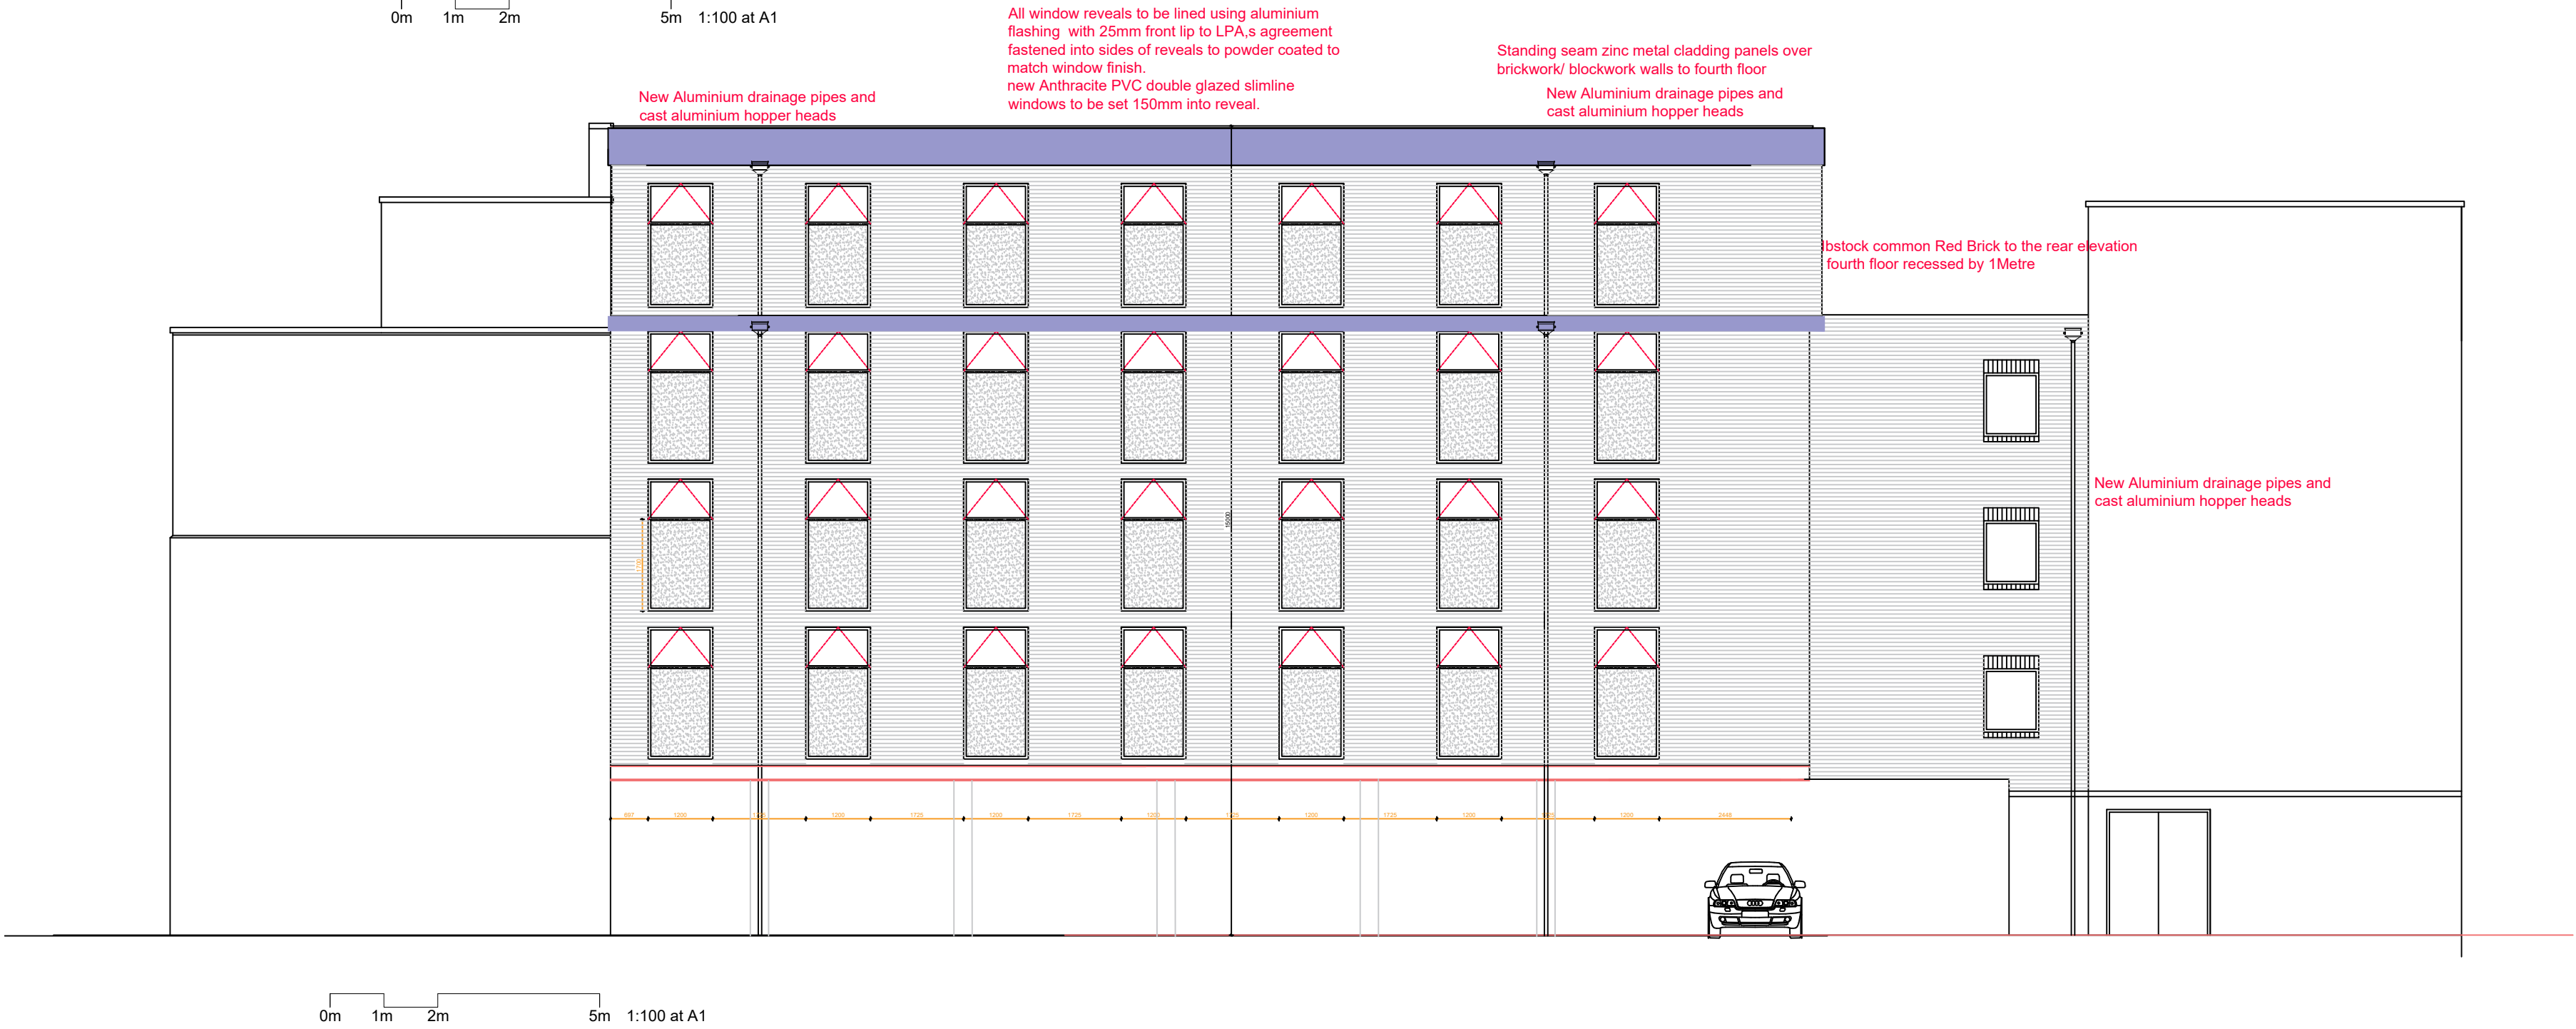

Proposed side elevation

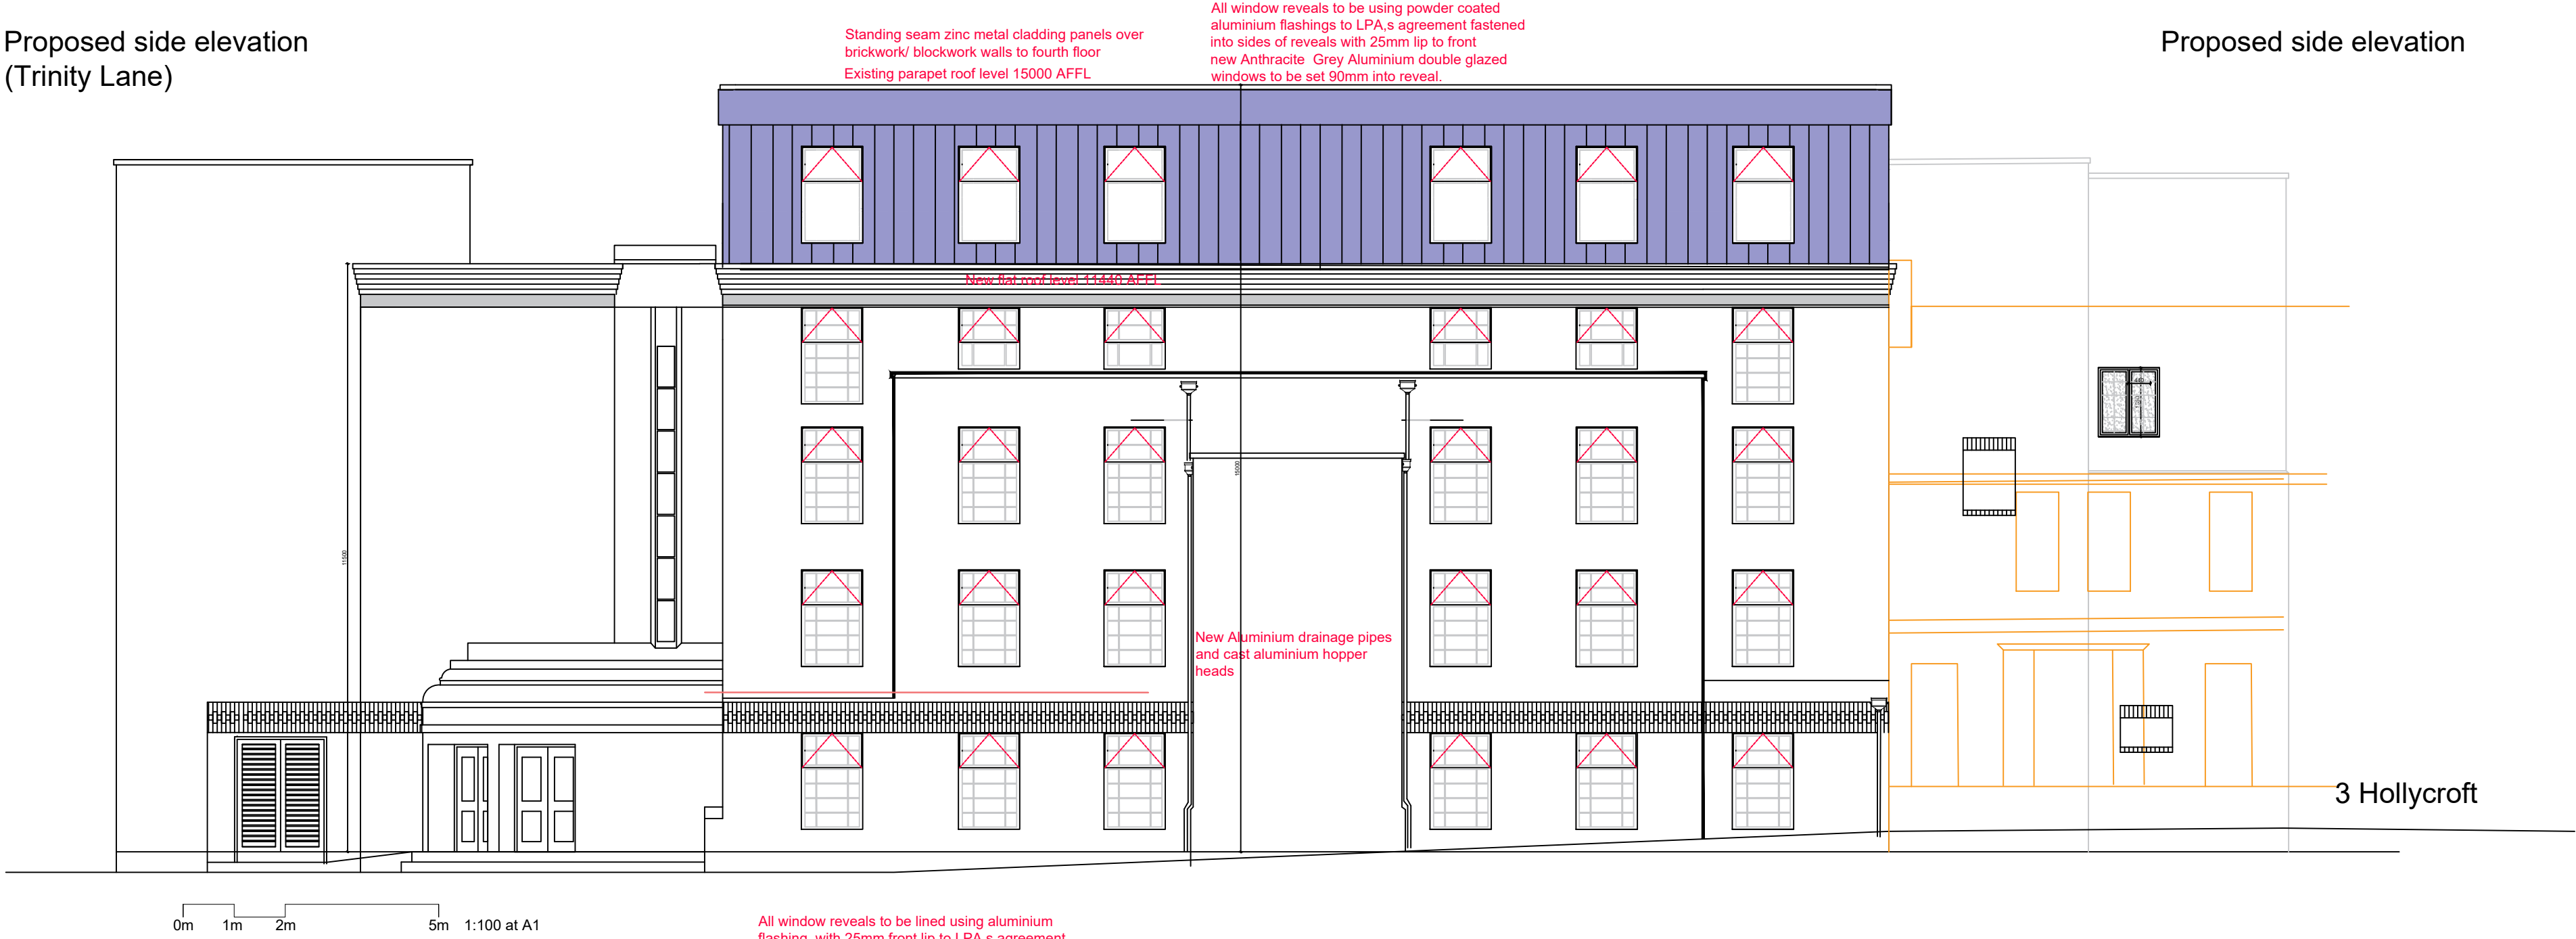

Proposed rear elevation

Rev	Date	Description
A	29/02/24	Alterations to layout to reflect comments from statutory consultees
B	12/04/24	Alterations to layout to reflect comments from statutory Conservation officer
C	02/06/24	Elevations revised to match consultation comments
D	10/10/24	Revised Elevations following meeting with planners

Storm Design

design to extend ltd

35 Kirkham Drive Toton Beeston, Nottingham. NG9 6HG
Tel: 0115 9720969
email: info@stormdesign.uk

Client
Wigston Estates Ltd

Job number & title
Former Danilo Cinema Trinity Lane
Hinckley Leicestershire
LE10 0BH

Date 04/12/23 Scale 1:100

Drawn PJS Checked IS

Drawing number 23/848/08D

Drawing title
Proposed elevations
1200 window width

This drawing is copyright and may not be altered, traced, photographed, electronically copied or used for any purpose other than for which it is issued, without the permission of Ian Storm .

A1

IF IN DOUBT
ASK