


Rev	Date	Description
A	02/06/24	Floor plans revised to match consultation comments
B	10/10/24	Revised layout following meeting with planners
C	05/11/24	Fourth floor reduced by 1 M from rear elevation

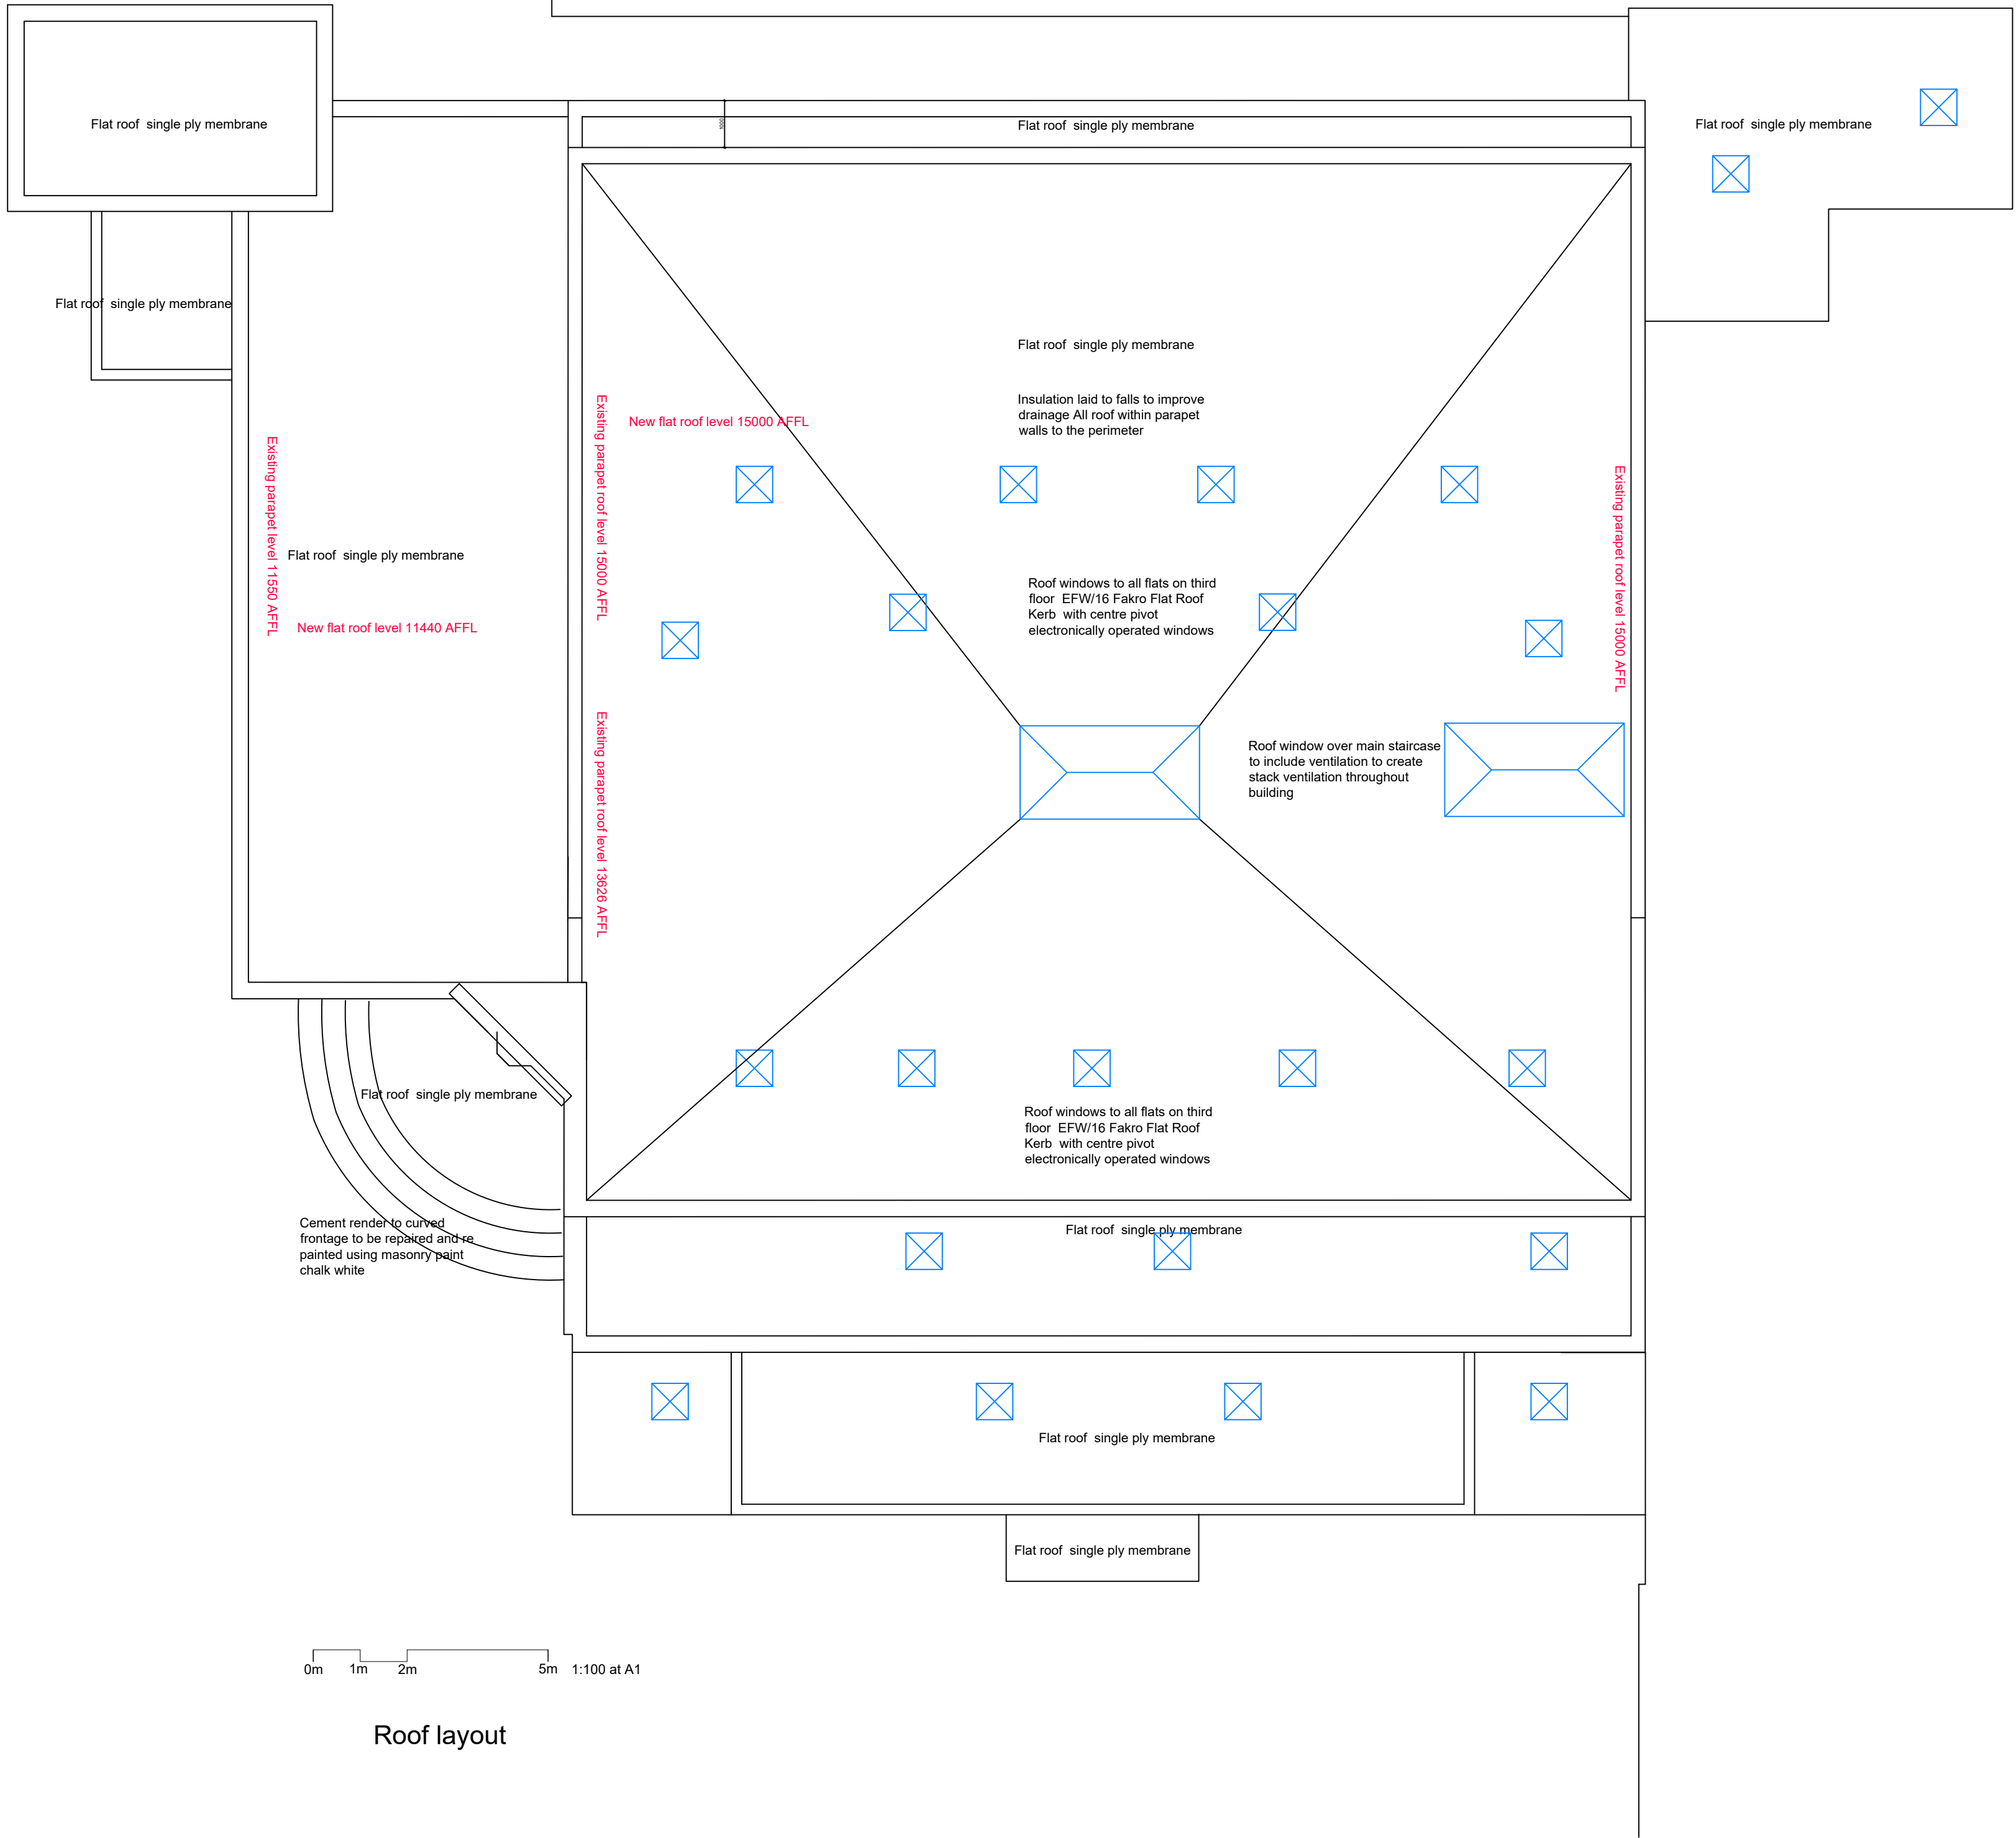

Storm Design

design to extend ltd

35 Kirkham Drive Toton Beeston, Nottingham. NG9 6HG

Tel: 0115 9720969

email: info@stormdesign.uk

Client

Wigston Estates Ltd

Job number & title

Former Danilo Cinema Trinity Lane
Hinckley Leicestershire
LE10 0BH

Date

04/12/23

Scale

1:100

Drawn

PJS

Checked

IS

Drawing number


23/848/16C

Drawing title

Proposed roof plan

This drawing is copyright and may not be altered, traced, photographed, electronically copied or used for any purpose other than for which it is issued, without the permission of Ian Storm .

A1

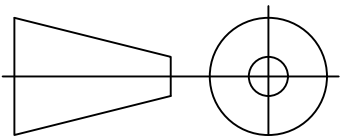

IF IN DOUBT
ASK