




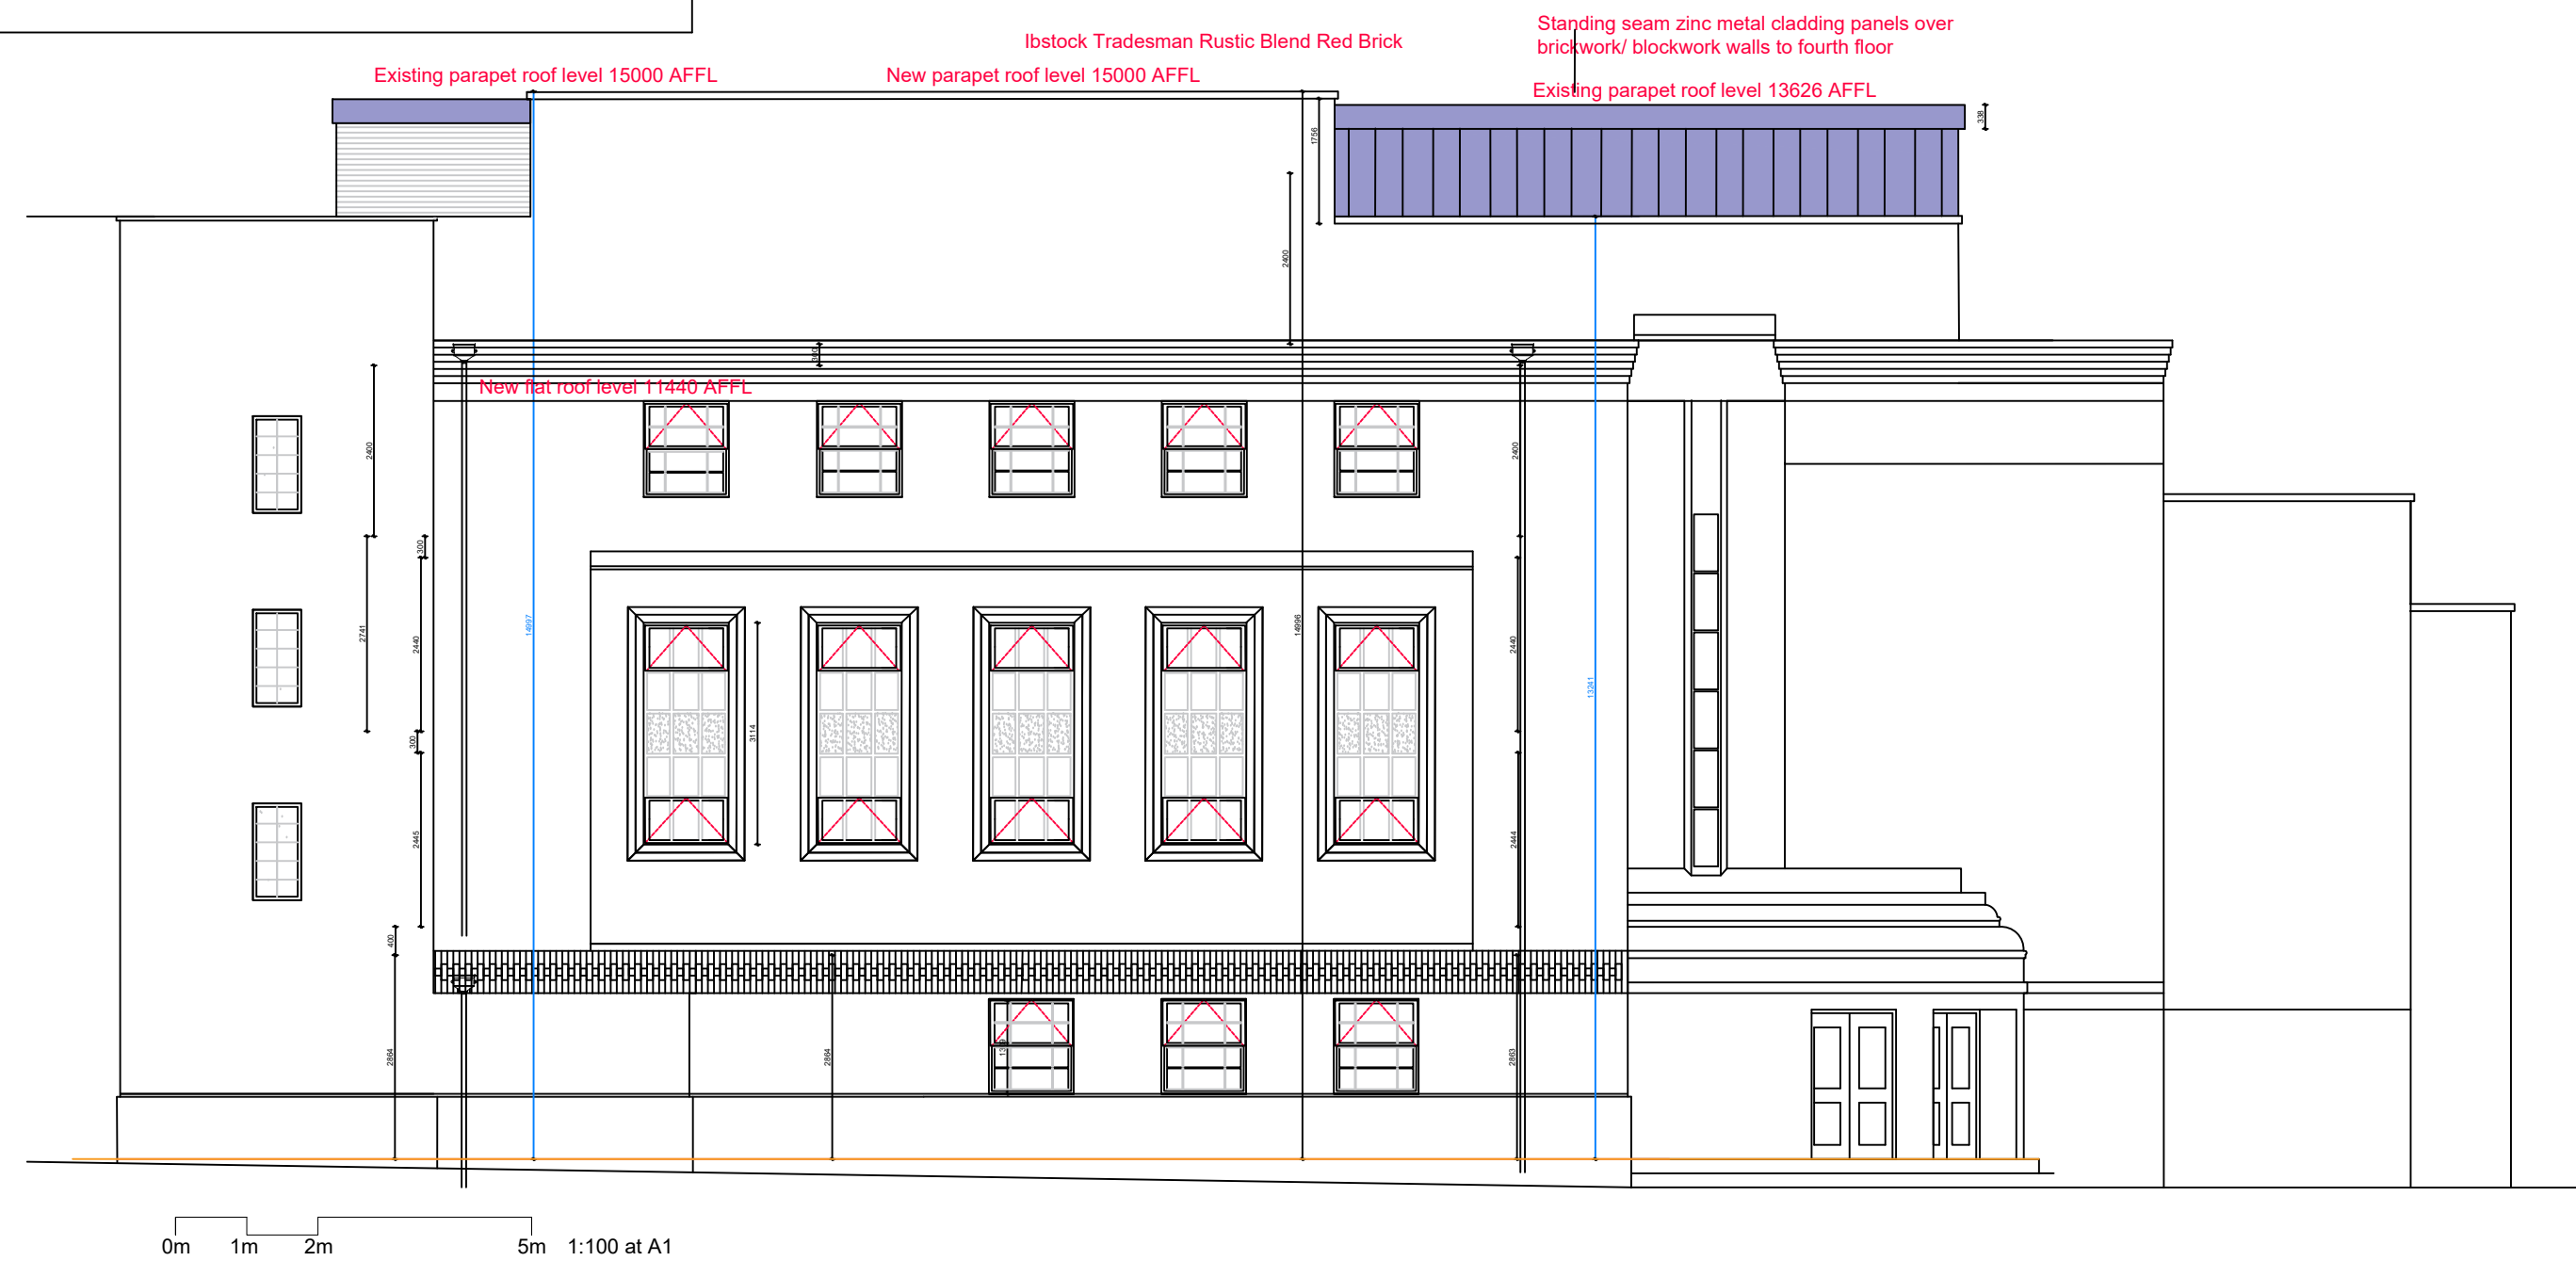


Proposed side elevation
(Trinity Lane)

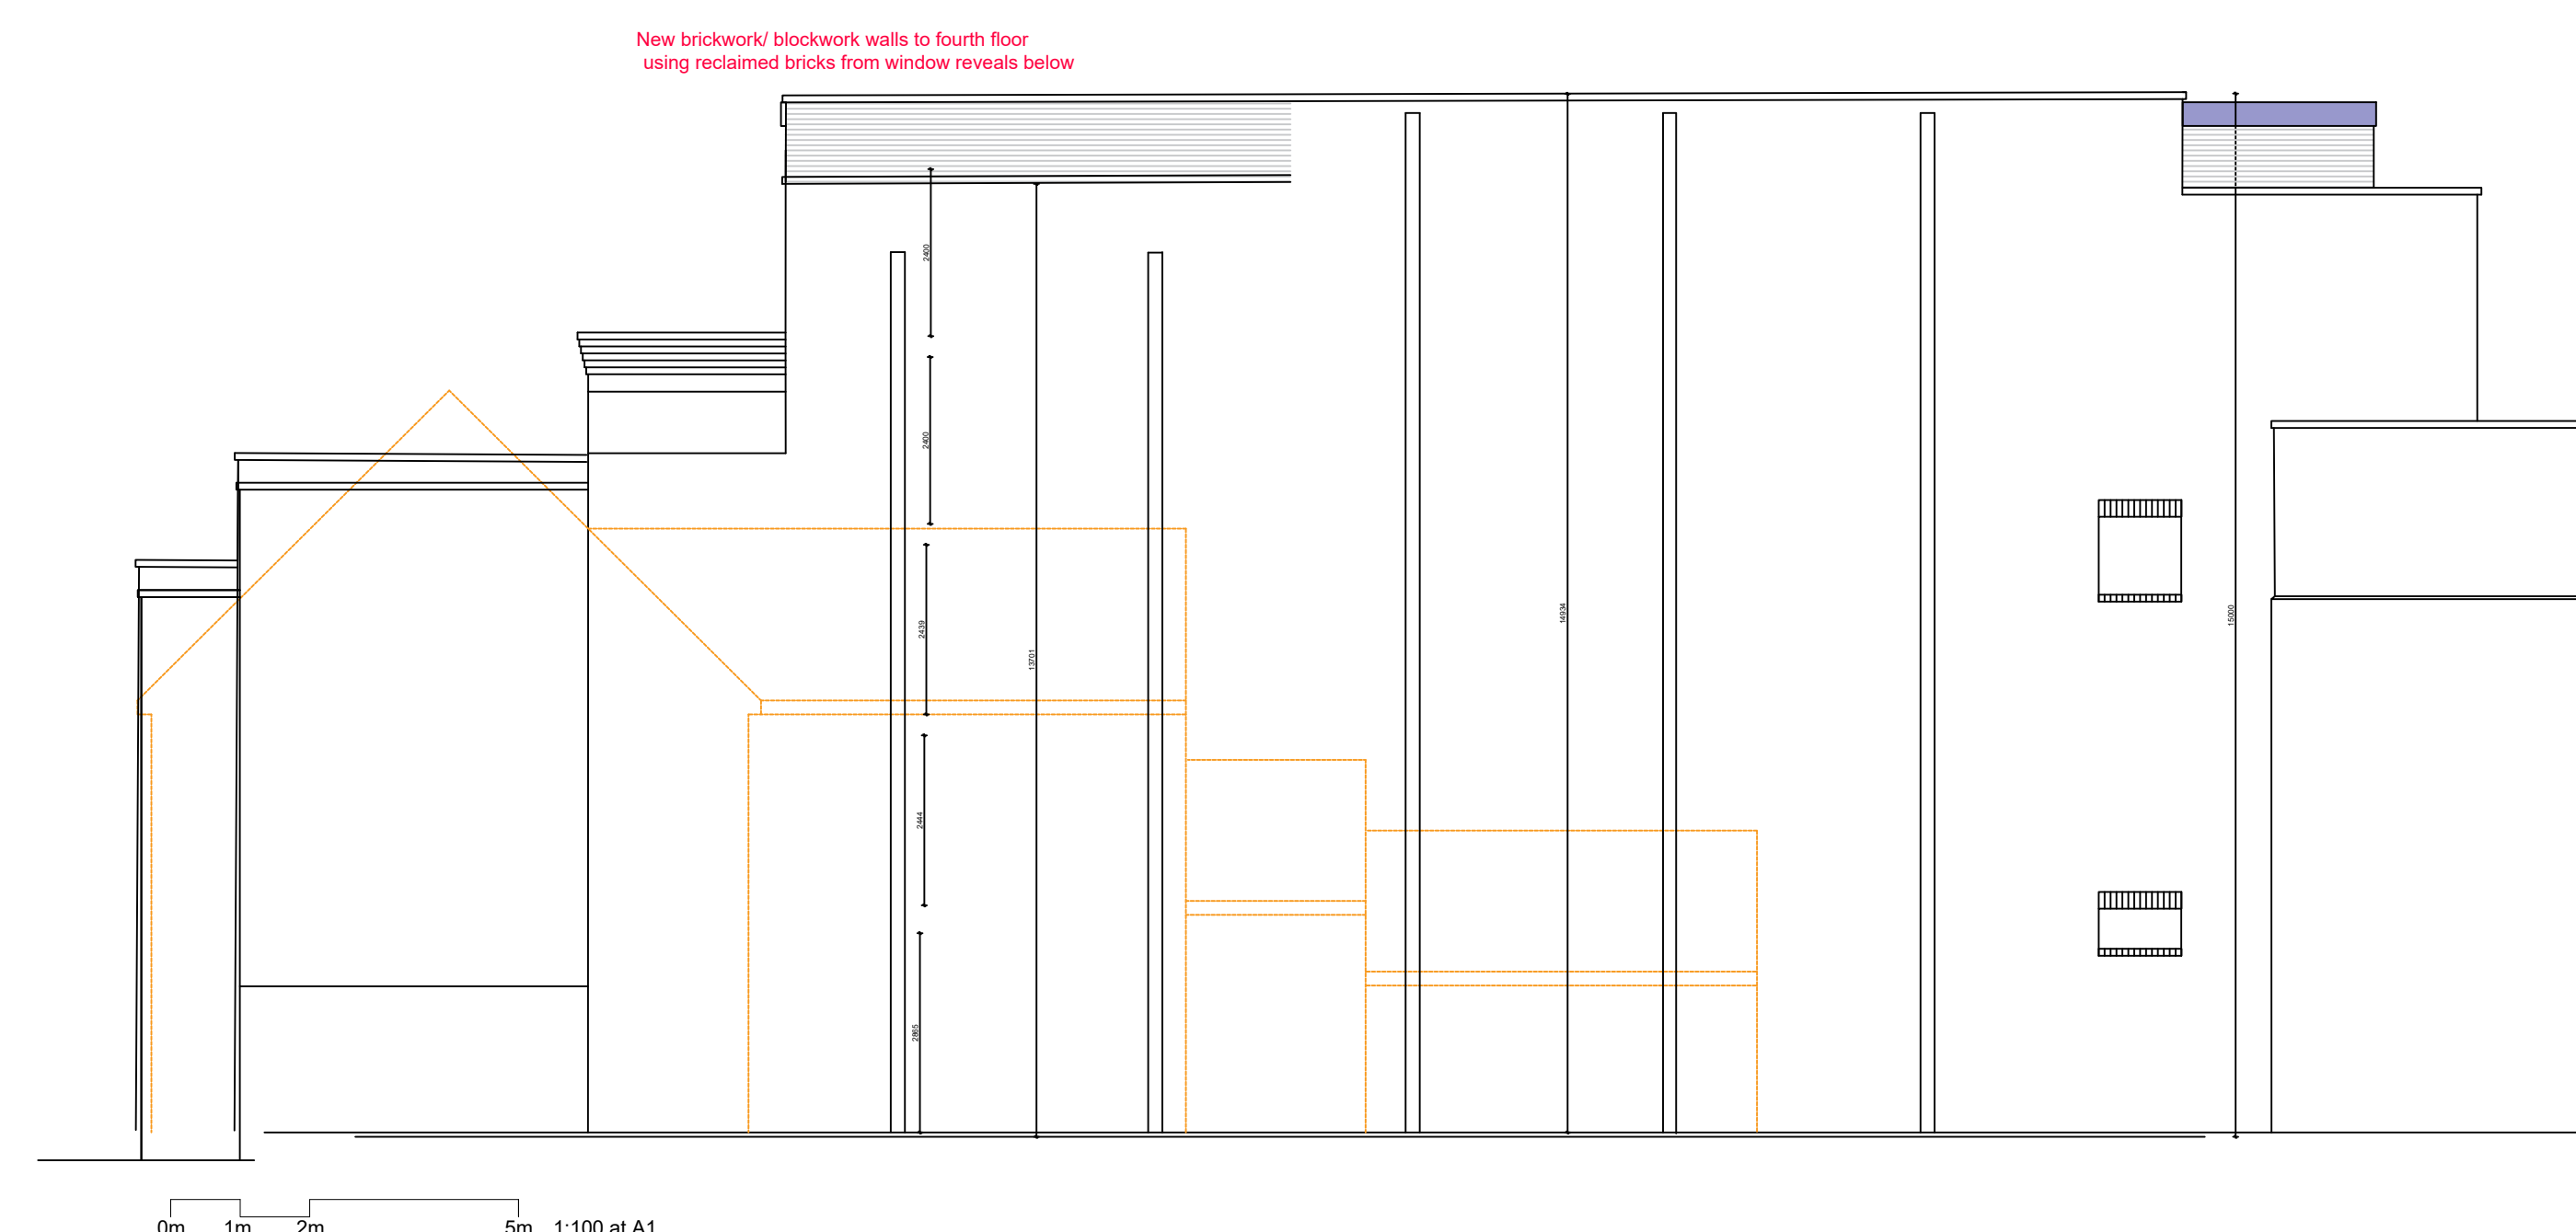

Proposed side elevation

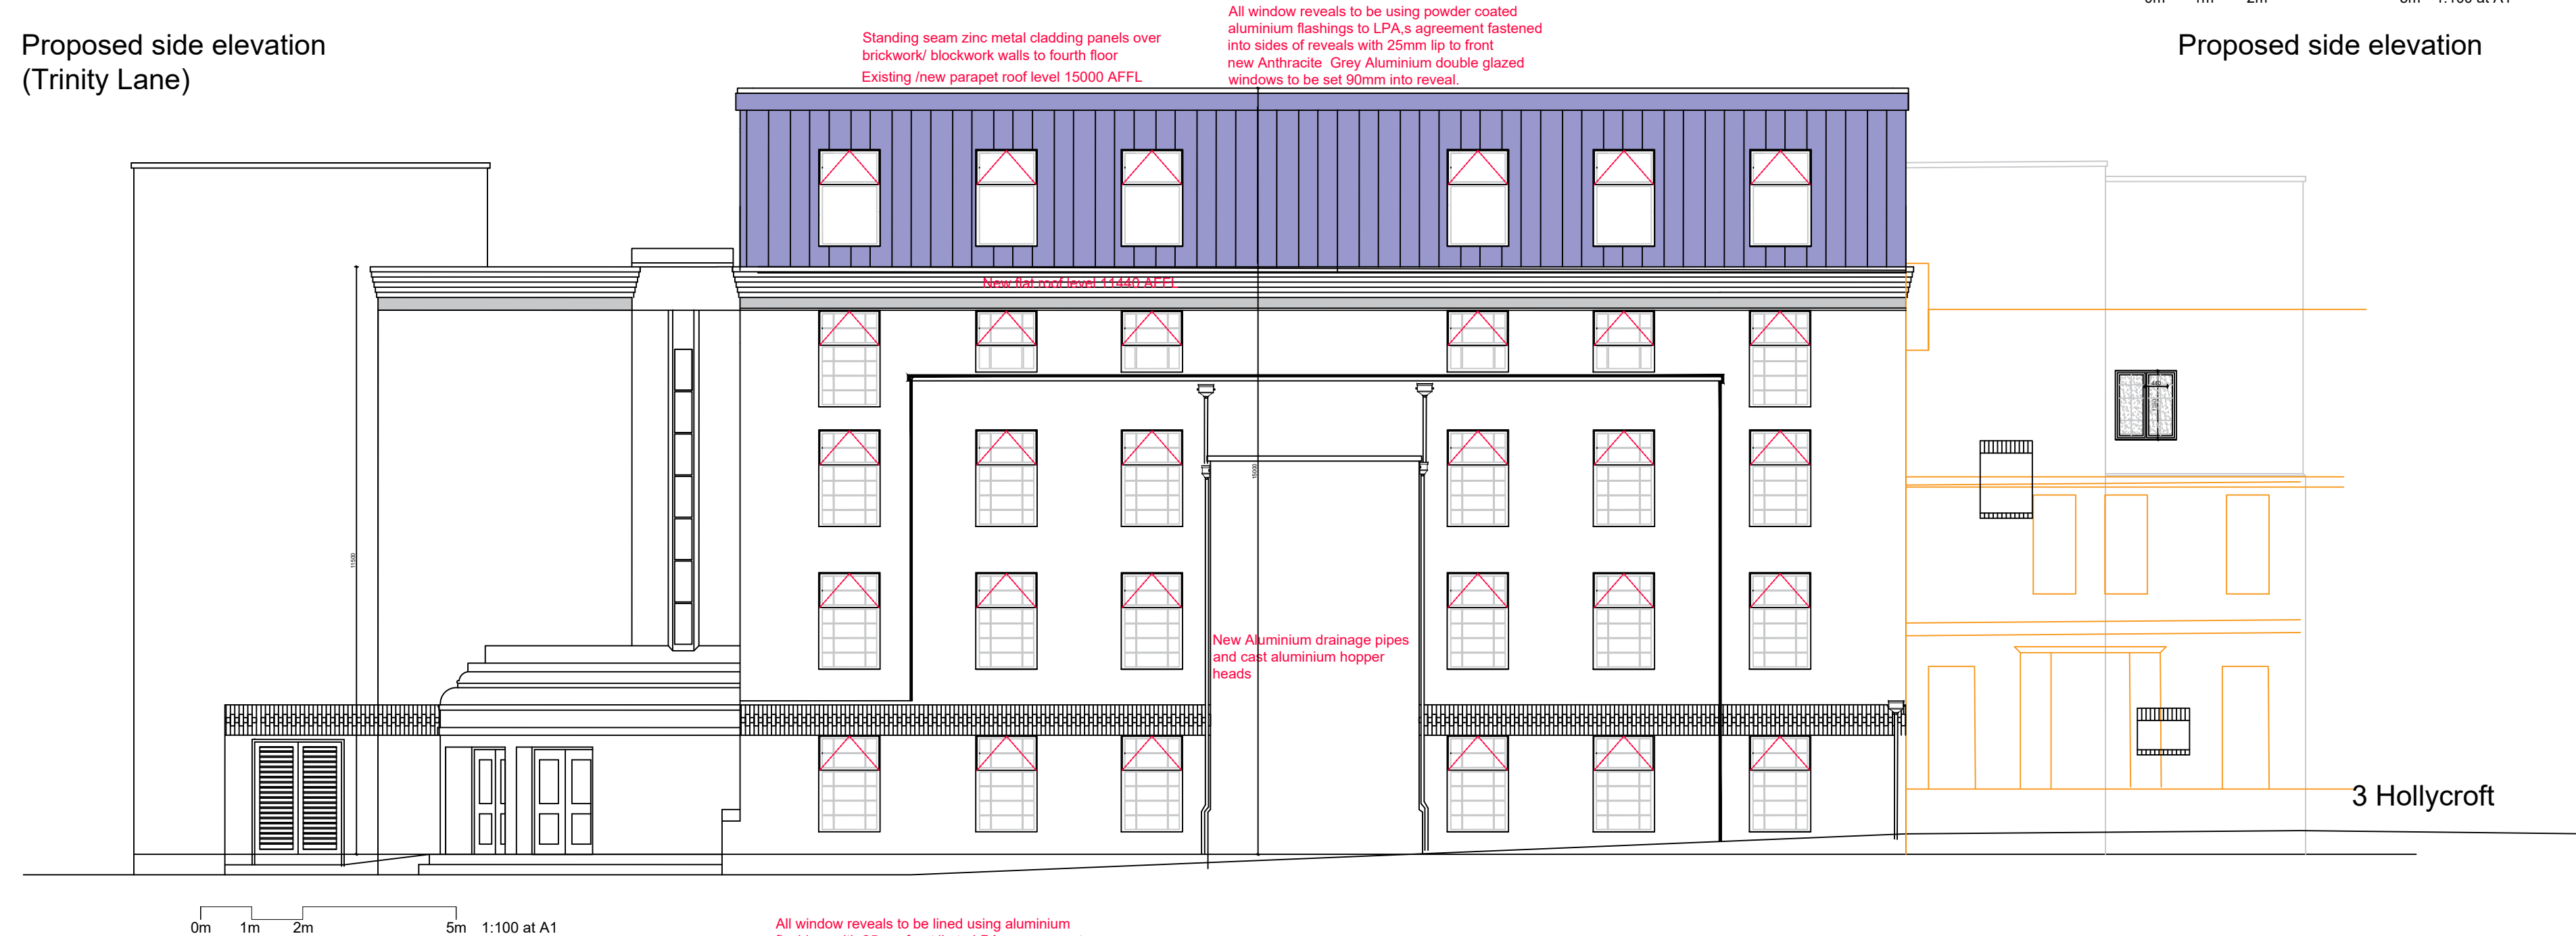

0m 1m 2m 5m 1:100 at A1

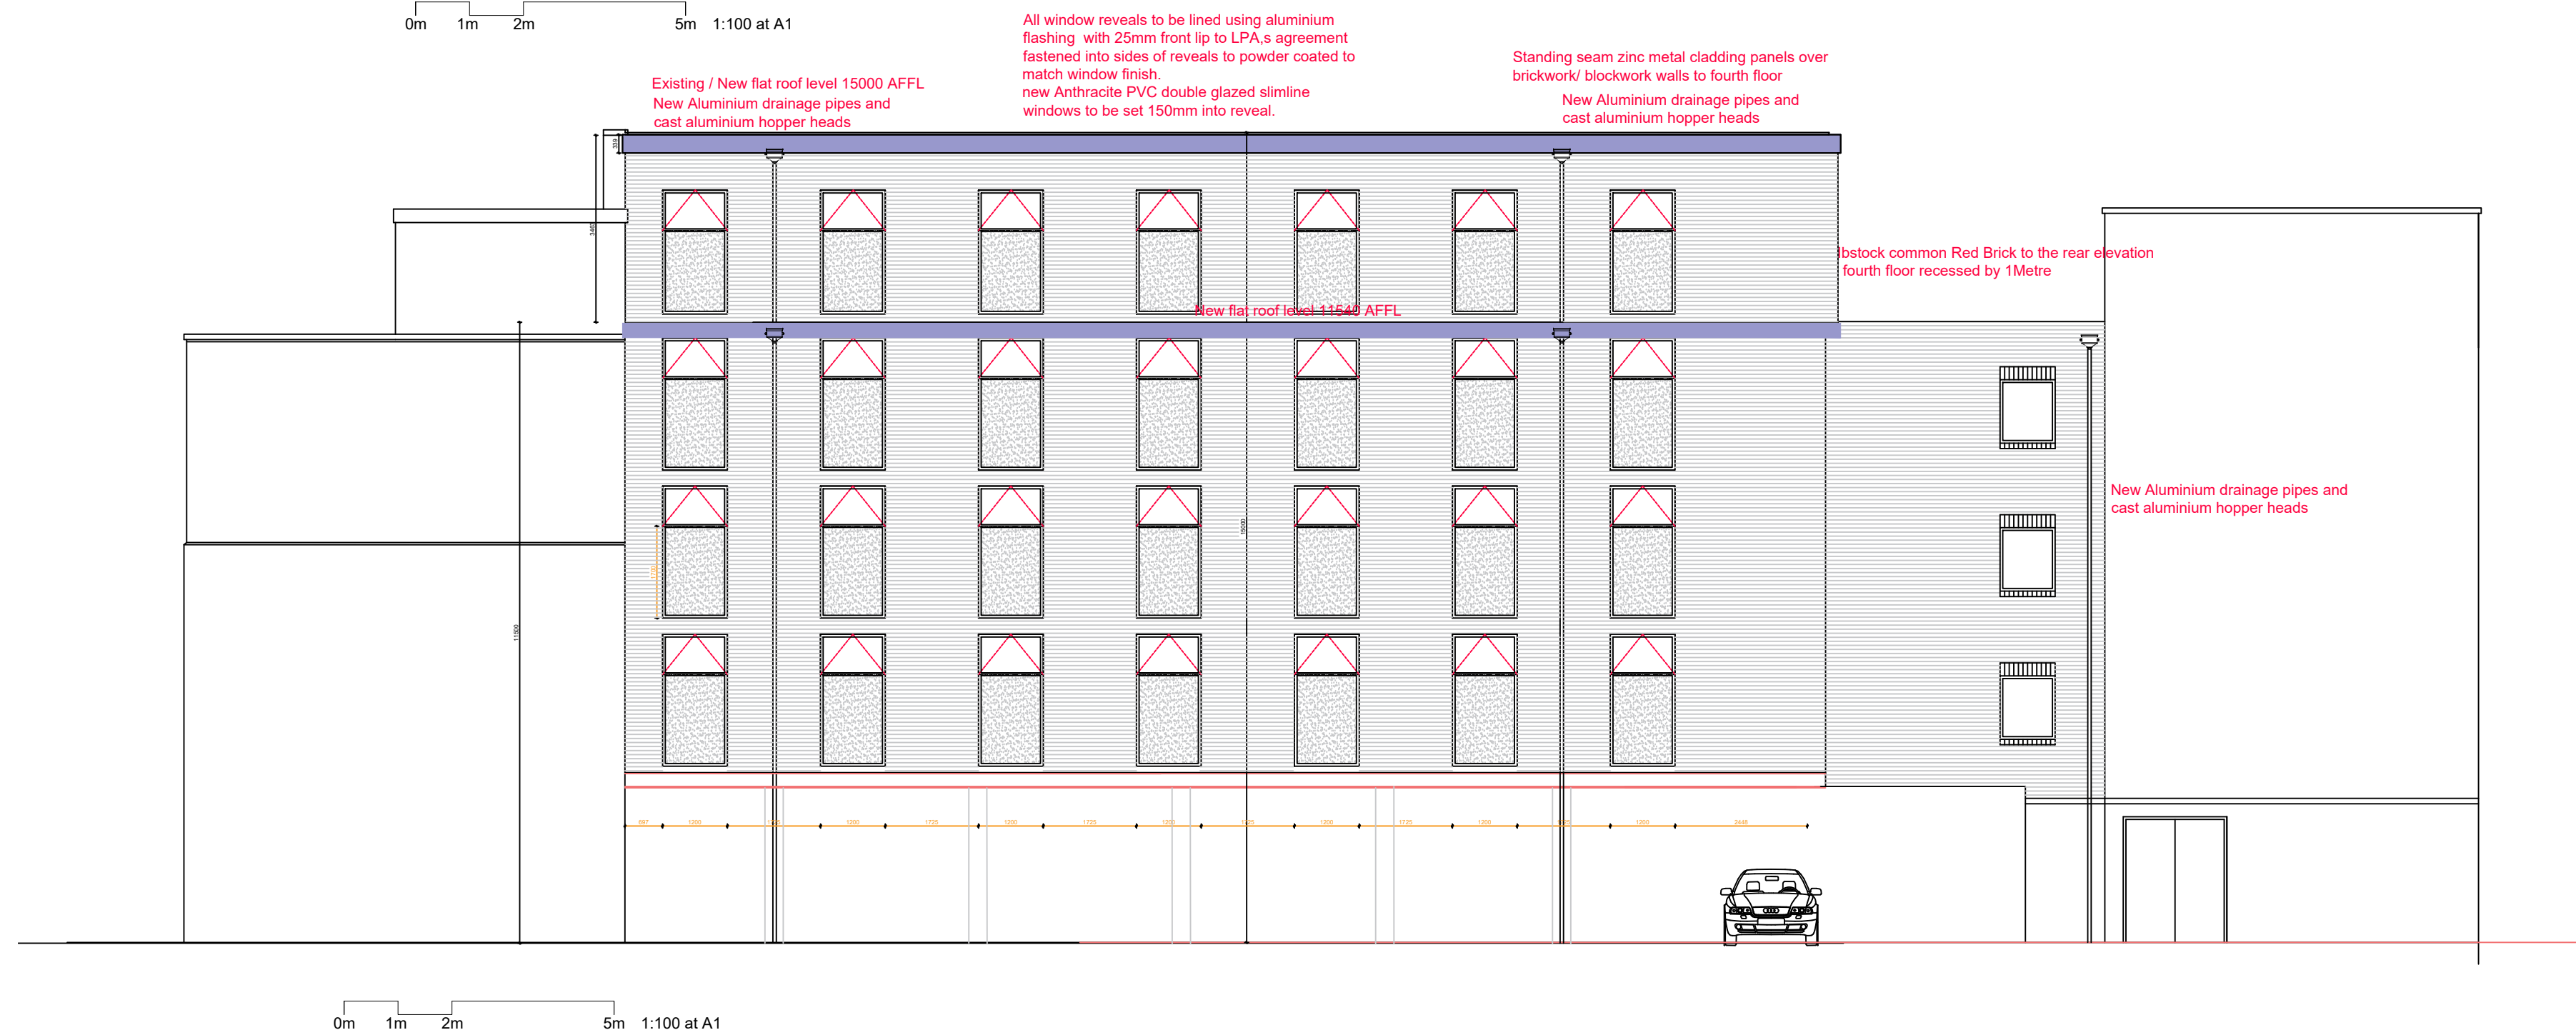


0m 1m 2m 5m 1:100 at A1

Proposed rear elevation

Rev	Date	Description
A	29/02/24	Alterations to layout to reflect comments from statutory consultees
B	12/04/24	Alterations to layout to reflect comments from statutory Conservation officer

C	02/06/24	Elevations revised to match consultation comments
D	10/10/24	Revised Elevations following meeting with planners
E	08/11/24	Revised external cladding

Storm Design

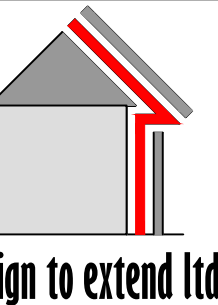

35 Kirkham Drive Toton Beeston, Nottingham. NG9 6HG
Tel: 0115 9720969
email: info@stormdesign.uk

Client	Wigston Estates Ltd
---------------	----------------------------

Job number & title
Former Danilo Cinema Trinity Lane
Hinckley Leicestershire
LE10 0BH

Date	Scale
04/12/23	1:100

Drawn	PJS	Checked	IS
-------	-----	---------	----


Drawing number **23/848/08E**

Drawing title

**Proposed elevations
1200 window width**

This drawing is copyright and may not be altered, traced, photographed, electronically copied or used for any purpose other than for which it is issued, without the permission of Ian Storm .

A1-

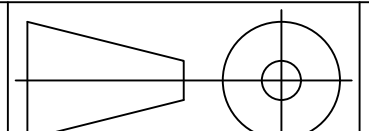

**IF IN DOUBT
ASK**