

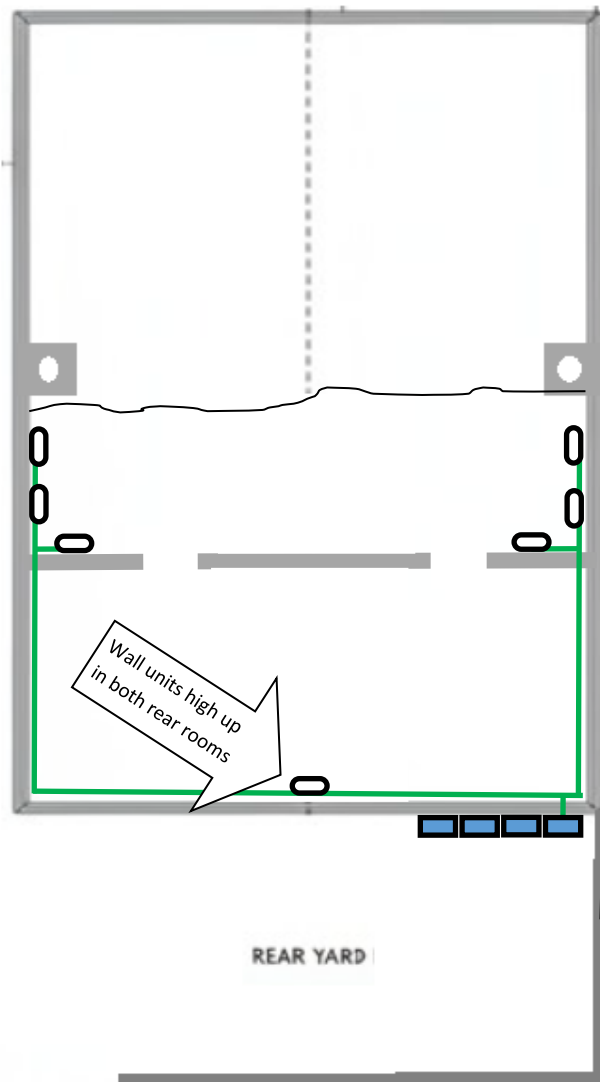


PLAN VIEW

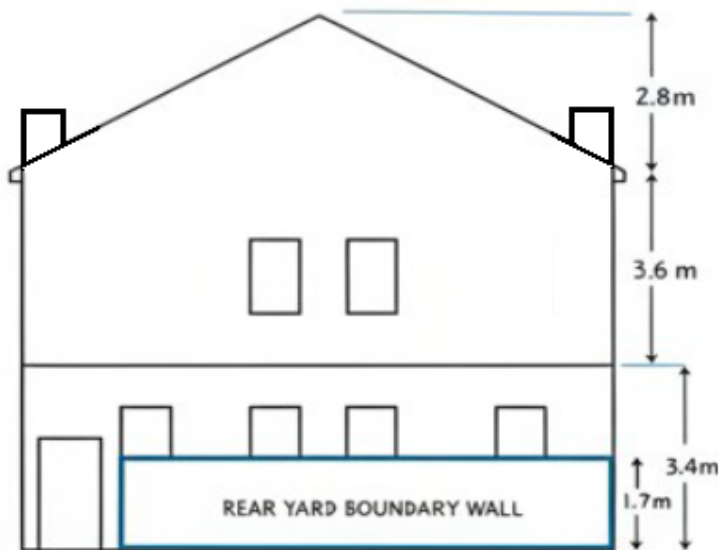

SIDE ELEVATION

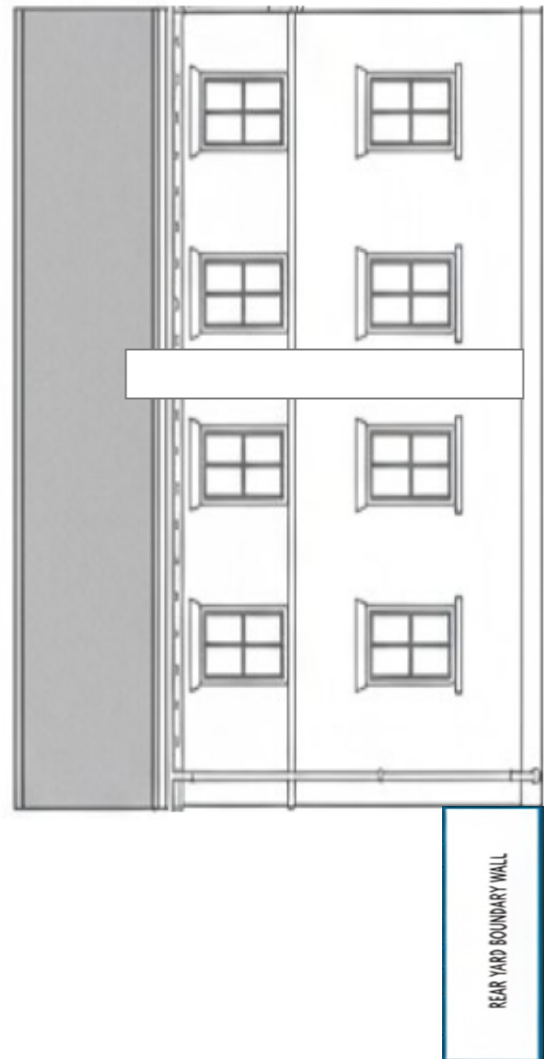

REAR ELEVATION

Cut-away showing internal walls and


locations of internal units 

external heat exchangers 

and route of pipes and wiring. 

All situated at ground level except for the 2 internal units in the upper and lower rear rooms.

SCALE 1:100

 

PROJECT: **BARTON BAPTIST CHAPEL**
 DRAWING TITLE: **PLAN. REAR & SIDE ELEVATIONS**
 SCALE: **1:100 & A3**
 DRAWN BY: **DRAWN**