


Existing Plan Notes


- Existing gable end of property to be retained.
- Front & cheek walls of existing dormer roof.
- Existing dormer roofs to be replaced & extended.




3 Roof Plan - Existing
Scale: 1:100

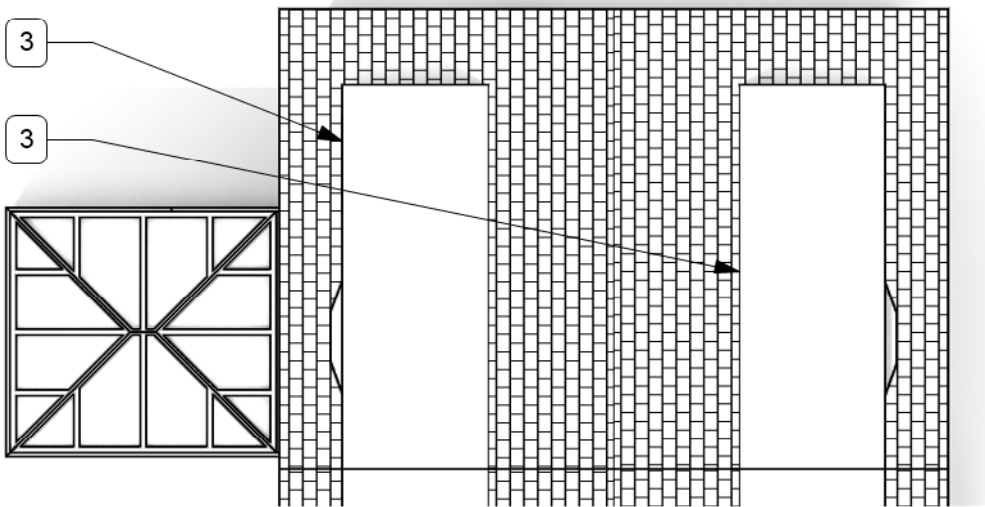


4 Front Perspective - Existing
Scale: Not to scale

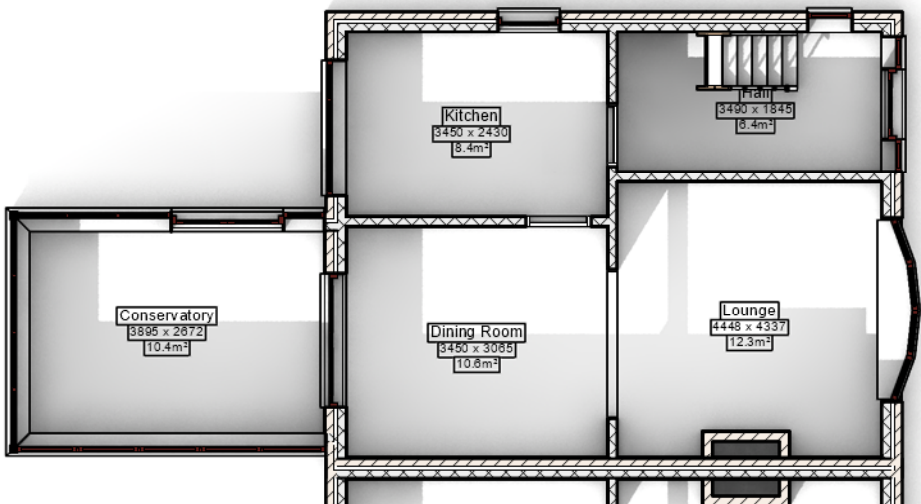

1 Ground Floor - Existing
Scale: 1:100

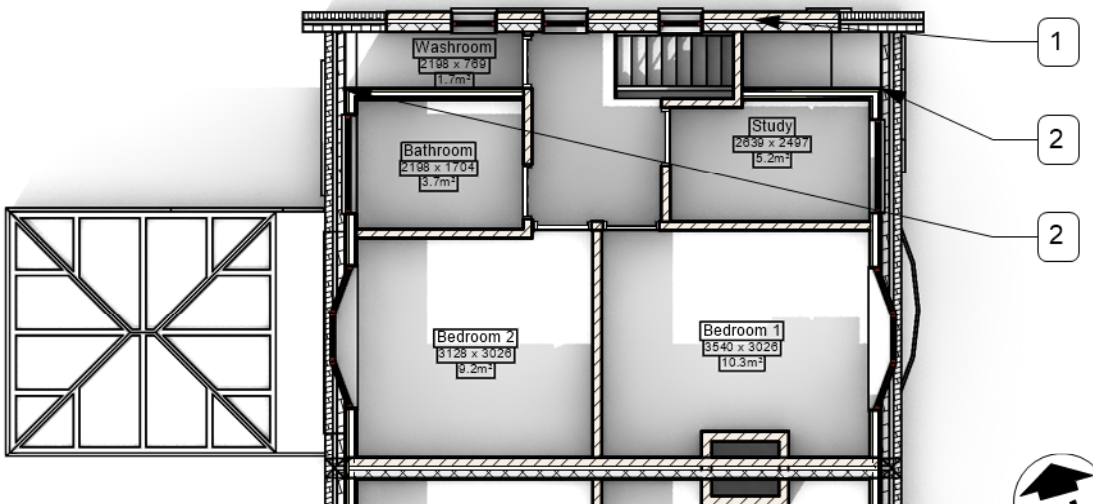

2 First Floor - Existing
Scale: 1:100

 

THE DESIGN SOCIAL

134 Kirkby Road Barwell LE9 8FN UK
T: +44 (0)1455 446521 F: +44 (0)1455 446521
E: admin@thedesignsocial.com

GENERAL DRAWING NOTES

© This drawing is not to be shown to any Third Party unless agreed by The Design Social.

This drawing shows 'design intent' only.
It is the responsibility of the appointed contractor to finalise development, using specialists approved by The Design Social, & produce detailed working drawings.
ALL working drawings to be approved by The Design Social prior to manufacture.

REV.	DATE	NOTES	REV.
			BY

THE DESIGN SOCIAL

Julie Rose			
10 Charleston Crescent, Barwell, Leicestershire, LE9 8EQ			
Existing Plans			
AUTHOR	B.R.	DATE	17/04/2023
APPROVED	J.R.		
SCALE	AS NOTED	@	0268 (A) GA 001
DRAWING NO.	0268	(A)	GA 004
Project No.	Type	Area	Number
DRAWING STATUS			
For Approval			