


Existing Elevation Notes


1. Existing dormer roofs to be replaced & extended.
2. Front & cheek walls of existing dormer roof.

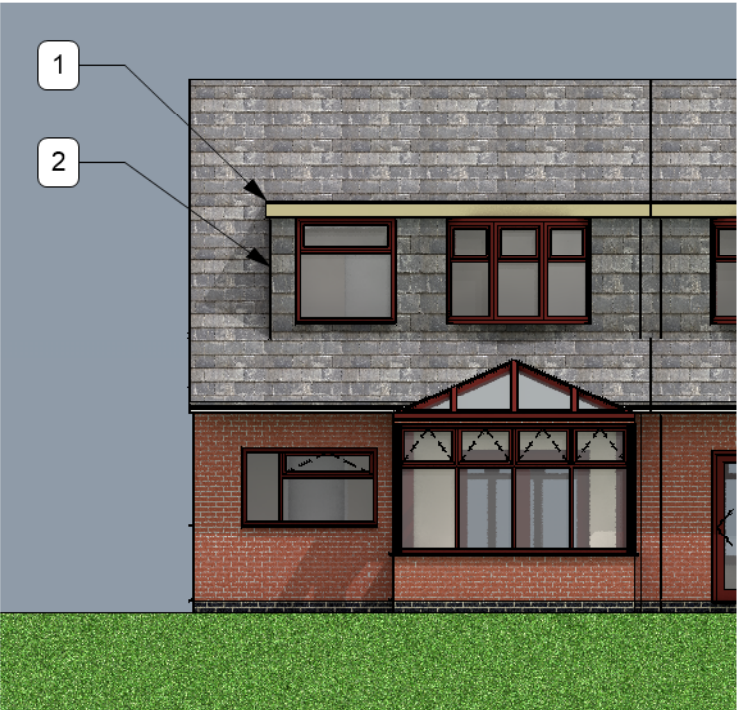


3 West Elevation - Existing
Scale: 1:100



4 Rear Perspective - Existing
Scale: Not to scale

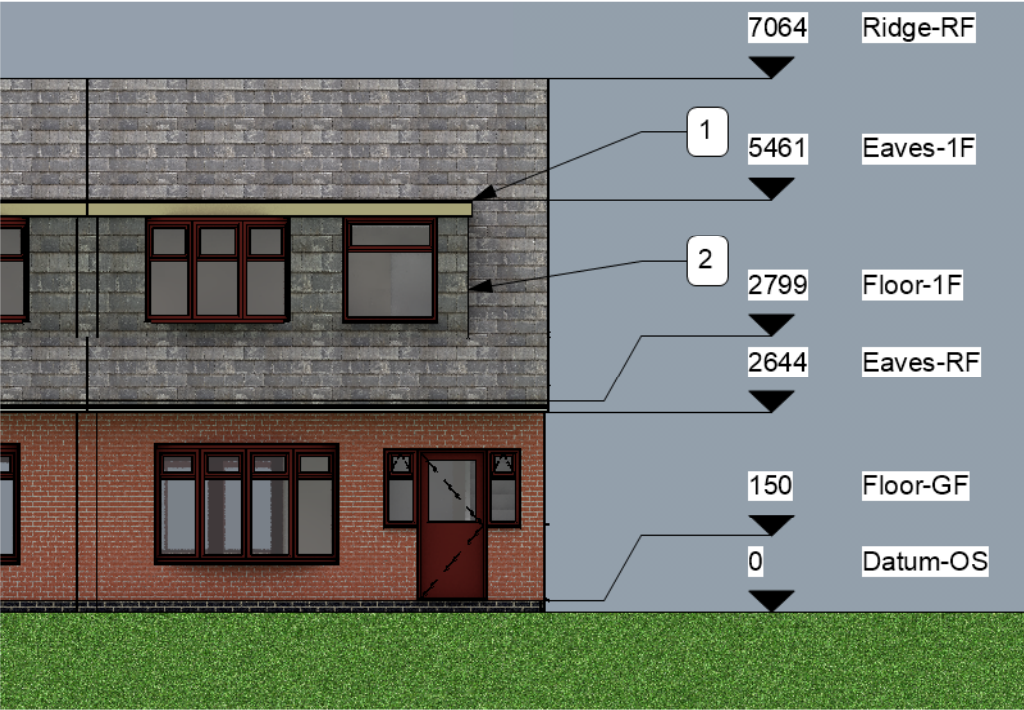

1 East Elevation - Existing
Scale: 1:100

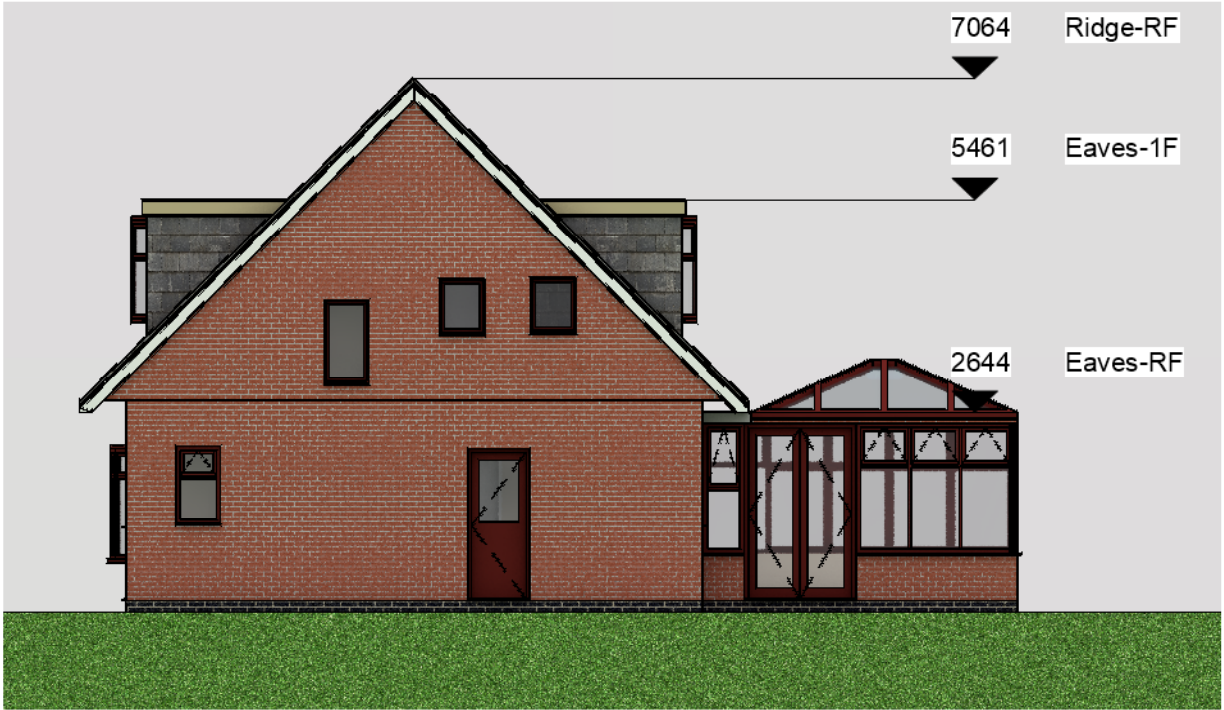

2 North Elevation - Existing
Scale: 1:100

THE DESIGN SOCIAL

134 Kirkby Road Barwell LE9 8FN UK
T: +44 (0)1455 446521 F: +44 (0)1455 446521
E: admin@thedesignsocial.com

GENERAL DRAWING NOTES

© This drawing is not to be shown to any Third Party unless agreed by The Design Social.

This drawing shows 'design intent' only.
It is the responsibility of the appointed contractor to finalise development, using specialists approved by The Design Social, & produce detailed working drawings.
ALL working drawings to be approved by The Design Social prior to manufacture.

REV.	DATE	NOTES	REV.
			BY

THE DESIGN SOCIAL

Julie Rose			
10 Charleston Crescent, Barwell, Leicestershire , LE9 8EQ			
Existing Elevations			
AUTHOR	B.R.	DATE	17/04/2023
APPROVED	J.R.		
SCALE	1:100	@ A3	READ WITH 0268 (A) GA 001
DRAWING No.	0268	(L)	GA 005
Project No.		Type	Area
Number		Rev	
DRAWING STATUS	For Approval		