



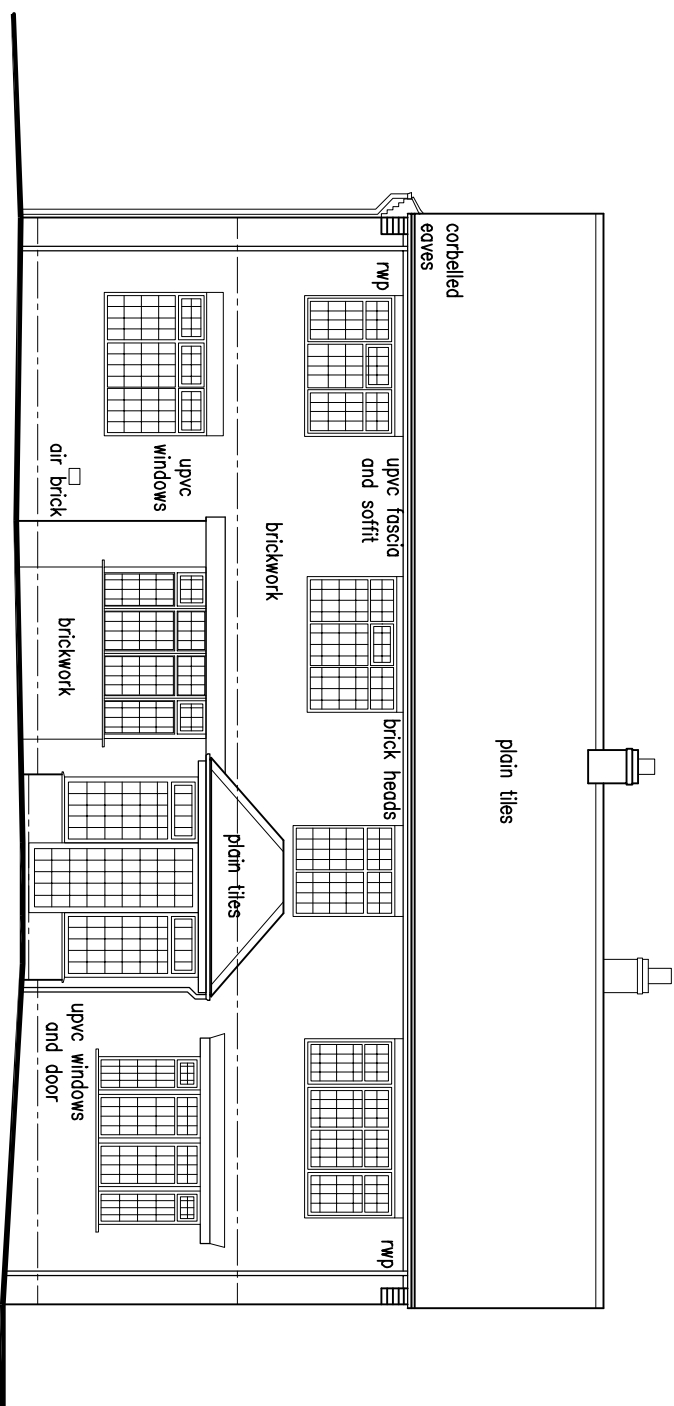


Front Elevation
Scale 1:100

Scale 1:100

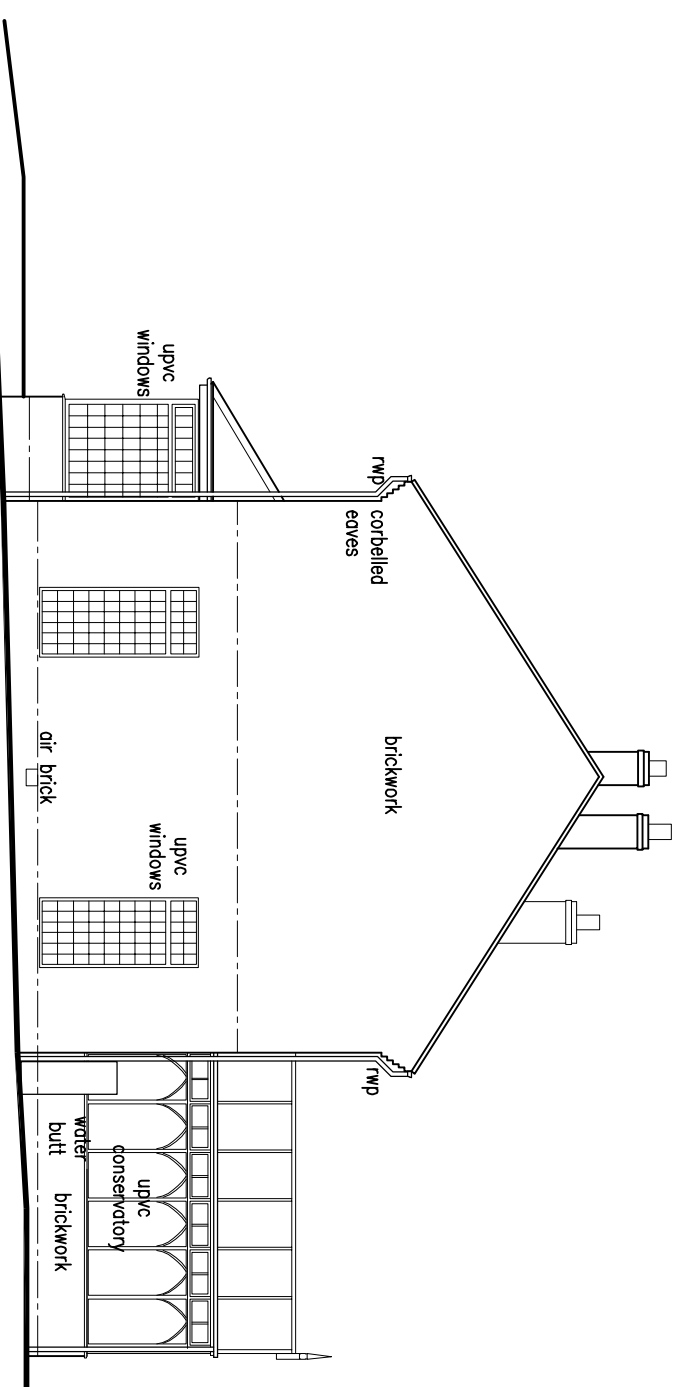


Side Elevation
Scale 1:100

Scale 1:100

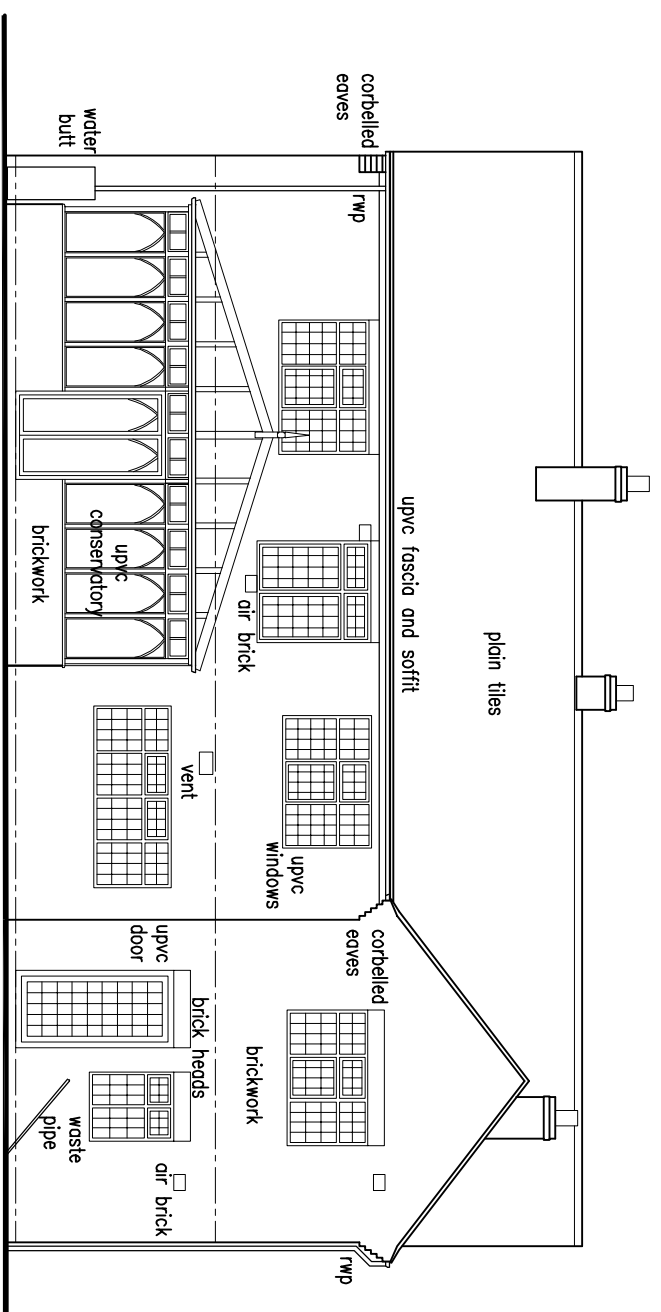


Rear Elevation

Scale 1:100

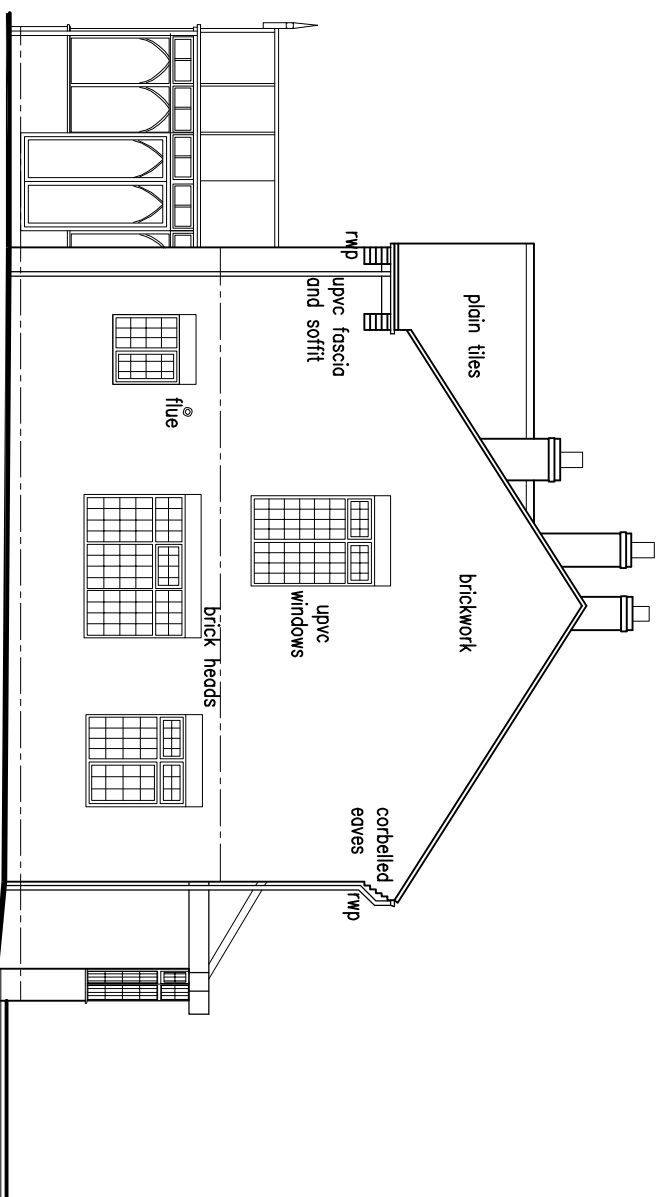


Side Elevation

Scale 1:100

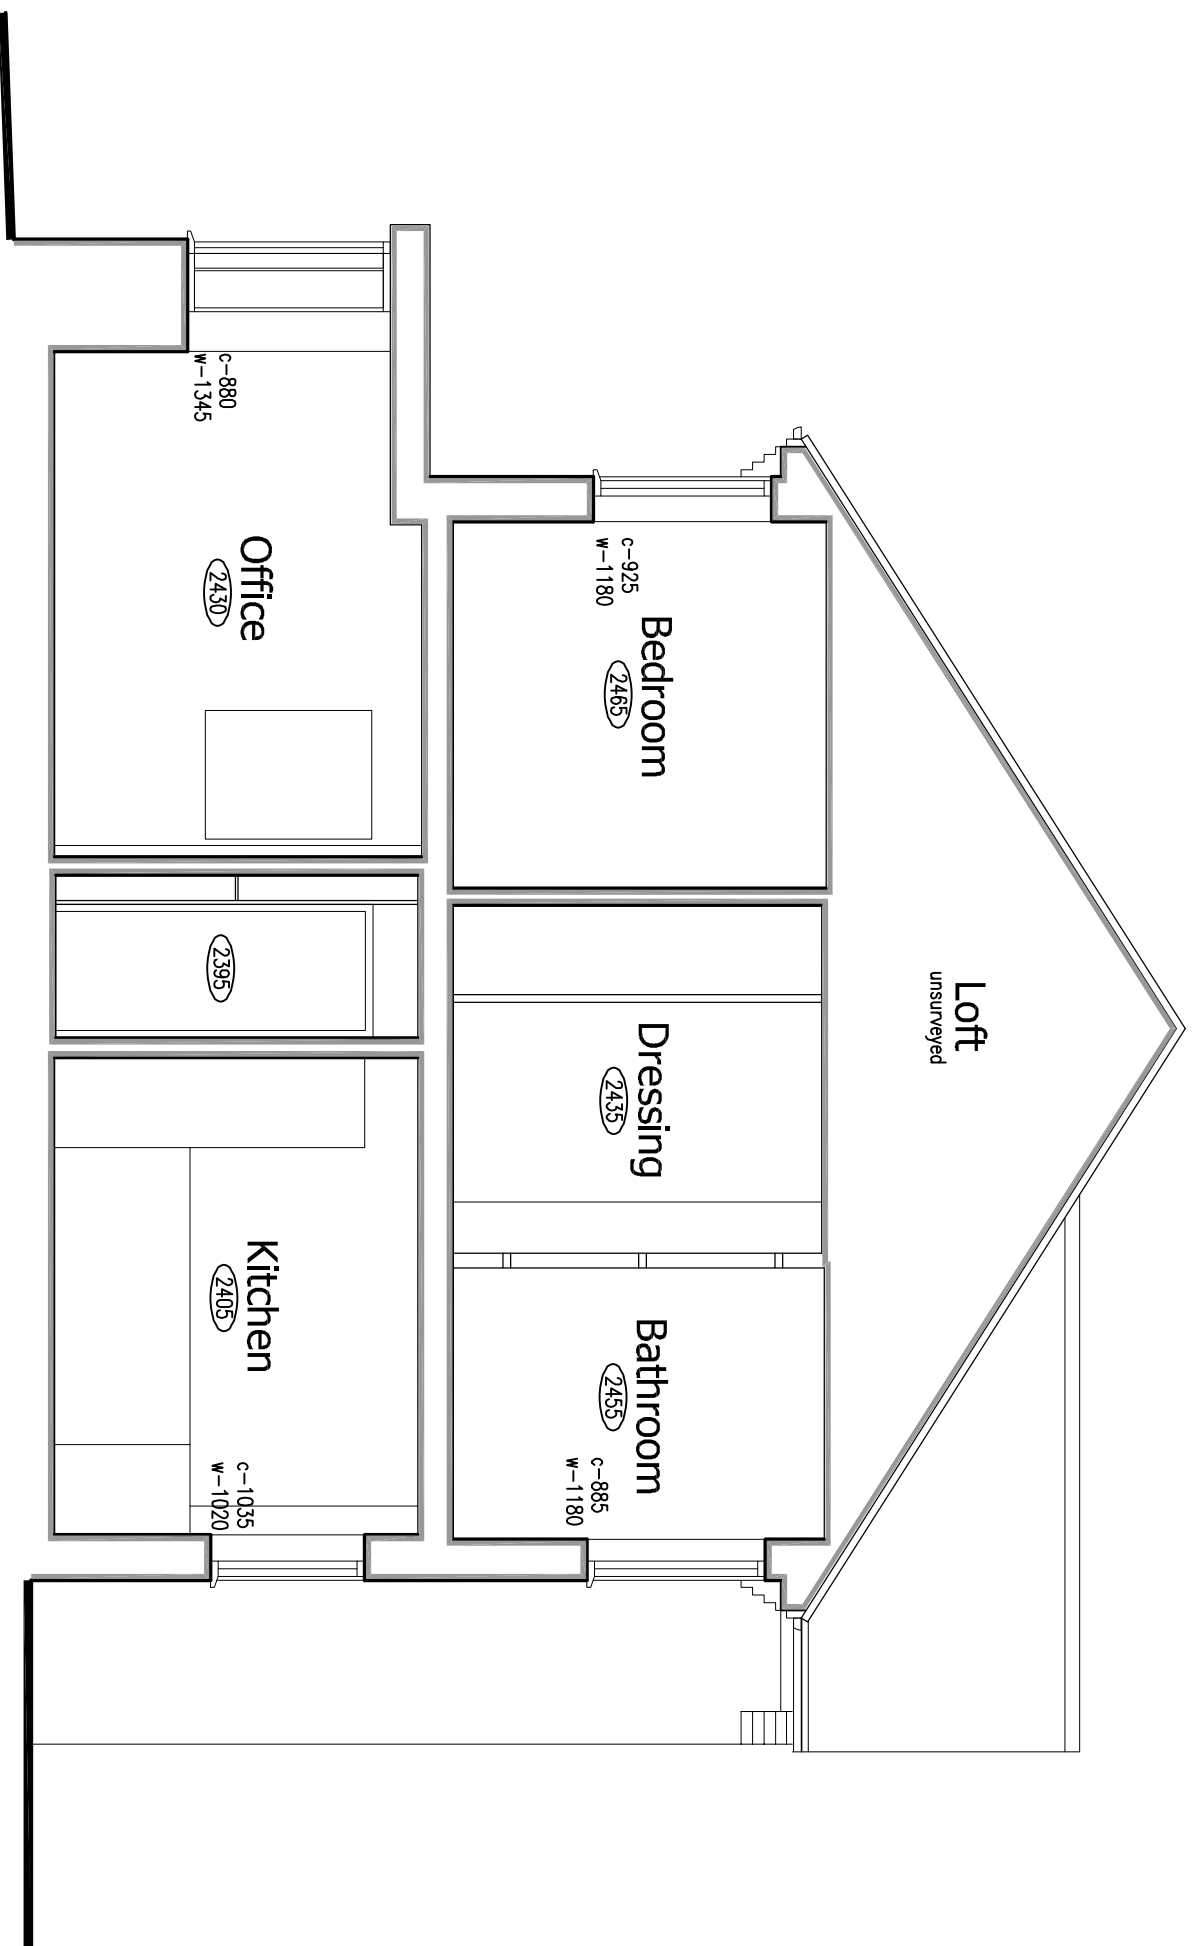

Section A-A

Scale 1:50


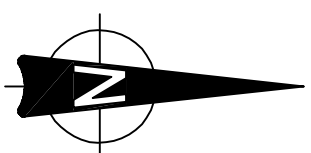


Indicative North

Site & Roof Plan

Scale 1:200

Scale 1:200

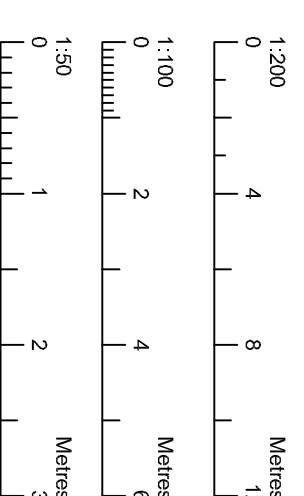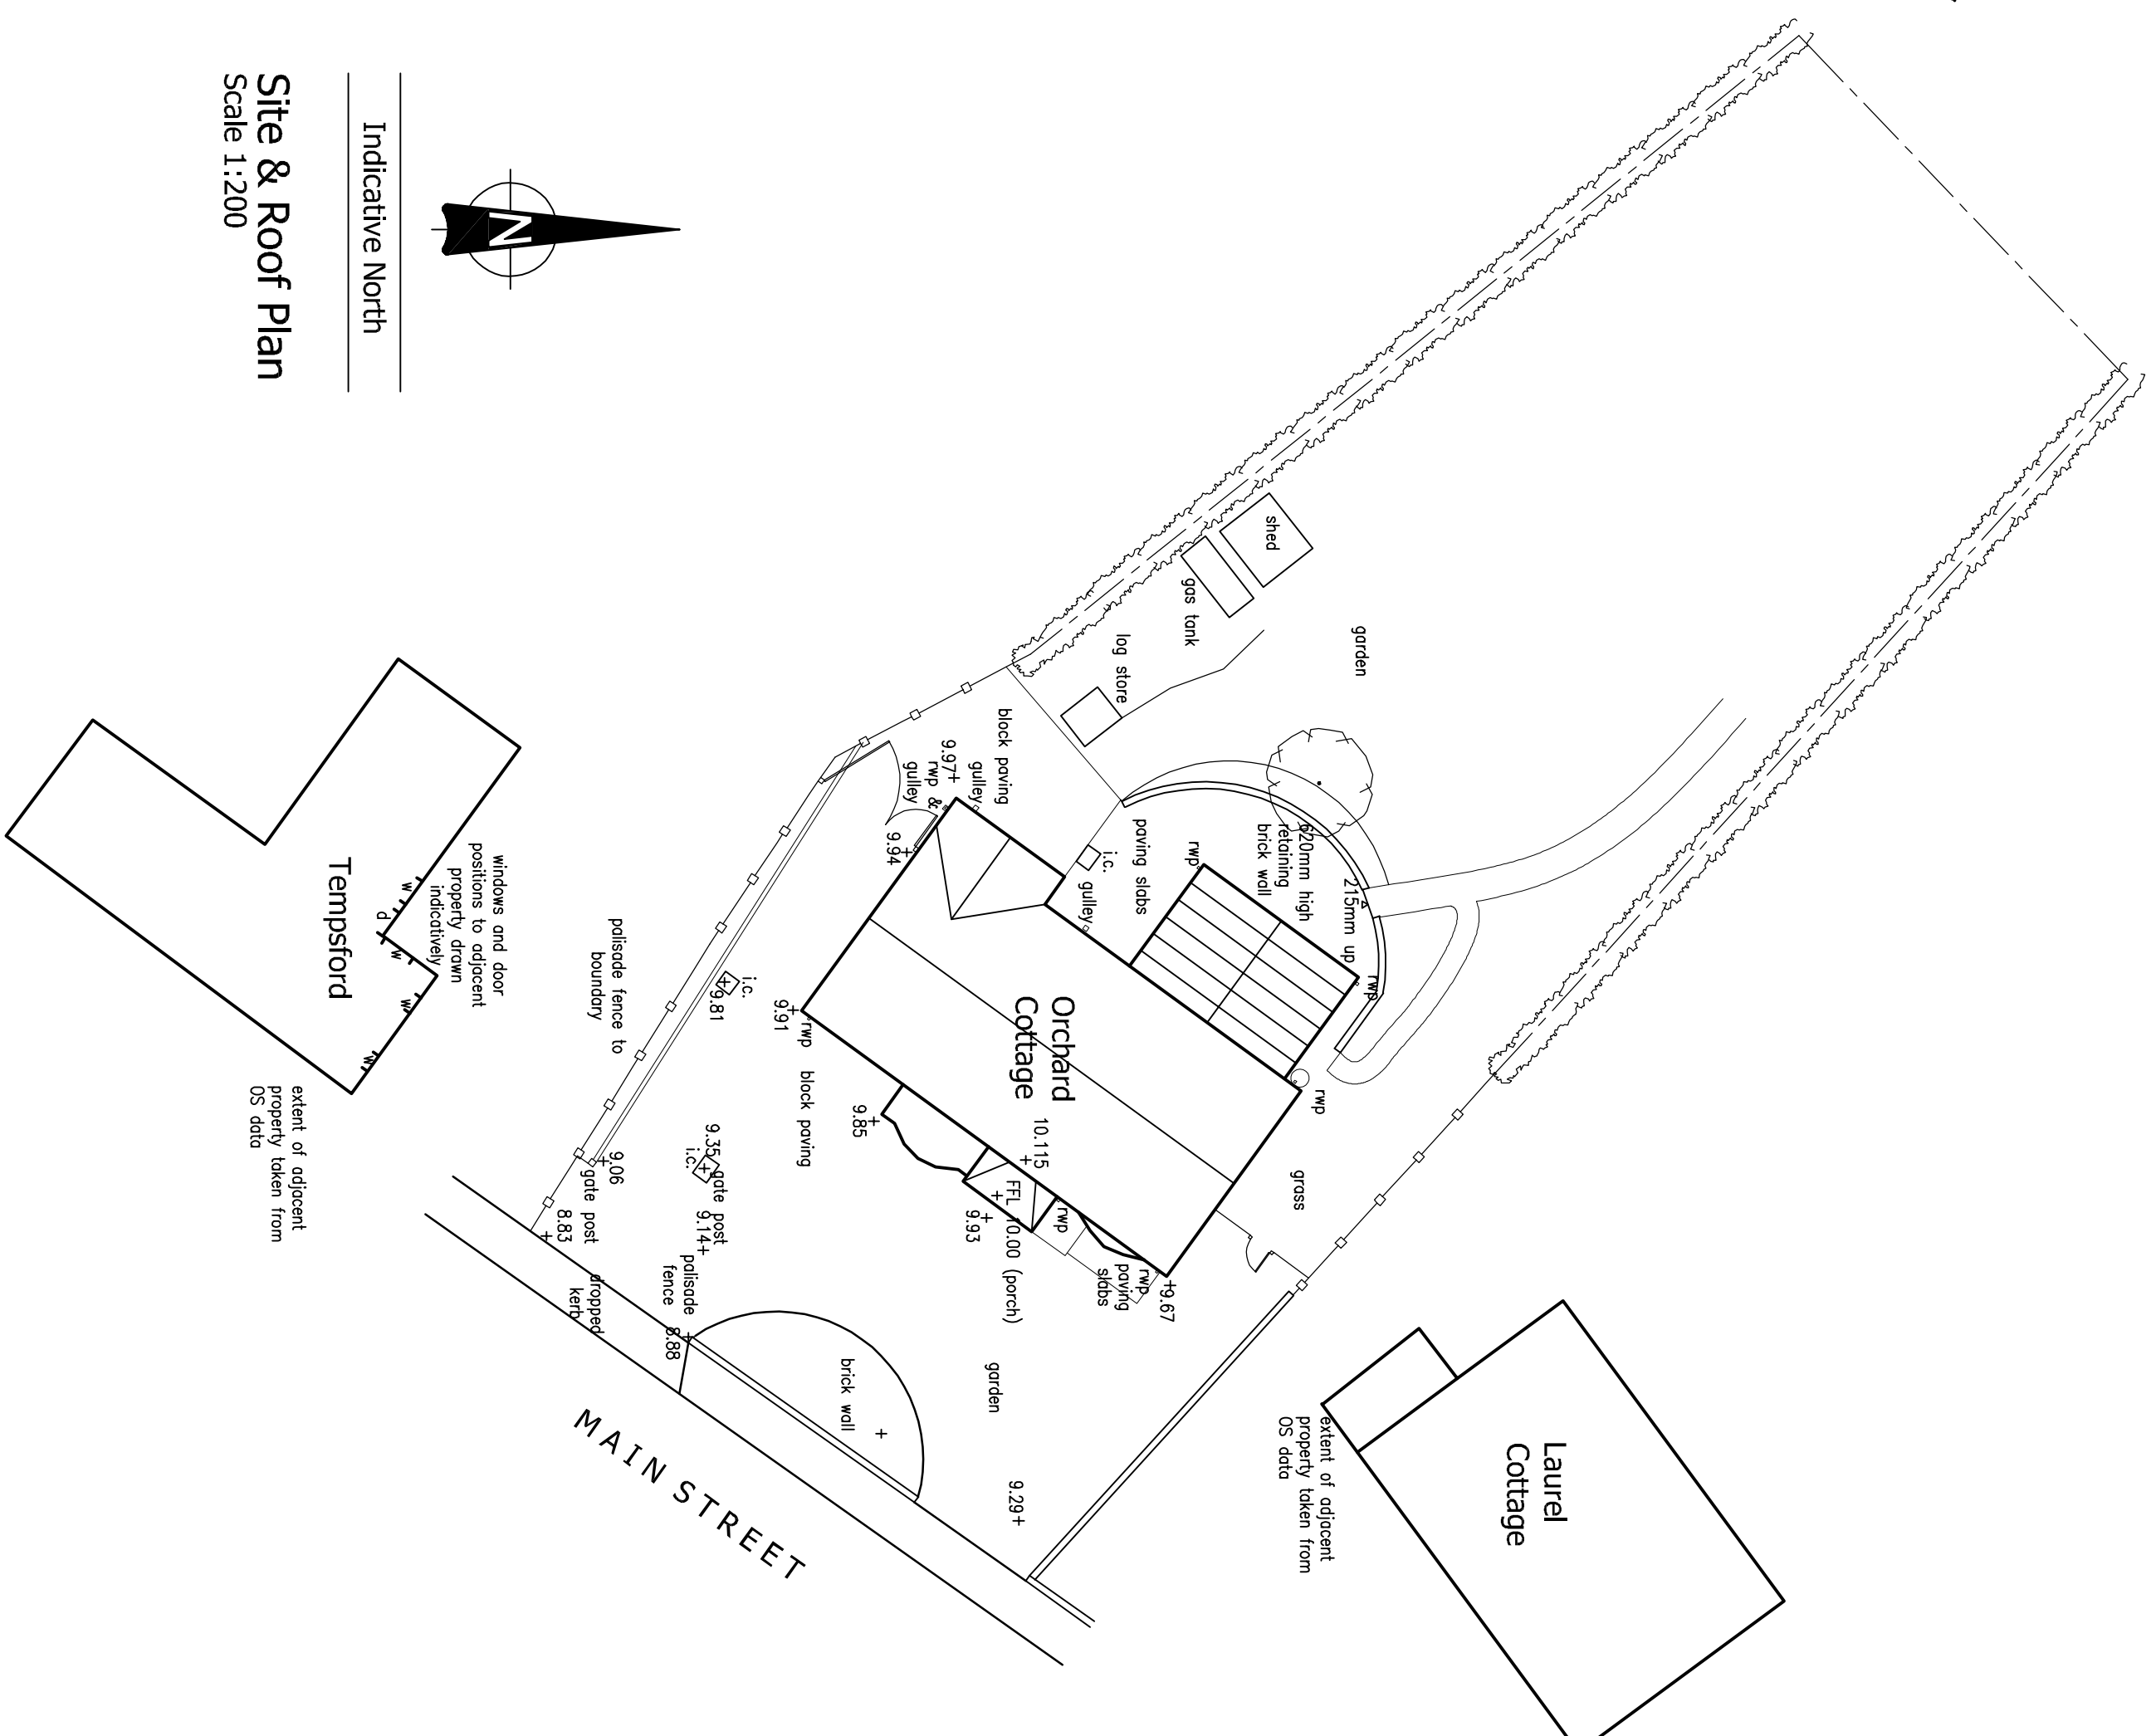

Revisions: A Drawing Updated
3/10/2022

Figured dimensions must be taken in preference to scaled dimensions and any discrepancies are to be referred to David Granger Architectural Design Limited. Contractors, subcontractors and suppliers must verify all dimensions on site before commencing any work or making any workshop drawings. All drawings are copyright of David Granger Architectural Design Limited. Ordnance Survey Data. © Crown Copyright. All rights reserved. Licence No. AR100020449. Landmark Ref: U03816



DAVID GRANGER
ARCHITECTURAL DESIGN LIMITED

Project
Orchard Cottage
Main Street
Sutton Cheney
Nuneaton, Warwickshire

Drawing Title

Existing Details

Sheet 1 of 2

Client

Mr & Mrs J. Howland

Drawing No.

20.3859.01 A

Date _____

August 2020

Drawn by

KW

Scale (A1 Size)

As Shown

Checked by _____
at _____

SF

The Old Cottage Hospital, Leicester Road,
Ashby-de-la-Zouch, Leicestershire, LE65 1DB

Tel: 01530 560939
www.davidgrangerdesign.com

www.davigi.allegredesignsllc.com
Company Reg. No. 5068912

Company Reg. No. 30060712

EXISTING DETAILS

ORCHARD COTTAGE - MAIN STREET - SUTTON CHENEY - NUNEATON - WARWICKSHIRE

ORCHARD COTTAGE ~ MAIN STREET ~ SUTTON CHENEY ~ NUNEATON ~ WARWICKSHIRE