



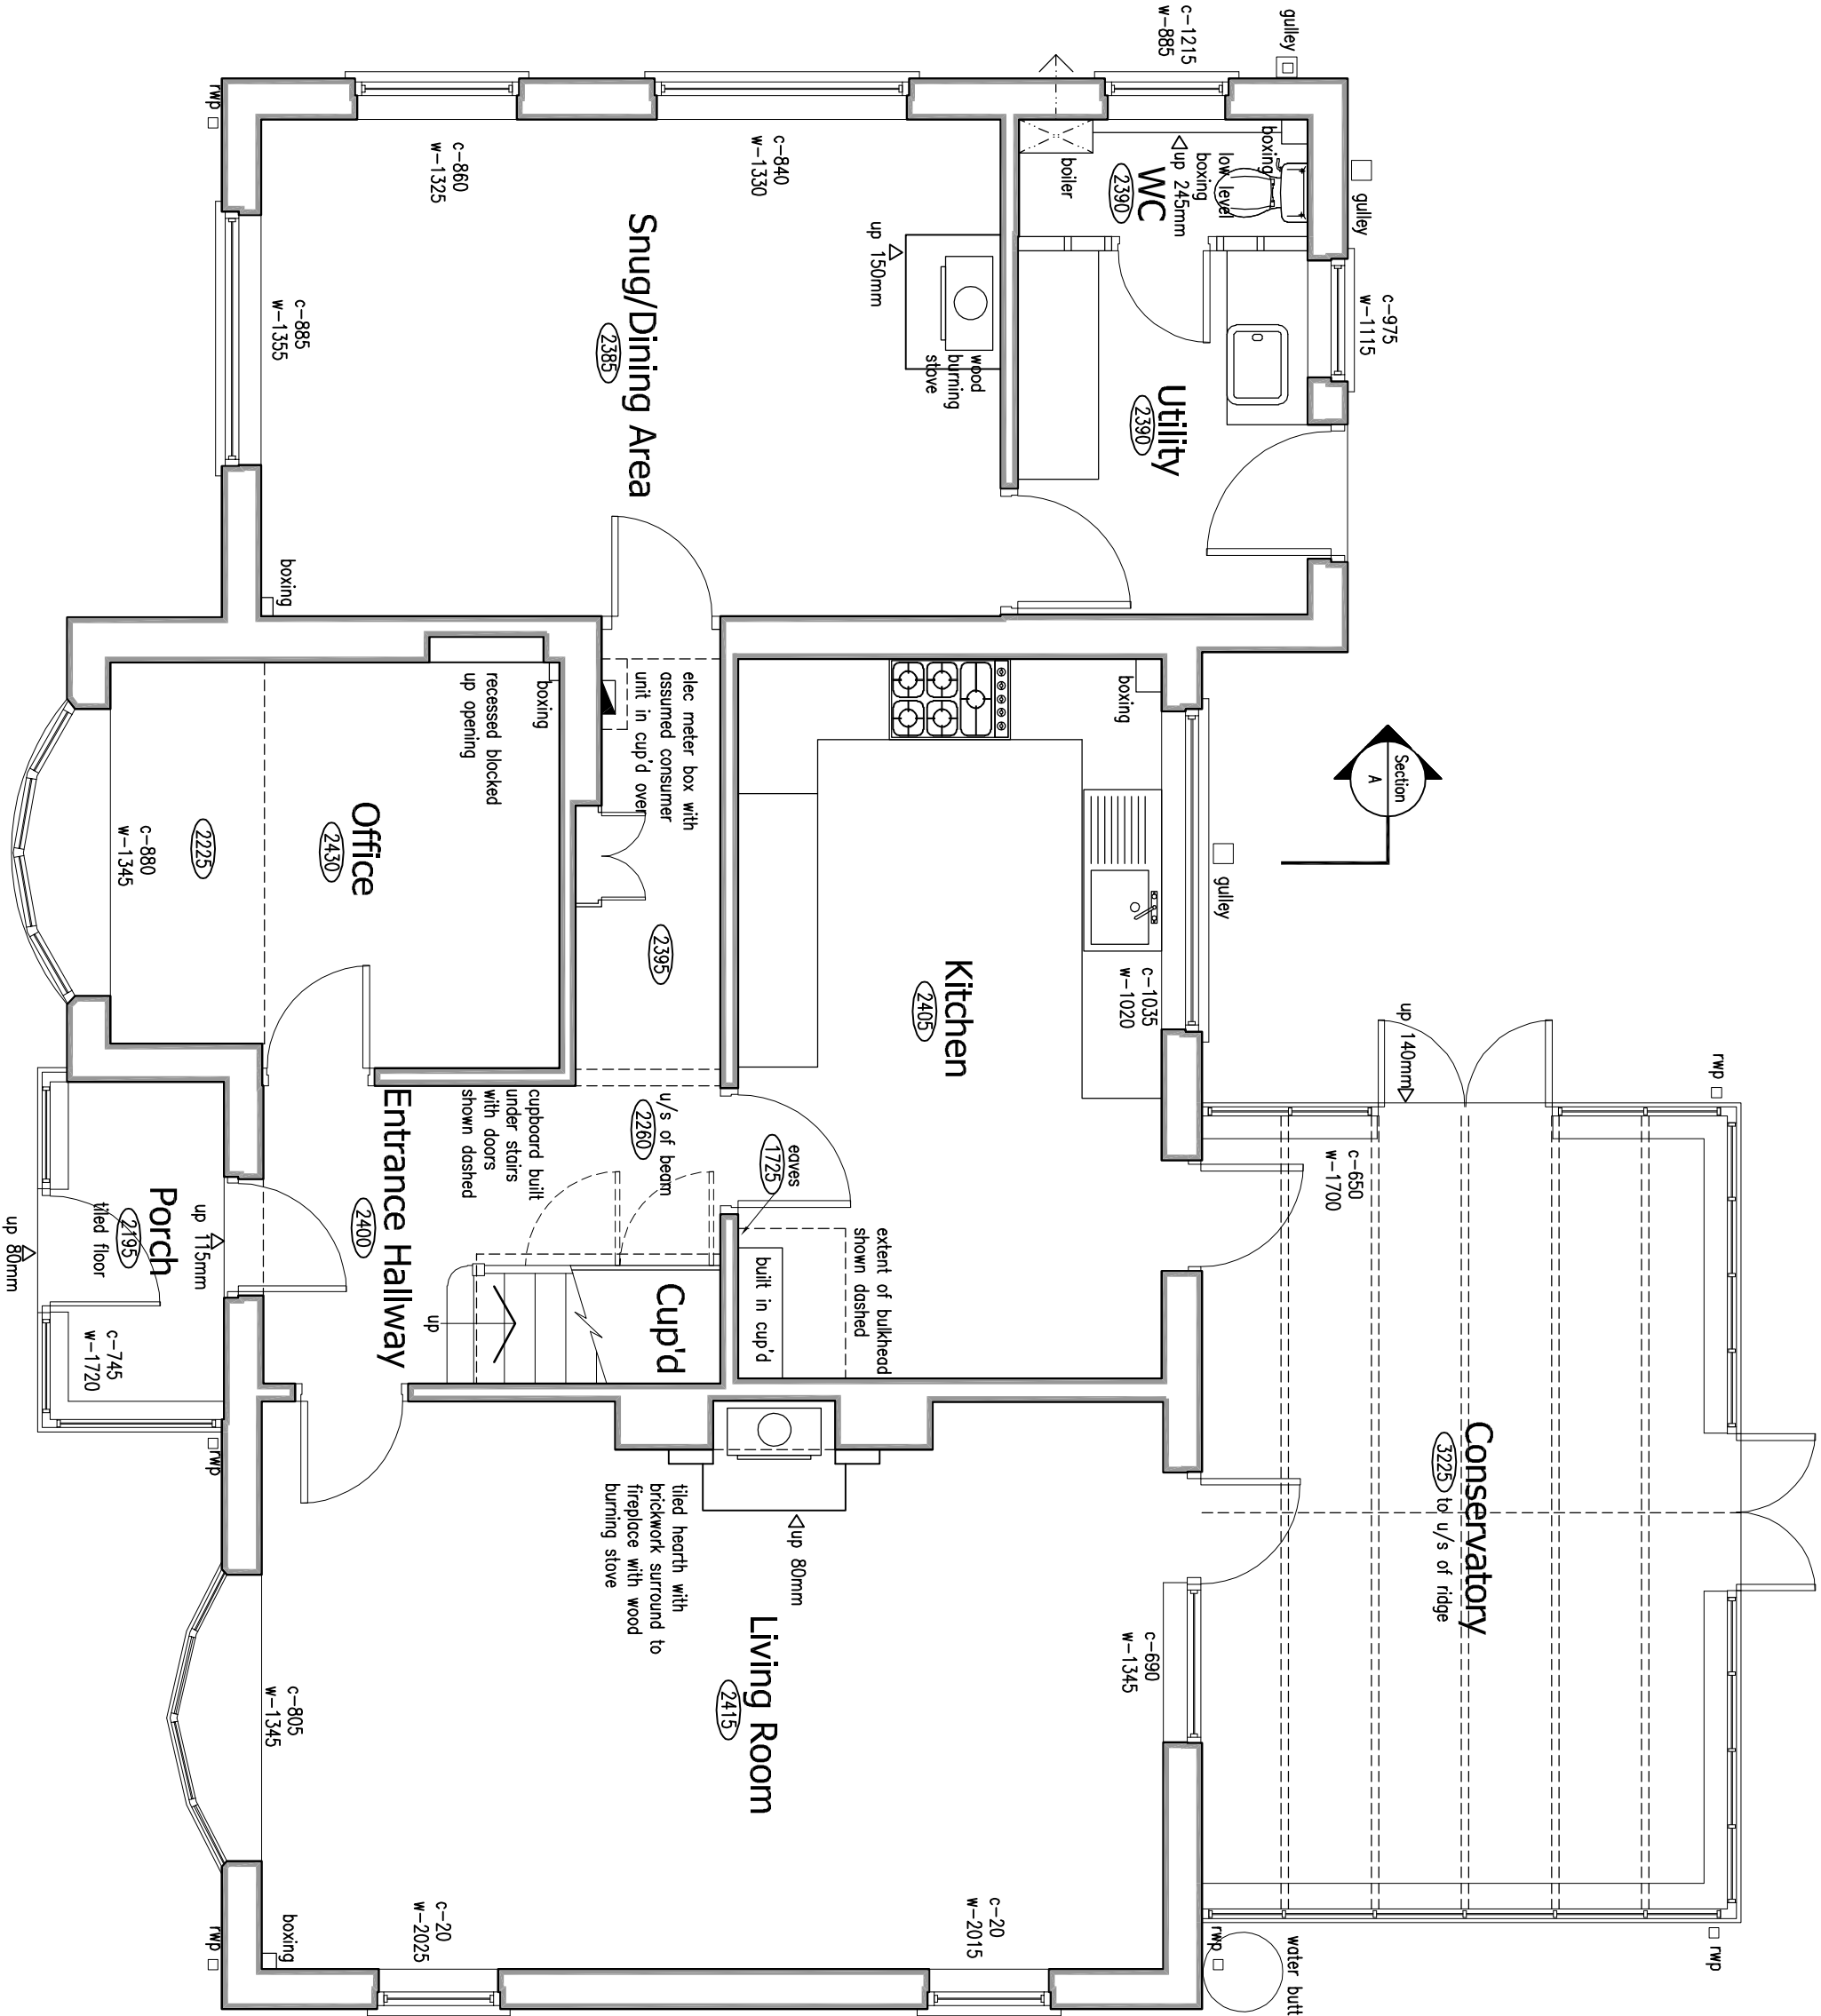

Ground Floor Plan
Scale 1:50

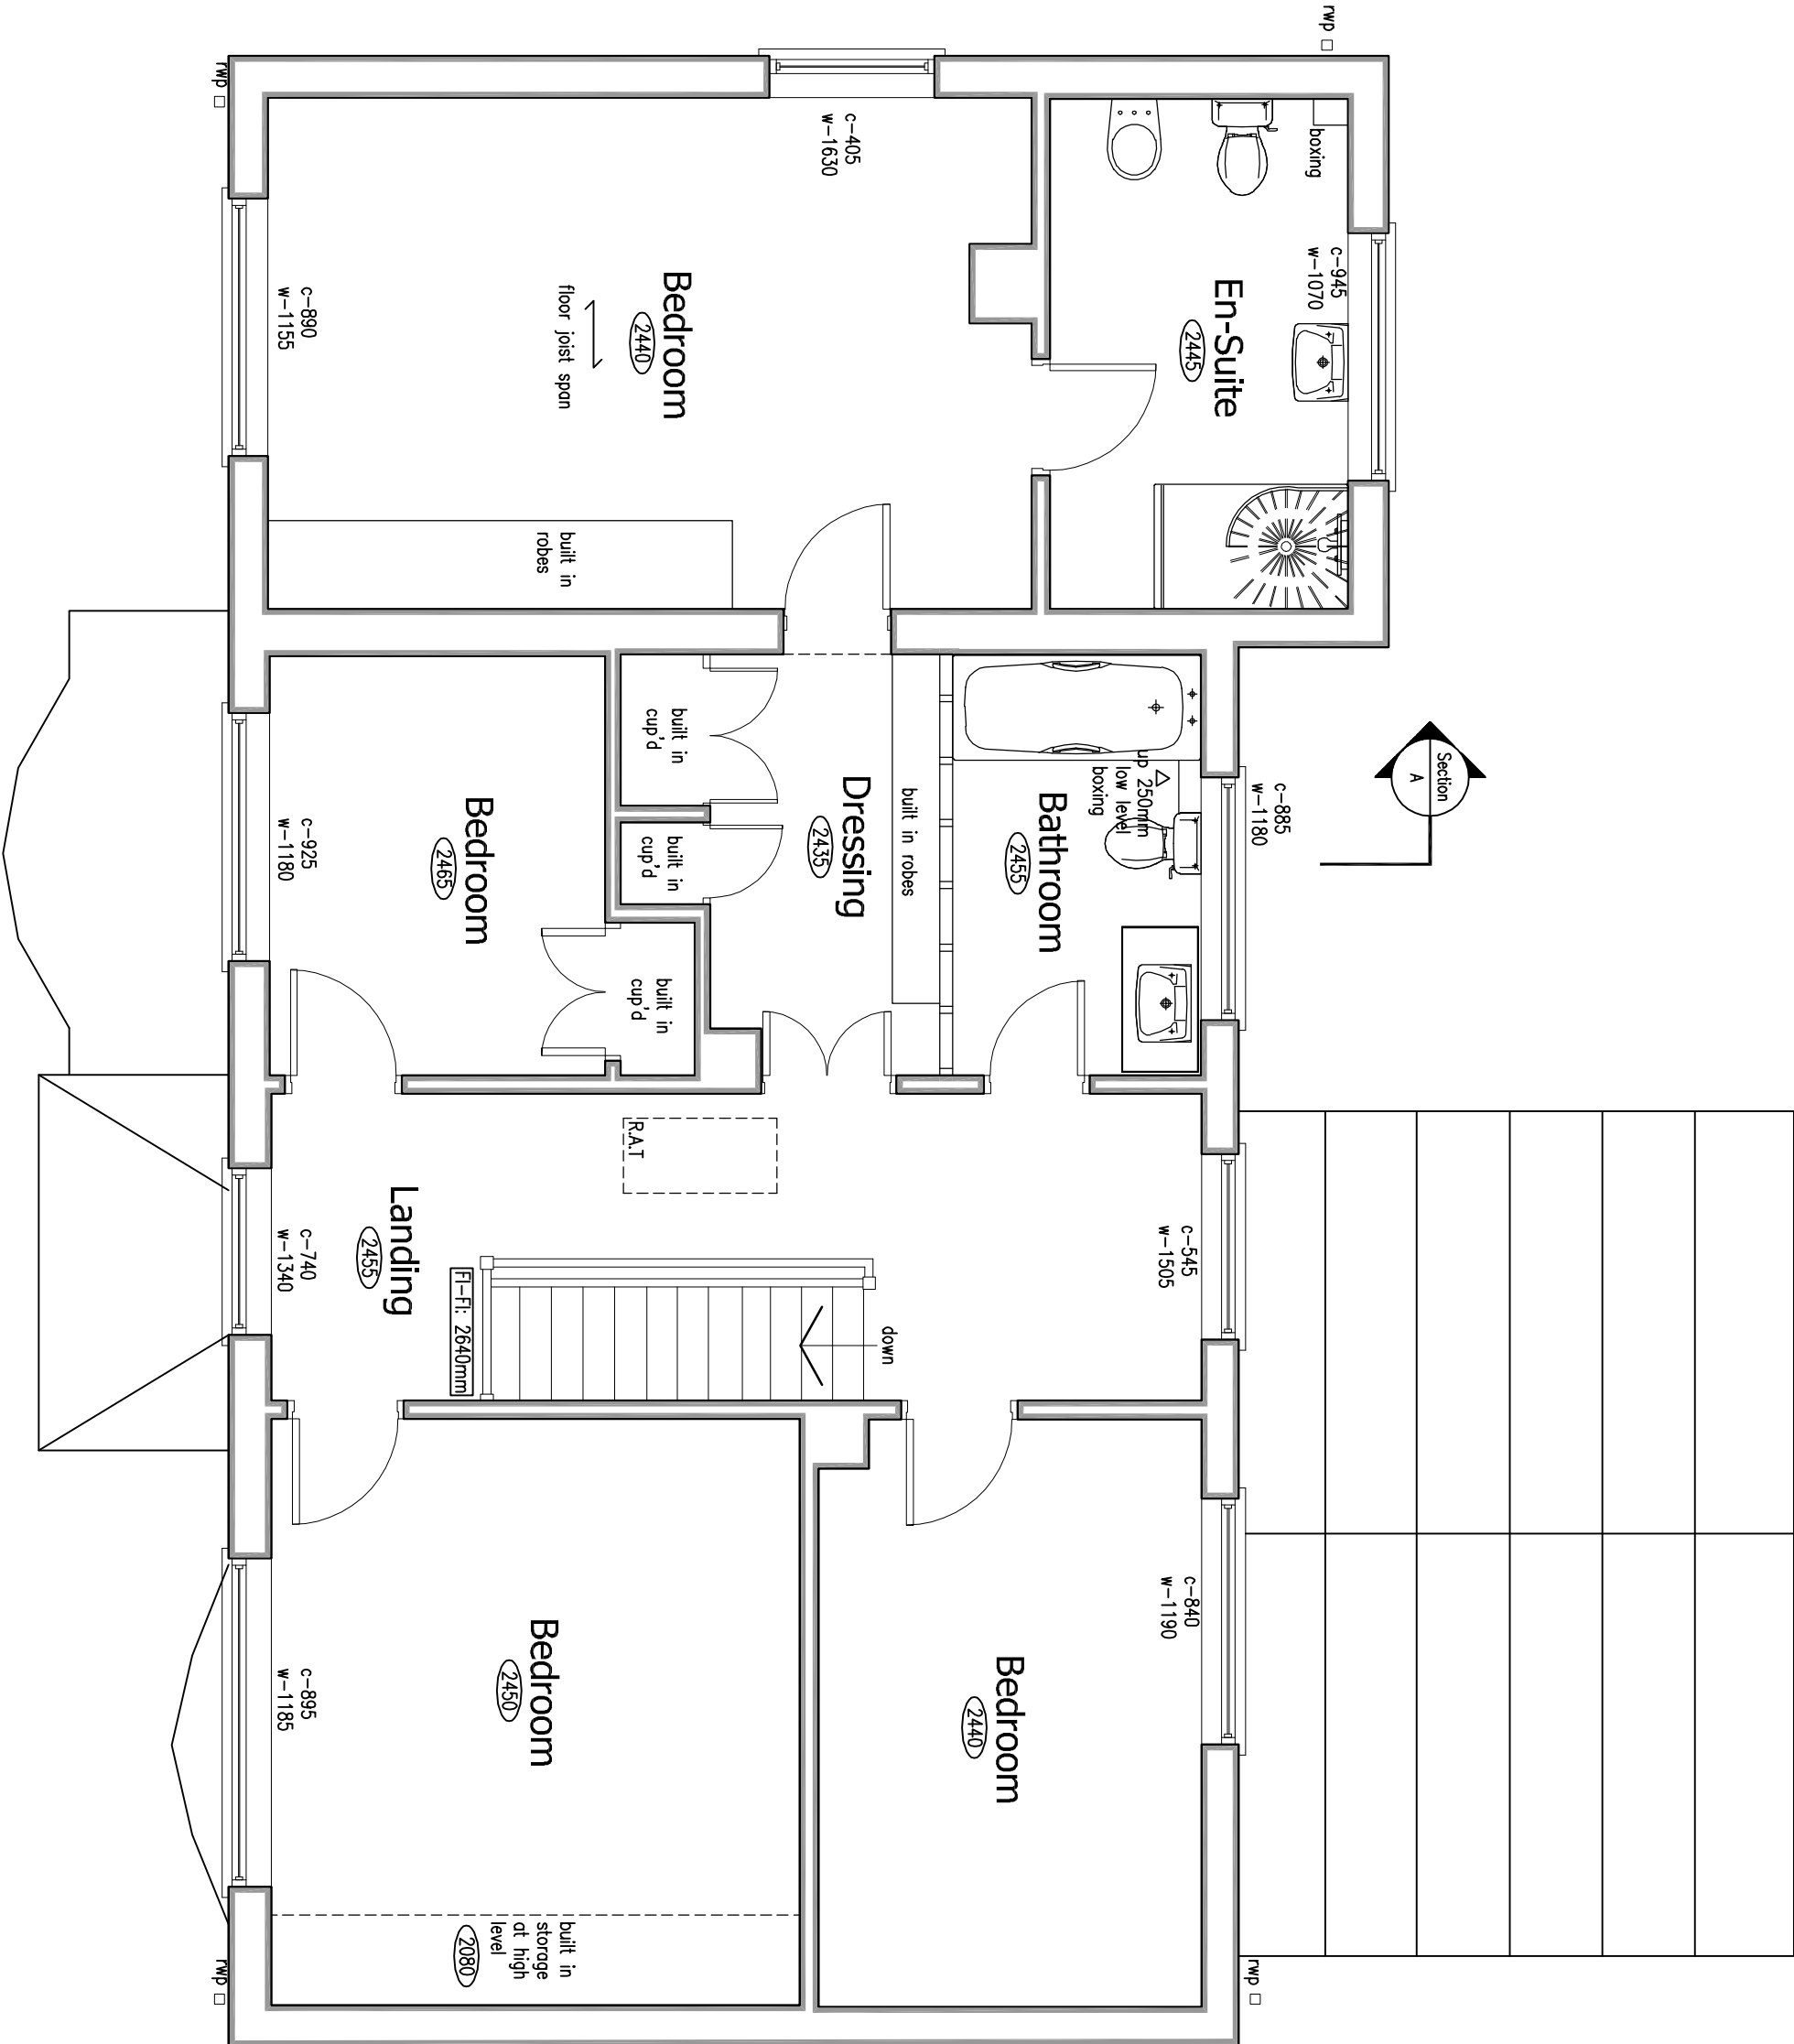

First Floor Plan
Scale 1:50

EXISTING DETAILS

ORCHARD COTTAGE ~ MAIN STREET ~ SUTTON CHENEY ~ NUNEATON ~ WARWICKSHIRE



Revisions :

Figured dimensions must be taken in preference to scaled dimensions and any discrepancies are to be referred to David Granger Architectural Design Limited. Contractors, subcontractors and suppliers must verify all dimensions and details on site and report any discrepancies to the Architectural Design Limited. All drawings are copyright of David Granger Architectural Design Limited. Drawings Survey Data. © Crown Copyright. All rights reserved. Licence No. AR10020447. Landmark Ref. 10050 0

DAVID GRANGER
ARCHITECTURAL DESIGN LIMITED

Project
Orchard Cottage
Main Street
Sutton Cheney
Nuneaton, Warwickshire

Drawing Title
Existing Details
Sheet 2 of 2

Client
Mr & Mrs J. Howland
Drawing No.
20.3859.02

Date
August 2020
Drawn by
SF
Scale (A1 Size)
As Shown
Checked by
SF

The Old Cottage Hospital, Leicester Road,
Ashby-de-la-Zouch, Leicestershire, LE65 1DB

Tel: 01509 560999
www.davidgrangerdesign.com
Company Reg. No. 558912