
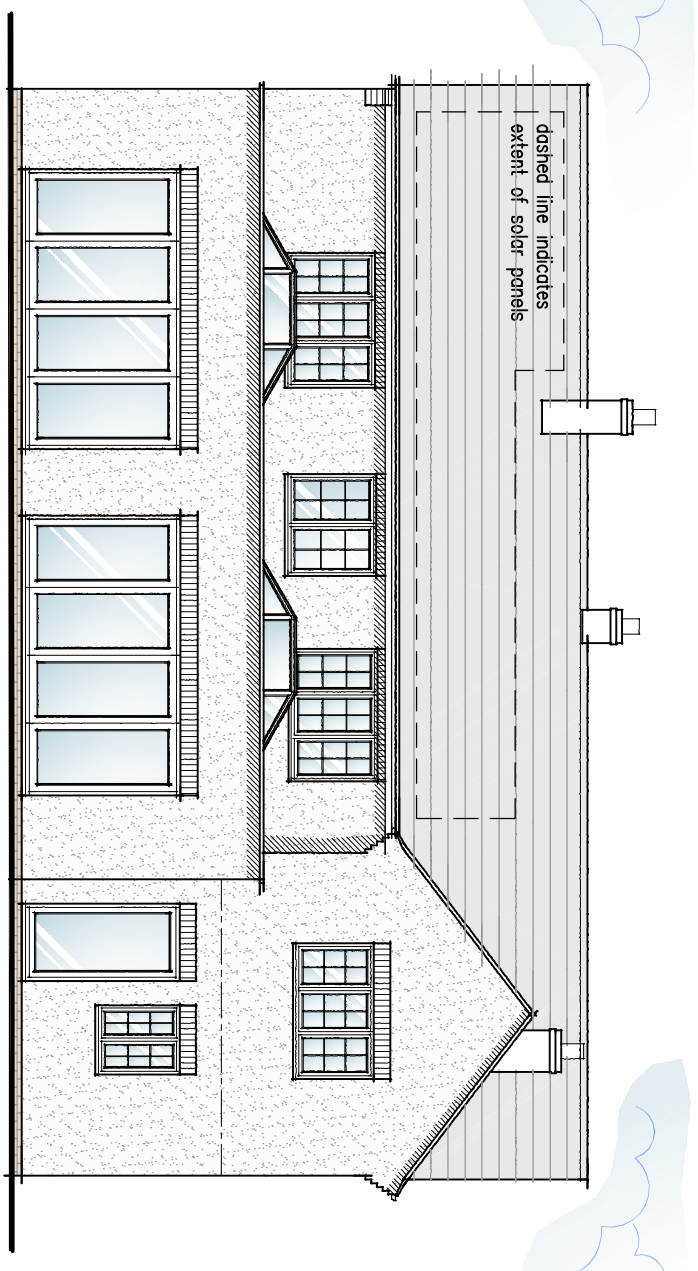


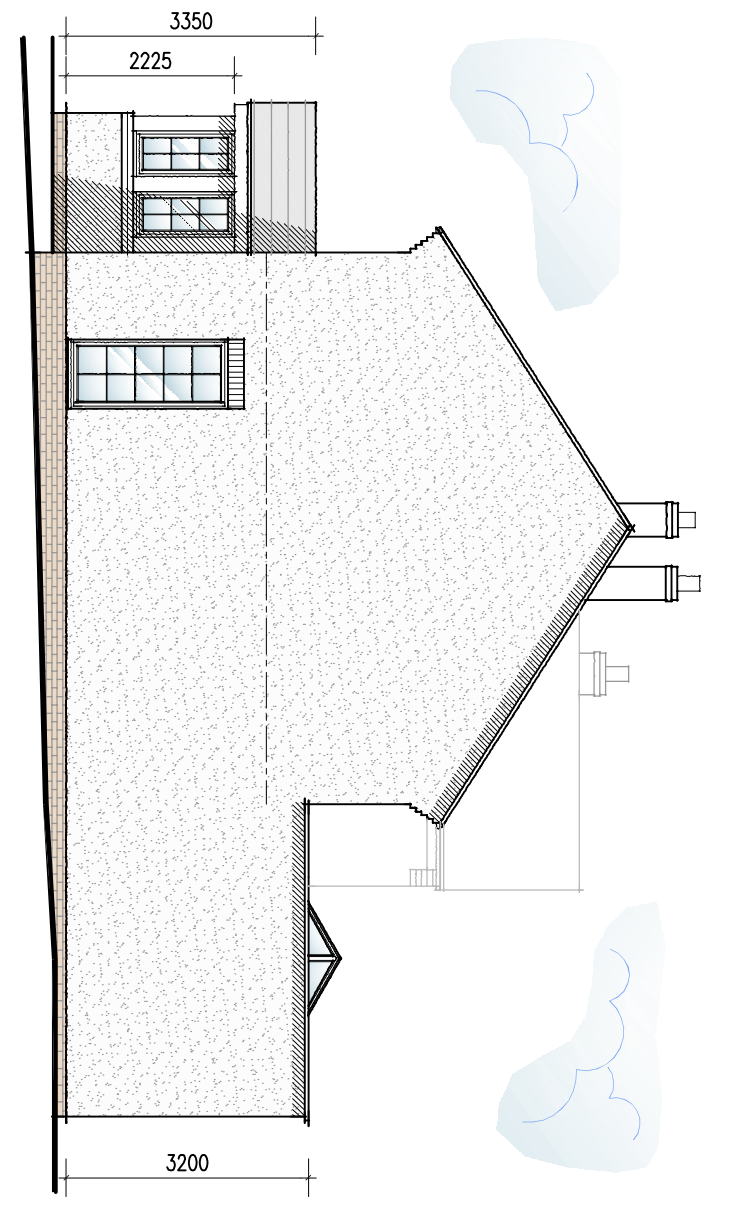


Proposed Front Elevation
Scale 1:50

Proposed Side Elevation
Scale 1:100

Proposed Side Elevation
Scale 1:100

Proposed Rear Elevation
Scale 1:100

Proposed Ground Floor Plan
Scale 1:50

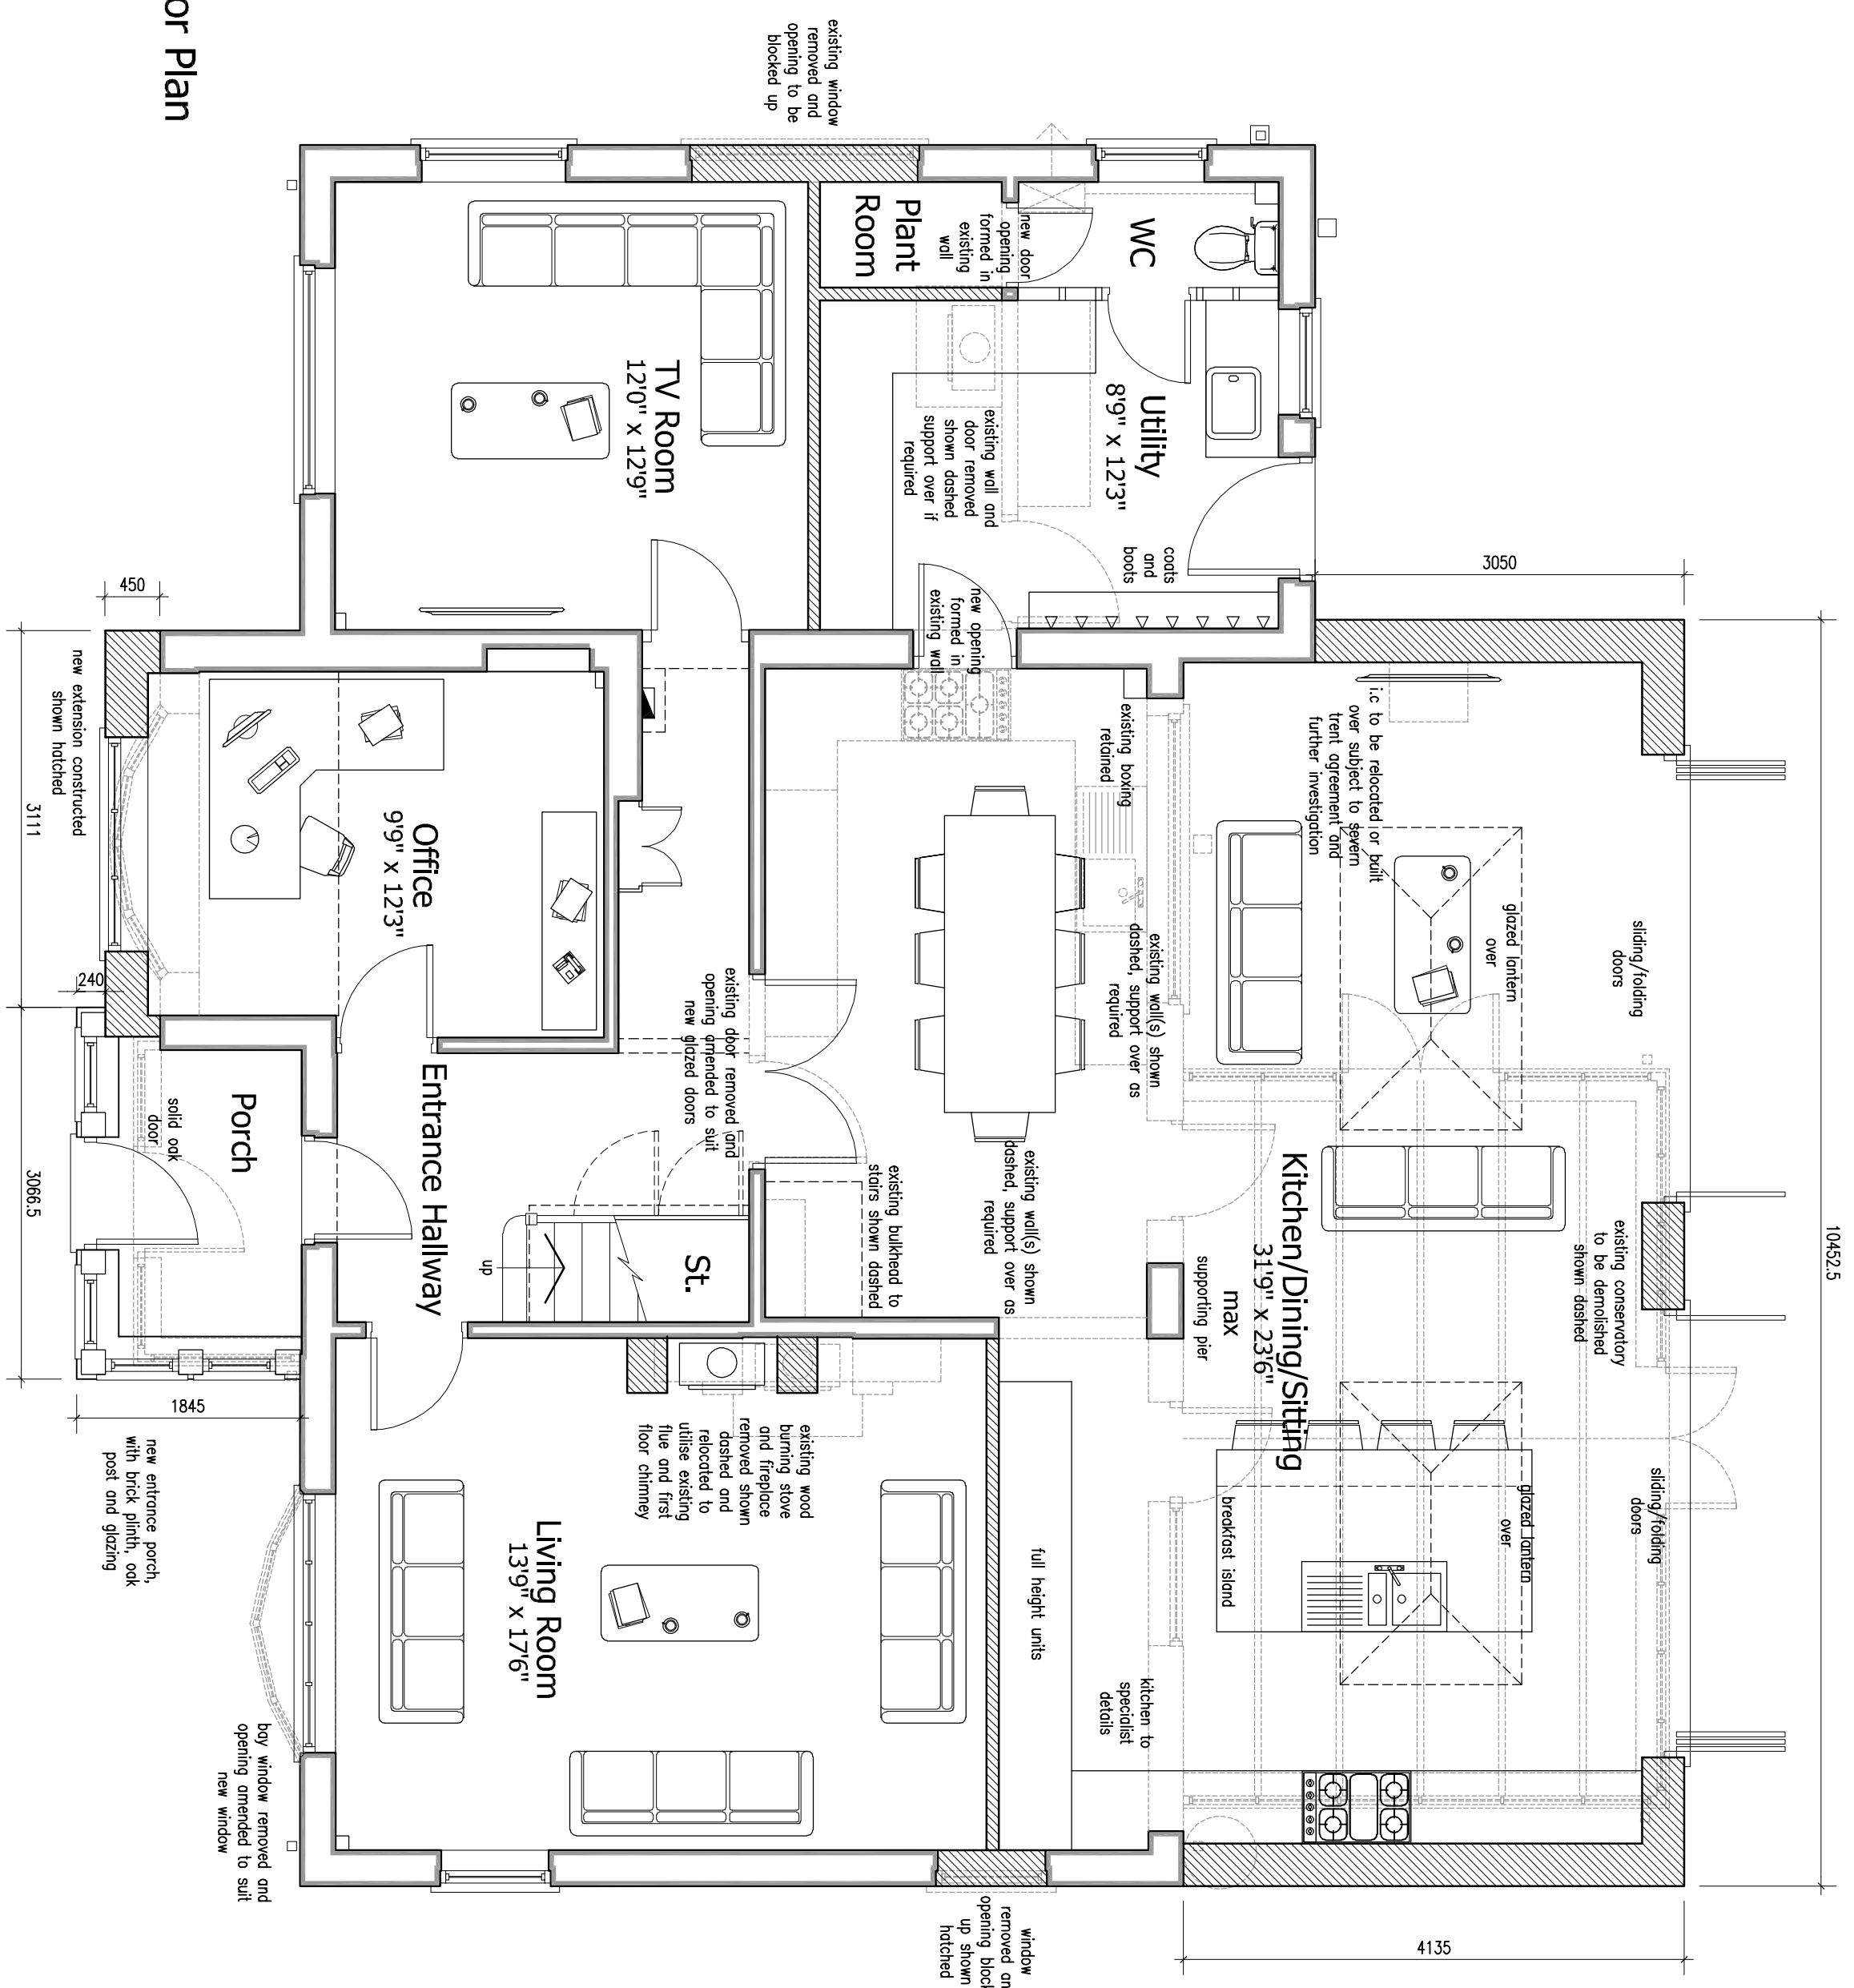

DETAILED PLANNING PROPOSALS

PROPOSED EXTENSIONS AND ALTERATIONS ~ ORCHARD COTTAGE ~ MAIN STREET ~ SUTTON CHENEY ~ NUNEATON ~ WARWICKSHIRE

This drawing is to be read in conjunction with Drawing No.'s 20.3859.01 & 02 'Existing Details'

- Materials Schedule:**
- Painted render
 - Residence 9 or similar windows and doors
 - Glazed lanterns
 - Oak canopy

Revisions : A	
B	Client Amendments
21/04/2023	
17/04/2023	
Figured dimensions must be taken in preference to scaled dimensions and any discrepancies are to be referred to David Granger Architectural Limited. Contractors, subcontractors and suppliers must verify all dimensions and details on site before commencing work. All drawings are copyright of David Granger Architectural Design Limited. Ordnance Survey Data. © Crown Copyright. All rights reserved. Licence No. A1101020447. Landmark Ref: 10050 6	



DAVID GRANGER
ARCHITECTURAL DESIGN LIMITED

Project
Proposed Extensions & Alterations
Orchard Cottage
Main Street, Sutton Cheney
Nuneaton, Warwickshire

Drawing Title
Detailed Planning Proposals
Sheet 2 of 2

Client
Mr & Mrs J. Howland

Drawing No.
20.3859.09 B

Date
March 2023

Drawn by
SM

Scale
As Shown

Checked by
SM

Scale
A1 Size

**The Old Cottage Hospital, Leicester Road,
Ashby-de-la-Zouch, Leicestershire, LE65 1DB**

www.davidgrangerdesign.com
Tel: 01550 56099
Company Reg. No. 526912