

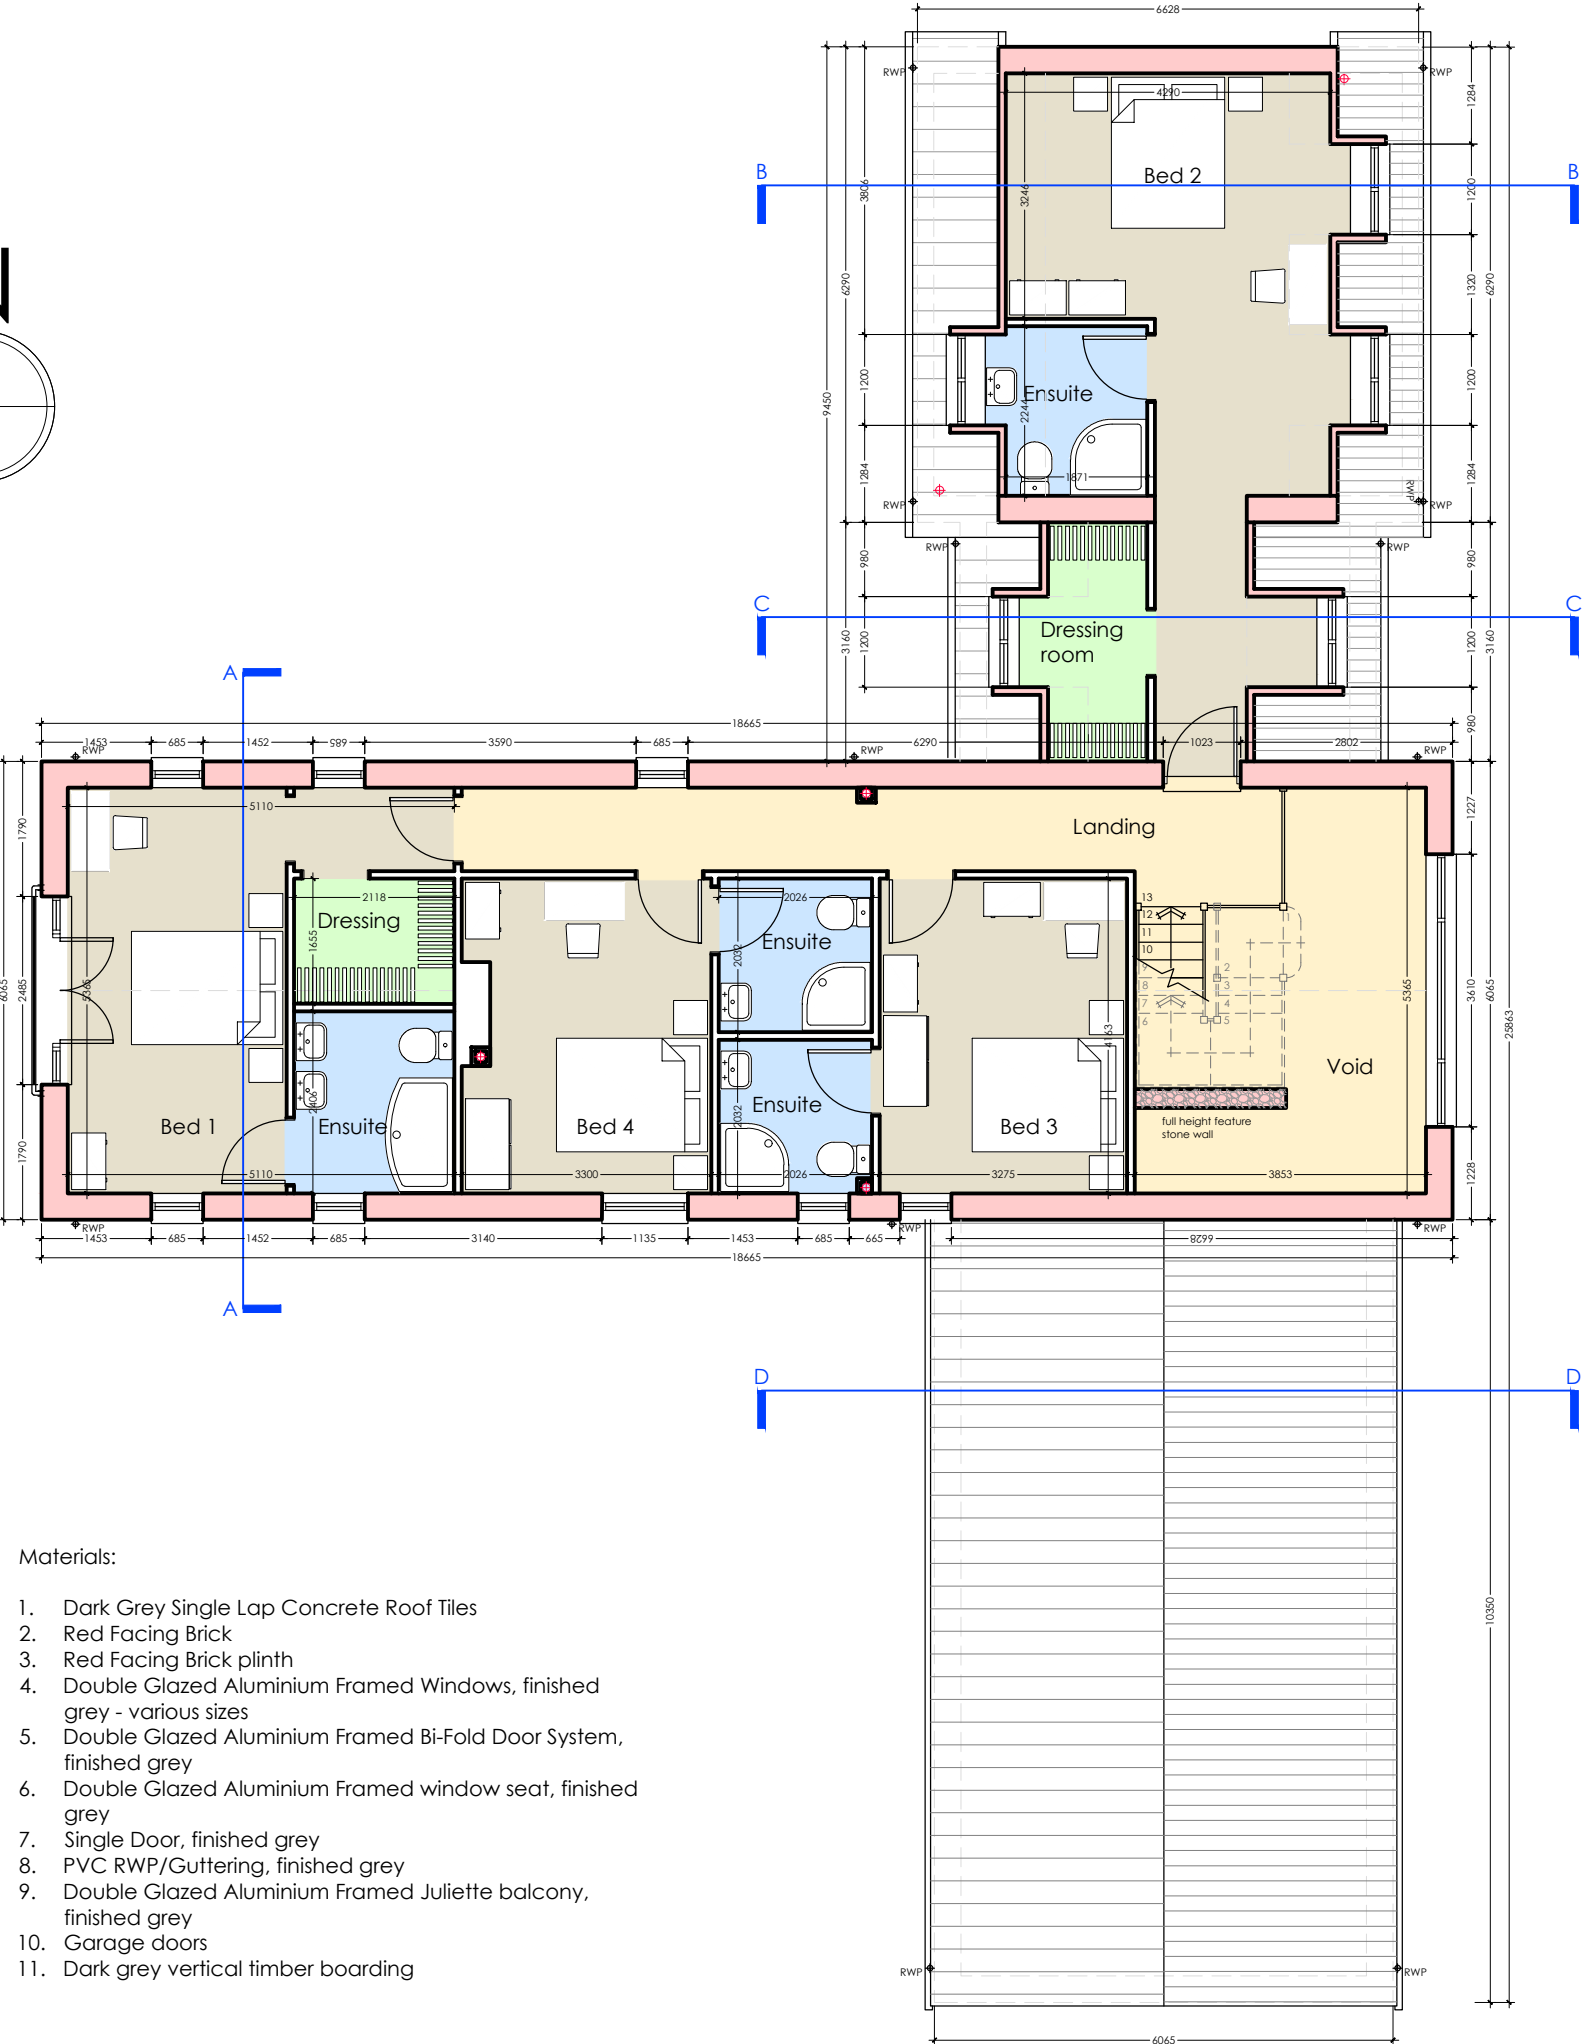


Plot4 Plans & Elevations


COPYRIGHT NOTICE:
This drawing is the copyright of the Architects and may not be reproduced or used except by written permission.
© Crown copyright and database rights (2014) Ordnance Survey licence number 100047514
Notes:
This drawing is to be read in conjunction with all relevant drawings and specifications.
Do not scale from this drawing, use figured dimensions only. All levels and dimensions to be checked on site. All level and dimensional discrepancies are to be brought to the immediate attention of HSSP Architects Ltd. Responsibility cannot be accepted for alterations made to the design without prior agreement of HSSP Architects Ltd.
Copyright reserved. This drawing may only be used for the client and location specified in the title block. It may not be copied or distributed to any other third party without prior written consent from HSSP Architects Ltd.
Prior to any work commencing on site, the engineer is to be contacted regarding the current status, revision or regulatory approval of this drawing.
All work is to be to the entire satisfaction of the HSE or Local Authority not withstanding anything drawn or indicated on these drawings. All waterworks and sewers to be the least of their respective size and of equal equivalent to the appropriate British Standard Code of Practice. All materials, dimensions and levels to be maintained or checked and verified on the before specific areas of work are commenced.
This drawing is to be read in conjunction with clients specifications, employee requirements and structural engineers design.

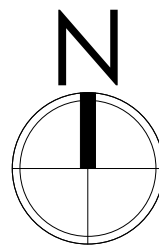


First floor plan

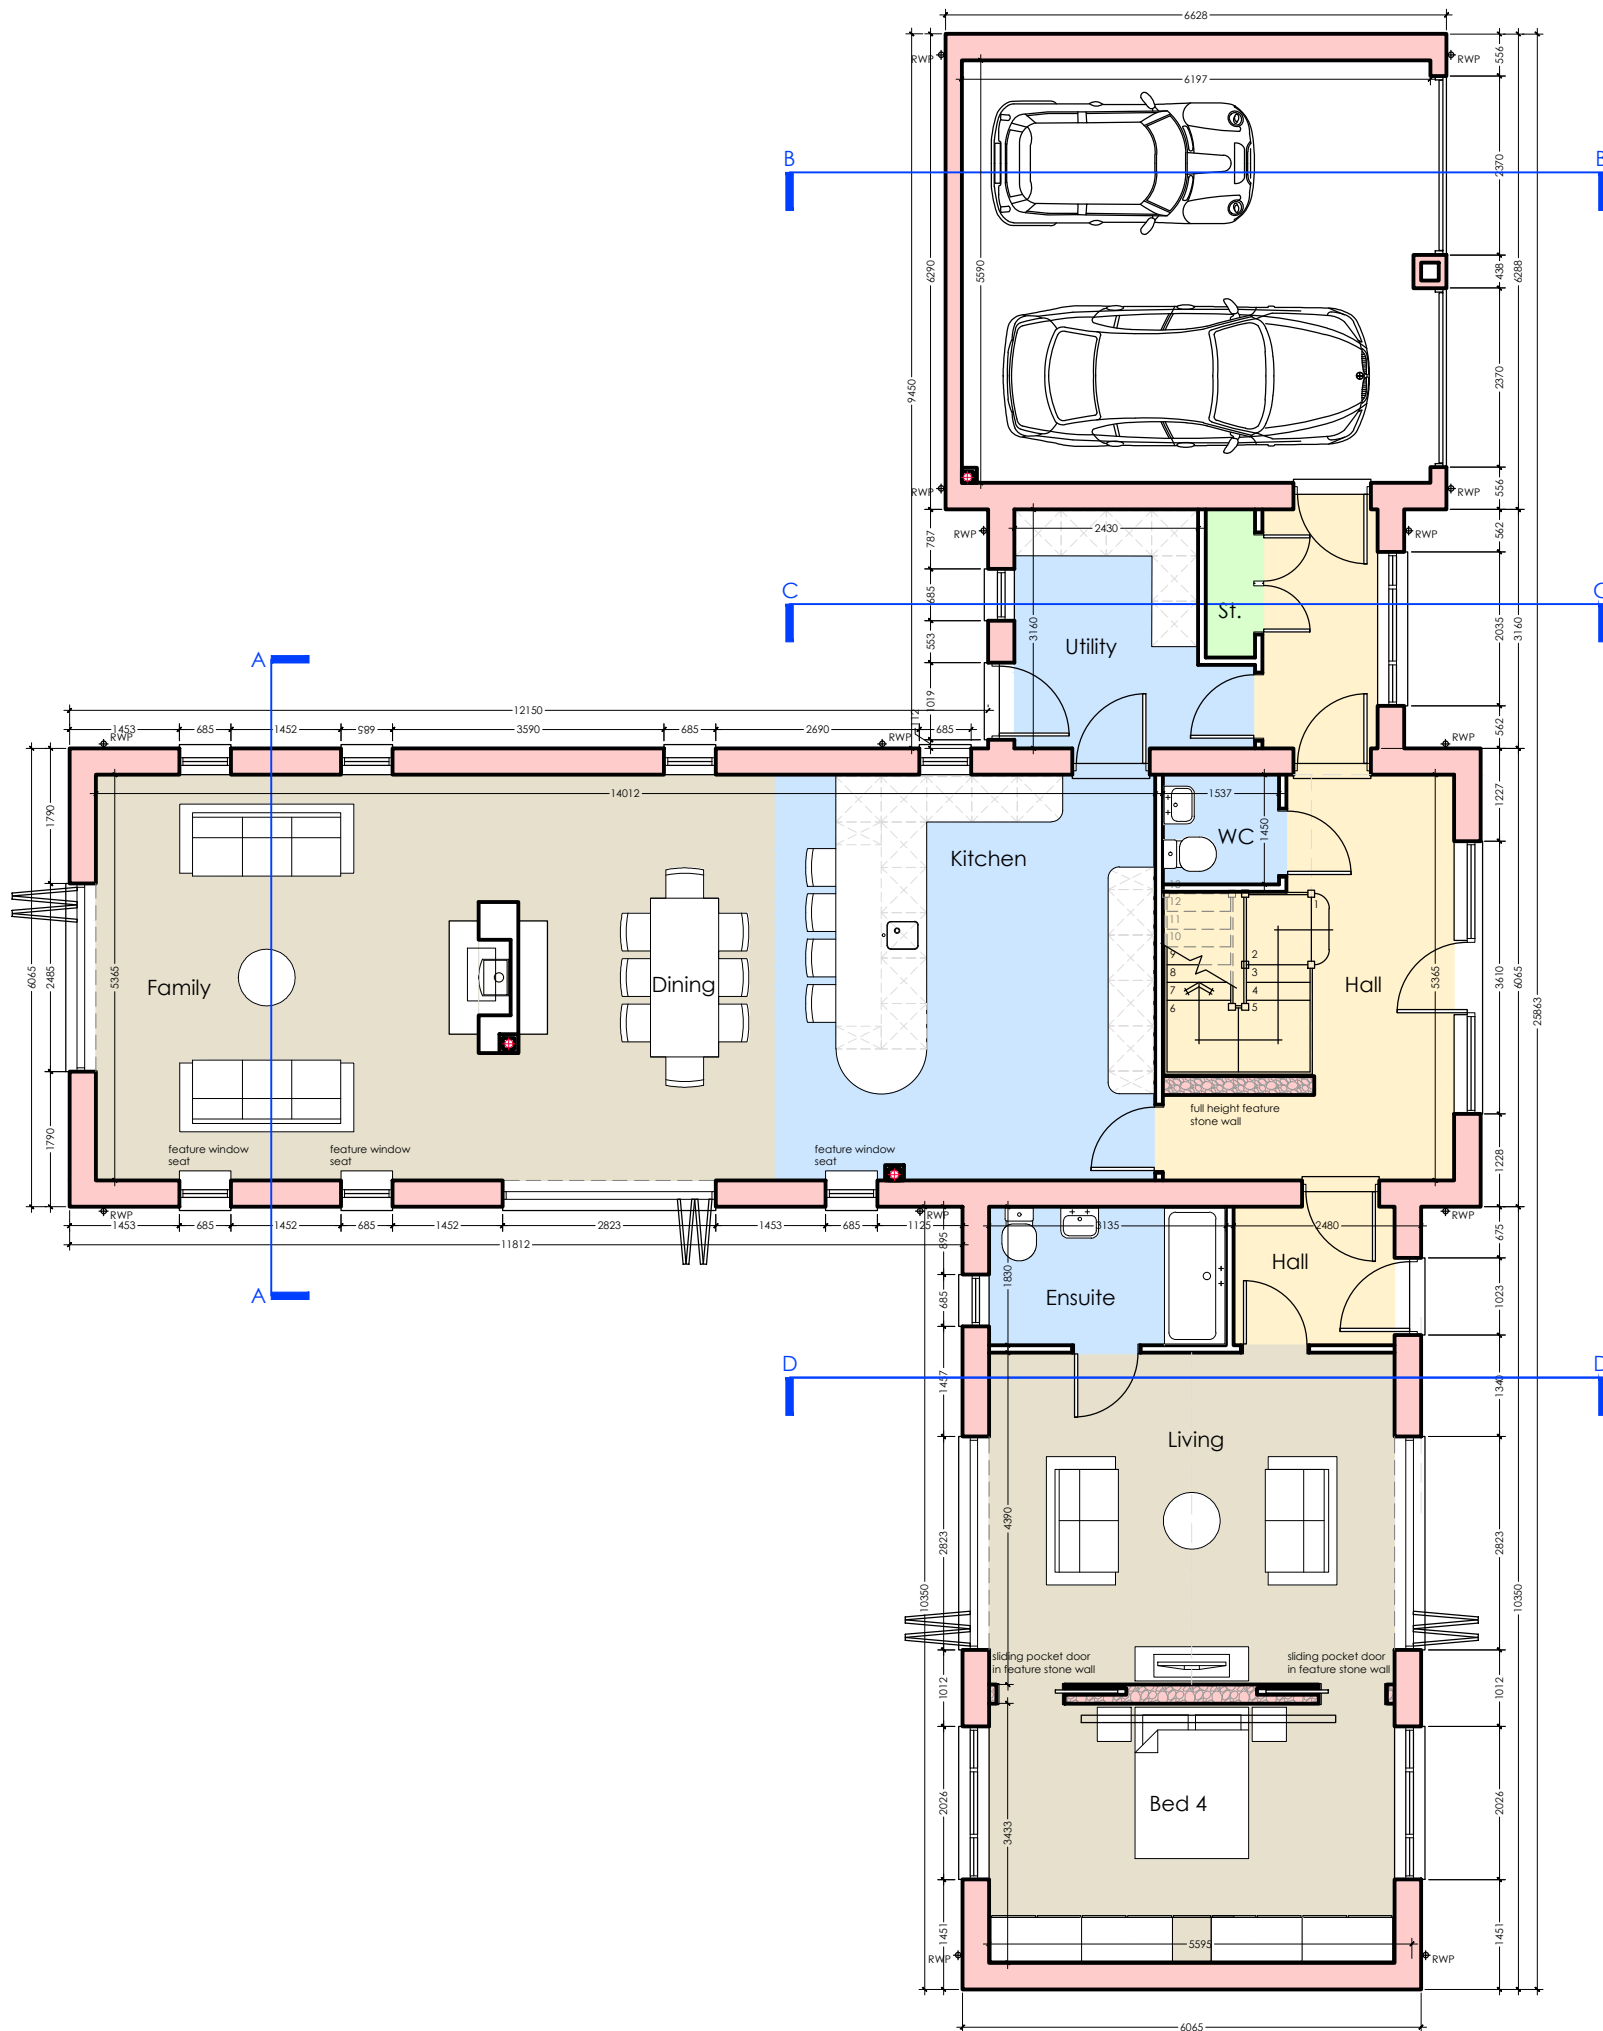


Ground floor plan 4 bed house
291.22m² (3,134.6sqft)

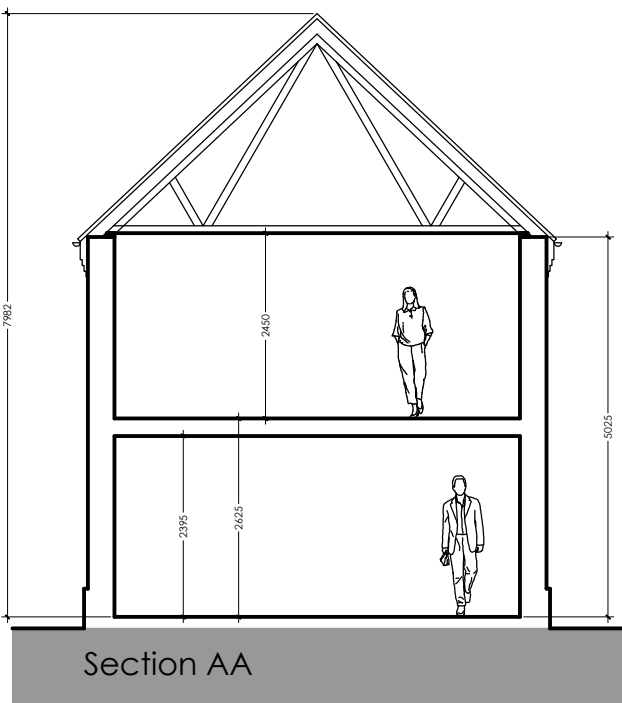


Section AA

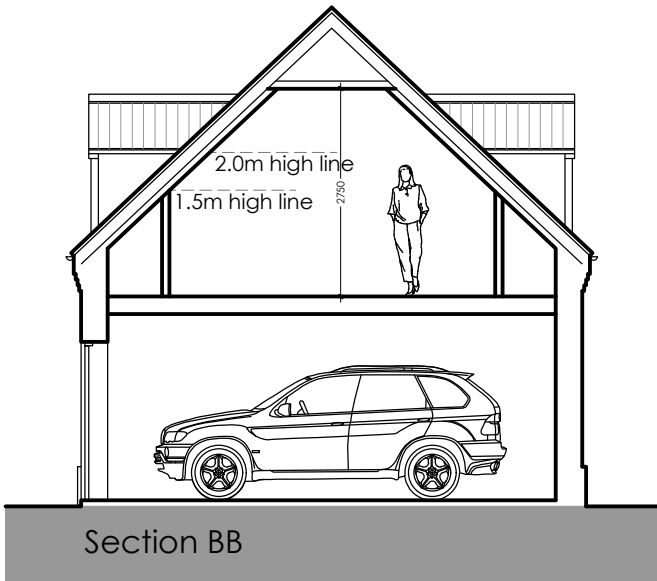


Section BB

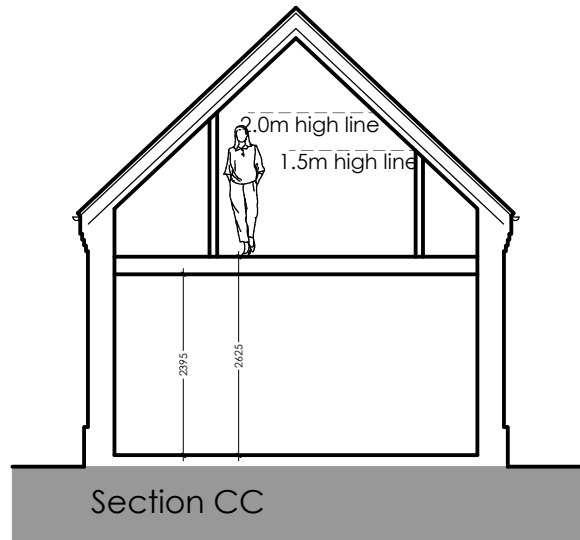

Section CC

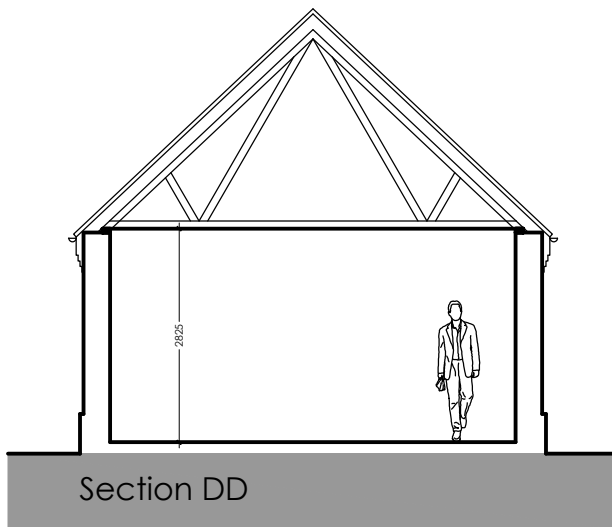


Section DD

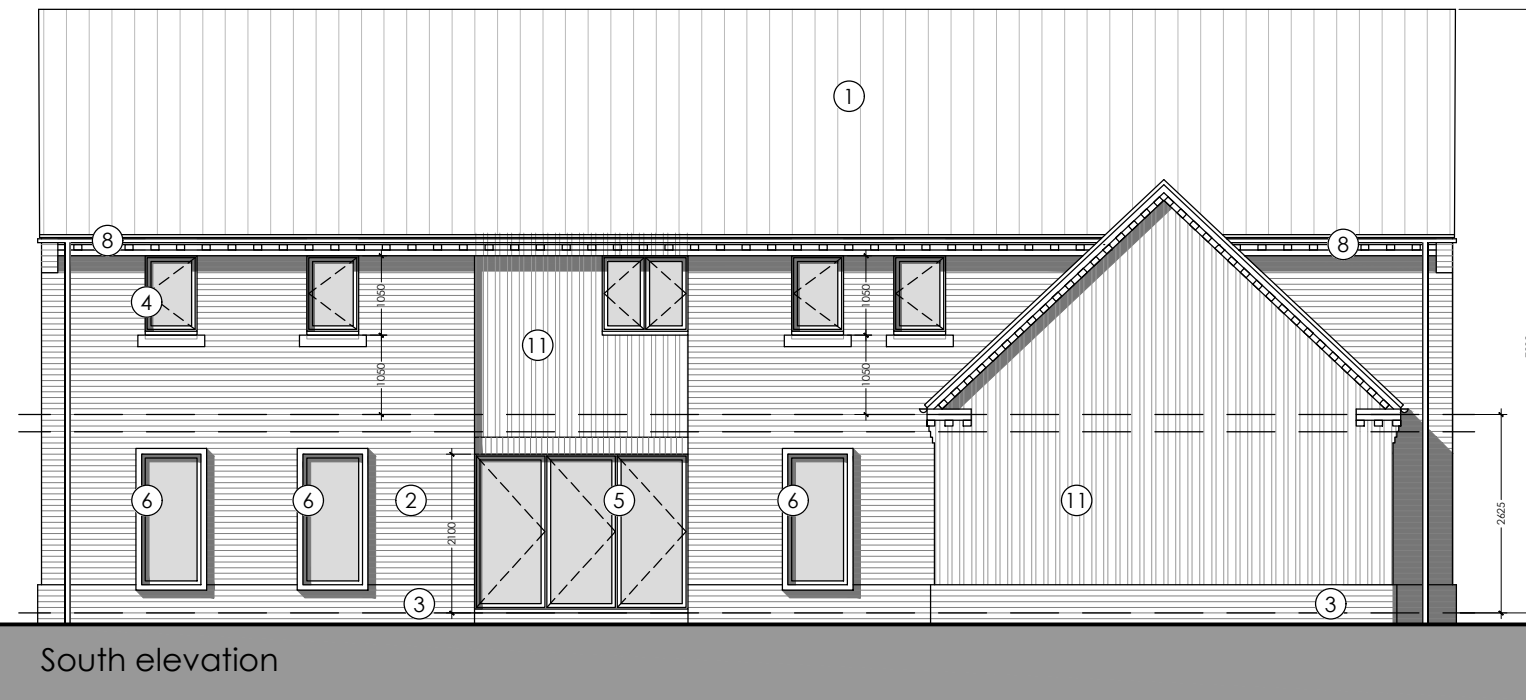

South elevation



Front (east) elevation

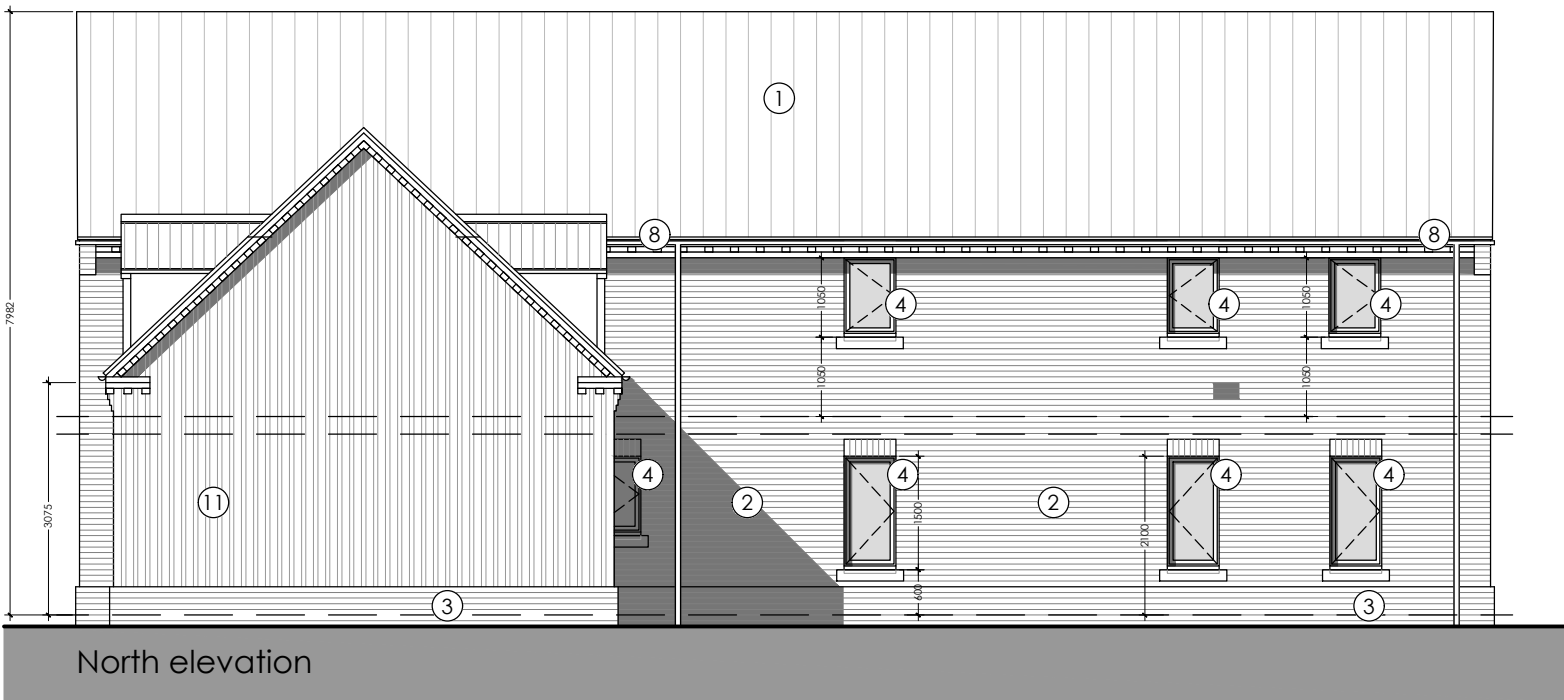

North elevation



West elevation



A 230321 YT - Roof of main dwelling reduced in height.

Revision Notes:
Drawing Status:

PLANNING

hssp architects

Pera Business Park, Nottingham Road
Melton Mowbray, LE13 0PB

Telephone: 01664 563 288 Fax: 01664 563 360
E-Mail: info@hssparchitects.co.uk Web: www.hssparchitects.co.uk

Project:
Proposed housing on land at rear
of 223 Station Road, Earl Shilton,
Leicestershire.

Title:
Plot 4 proposed plans & elevations

Scale: 1:100 Drawn: MG Checked: JB Date: Jan '23
Drawing No. 7637-03-06 Revision: A

HSSP A1