



DORSET
PROPERTY
SURVEYS




0 10 20
metres

Client: Mr & Mrs D Howells
Address: Twin Oaks, Updon Lane, Updon CV13 6JU

Project: Extension to agricultural building
Drawing Title: Block Plan

Dwg. No: SJM 20/0207F
Scale: 1 to 500 printed on A4 paper

Date: 11th May 2020

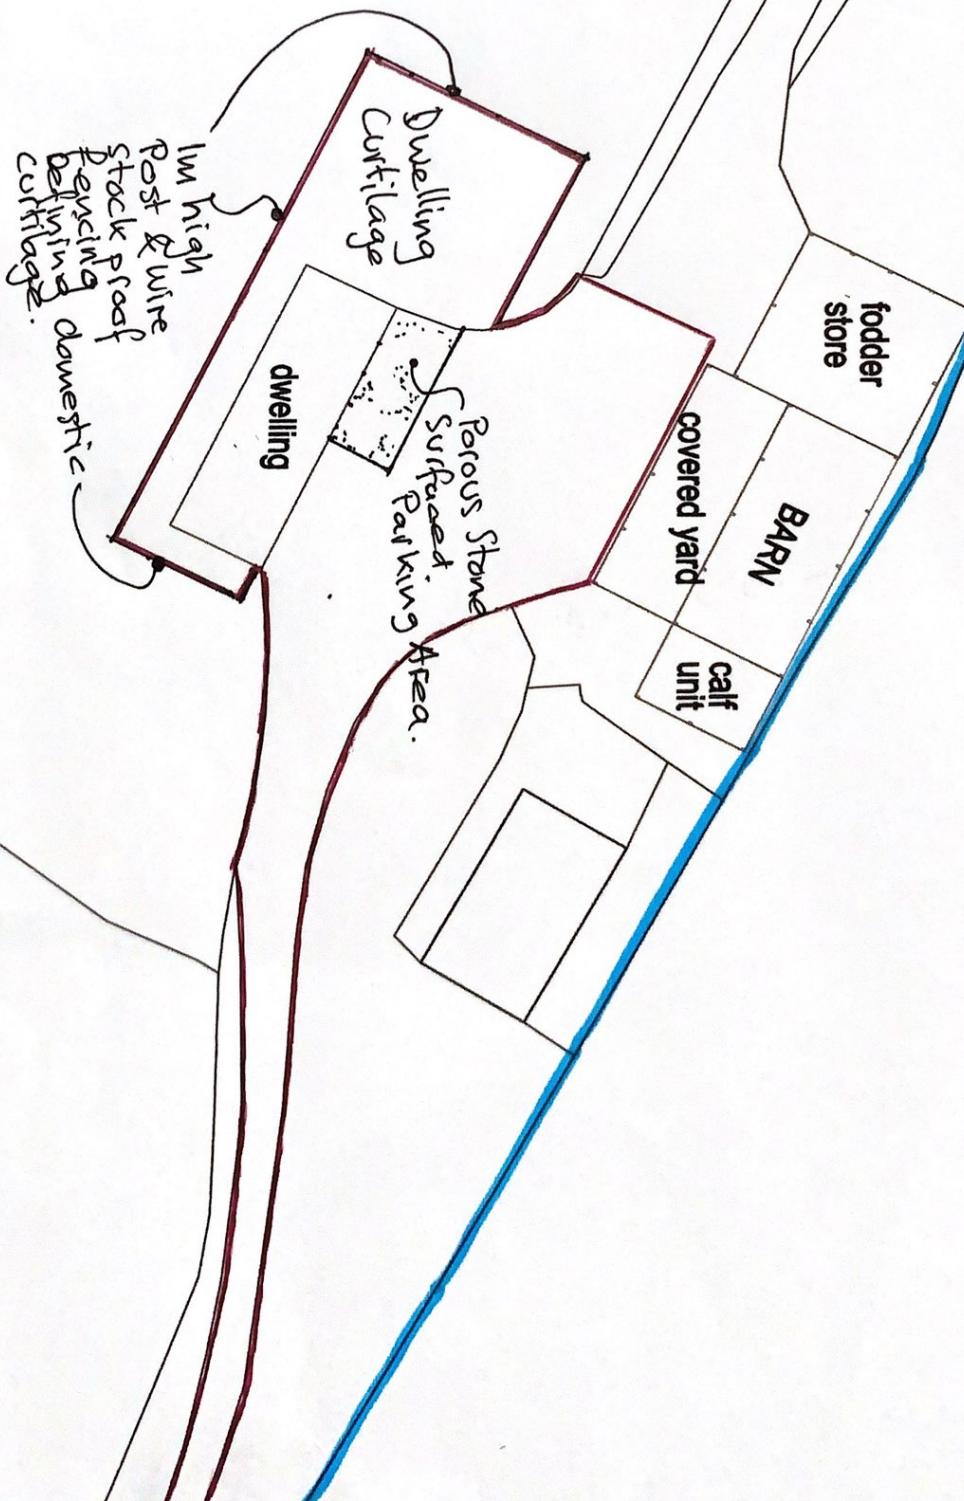



DORSET
PROPERTY
SURVEYS

Client: Mr & Mrs D Howells
Address: Twin Oaks, Upon Lane, Atherton CV13 6JU

Project: Extension to agricultural building
Drawing Title: Site Plan

Dwg. No: SJM 20/02073 Date: 26th October 2020
Scale: 1 to 1,250 printed on A4 paper

