






Front Elevation -
1:100

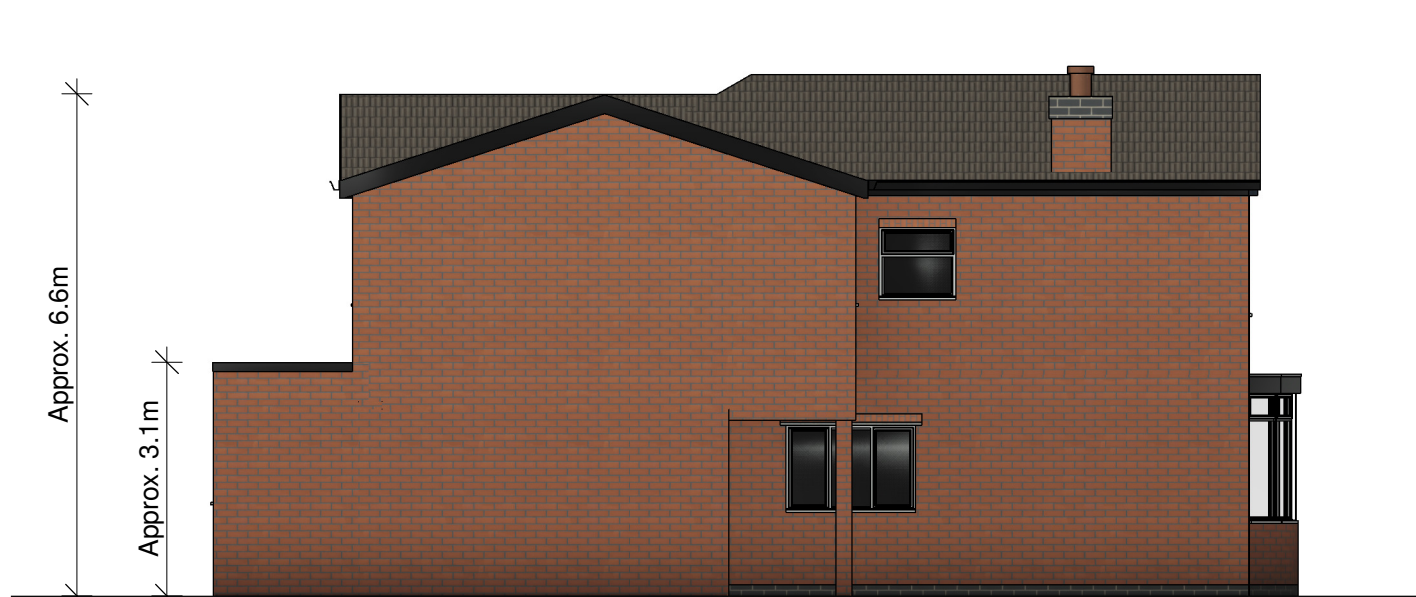

Side Elevation -
1:100

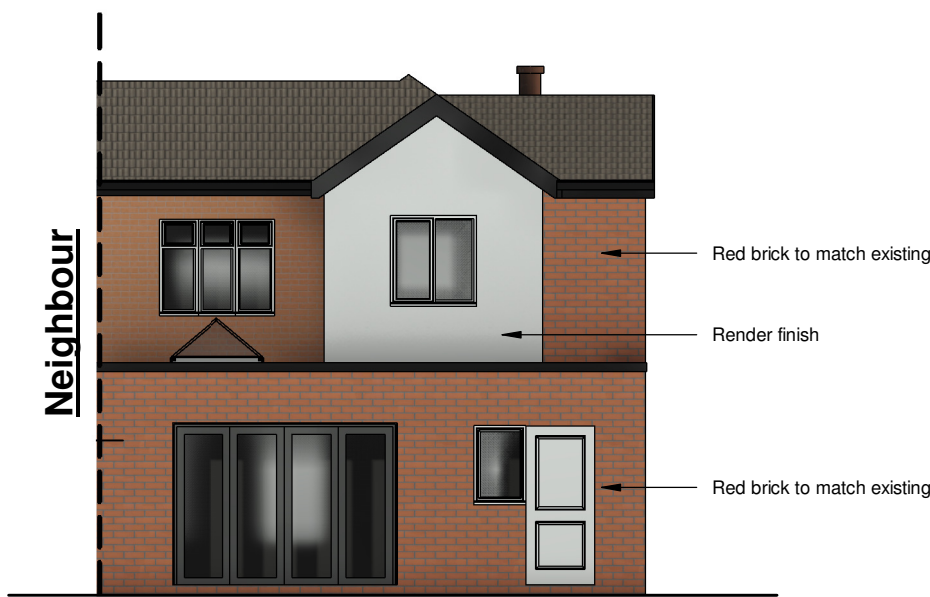


Rear Elevation -
1:100

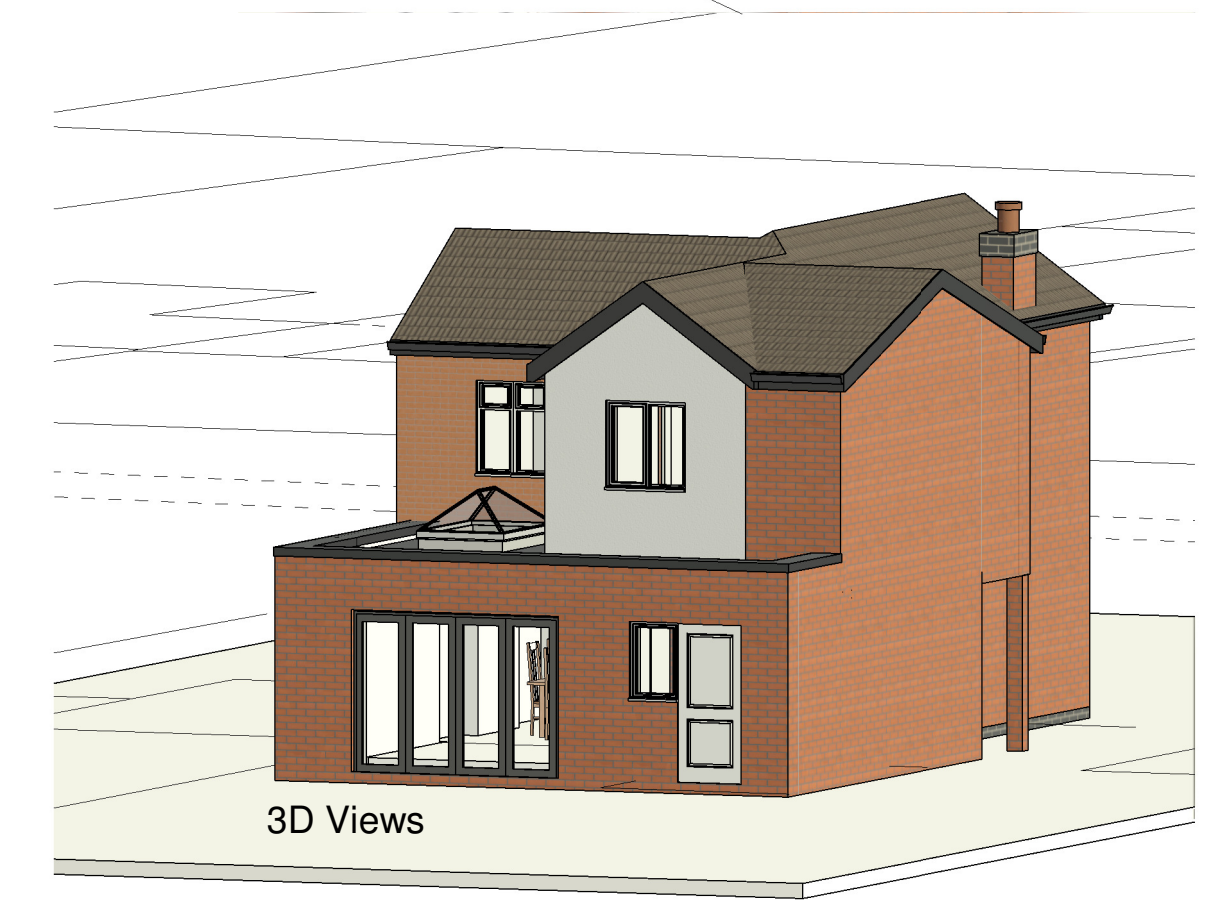


3D Views



NOTE : ALL DIMENSIONS ARE TO BE CONFIRMED ON SITE.

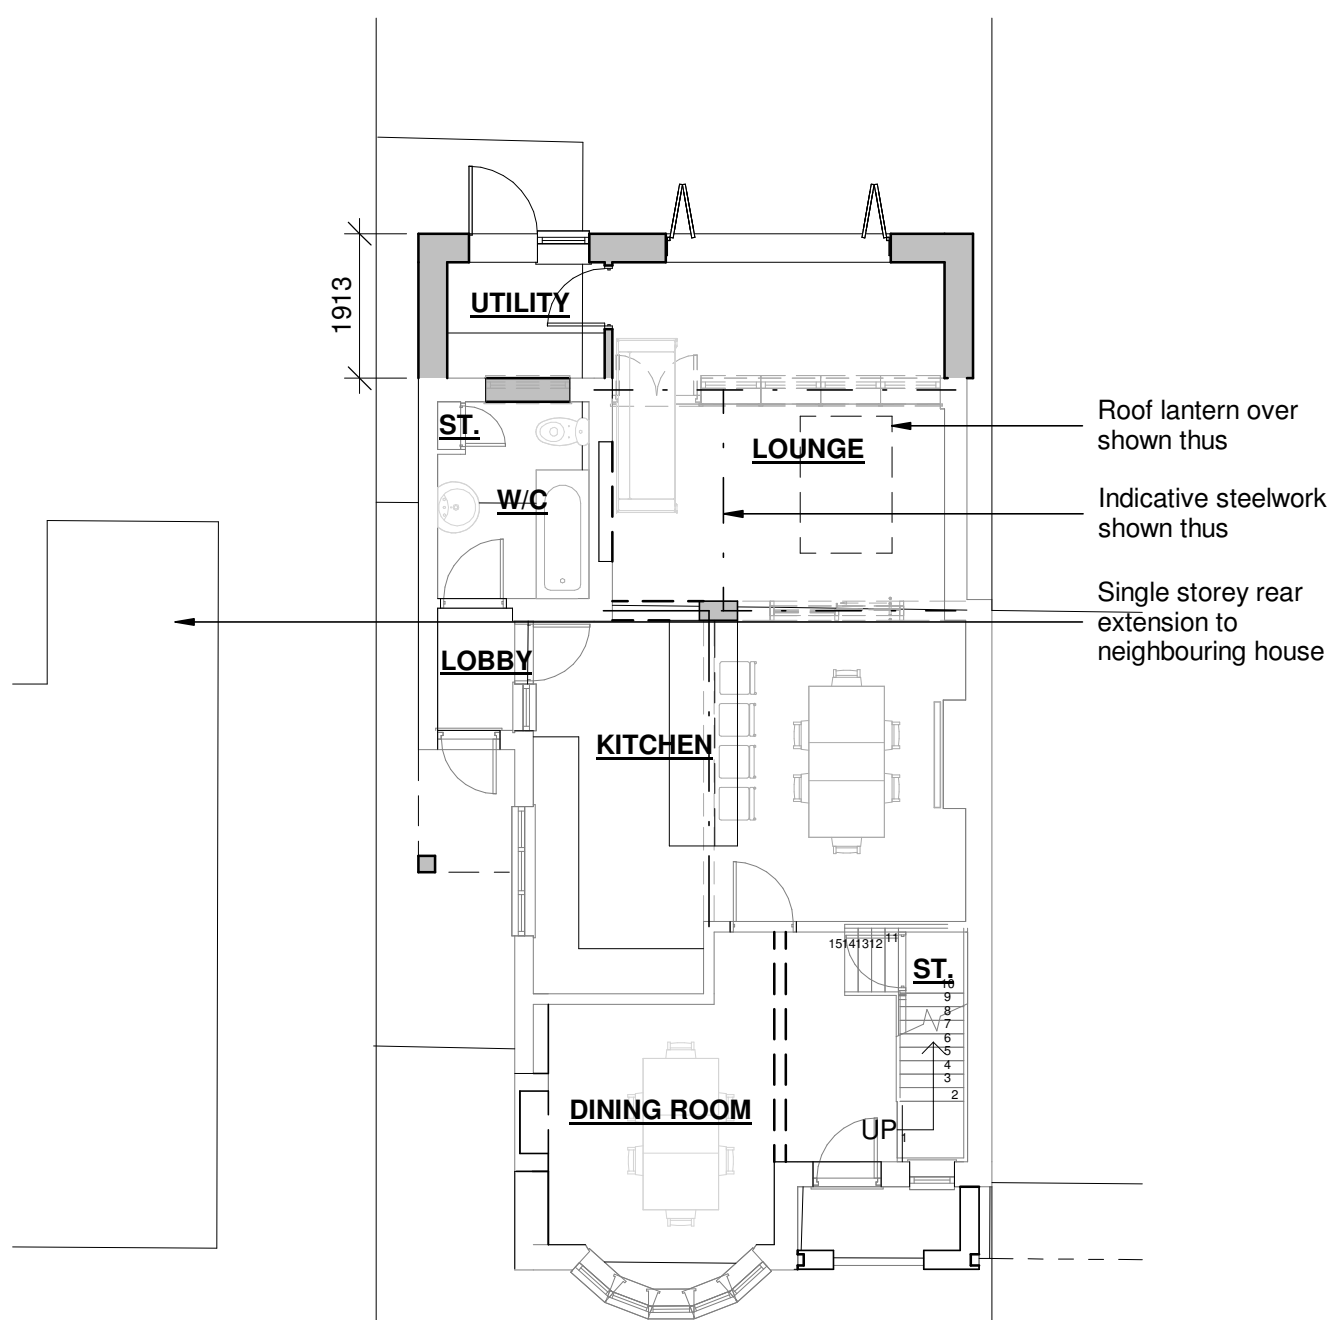

Existing Ground Floor Plan - 1:100

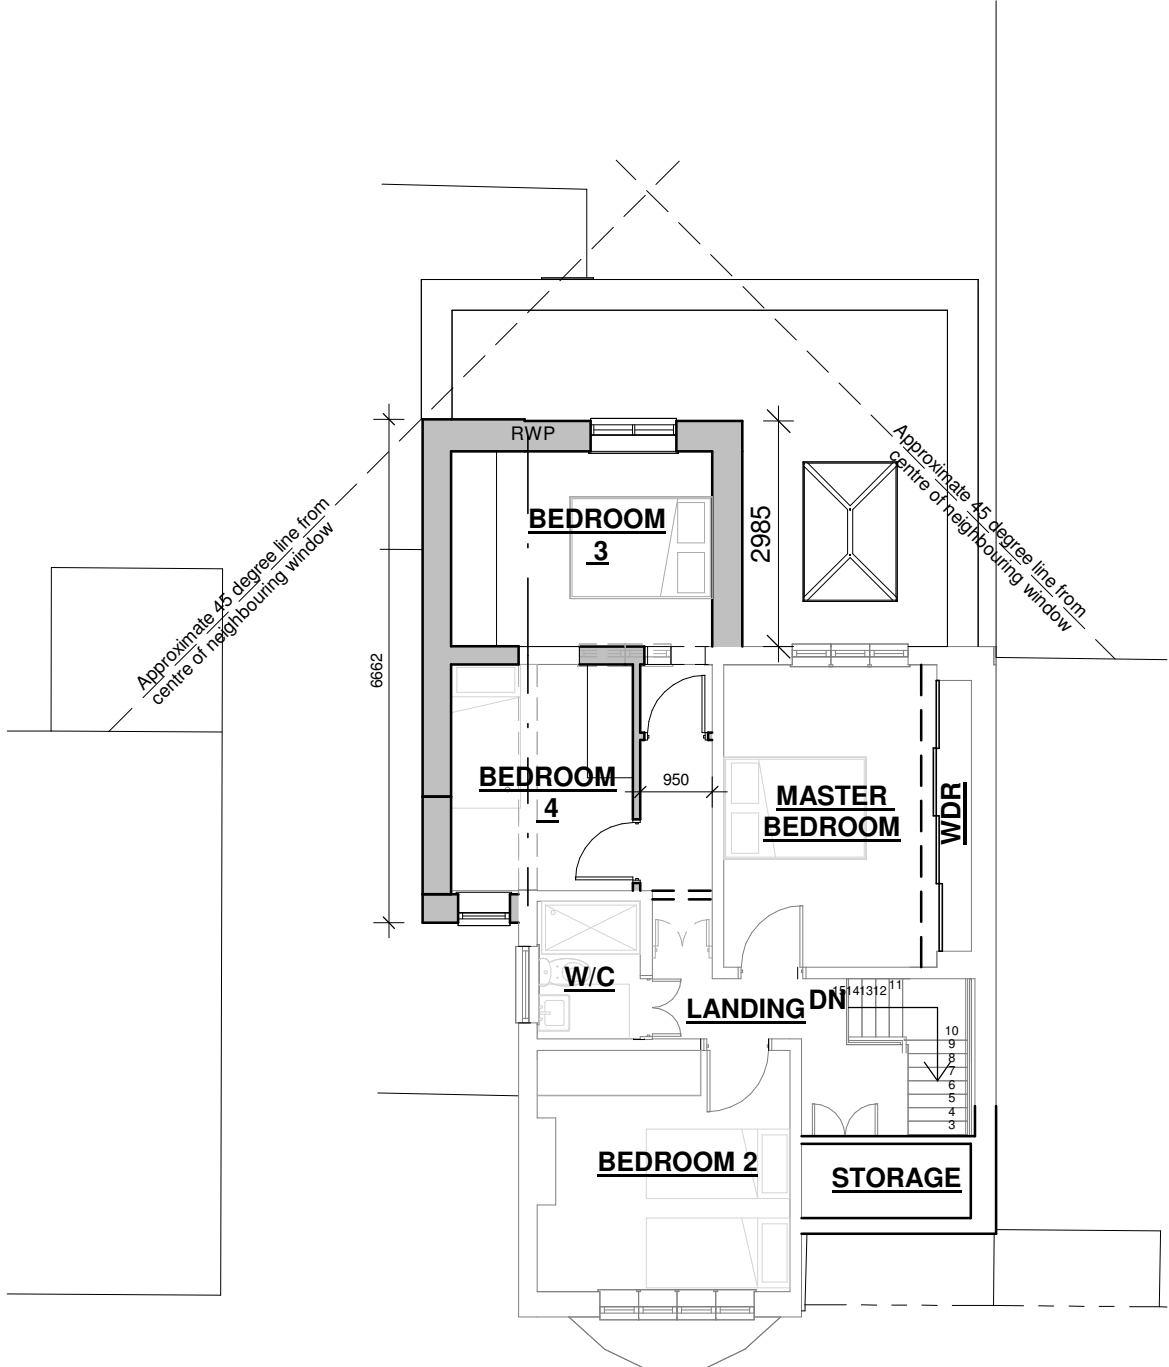

Existing First Floor Plan -
1:100

Client Mr & Ms Newton		
Project Title Alternations and Extensions 135 Sapcote Road Hinckley		
Drawing Title As proposed		
Scale 1:100	Date JULY 2023	Sheet A2
Author ZLM	Checked by -	
THE COPYRIGHT OF THIS DRAWING IS VESTED IN HAYWARD ARCHITECTS LTD. REPRODUCTION IN ANY FORM EITHER IN WHOLE OR IN PART IS FORBIDDEN WITHOUT THE PRIOR WRITTEN PERMISSION OF THE COPYRIGHT HOLDER. DO NOT SCALE FROM DRAWING AND ONLY FIGURED DIMENSIONS ARE TO BE USED.		

hayward ARCHITECTS LTD	
19 Station Road Hinckley Leicestershire LE10 1AW	
Tel: 01455 635 665 Fax: 01455 618 971 www.hayward-architects.co.uk	
Job No. 23/54	Drawing No. 03b
Status Planning	