


Notes

MATERIALS SCHEDULE:

- Timber cladding
- Timber doors & windows
- Plain roof tiles
- Facing brickwork - Blue

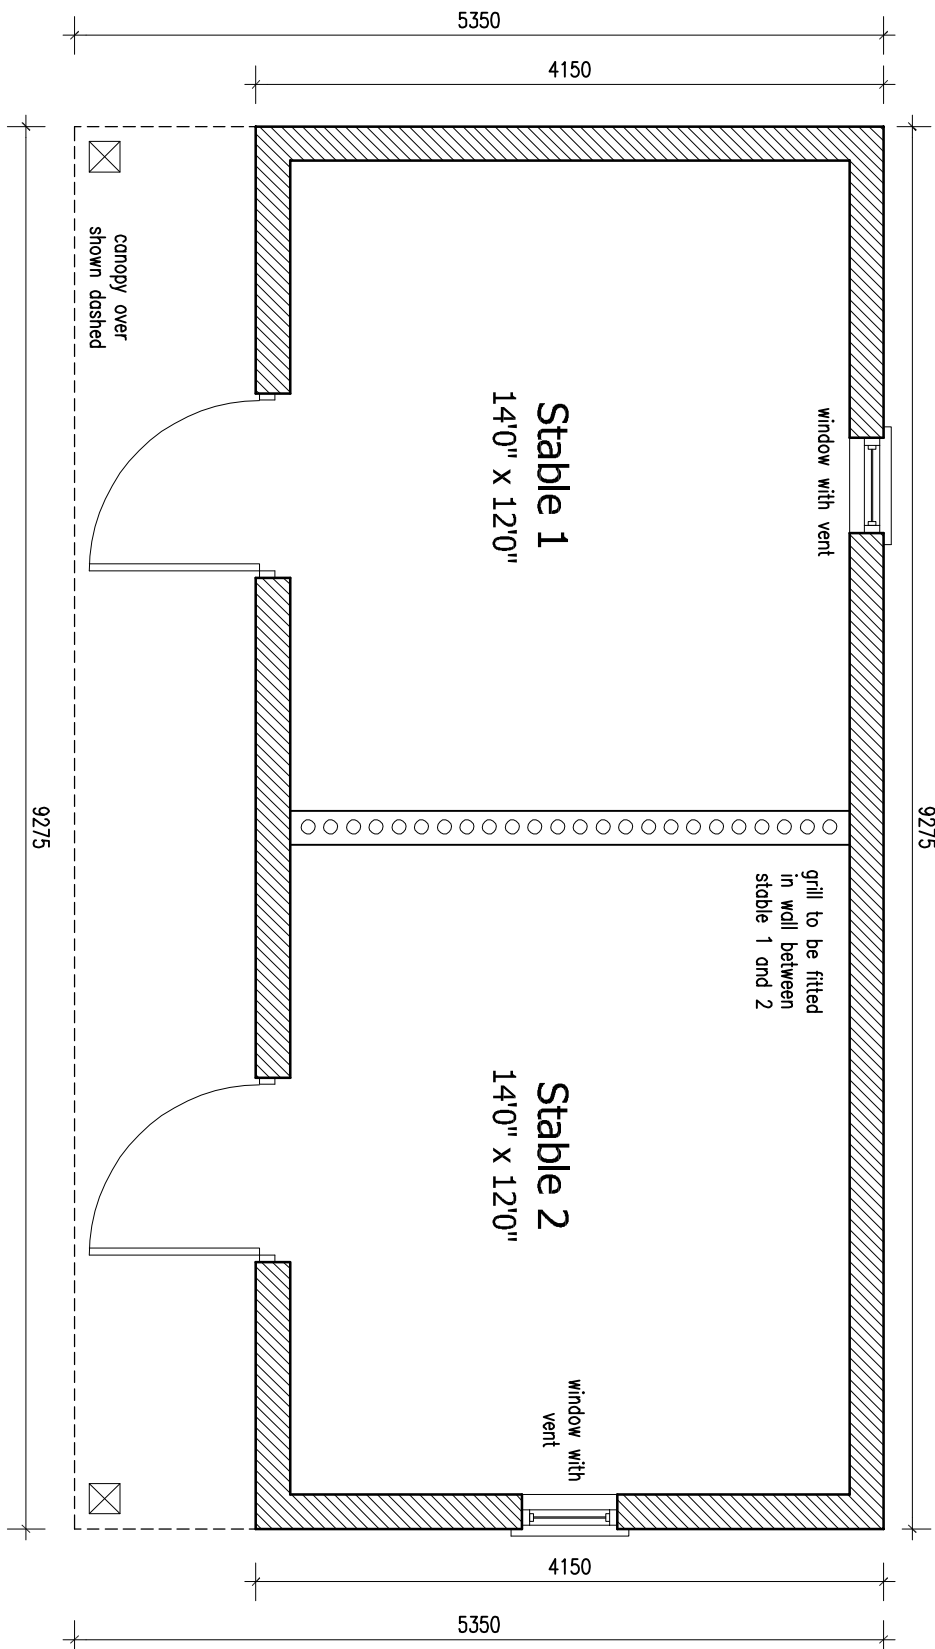


Proposed Ground Floor Plan

Scale 1:150




Proposed Front Elevation

Scale 1:150

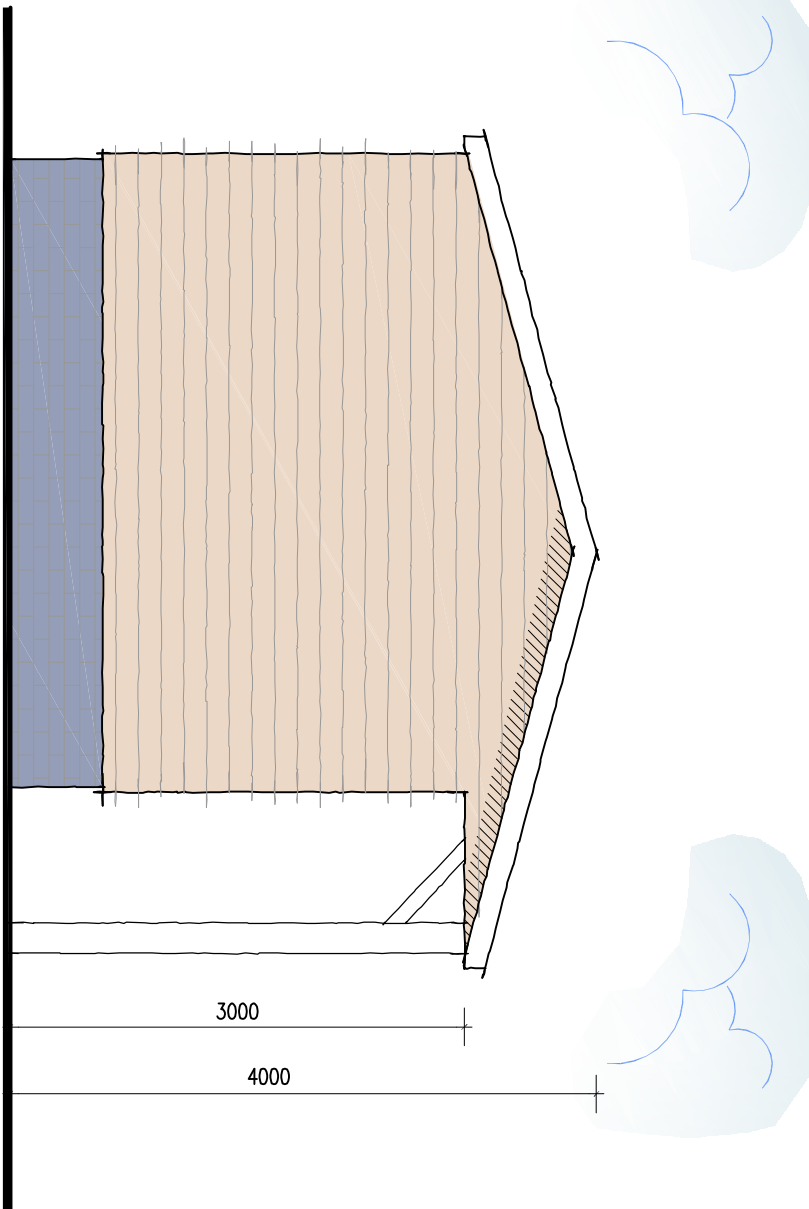


Proposed Side Elevation

Scale 1:150

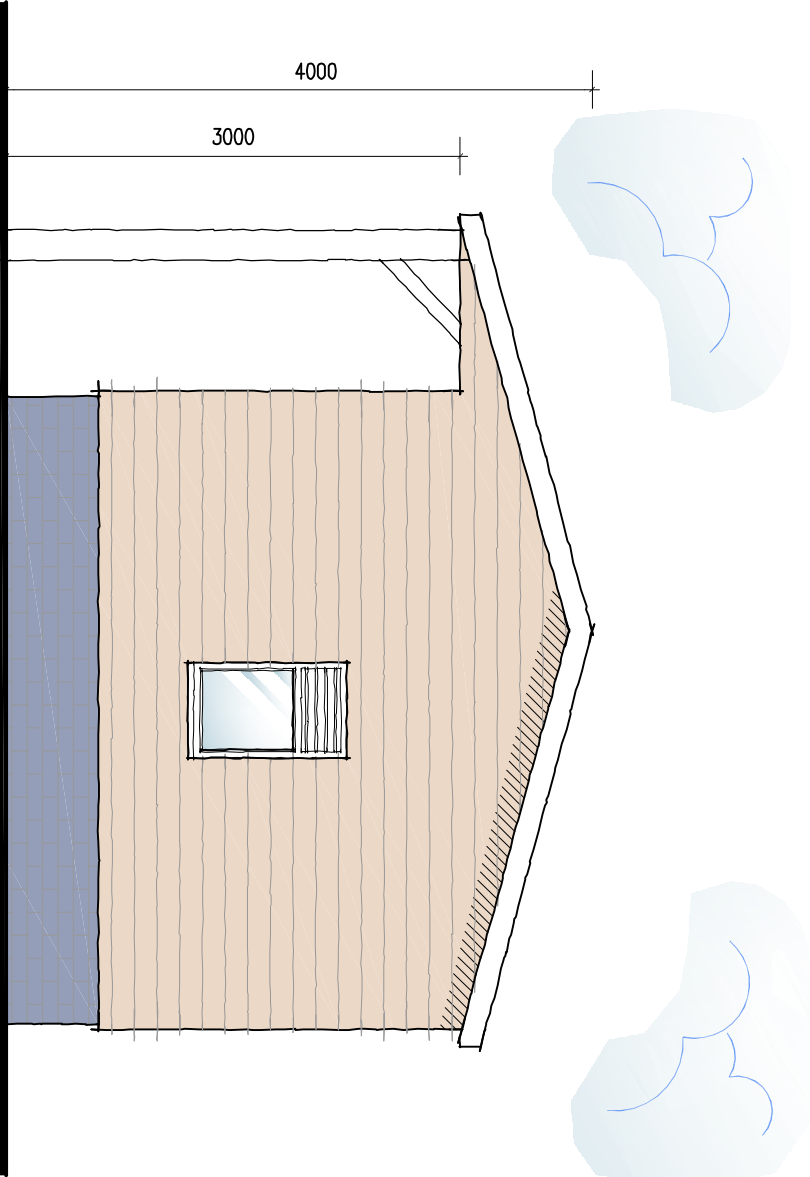

Proposed Side Elevation

Scale 1:150

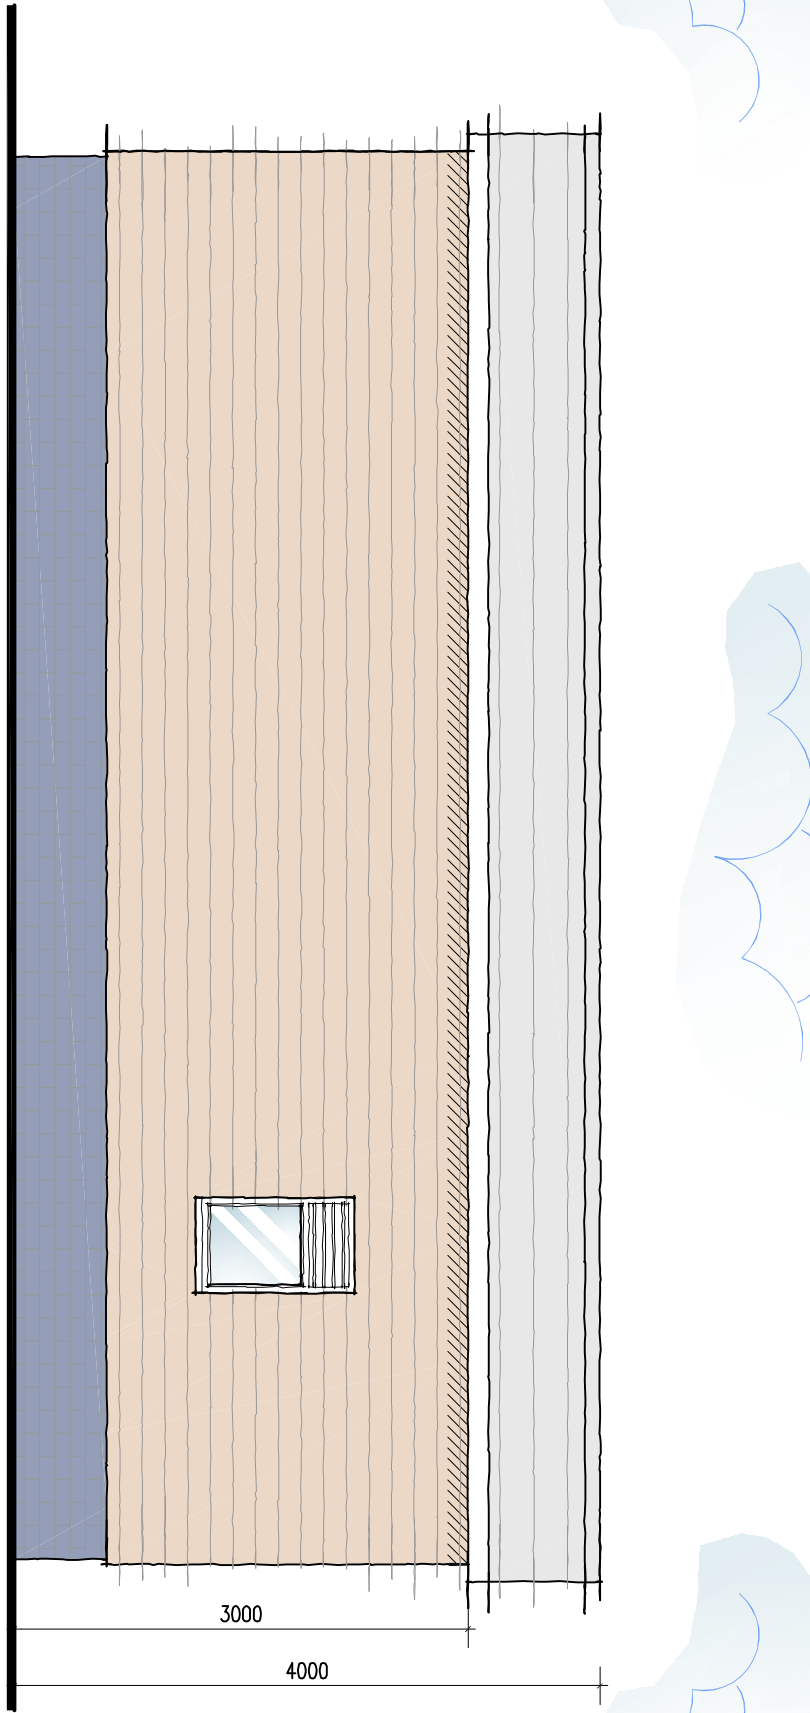

Proposed Rear Elevation

Scale 1:150



DETAILED PLANNING PROPOSALS

PROPOSED STABLES - KEEPERS COTTAGE - SHACKERSTONE LANE - SHACKERSTONE - WARWICKSHIRE

G	Client Amendments	10.07.25
F	Client Amendments	08.07.25
E	Client Amendments	06.06.25
D	Client Amendments	08.07.25
C	Client Amendments	06.07.25
B	Client Amendments	28.08.24
A	Client Amendments	08.08.24

DAVID GRANGER
ARCHITECTURAL DESIGN LTD

David Granger Architectural Design Ltd
The Old Cottage Hospital
Leicester Road
Ashtory de la Zouch
Leicestershire
LE65 1DB
T 011530 560939
W www.davidgrangerdesign.com

Project

Proposed Stables
Keepers Cottage, Shackerstone Lane
Shackerstone
Warwickshire

Client

Mr & Mrs B. Matthews

Drawing

Detailed Planning Proposals
Sheet 1 of 1

Drawing Number 24.4436.04 G

Date: July 2024

Scale: As Shown Drawn By: WF Checked By: SM

Figured dimensions must be taken in preference to verbal dimensions and any discrepancies are to be referred to David Granger Architectural Design Limited. Connecting any verbal ratings, any landscape drawings. All drawings are copyright of David Granger Architectural Design Limited. No part of this document may be reproduced without the prior written consent of David Granger Architectural Design Limited. All rights reserved. Licence No. J0100009401, Landmark Ref. LD08816 Company Reg. No. 5058912