
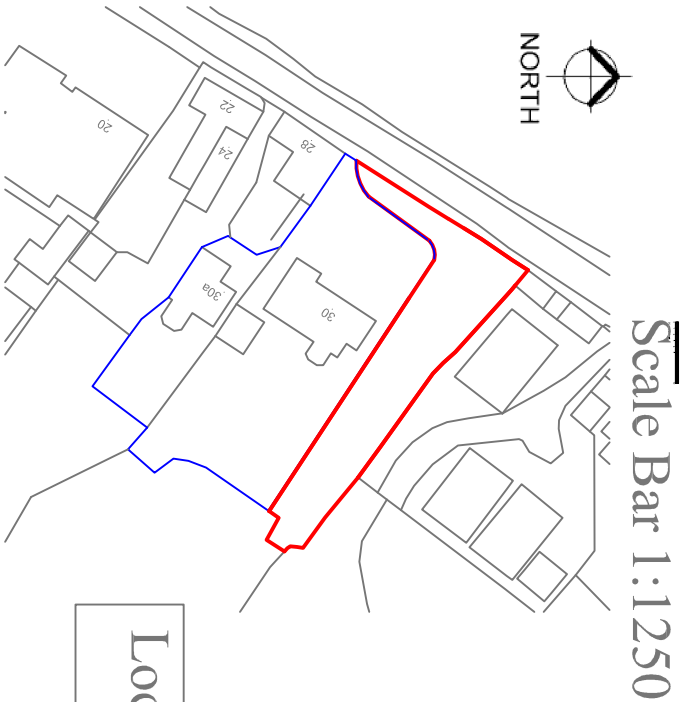
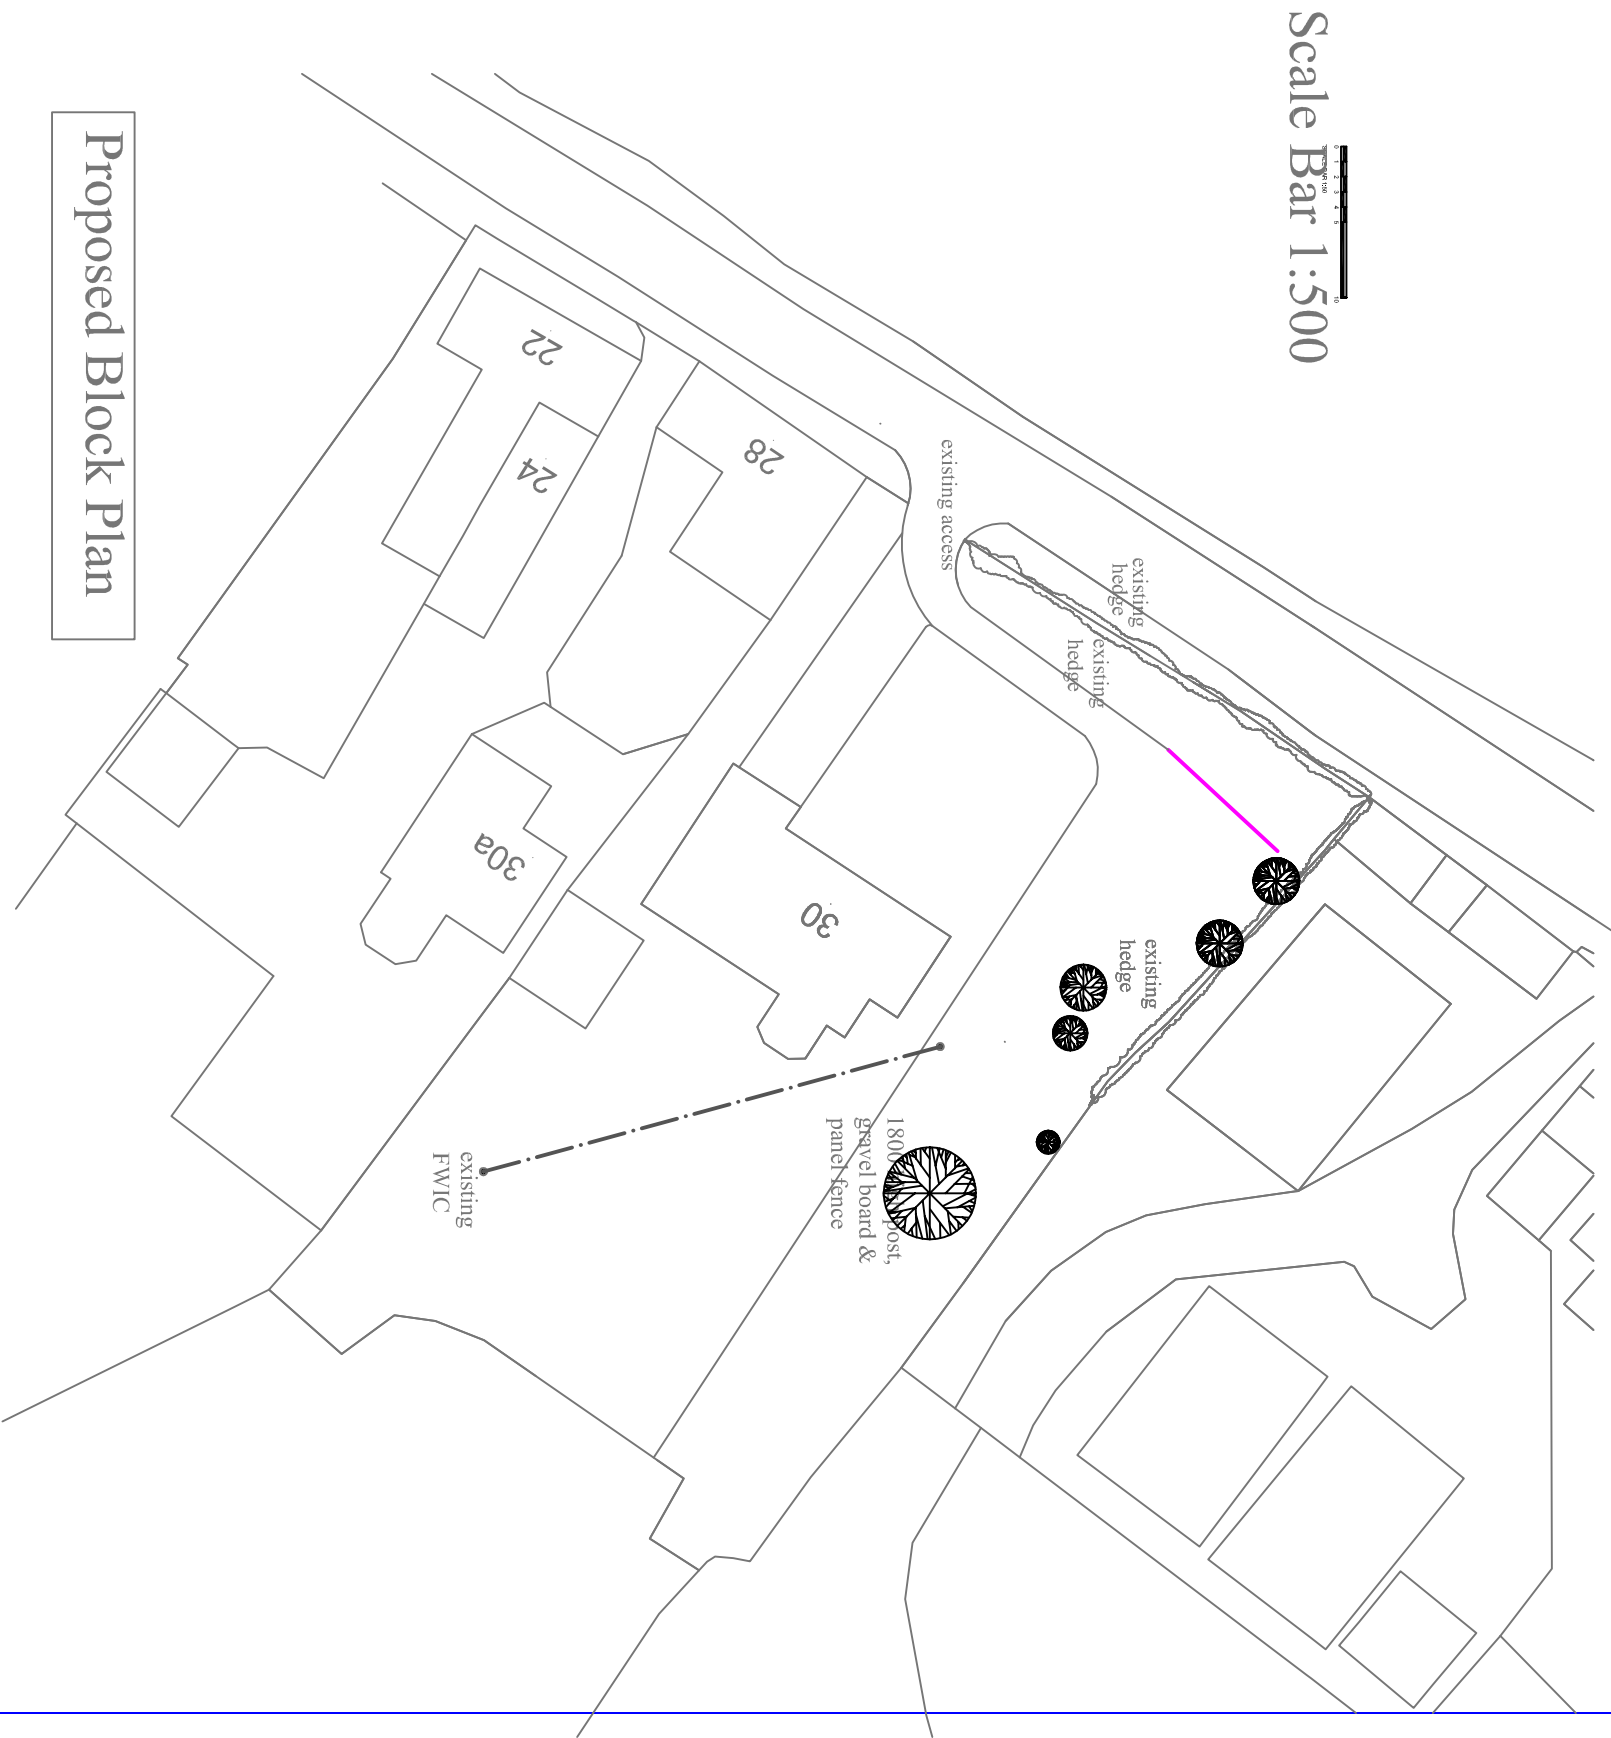


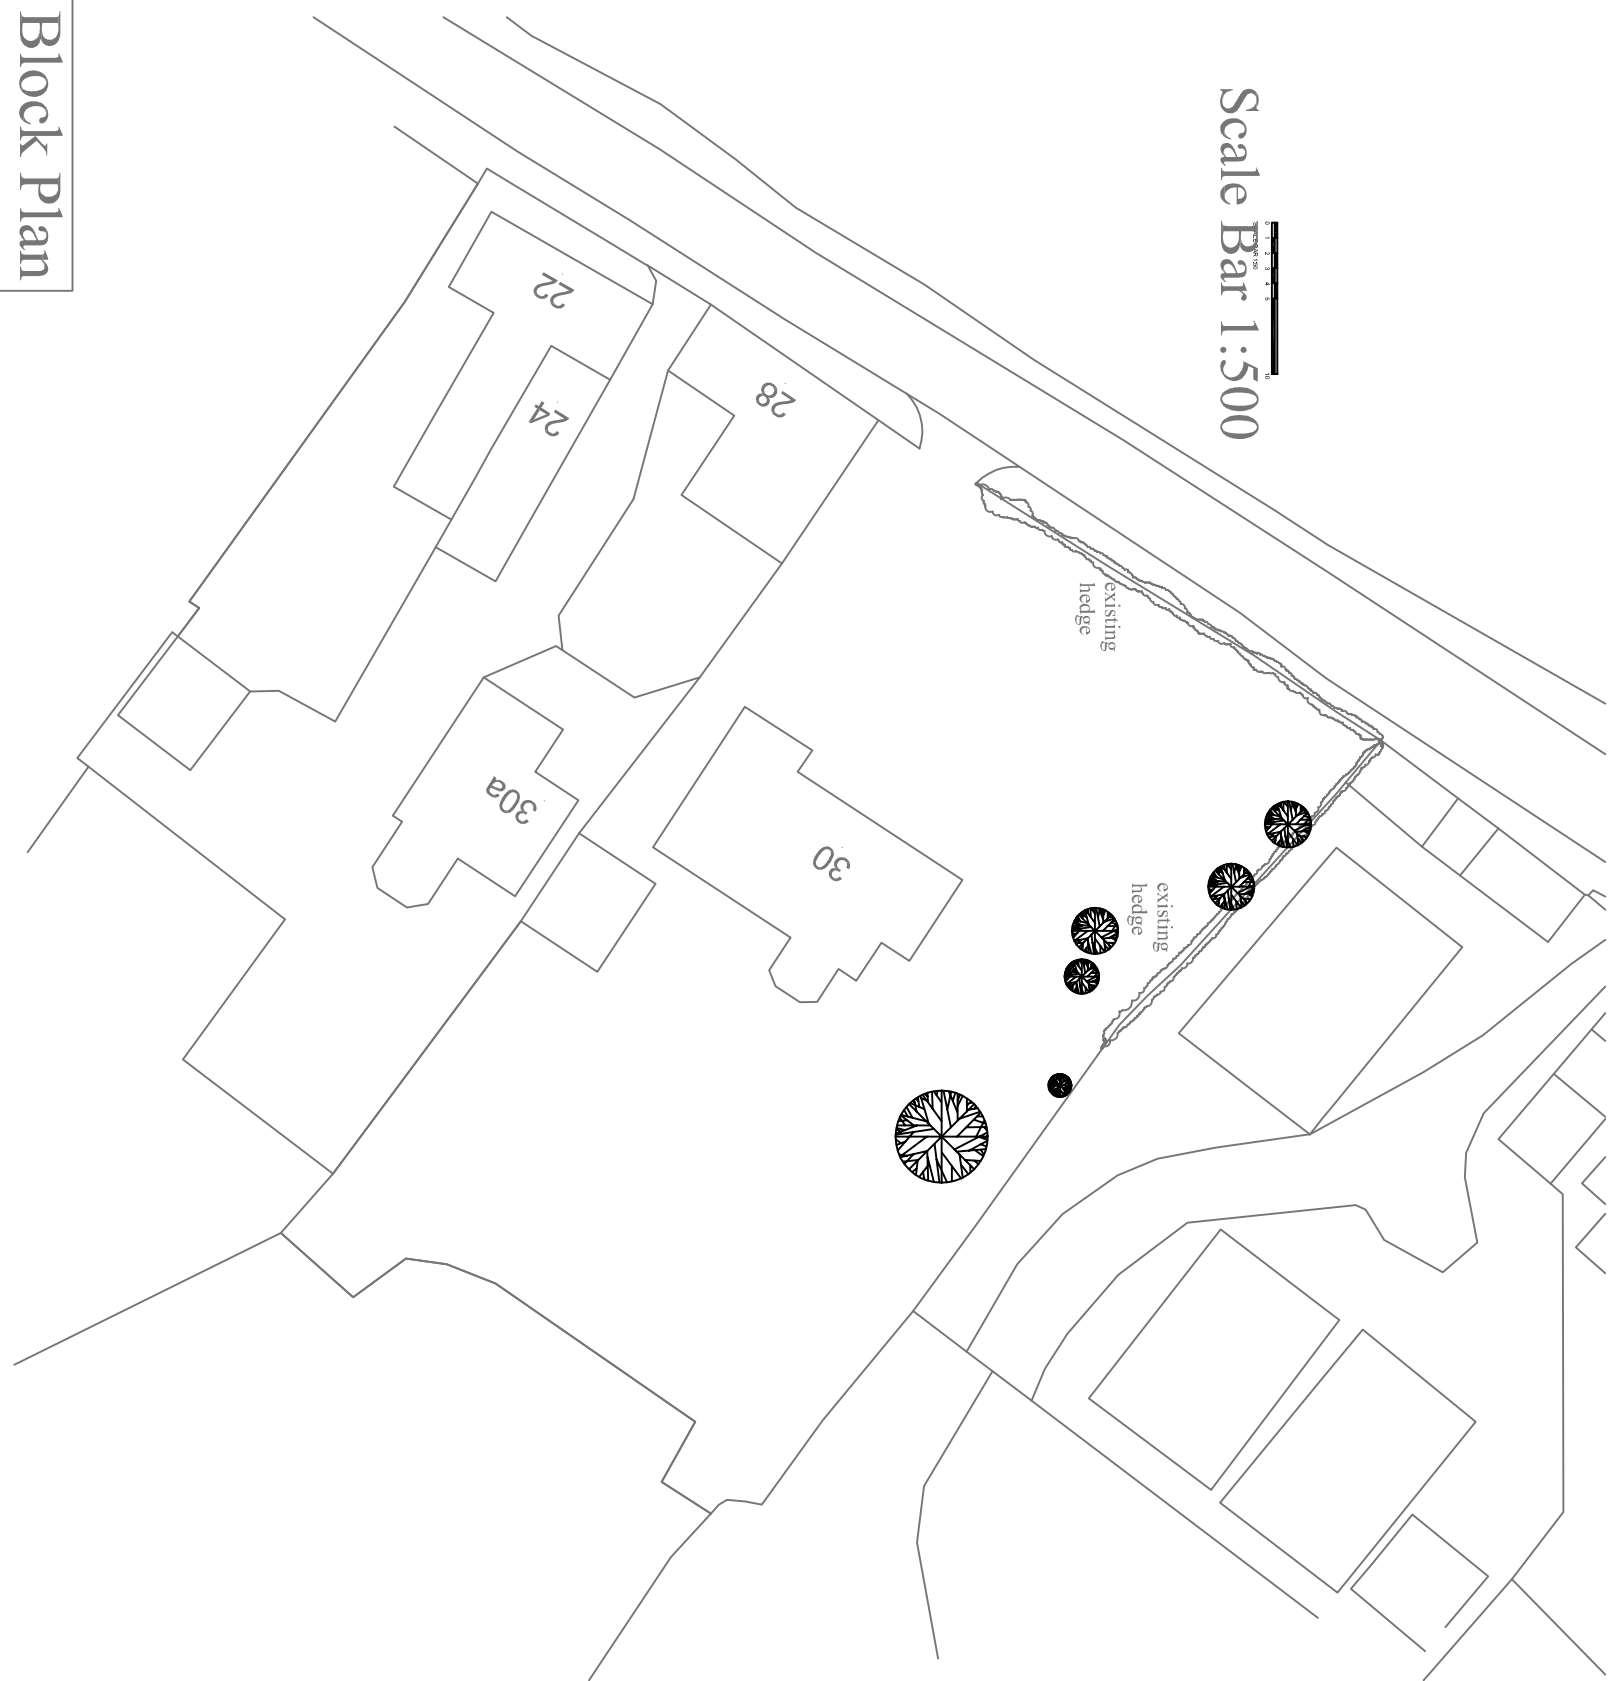

Block Plan

Proposed Block Plan

Location Plan

No. Date Revision

Proposal New Detached Dwelling on Land Adjacent to The Croft 30 Main Street Orton on the Hill CV9 3NN			Revision
Date: April 25	Scale: 1:500 & 1:1250	Dwg No: 072501	

JMA
6 Caistor Close
Mile Oak
Tamworth
B78 3PT
tel: 01827 287877
mob: 07710 038290
email: Dgnalpas@aol.com

Site Plans

All dimensions must be checked on site before work begins
Drawing for Planning & Building Regulation approval