


The Builder is to check and verify all buildings and site dimensions, levels and sewer invert levels prior to commencement of work.
Do not scale off this drawing, work to figured dimensions only.
This drawing must be read and checked with all structural and relevant specialist drawings.
The Builder is to comply in all respects with the current Building Regulations and latest Codes of Practice.
Copyright of this drawing and of work executed from it remain the property of BHB Ritchie & Ritchie Ltd.




Proposed Front Elevation
[Scale 1:50]



Proposed Side Elevation
[Scale 1:50]

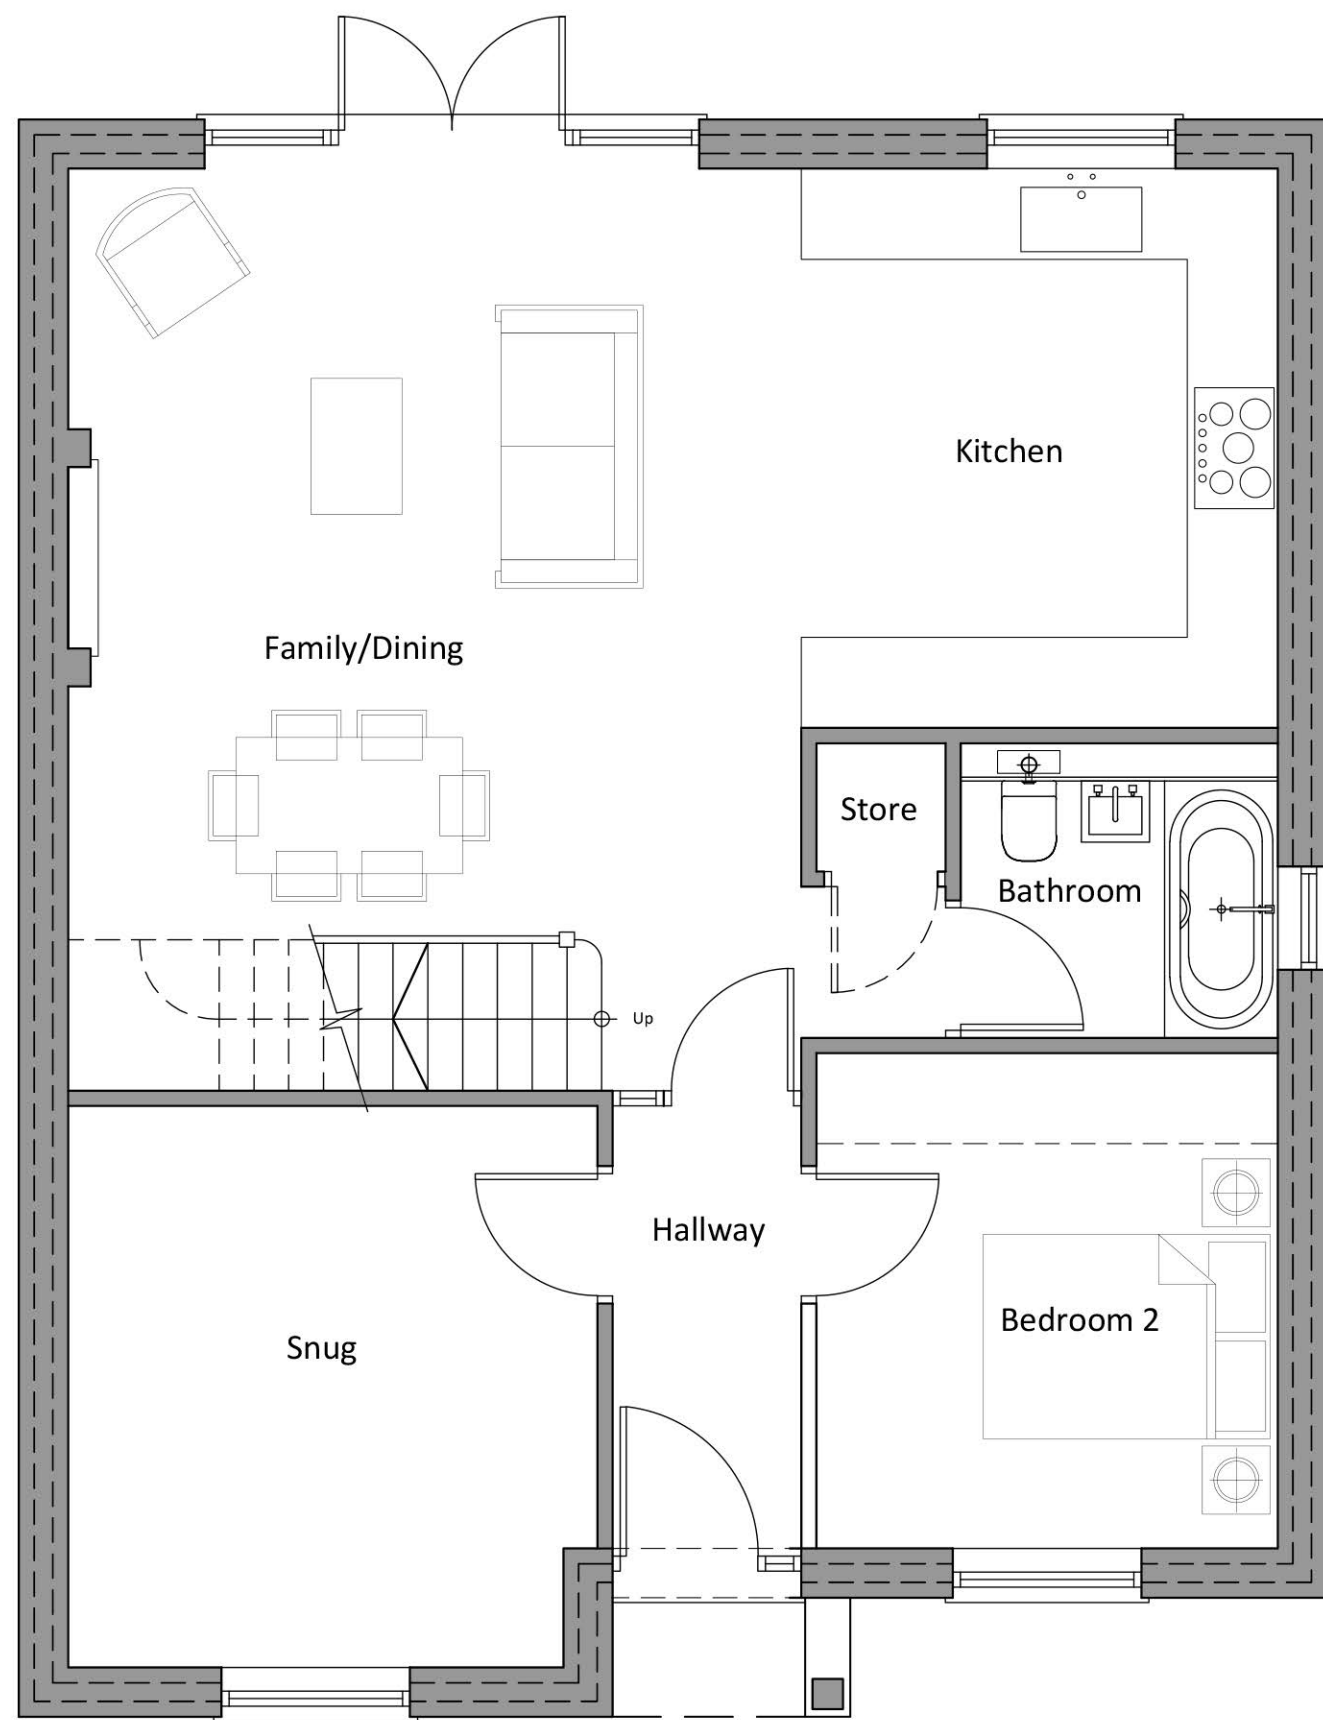


Proposed Ground Floor Plan
[Scale 1:50]

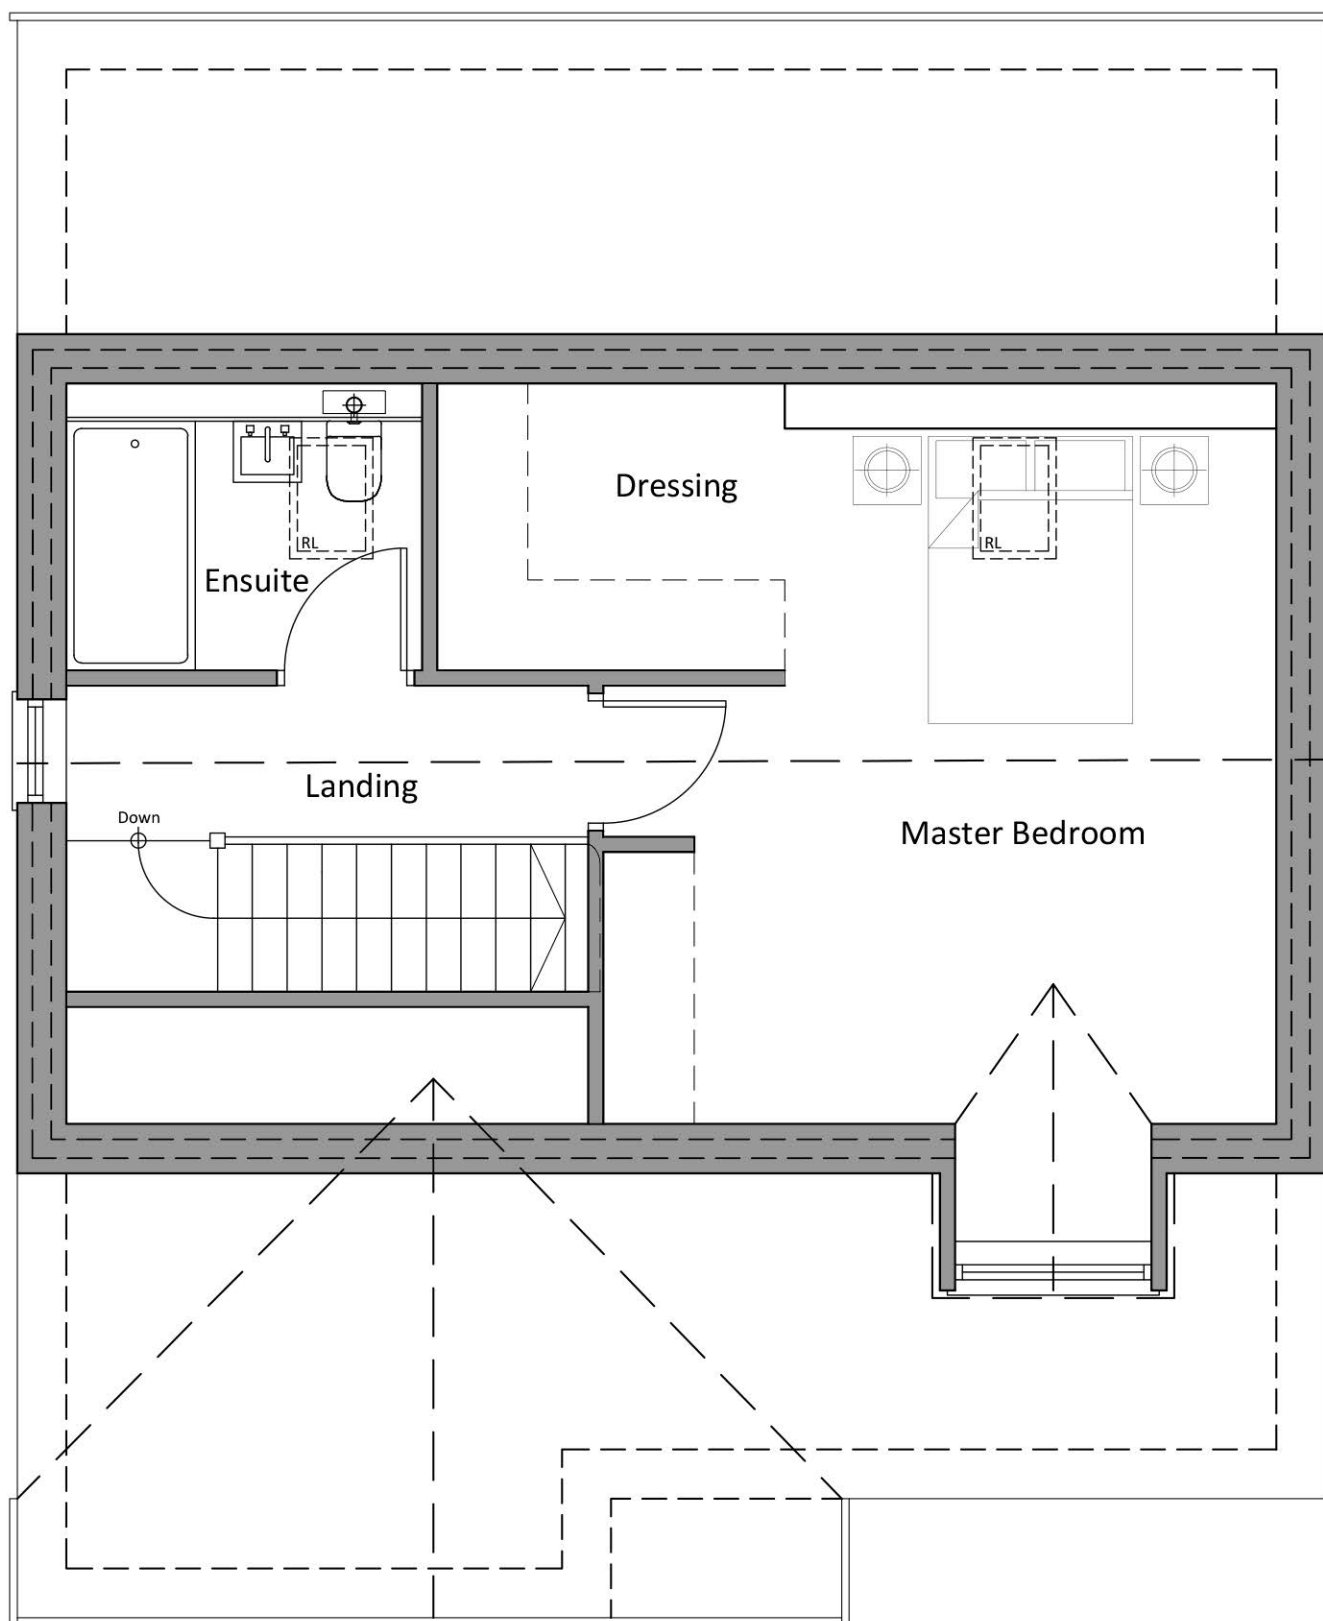

Proposed First Floor Plan
[Scale 1:50]



Proposed Rear Elevation
[Scale 1:50]

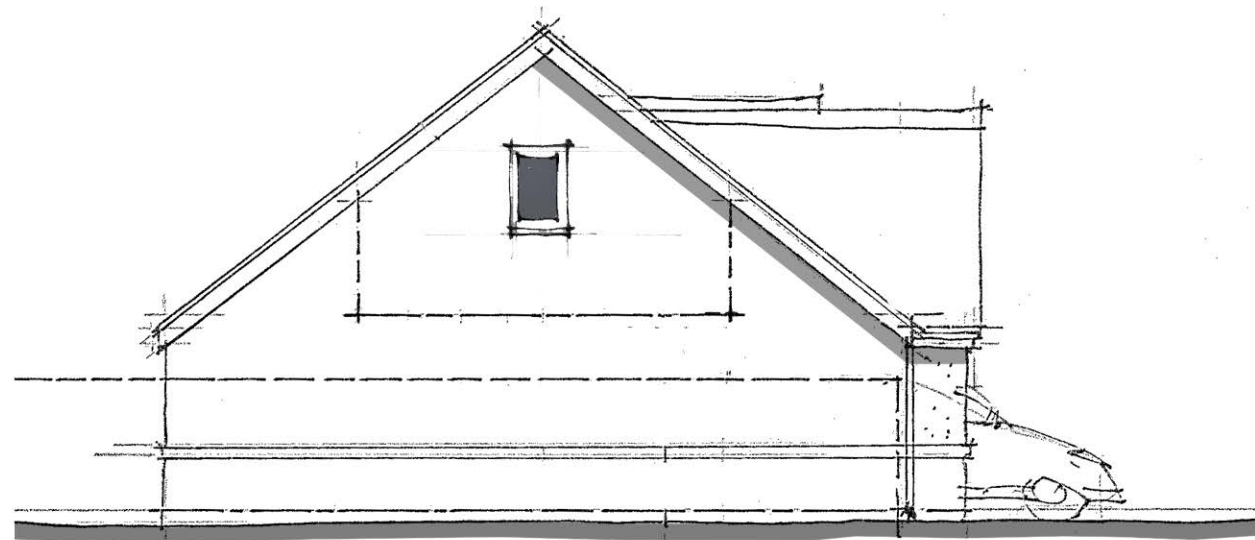

Proposed Side Elevation
[Scale 1:100]



Revisions		
No.	Description	Date

Land Adjacent to 17 Bridge Lane,
Witherley

New Residential Development



Georgian House
24 Bird Street
Lichfield
WS13 6PT
+44 (0)1827 62251



Proposed Floor Plans & Elevations
[Plot 1]

Scale	Date	Drawn	Job	Drawing
1:50	Feb 2022	BTE	7796	250A