




Rear Elevation




Section



Side Elevation

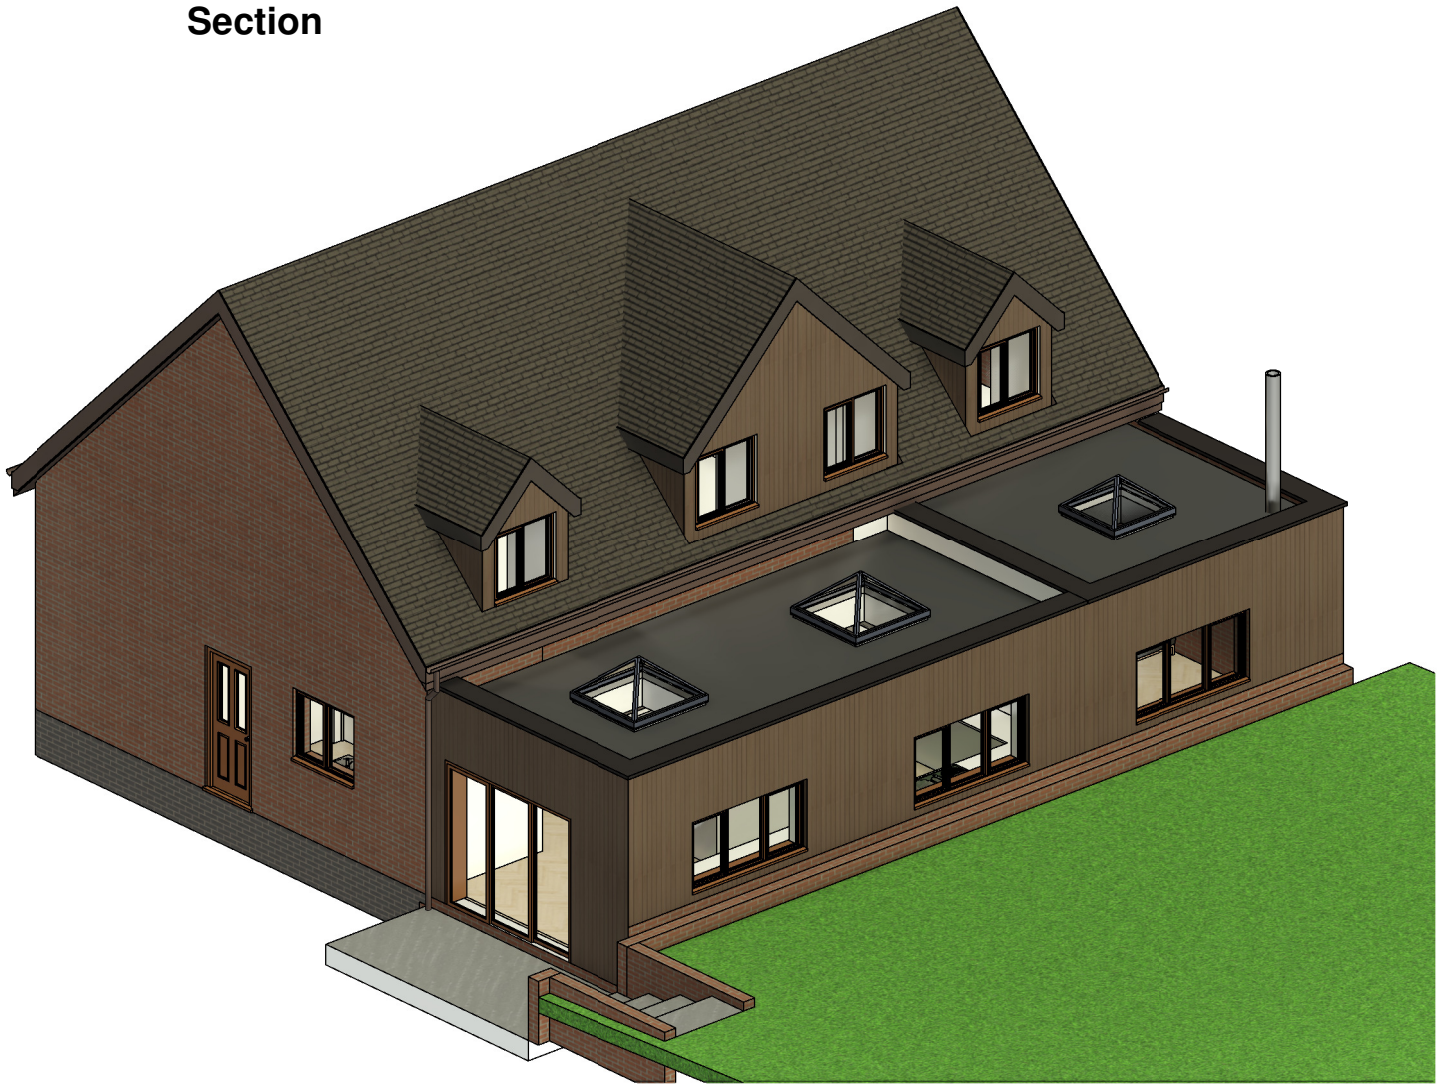

3D External View

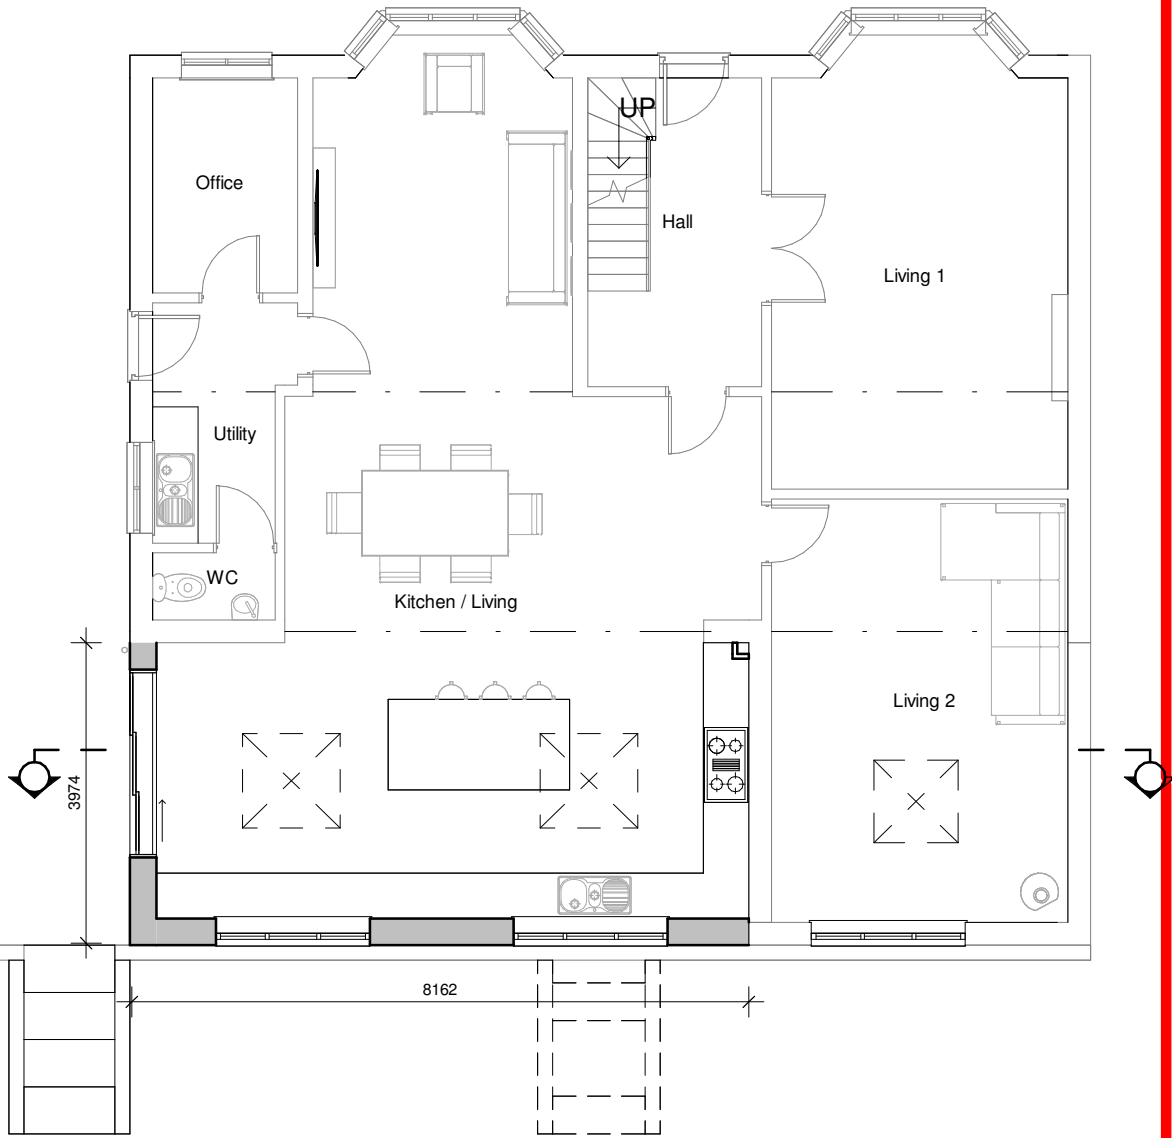

Ground Floor Plan



3D Internal View



3D Internal View

hayward
ARCHITECTS LTD

19 Station Road
Hinckley
Leicestershire
LE10 1AW

Tel: 01455 635 665
Fax: 01455 618 971
www.hayward-architects.co.uk

Client Mr & Mrs White		
Project Title Extension & Alterations Dawsons Lane Barwell		
Drawing Title Scheme 4		
Scale 1:100	Date April 2024	Sheet A2
Author MO	Checked by SS	
Job No. 24/32	Drawing No. 05B	
Status Planning		

THE COPYRIGHT OF THIS DRAWING IS VESTED IN HAYWARD ARCHITECTS LTD.
REPRODUCTION IN ANY FORM, EITHER IN WHOLE OR IN PART IS FORBIDDEN WITHOUT
THE PRIOR WRITTEN PERMISSION OF THE COPYRIGHT HOLDER. DO NOT SCALE FROM
DRAWING AND ONLY FIGURED DIMENSIONS ARE TO BE USED