



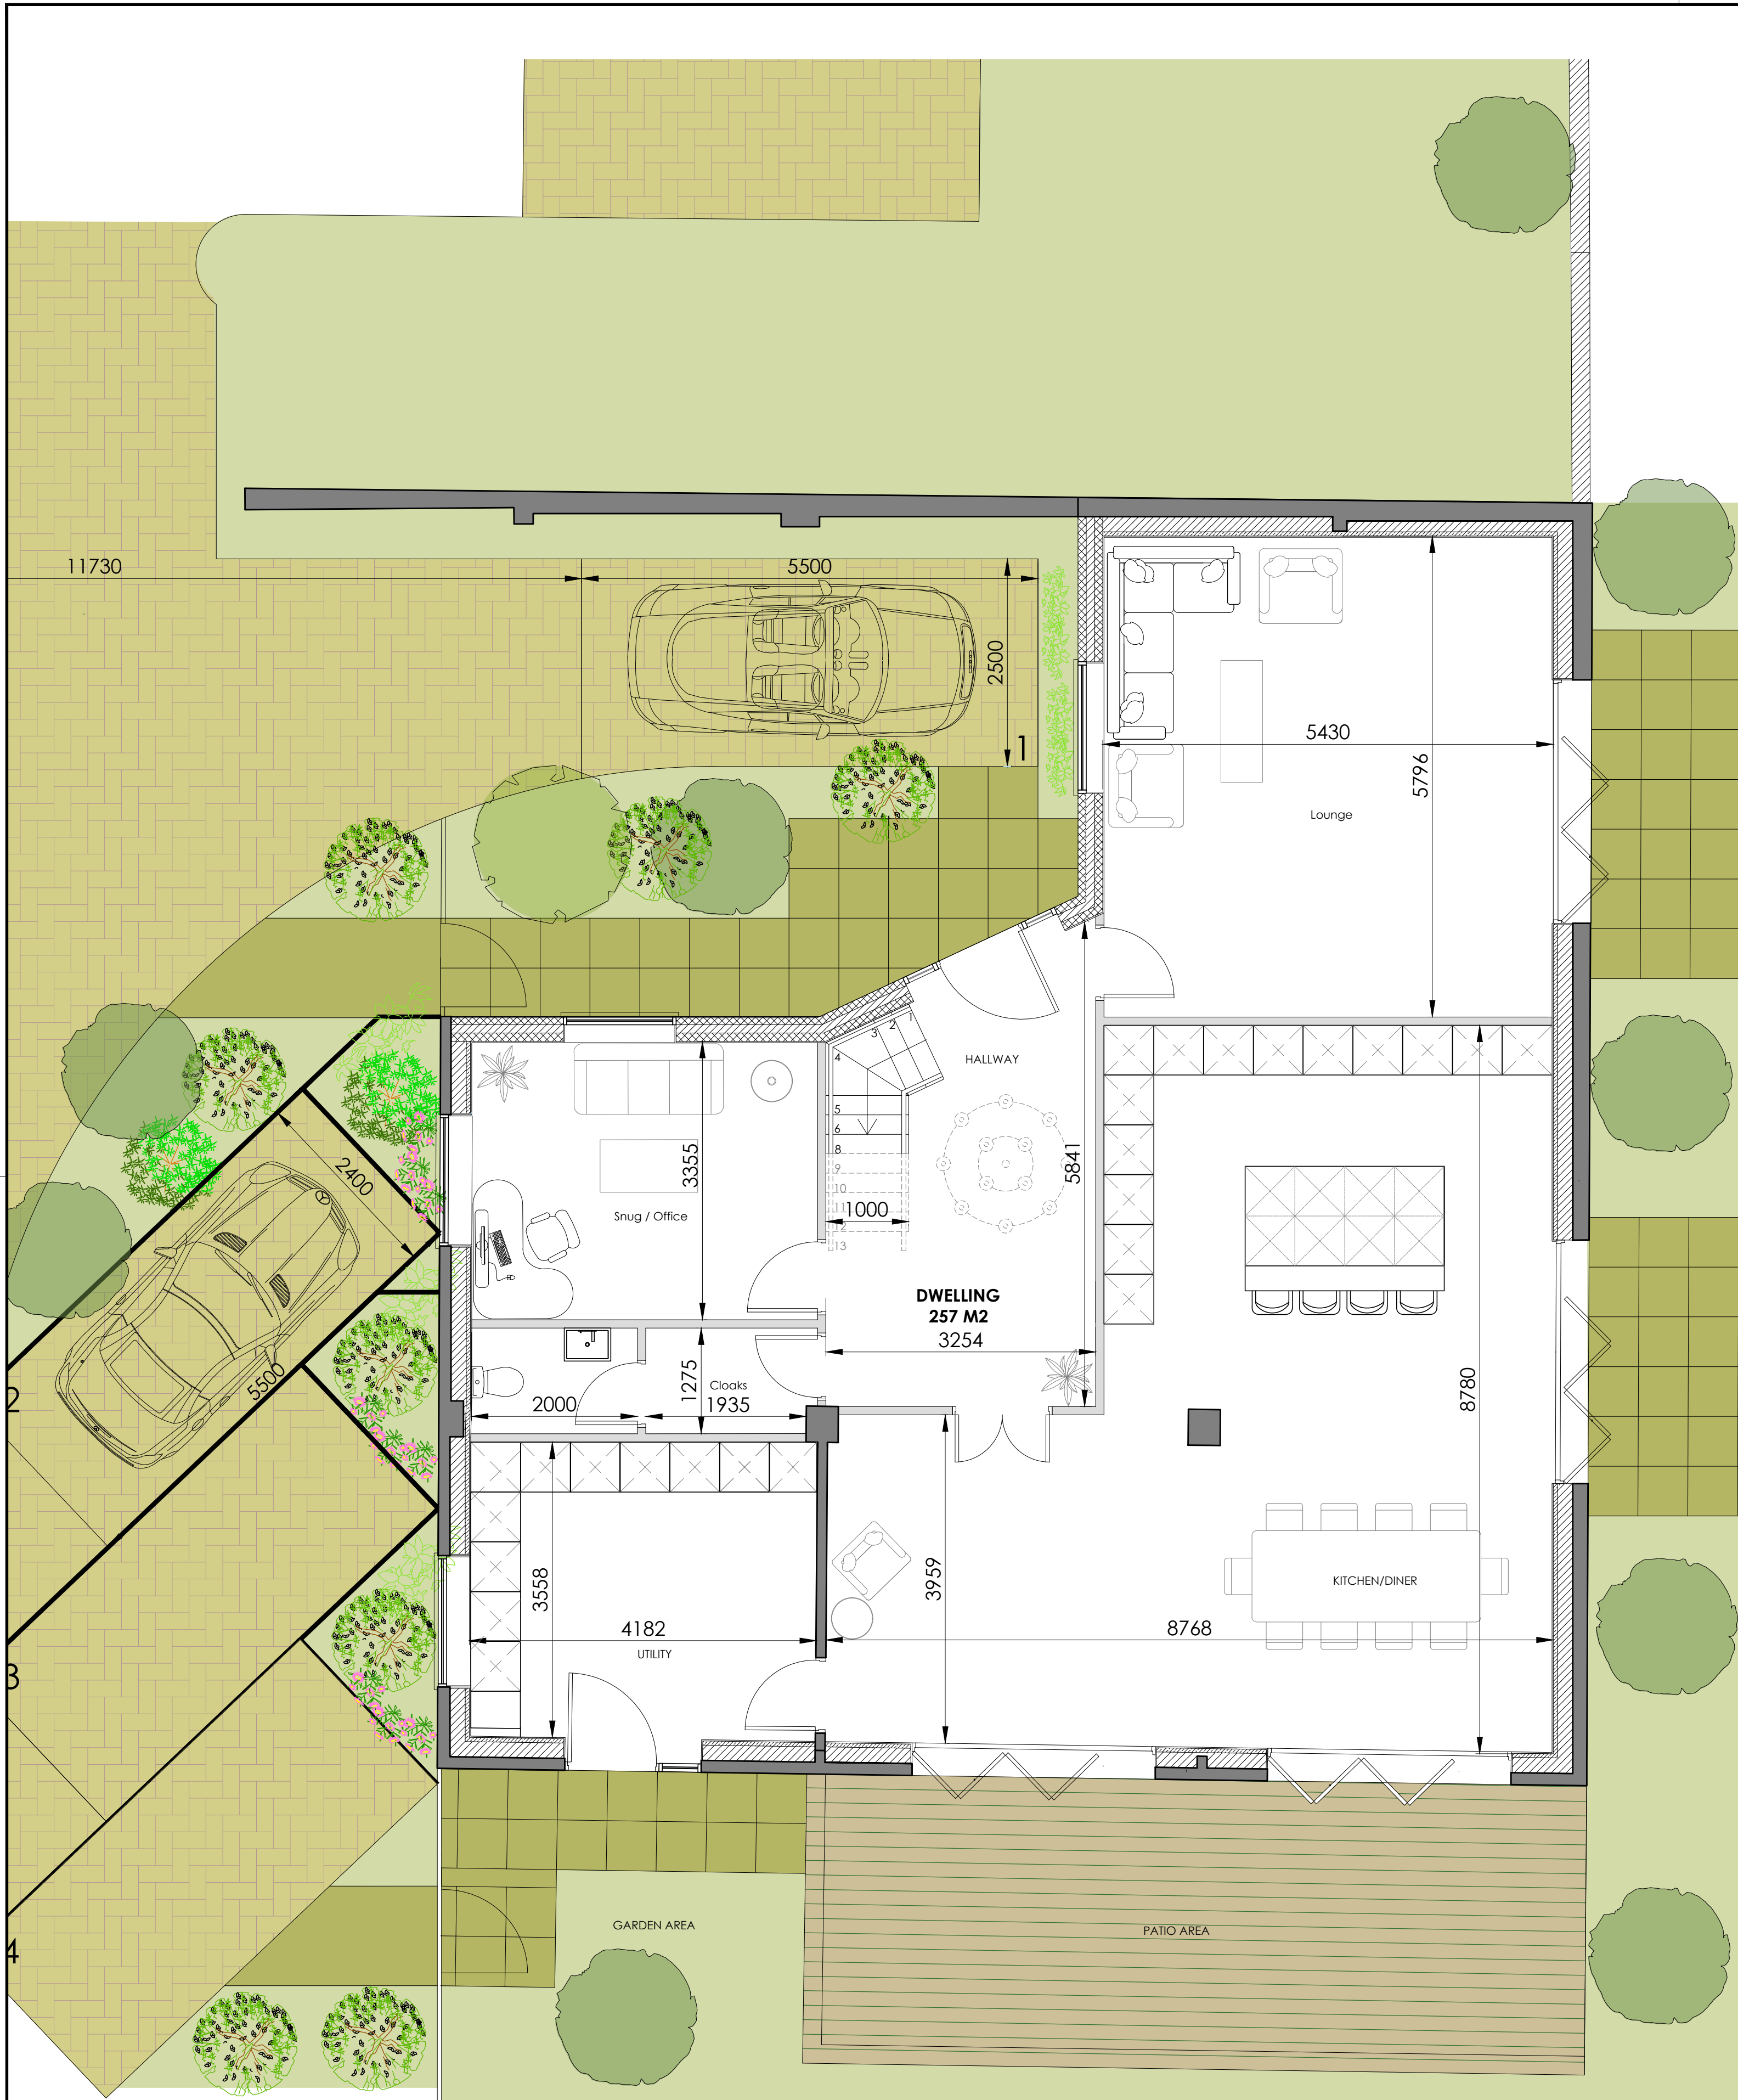

Ground Floor Plan


1:50

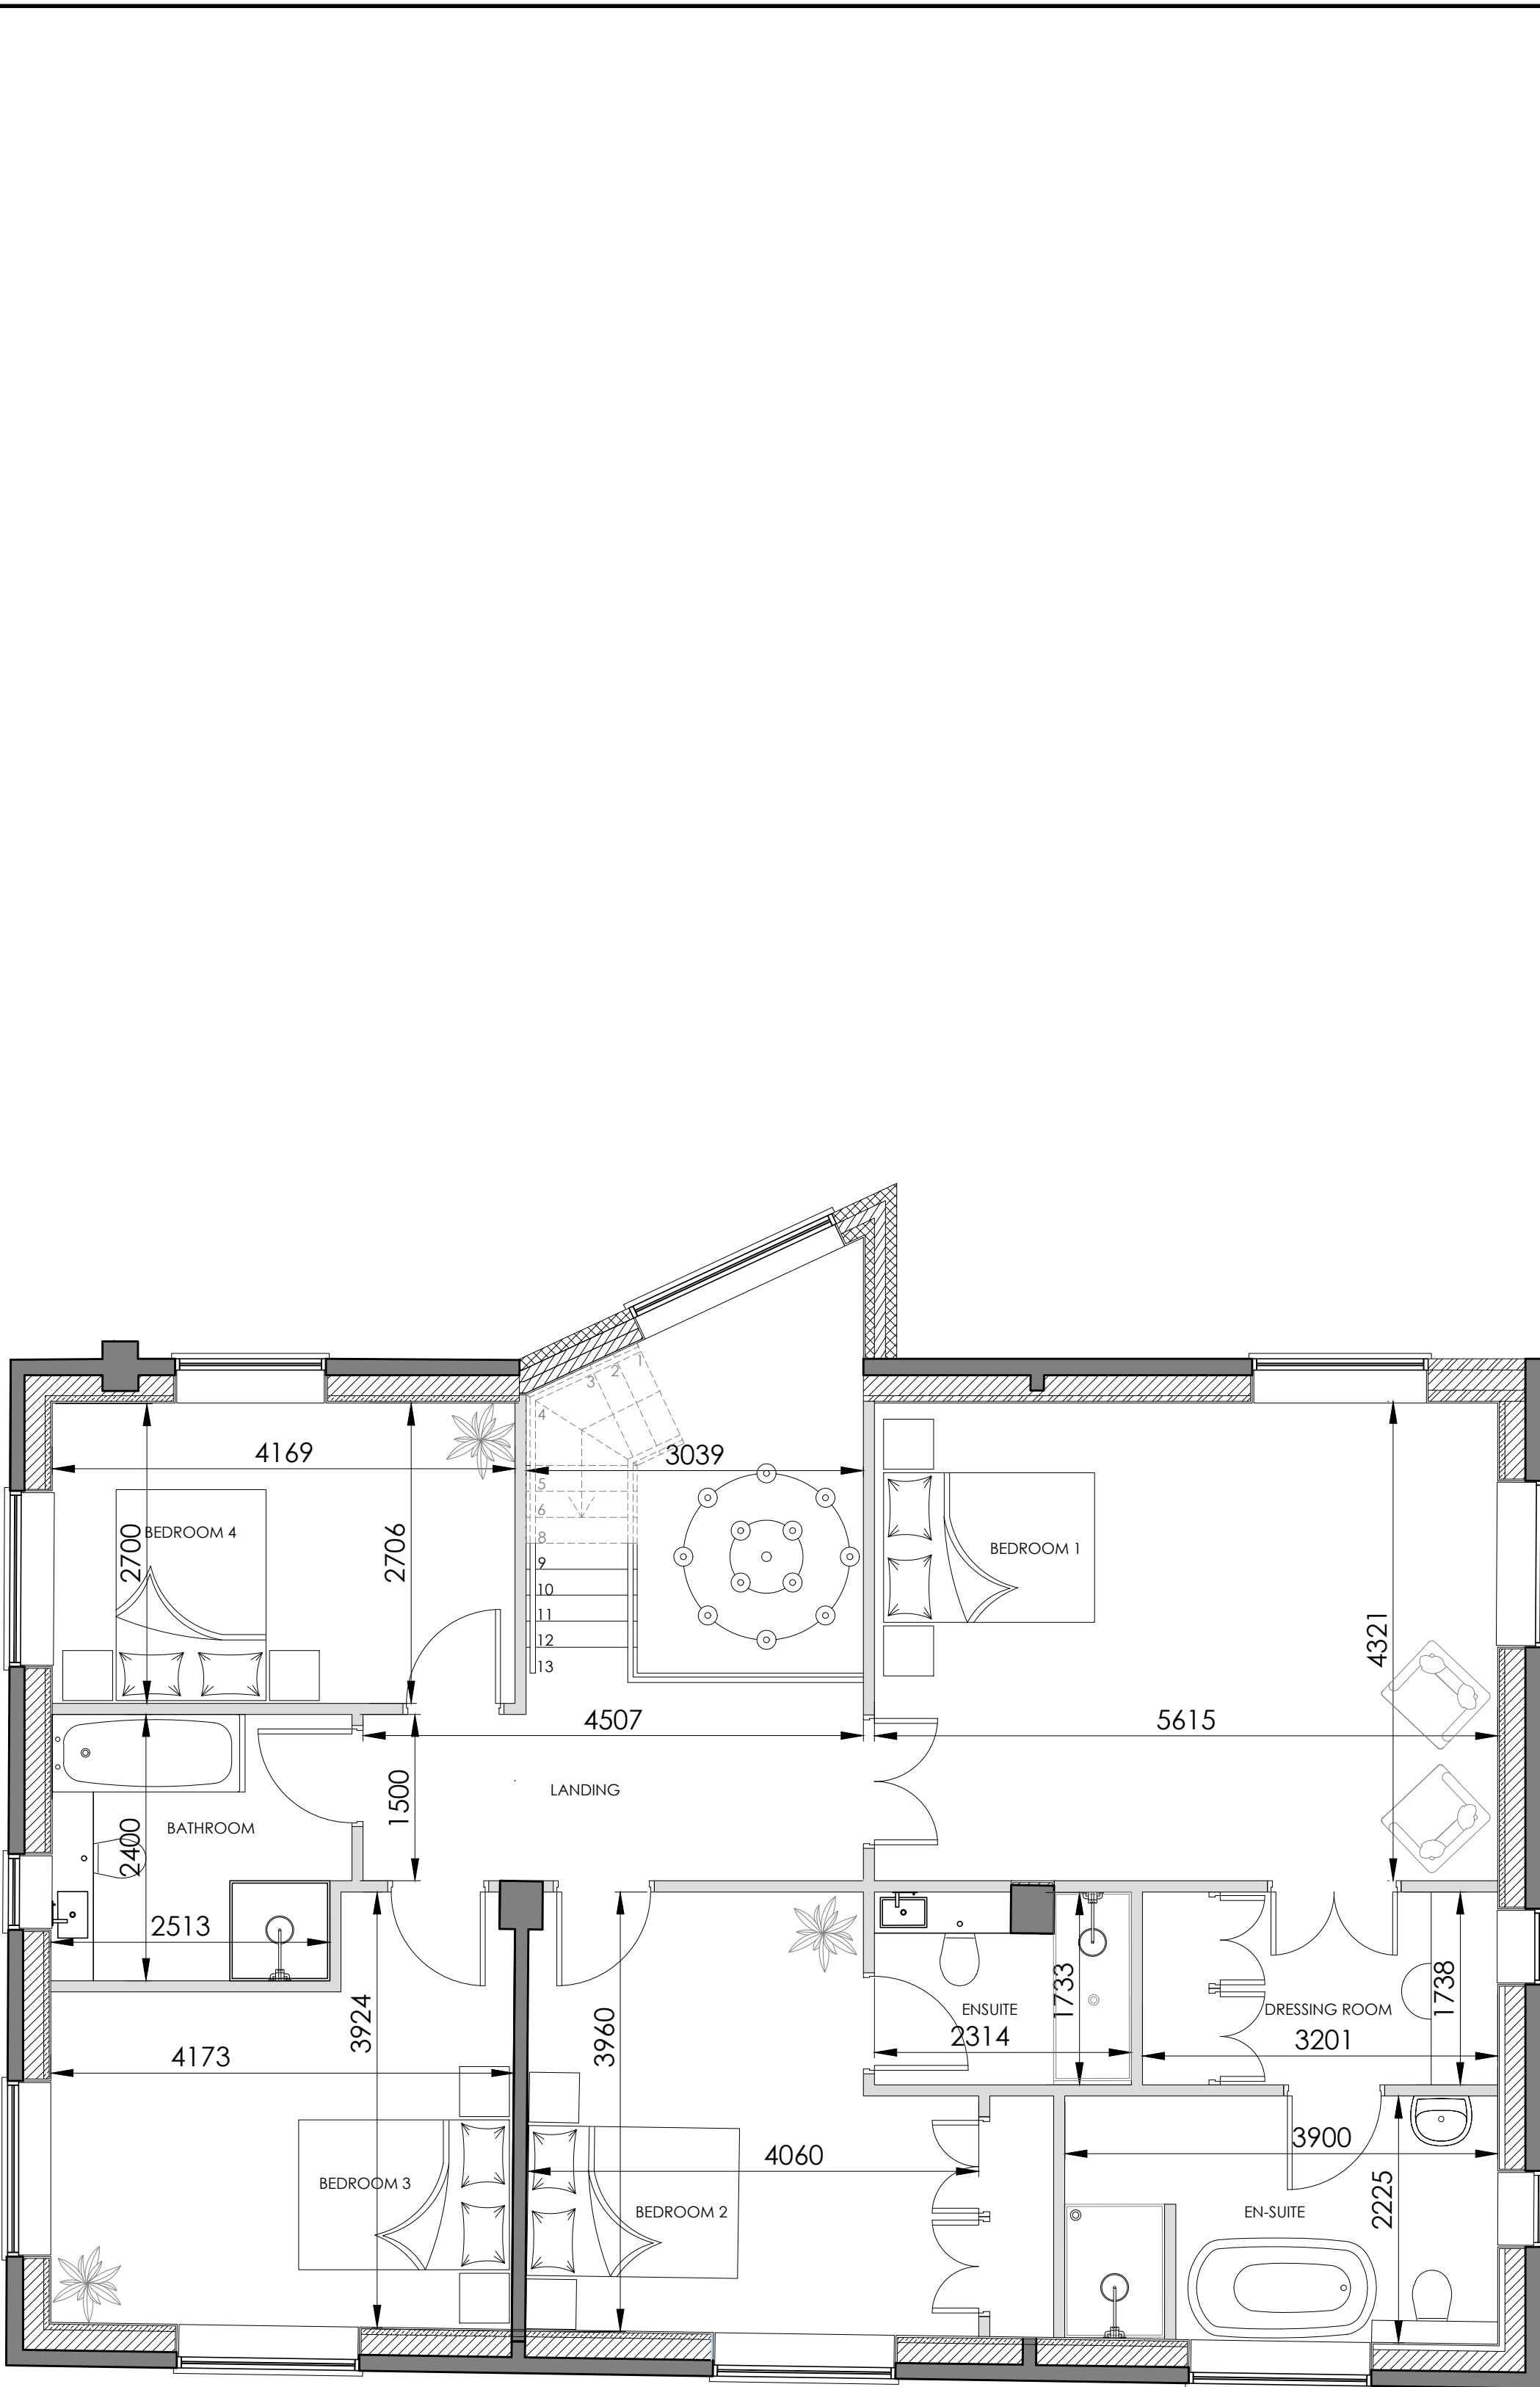


First Floor Plan

1:50

Proposed Floor Plans

 

Printed or electronic copies of this drawing can be scaled for planning purposes only. Any discrepancies with this drawing to be reported and clarified prior to commencing work on site, if in doubt - Ask.
Corporate Architecture Ltd accept no responsibility for works not undertaken fully in accordance with this drawing and relevant specifications.
Copyright © Corporate Architecture Limited

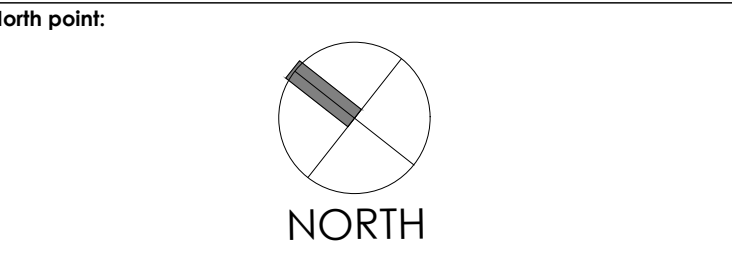

- Notes:
- Existing Walls
 - Proposed Internal Walls - 100mm
 - Proposed External Walls
 - Walls to be removed

Revision Log:			
H	Client Comments - GA revised due to window amendments	AH	08.12.23
G	Client Comments - GA revised due to window amendments	AH	30.11.23
F	Client Comments - Site Plan updated	AH	15.11.23
E	Client Comments - Floor Plans updated- WC moved, utility updated	AH	14.11.23
D	Client Comments - Floor Plans updated- Windows, doors & wall positions amended	AH	13.11.23
C	Client Comments - Floor Plans & Site updated- Windows, doors & wall positions amended, Building Footprint updated	AH	07.11.23
B	Client Comments - Floor Plans & Site updated- Windows, doors, stairs & wall positions amended	AH	02.11.23
A	Floor Plans updated- Windows, doors, stairs & wall positions amended, balcony added	AH	24.05.23
Rev:	Description:	By:	Date:

Project:
Full Application - Barn Conversion
Hill Farm,
Botcheston,
Defford,
LE9 9FH

Client:
Mr Gill

Scale:
0 0.5m 1m 1.5m 2m 2.5m 3m 1:50

Drawn by:	Checked:	Date:	Paper Size:
AH	JAE	Apr '22	A1

Drawing Title:
Proposed Ground and First Floor Plans

Drawing Status:
PLANNING ISSUE

Drawing Number:	Revision Number:
5092/G/20/301	H

CORPORATE ARCHITECTURE LIMITED
CHARTERED ARCHITECTS

HEAD OFFICE
Venari House, 1 Timbush Way,
Market Harborough,
Leicestershire, LE16 7XY
Tel: 01858 467476

ISO 9001 office@corporatearchitecture.co.uk RIBA Chartered Practice www.corporatearchitecture.co.uk