



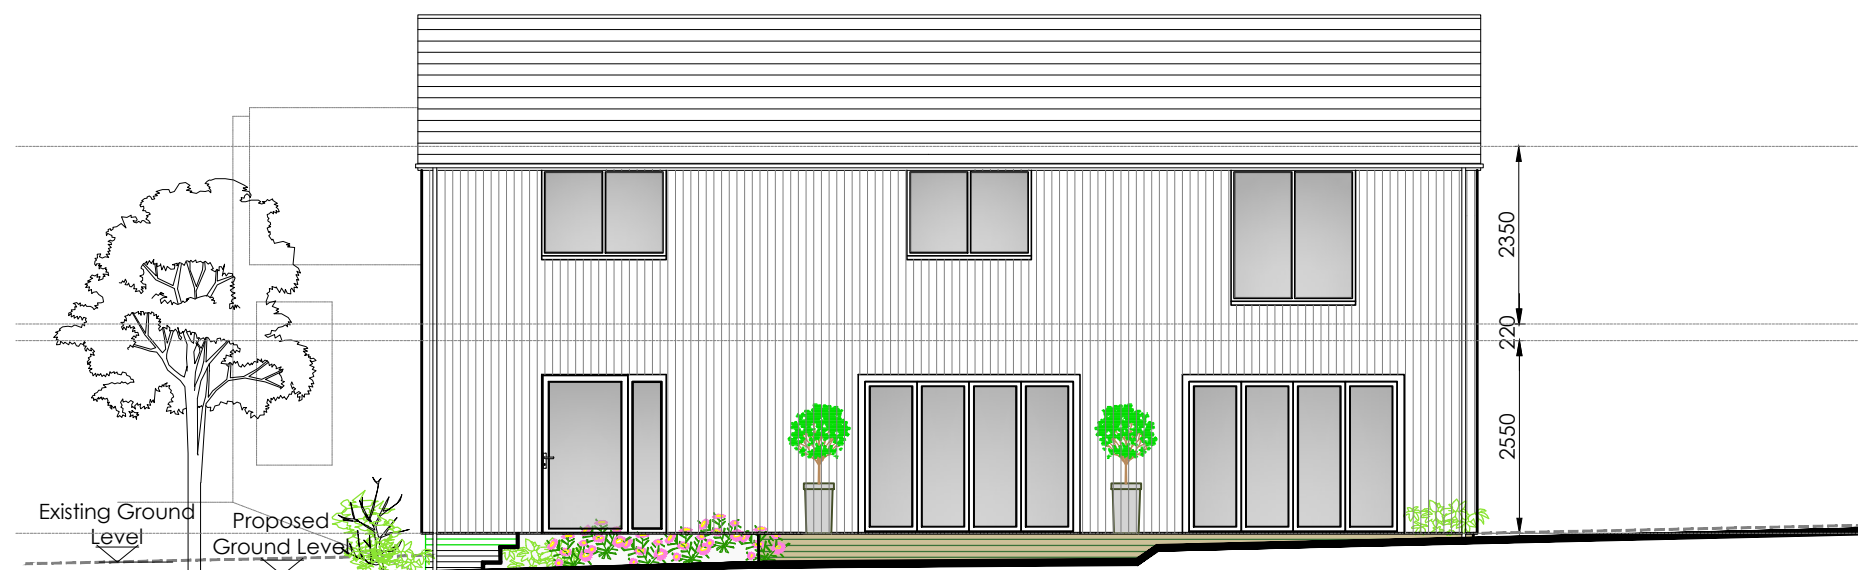


South West Elevation

1:100

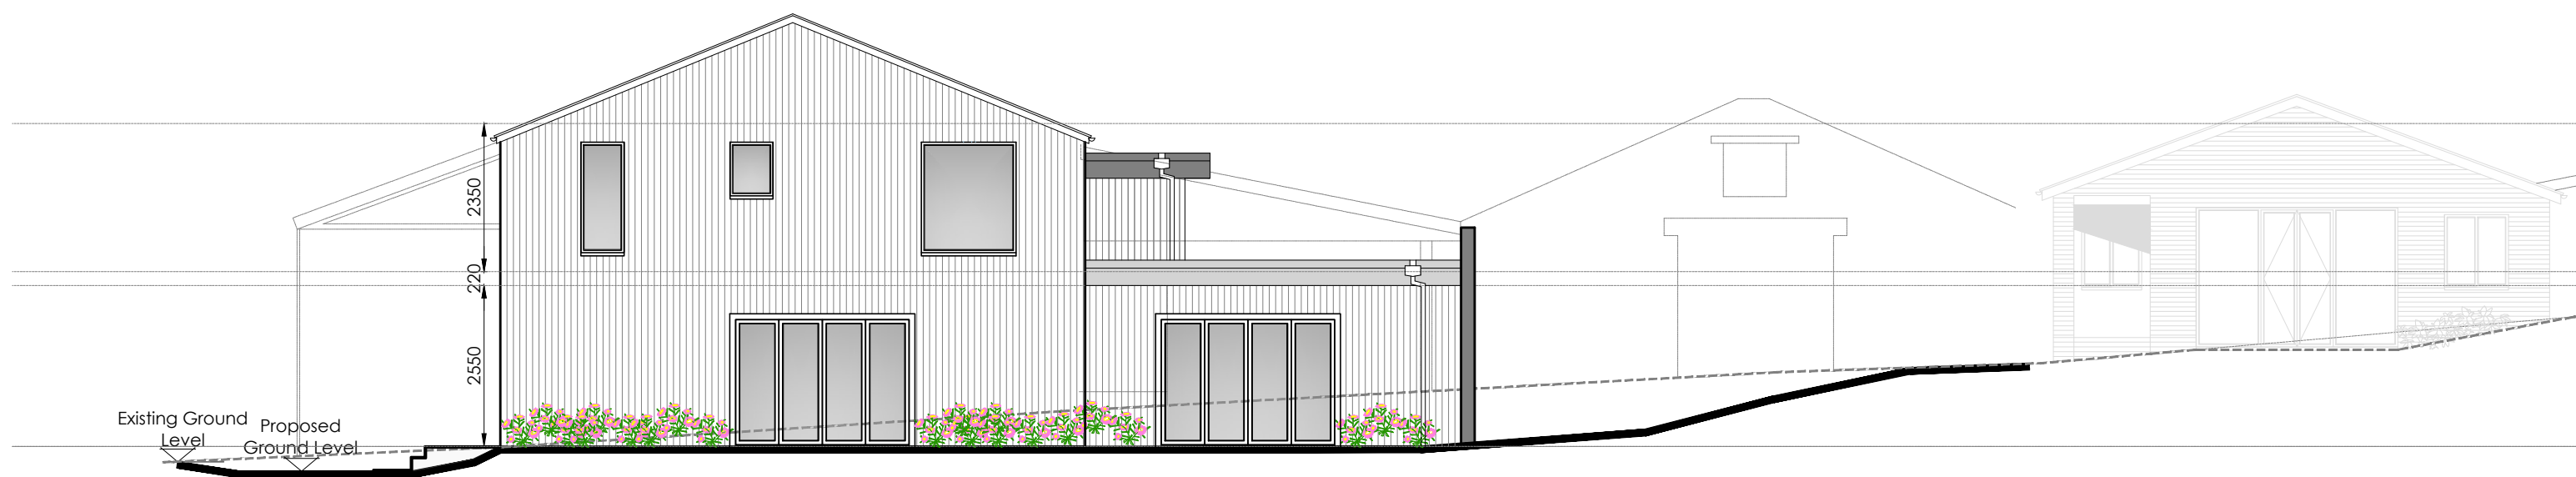


Souh East Elevation

1:100

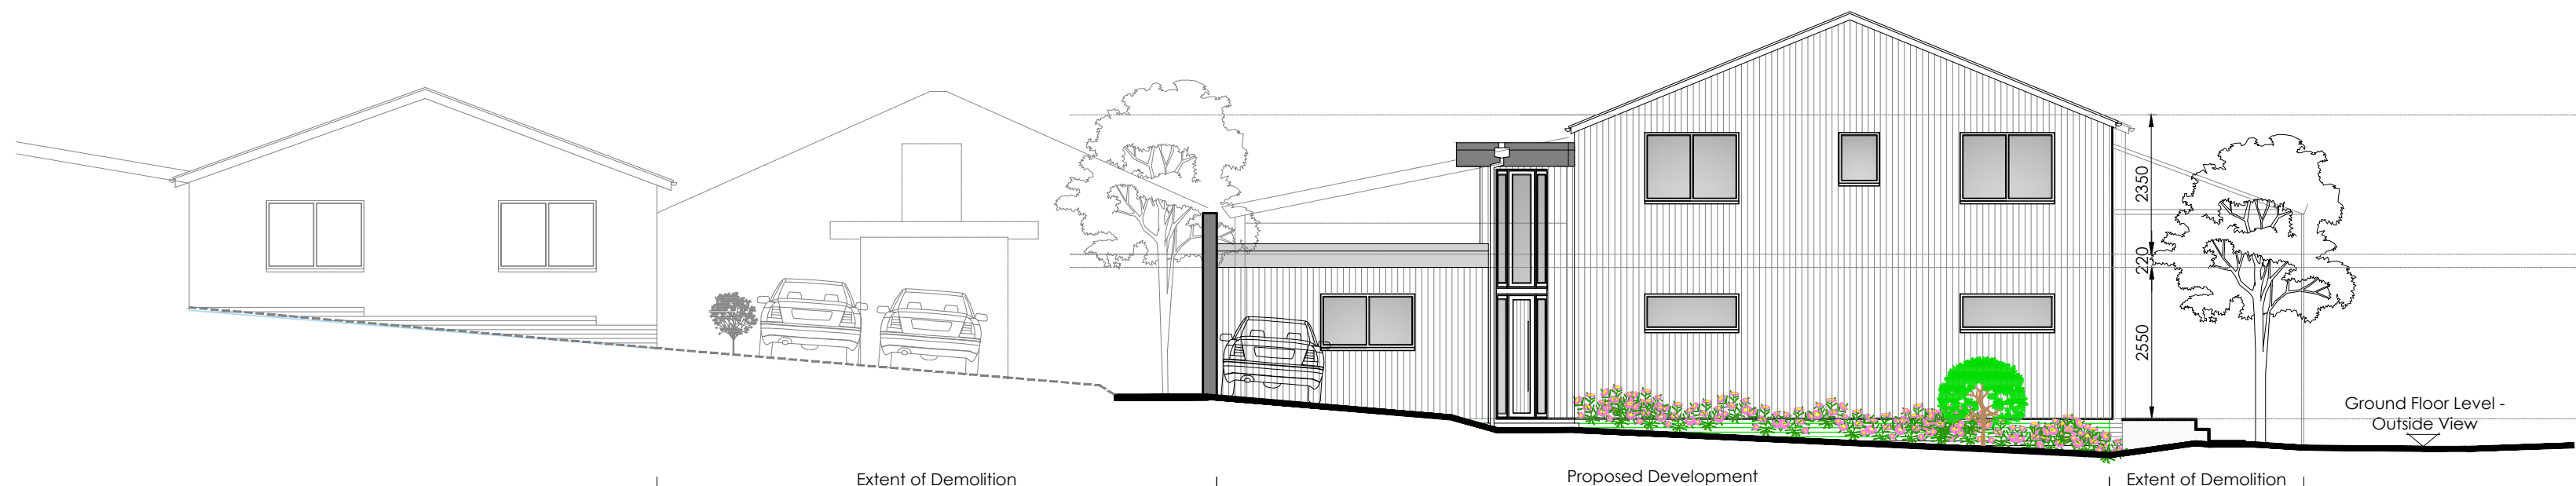


North West Elevation

1:100

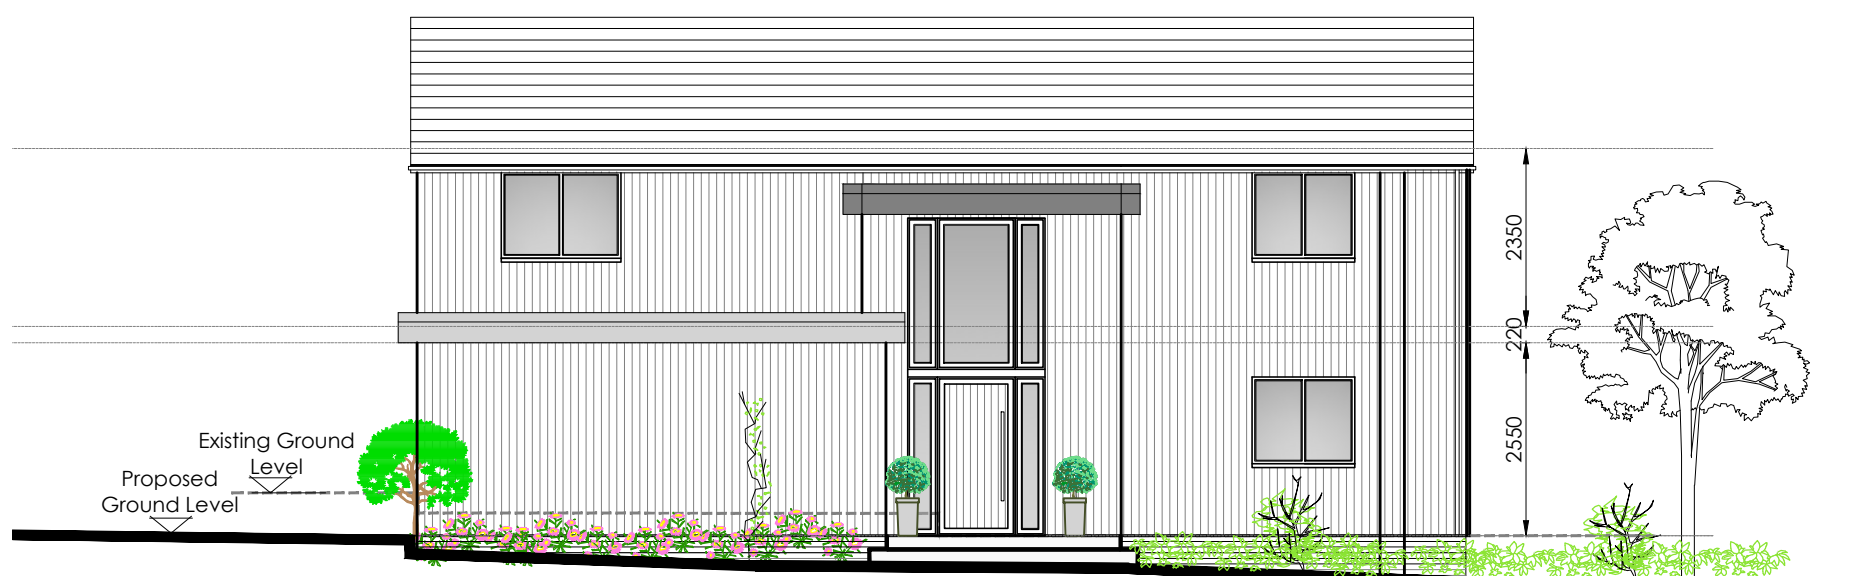

North East Elevation

1:100

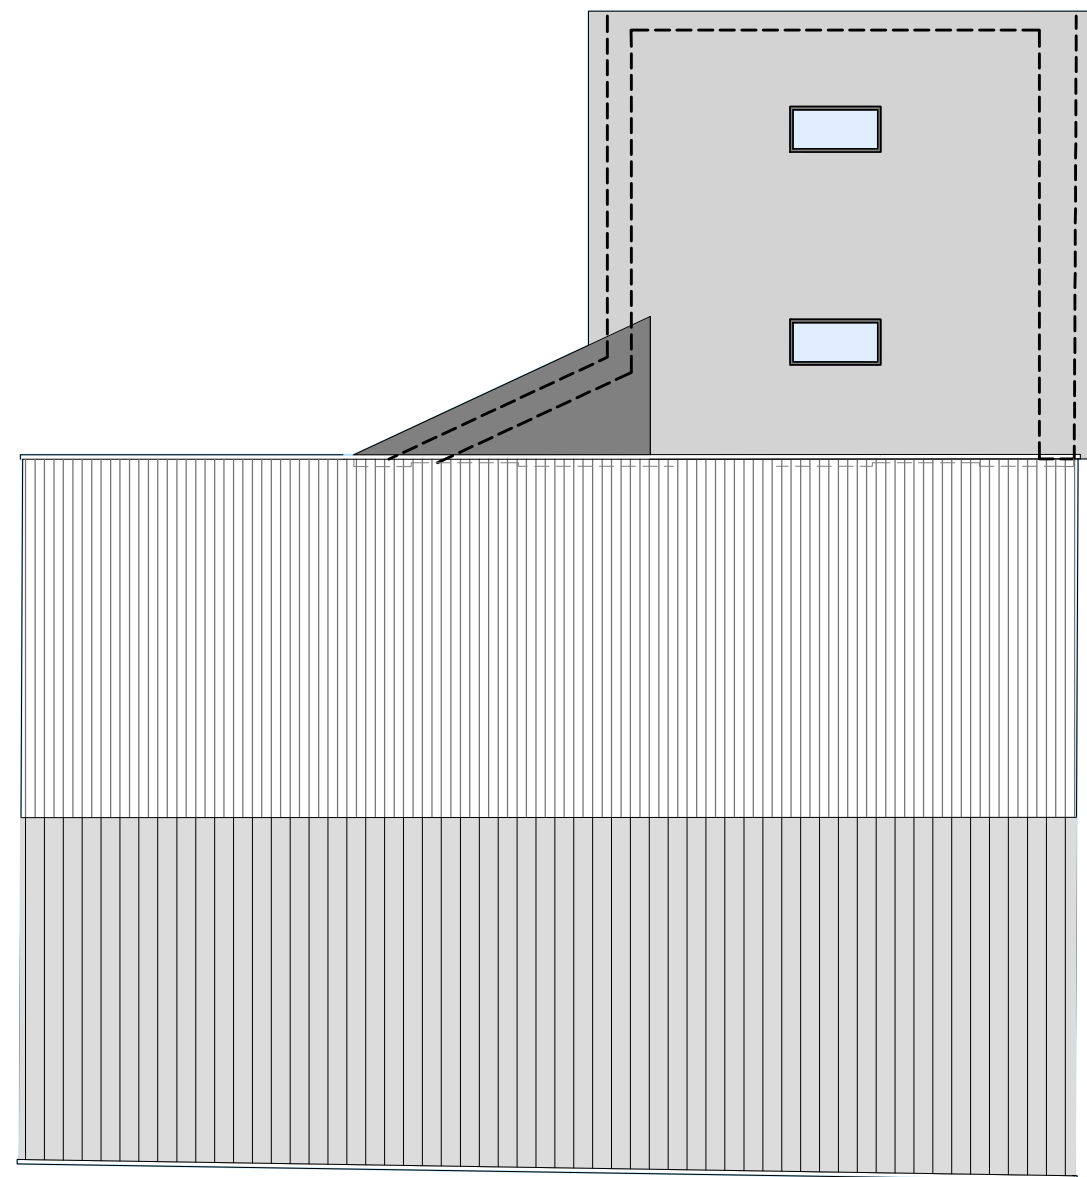


Proposed Roof Plan

1:100

Printed or electronic copies of this drawing can be scaled for planning purposes only. Any discrepancies with this drawing to be reported and clarified prior to commencing work on site, if in doubt - Ask.
Corporate Architecture Ltd accept no responsibility for works not undertaken fully in accordance with this drawing and relevant specifications.
Copyright © Corporate Architecture Limited

North point:

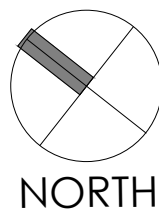

Notes:

Revision Log:			
D	Client comments - window & Flat Roof amendments	AH	08.12.23
C	Client comments - window heights amended	AH	30.11.23
B	Elevations updated following Floor Plan amendments	AH	15.11.23
A	Elevations updated following Floor Plan amendments	AH	24.05.23

Rev:	Description:	By:	Date:
------	--------------	-----	-------

Project:
Full Application - Barn Conversion
Hill Farm,
Botcheston,
Deford,
LE9 9FH

Client:
Mr Gill

Scale:			
0	1m	2m	3m 4m 5m
			1:100

Drawn by:	Checked:	Date:	Paper Size:
AH	JAE	Apr '22	A1

Drawing Title:
Proposed Elevations & Roof Plan

Drawing Status:
PLANNING ISSUE

Drawing Number:	Revision Number:
5092/G/20/302	D



CORPORATE ARCHITECTURE LIMITED
CHARTERED ARCHITECTS

HEAD OFFICE
Venari House, 1 Timbush Way,
Market Harborough,
Leicestershire, LE16 7XY
Tel: 01858 467476



office@corporatearchitecture.co.uk
www.corporatearchitecture.co.uk

RIBA
Chartered Practice

Proposed Elevations

0 1m 2m 3m 4m 5m 1:100