






Front Elevation

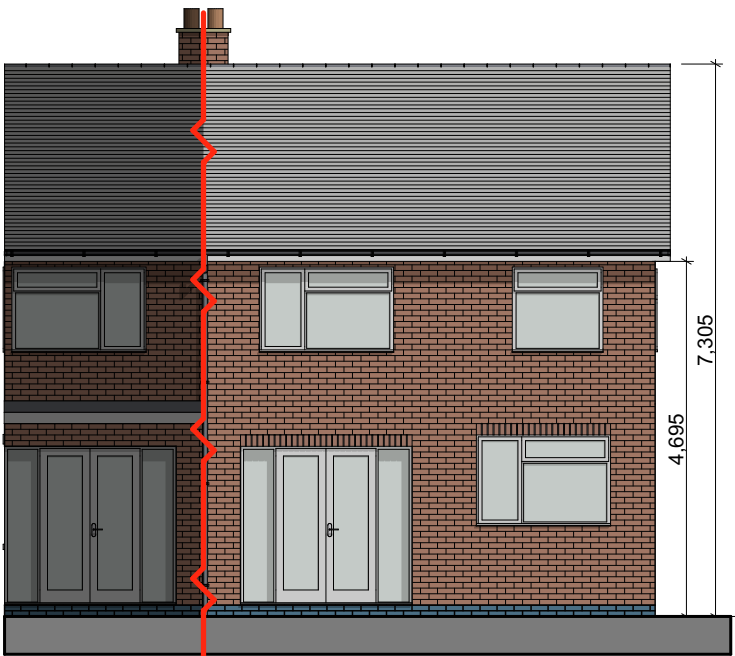


Rear Elevation

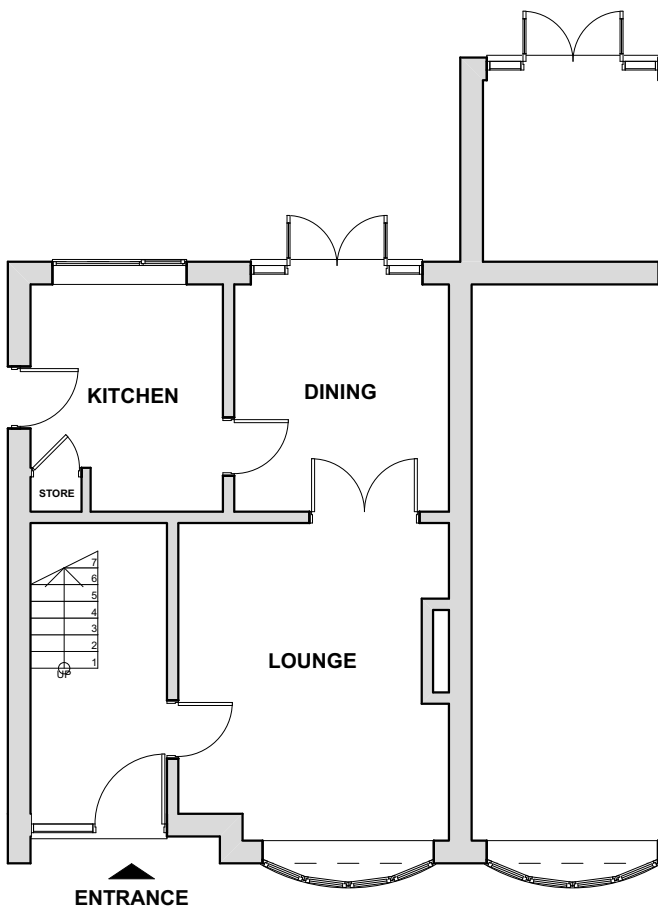

Ground Floor Plan

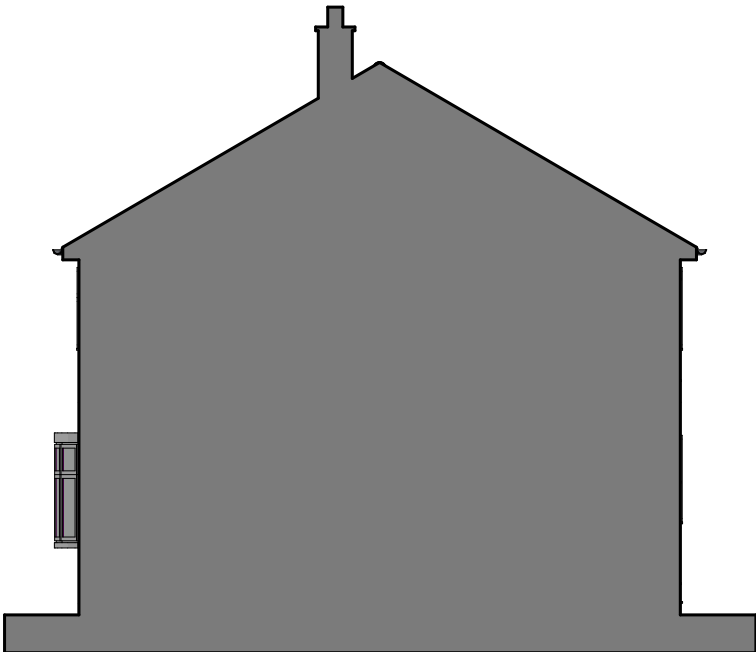

Side Elevation

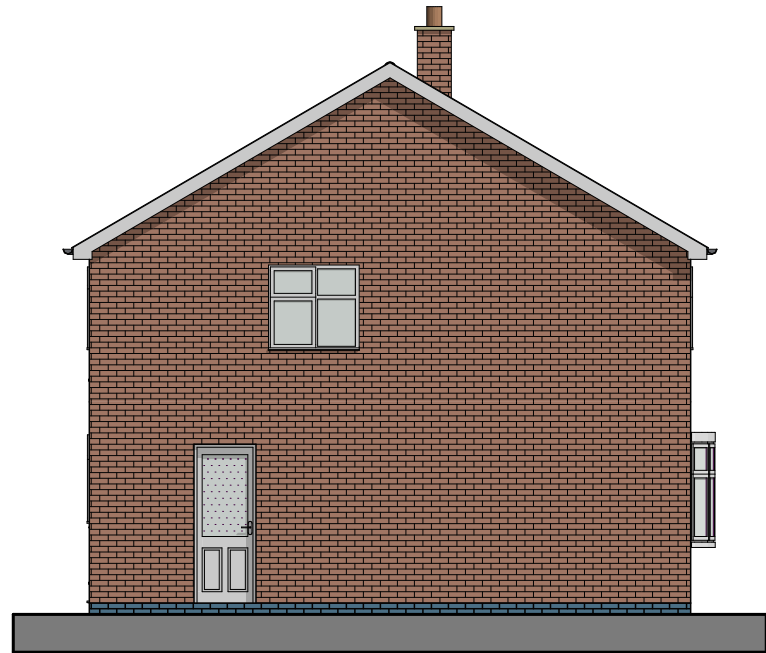

Side Elevation

Please Note:

- This drawing may be printed and scaled FOR PLANNING PURPOSES.
- All dimensions to be CHECKED ON SITE and any DISCREPANCY reported to Perfect Planning.
- The site boundary shown is the best assumed from available data & does NOT represent legal ownership
- All dimensions in mm unless otherwise stated.

Revisions.



e: info@perfect-planning.co.uk
t: 01455 272943
t: +44 (0) 7904 224864
t: +44 (0) 7912 413144
w: www.perfect-planning.co.uk

Project:
Single Storey Side and Rear Extension

196 Cedar Road,
Earl Shilton,
Leicestershire,
LE9 7HH

Client:
Mr and Mrs Sparrow

Drawing Title:

Existing Floor Plans & Elevations

Drawing by: AL / IG / SK / NH	Checked by: AL / IG
Date: 09/03/2023	Scale: 1:100@A3
Drawing Number: 669/001	Revision: -