


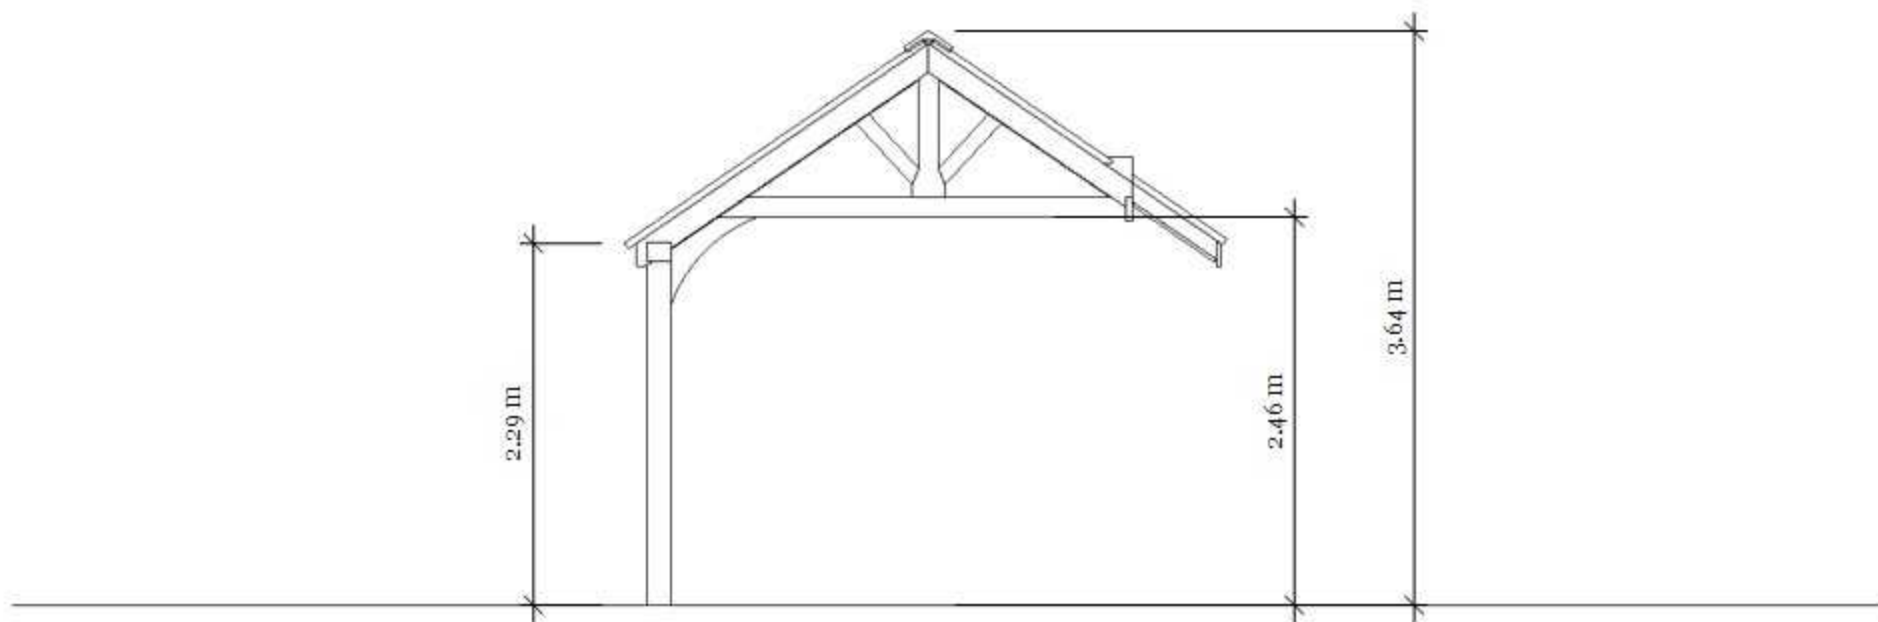

Front Elevation Rev I

Project : 21a Main street, Desford - Taylor

Scale 1:50 @ A4

REVISIONS

	MM/DD/YY	REMARKS
1	23/03/23	Altered to 1:50 scale
2	--/--/--	--
3	--/--/--	--
4	--/--/--	--
5	--/--/--	--