


All works to be carried out in accordance with the current Building Regulations, British Standards and Codes of Practice and to the satisfaction of the Local Authority Building Inspector.


All dimensions are to be checked on site prior to the commencement of the works. Any discrepancies to be reported prior to the commencement of the relevant works.

DO NOT SCALE OFF THIS DRAWING.

TOPOGRAPHICAL SURVEY INFORMATION TAKEN FROM
TOPOGRAPHICAL SURVEY DRAWING 5811_28
PRODUCED BY SURVEYHUB, REFER TO ORIGINAL
SURVEY INFORMATION FOR DETAILED LEVEL
INFORMATION.

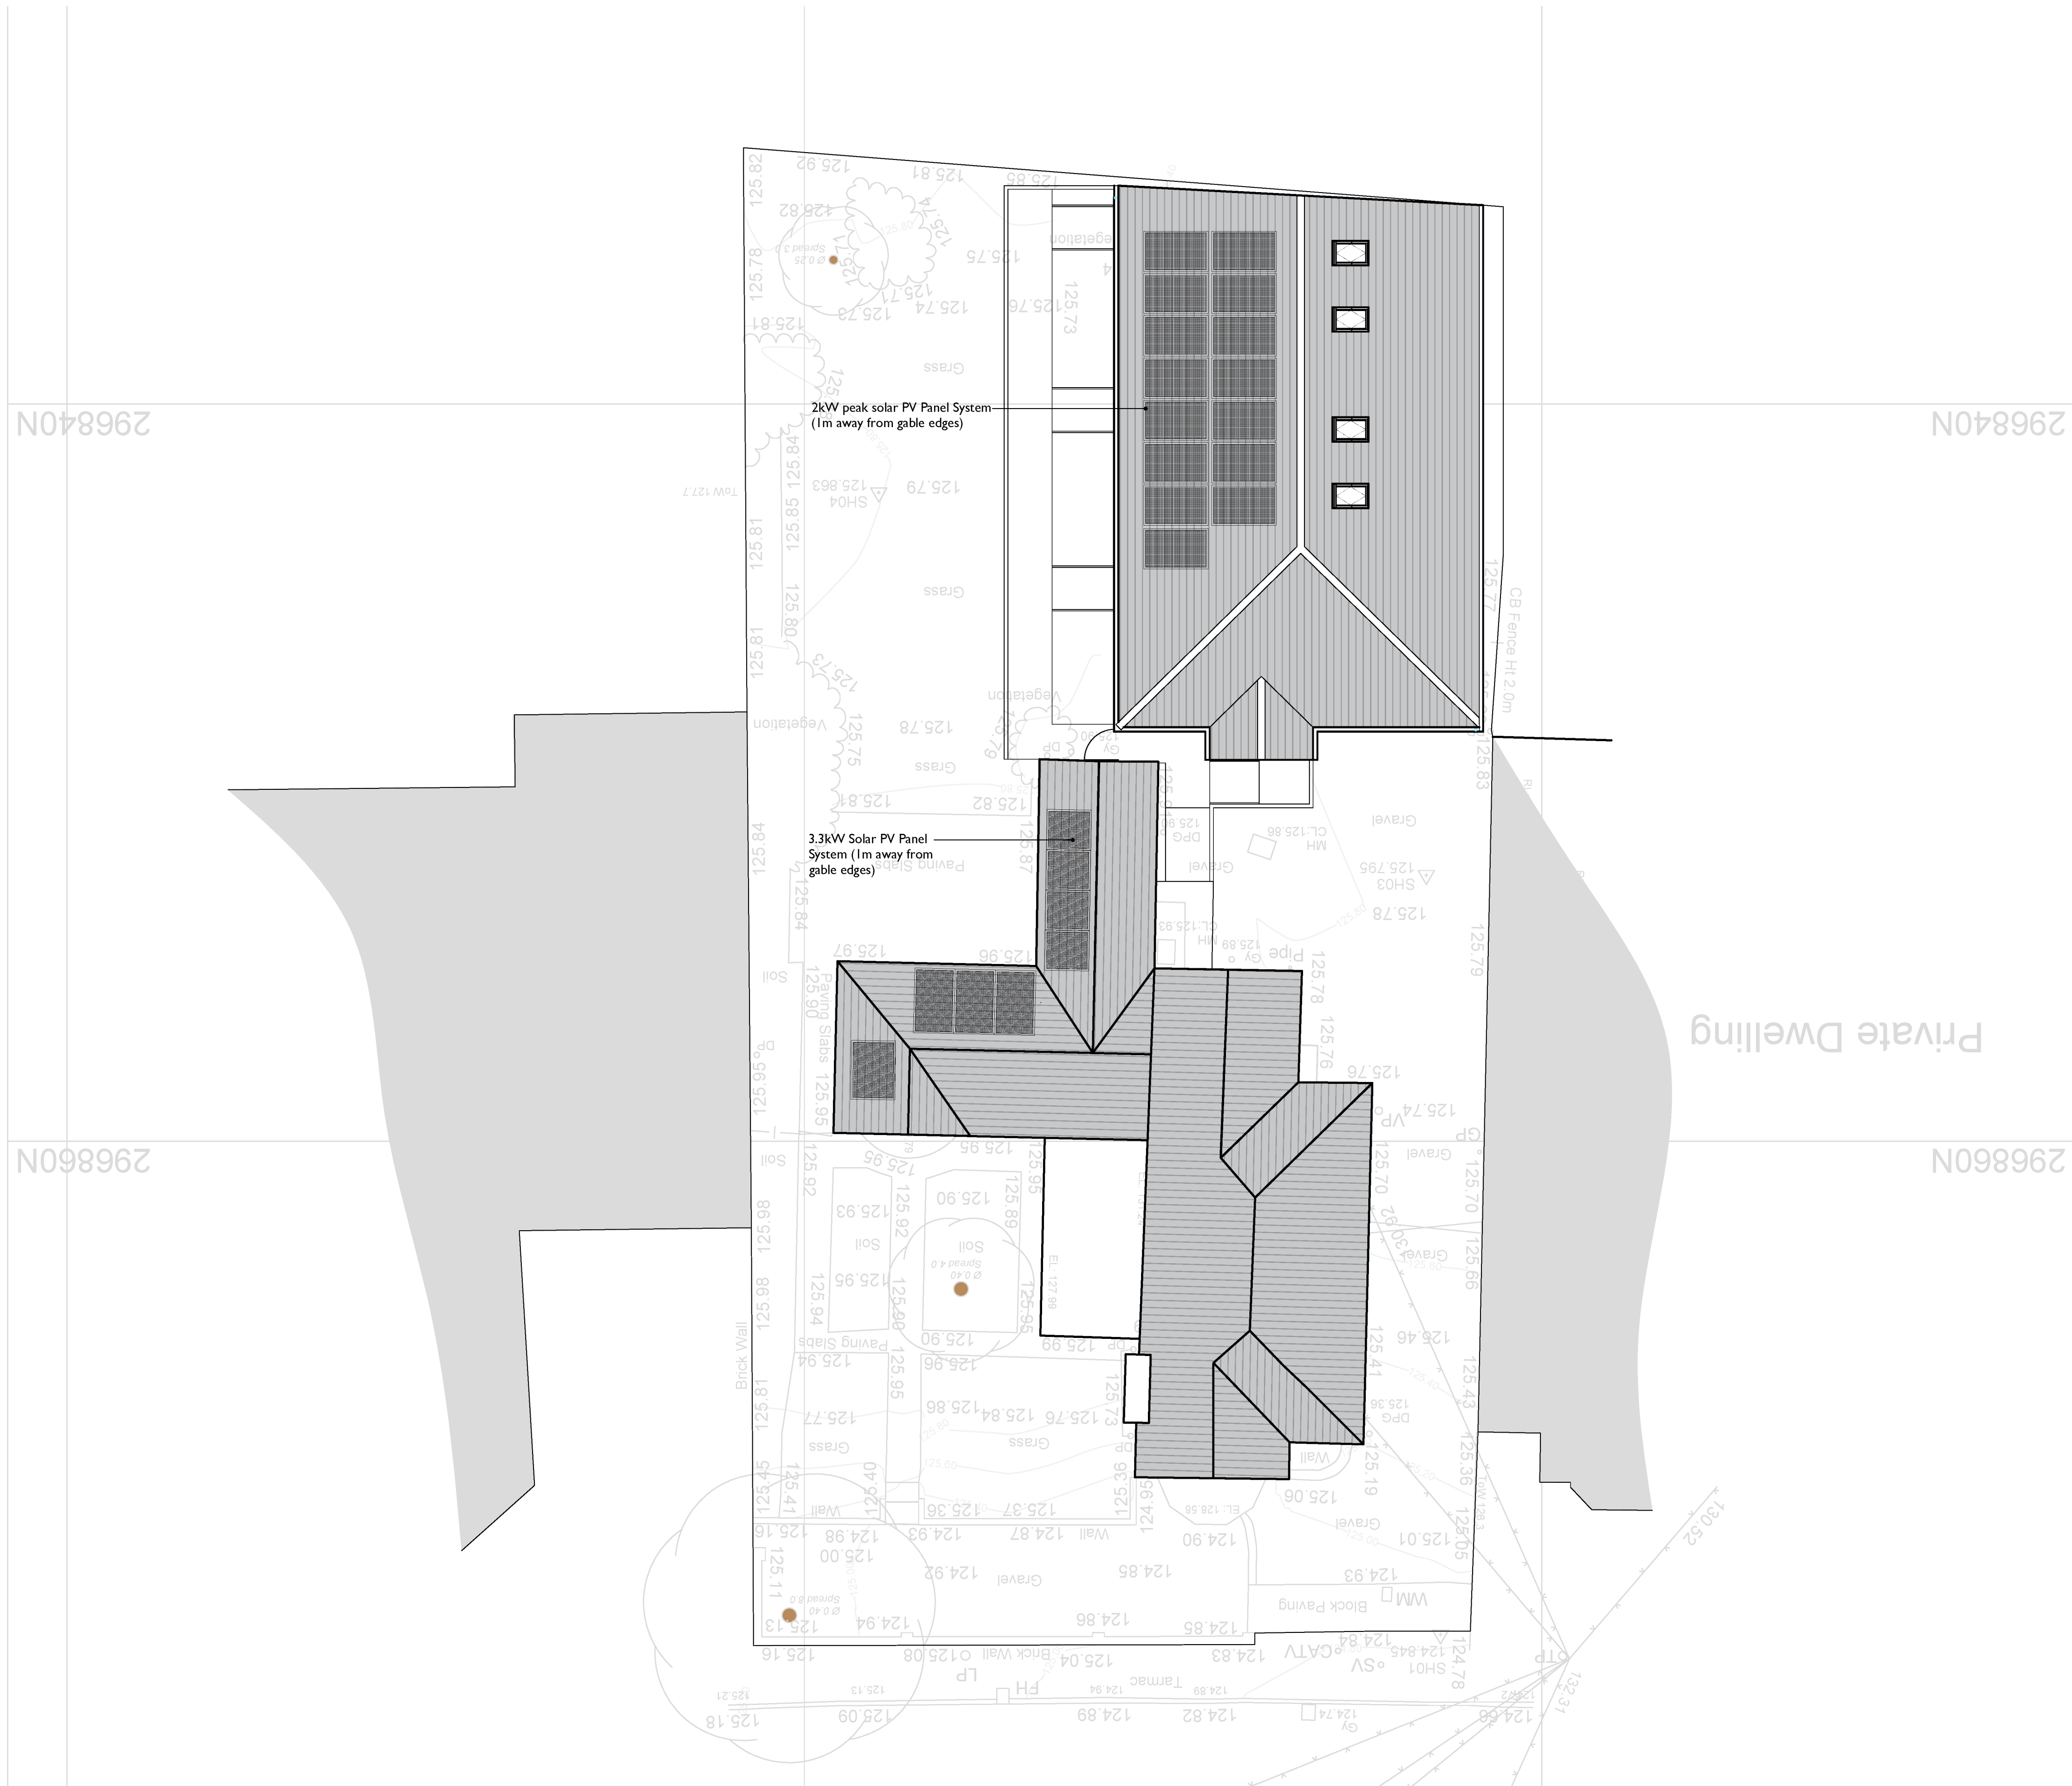


PV Panel Roof Plan:

 

T01	23.03.2023	PLANNING ISSUE	NC	DG
Rev:	Date:	Description:	Drawn:	Checked:

Jackson Design Associates
Latimer House, Latimer Way
Sherwood Energy Village
Ollerton, Nottinghamshire NG22 9QW

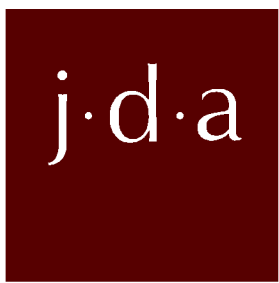

ARCHITECTURE • DESIGN • MANAGEMENT

Project: **Proposed Supported Living Accommodation**
Alterations, Extension And Change Of Use Of Existing Outbuilding

Drawing Title:
Proposed PV Panel Layout

Project Address:
28 Shilton Road, Barwell, Leicestershire.
LE9 8HA

Client: **Squirrel Wood Properties**

Drawn: NC	Checked: JW	Scale (Size): 1:100 (@A1)	Date: January 2023
--------------	----------------	------------------------------	-----------------------

Drawing No: 22_2452_(90)002

30

© 2023 This drawing is copyright of Jackson Design Associates and must not be copied or reproduced without prior written approval of Jackson Design Associates. All rights reserved.