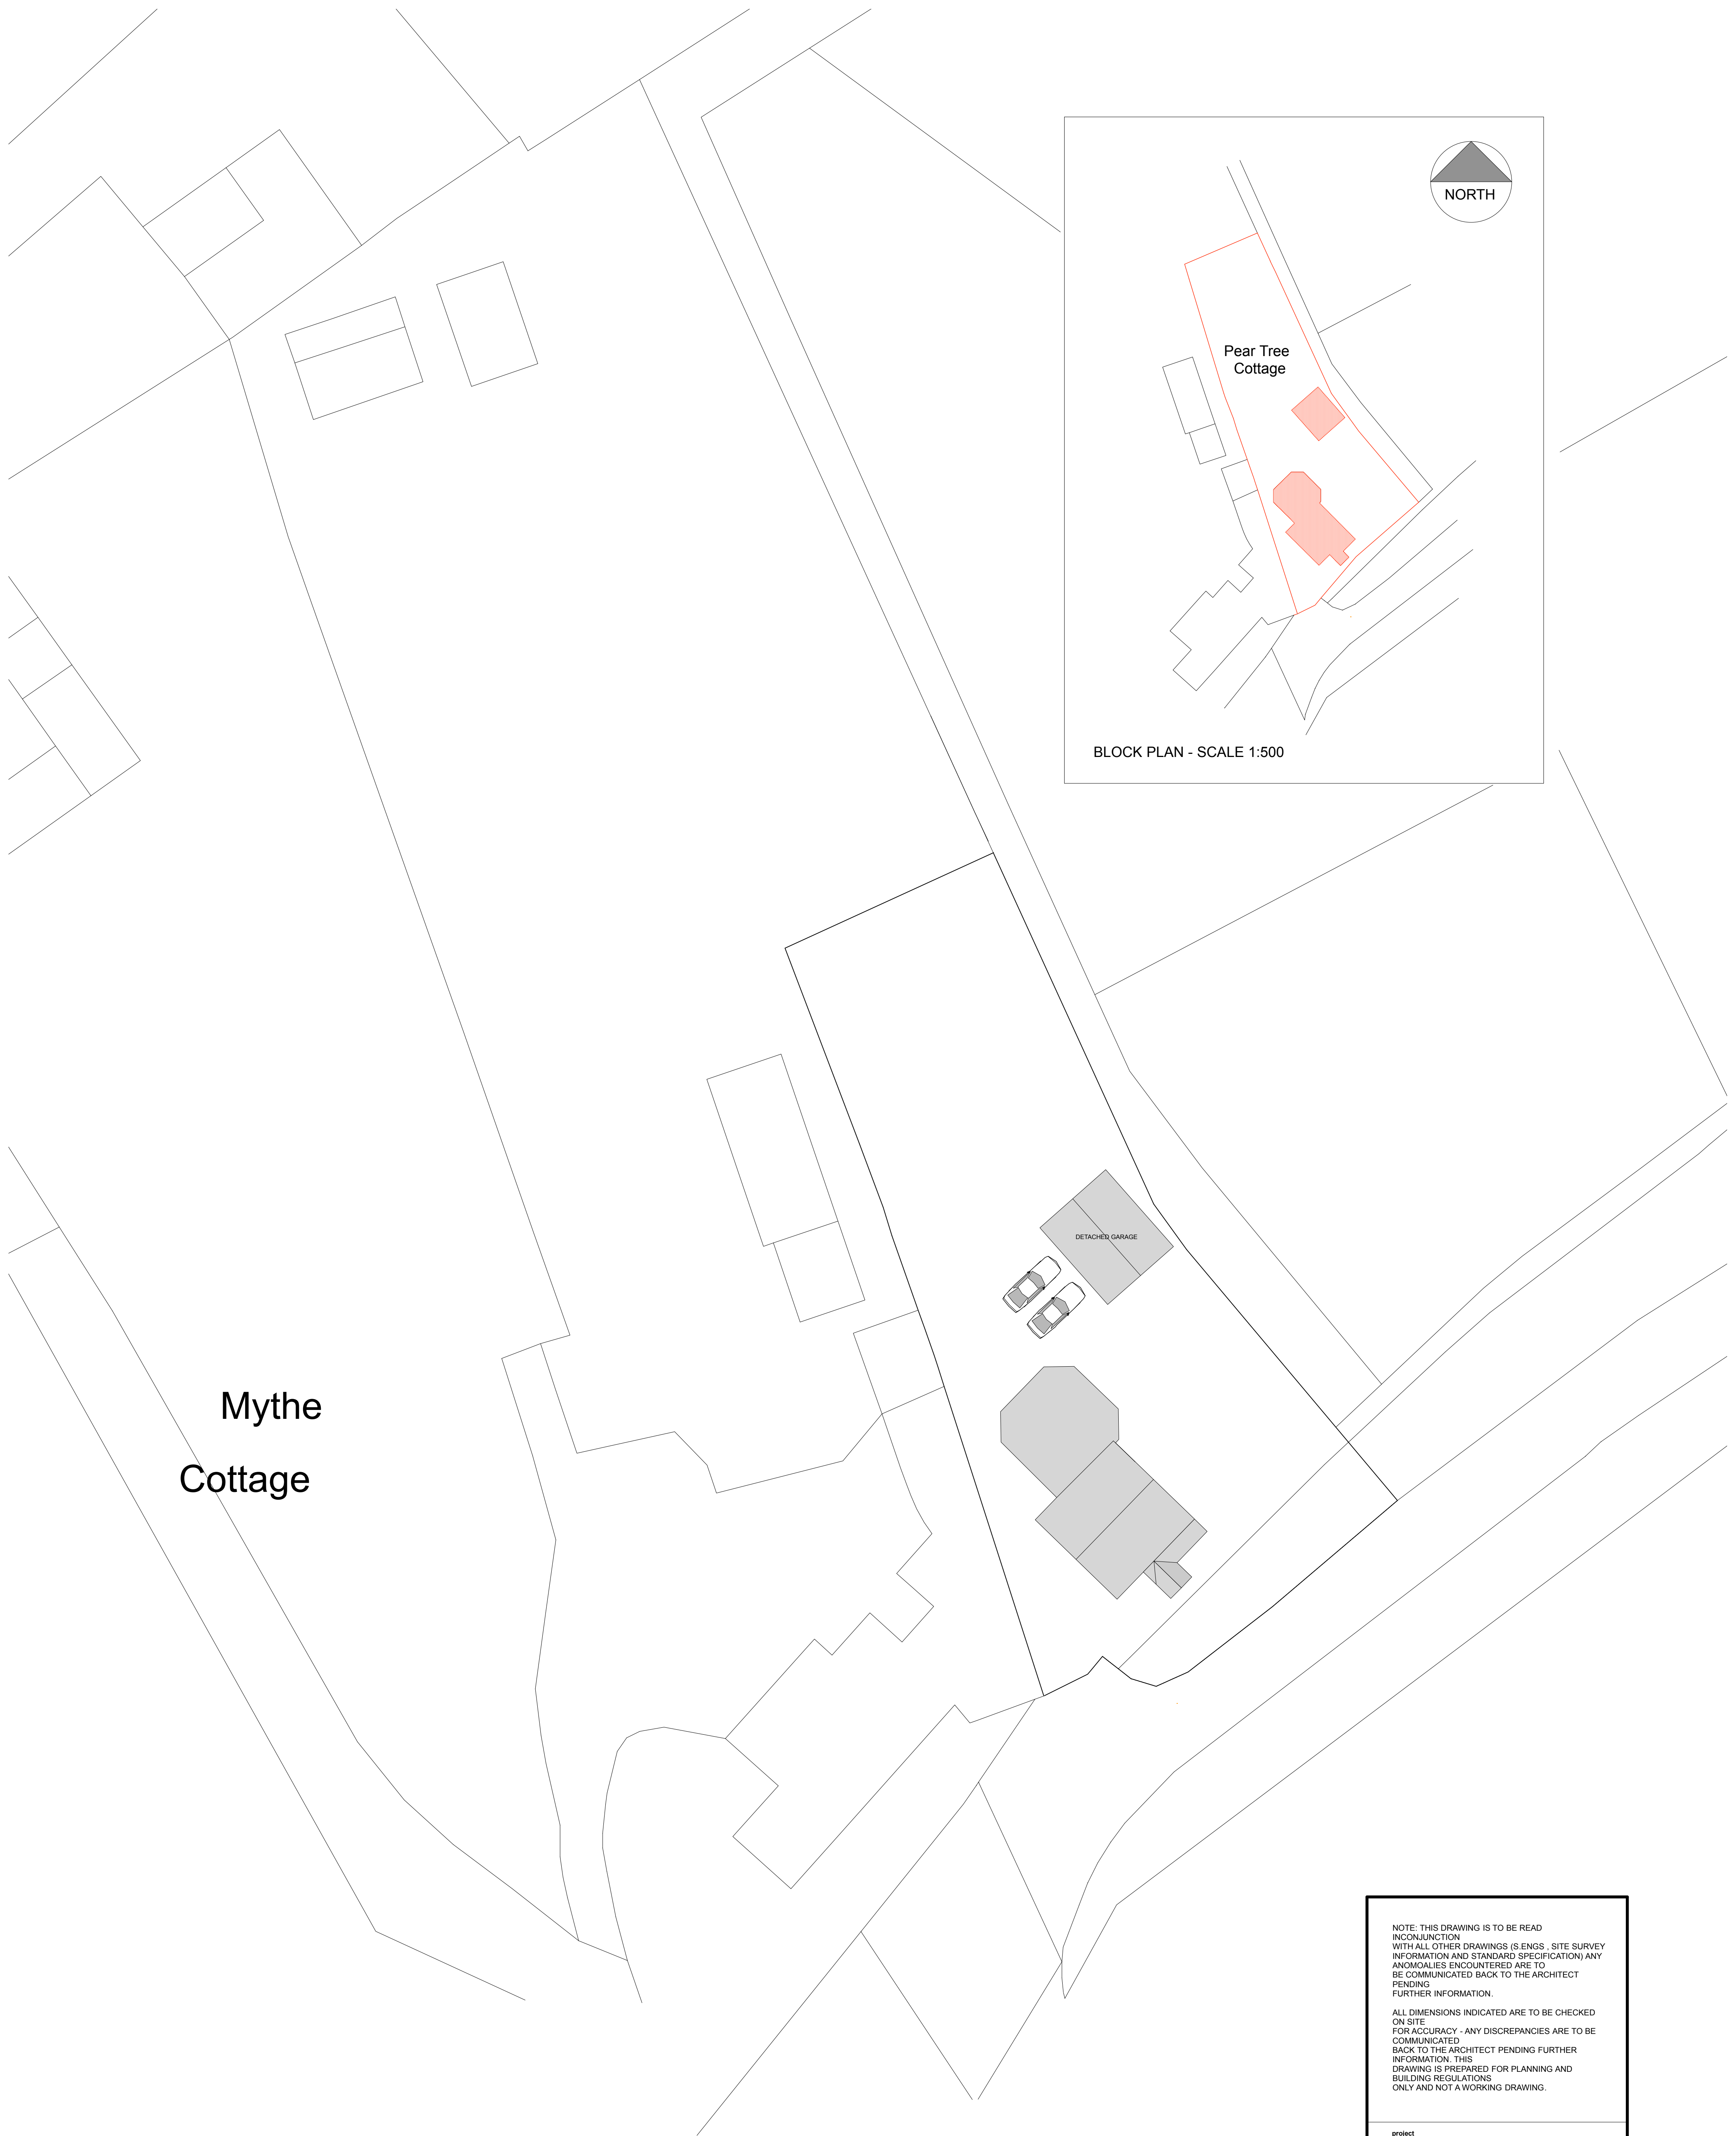


NOTE: THIS DRAWING IS TO BE READ INCONJUNCTION WITH ALL OTHER DRAWINGS (S. ENGS. SITE SURVEY INFORMATION AND STANDARD SPECIFICATION) ANY ANOMOLIES ENCOUNTERED ARE TO BE COMMUNICATED BACK TO THE ARCHITECT PENDING FURTHER INFORMATION. ALL DIMENSIONS INDICATED ARE TO BE CHECKED ON SITE FOR ACCURACY - ANY DISCREPANCIES ARE TO BE COMMUNICATED BACK TO THE ARCHITECT PENDING FURTHER INFORMATION. THIS DRAWING IS PREPARED FOR PLANNING AND BUILDING REGULATIONS ONLY AND NOT A WORKING DRAWING.			
project	Pear Tree Cottage Ratcliffe Road Witherley CV9 3NX		
drawing title	Proposed Approved Site Plans		
project number	PTC2/01	drawing number	PTC2/01/01
drawing revision		scale	1:200 @ A1
date	April 2022	drawn by	TJK
		checked by	