


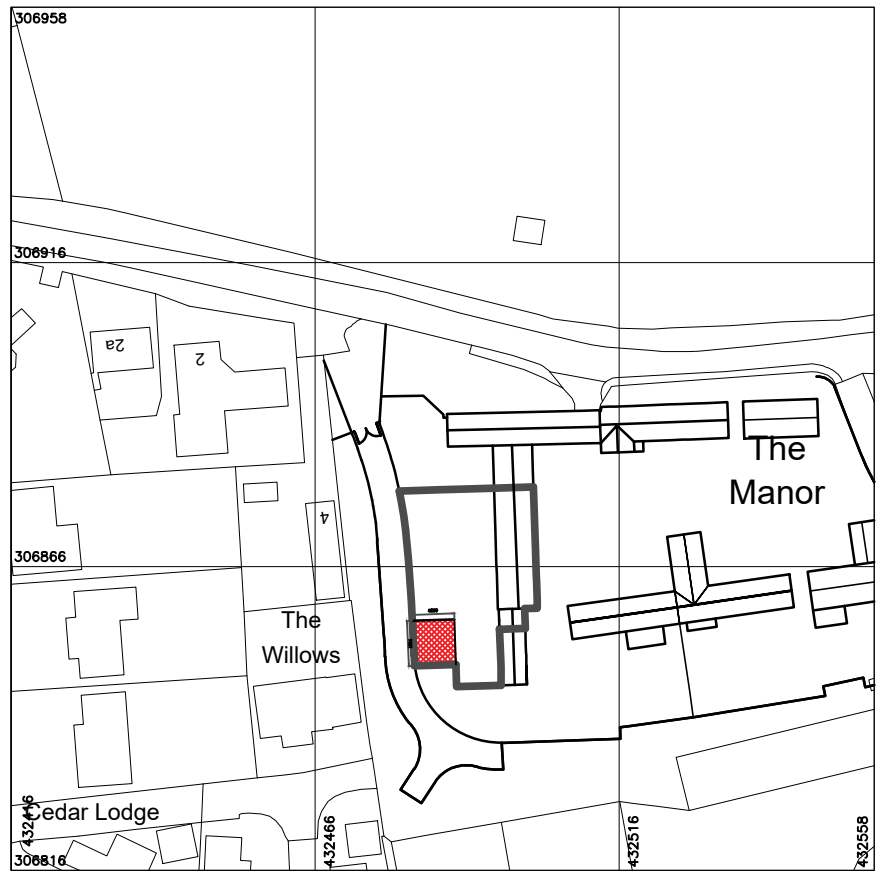
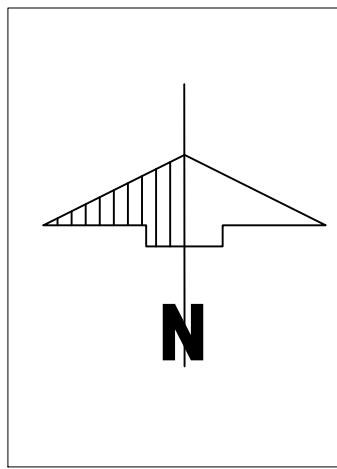


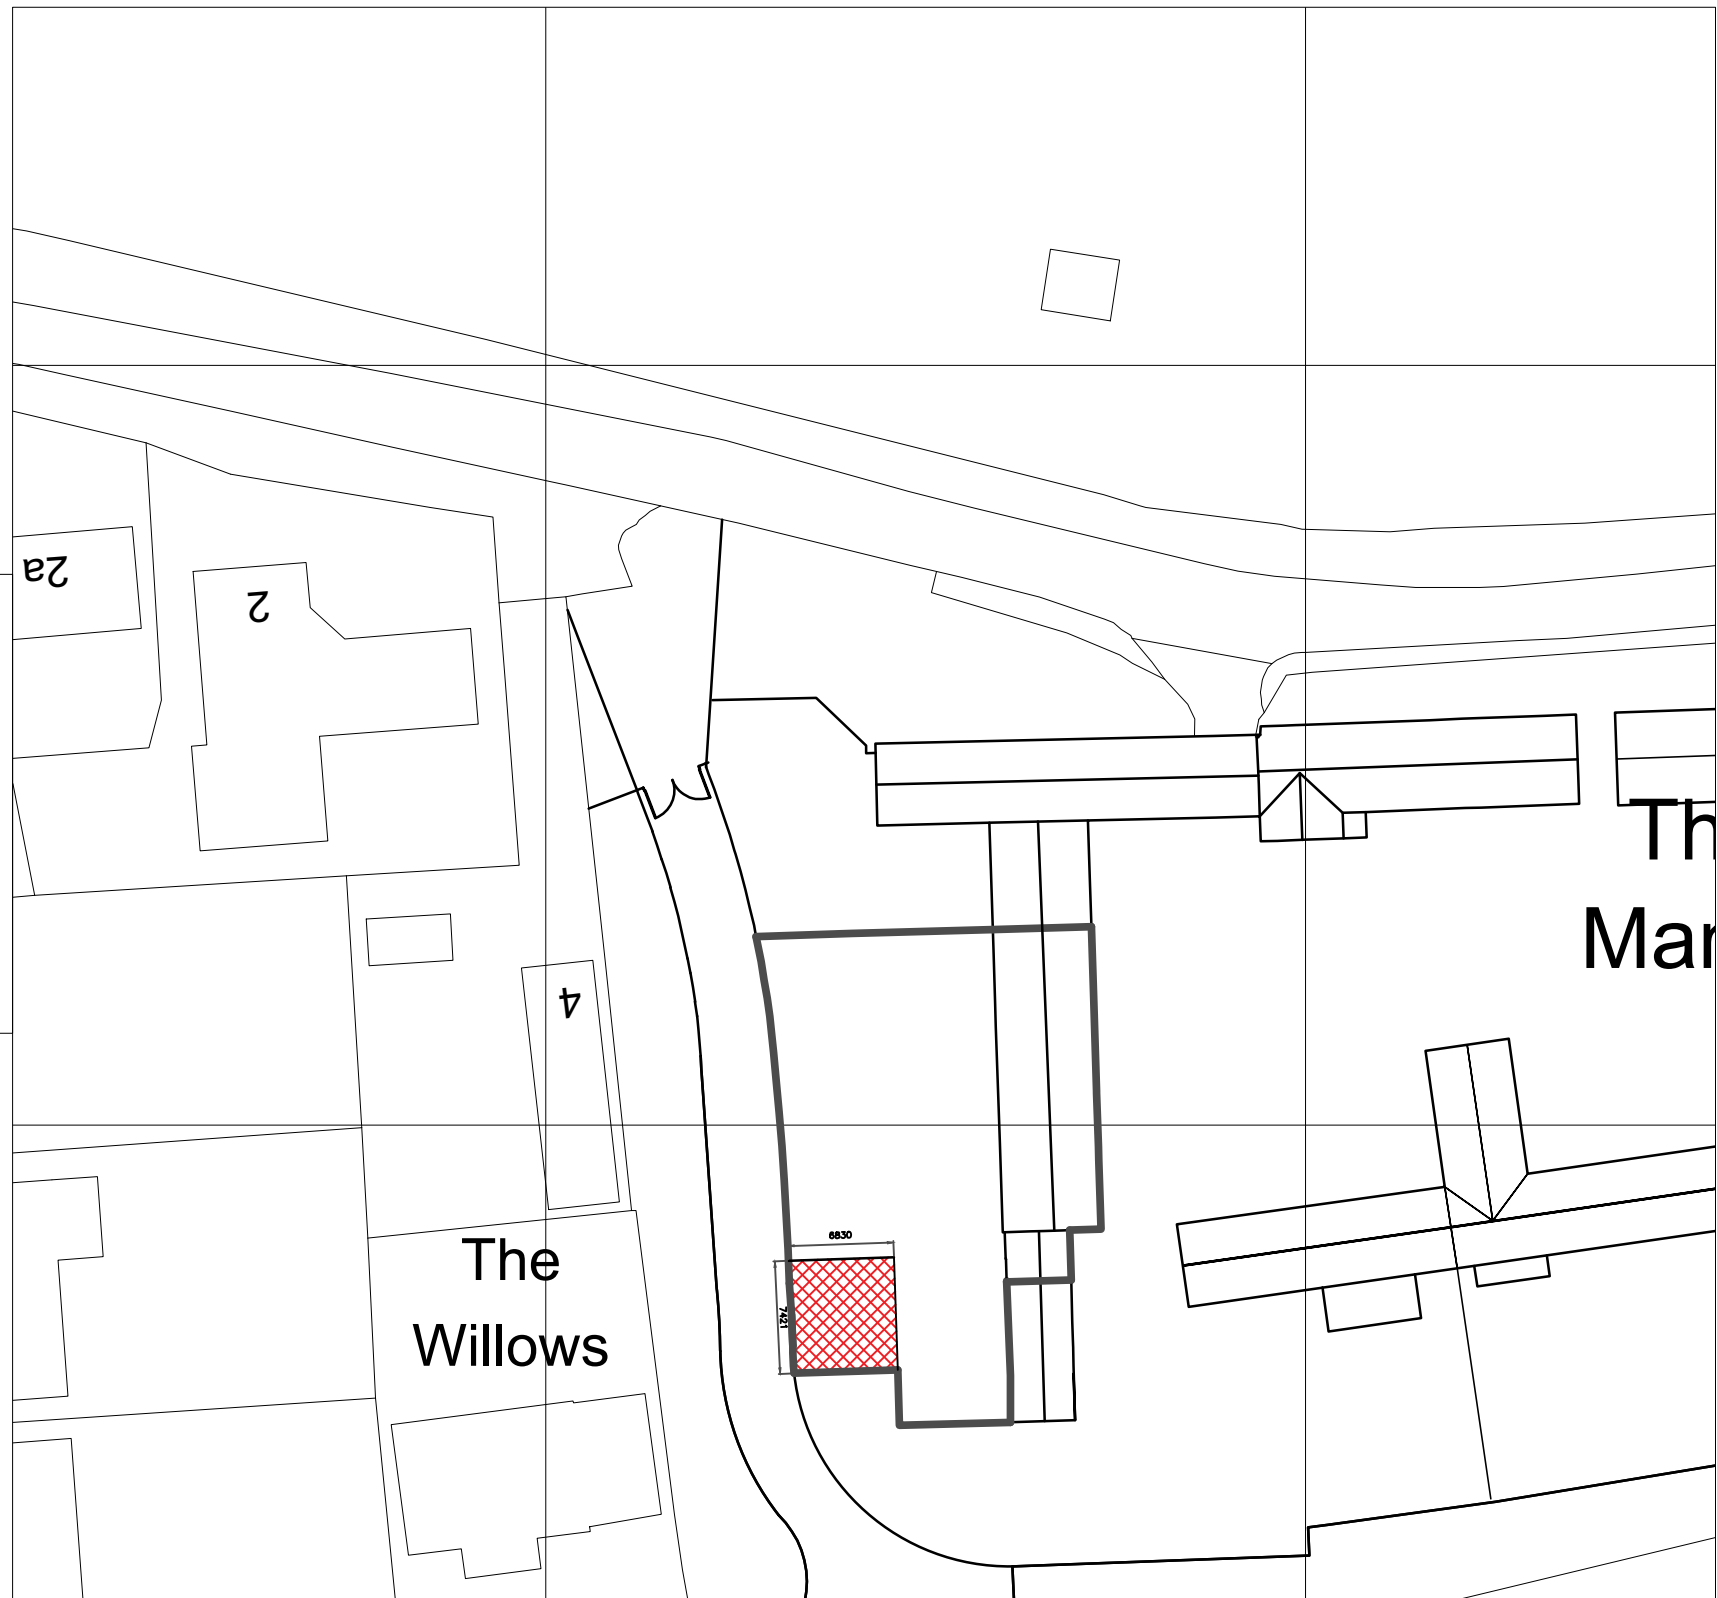

PROPOSED OS PLAN (1:1250)

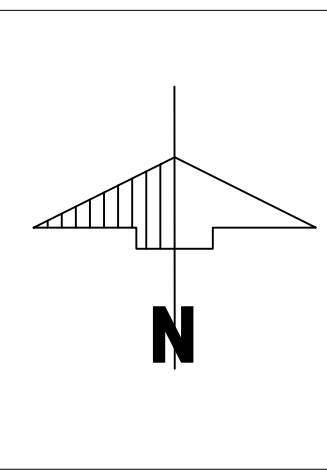

PROPOSED BLOCK PLAN (1:500)

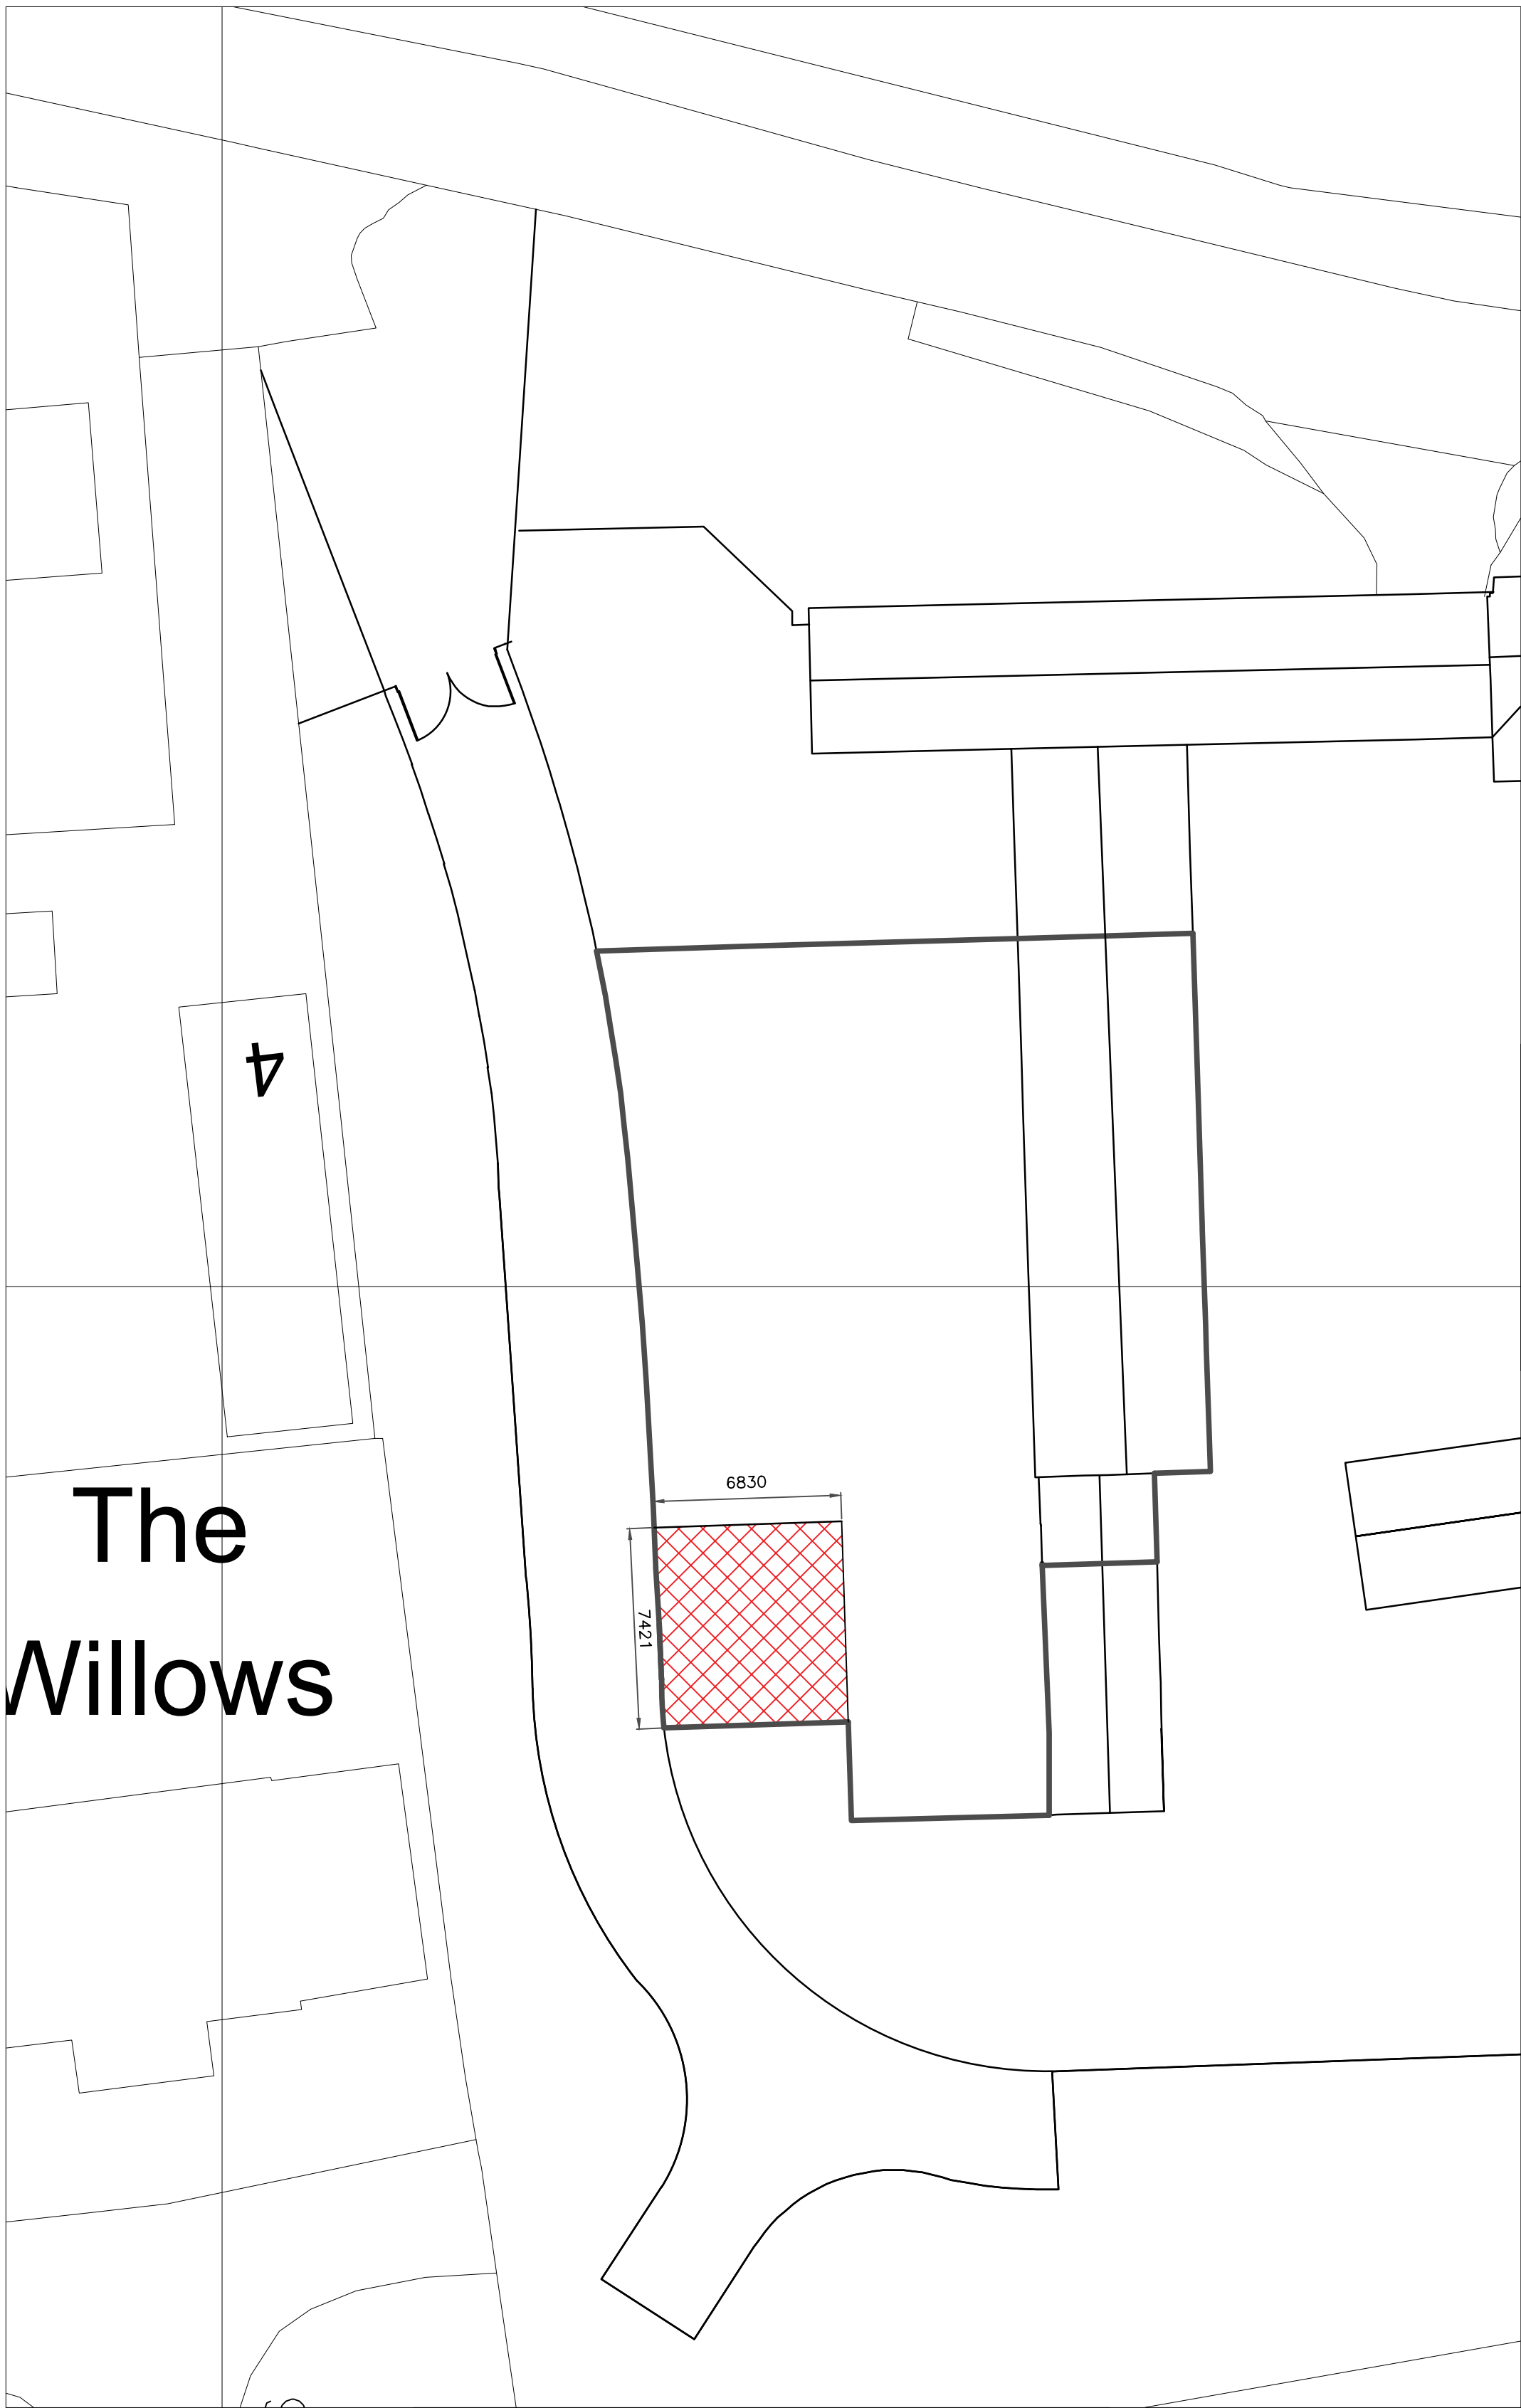

PROPOSED SITE PLAN (1:200)

This drawing is copyright of A&I Designs Ltd and must not be copied or reproduced in part or whole, without express permission of A&I Designs Ltd.

Do not scale from drawings unless by agreement with A&I Designs. Check all dimensions on site prior to commencing the works.

A	Drawing updated to planners comments.	RGG			18 Nov 24
REV.	AMENDMENTS:	DRN.	CHK.	APP.	DATE:
STATUS:					
FOR PLANNING					
DRAWN BY:	CHECKED BY:	APPROVED BY:	SCALE:		
RGG			As Noted @ A1		
DATE:	DATE:	DATE:			
3 Oct 24					

ORIGINAL DRAWING SIZE A1 (1156x1651)



3 Thompson Close, Mickleover, Derby, DE3 0AU
07999 748 532
a.i.designs@outlook.com
www.AandIDesignsltd.co.uk

CLIENT:	Mr Butler
PROJECT:	2 The Manor, Wood Lane, Norton-Juxta-Twycross, CV19 3QB
DRAWING TITLE:	Proposed OS, Site & Block Plans
DRAWING NUMBER:	2350-005 A