


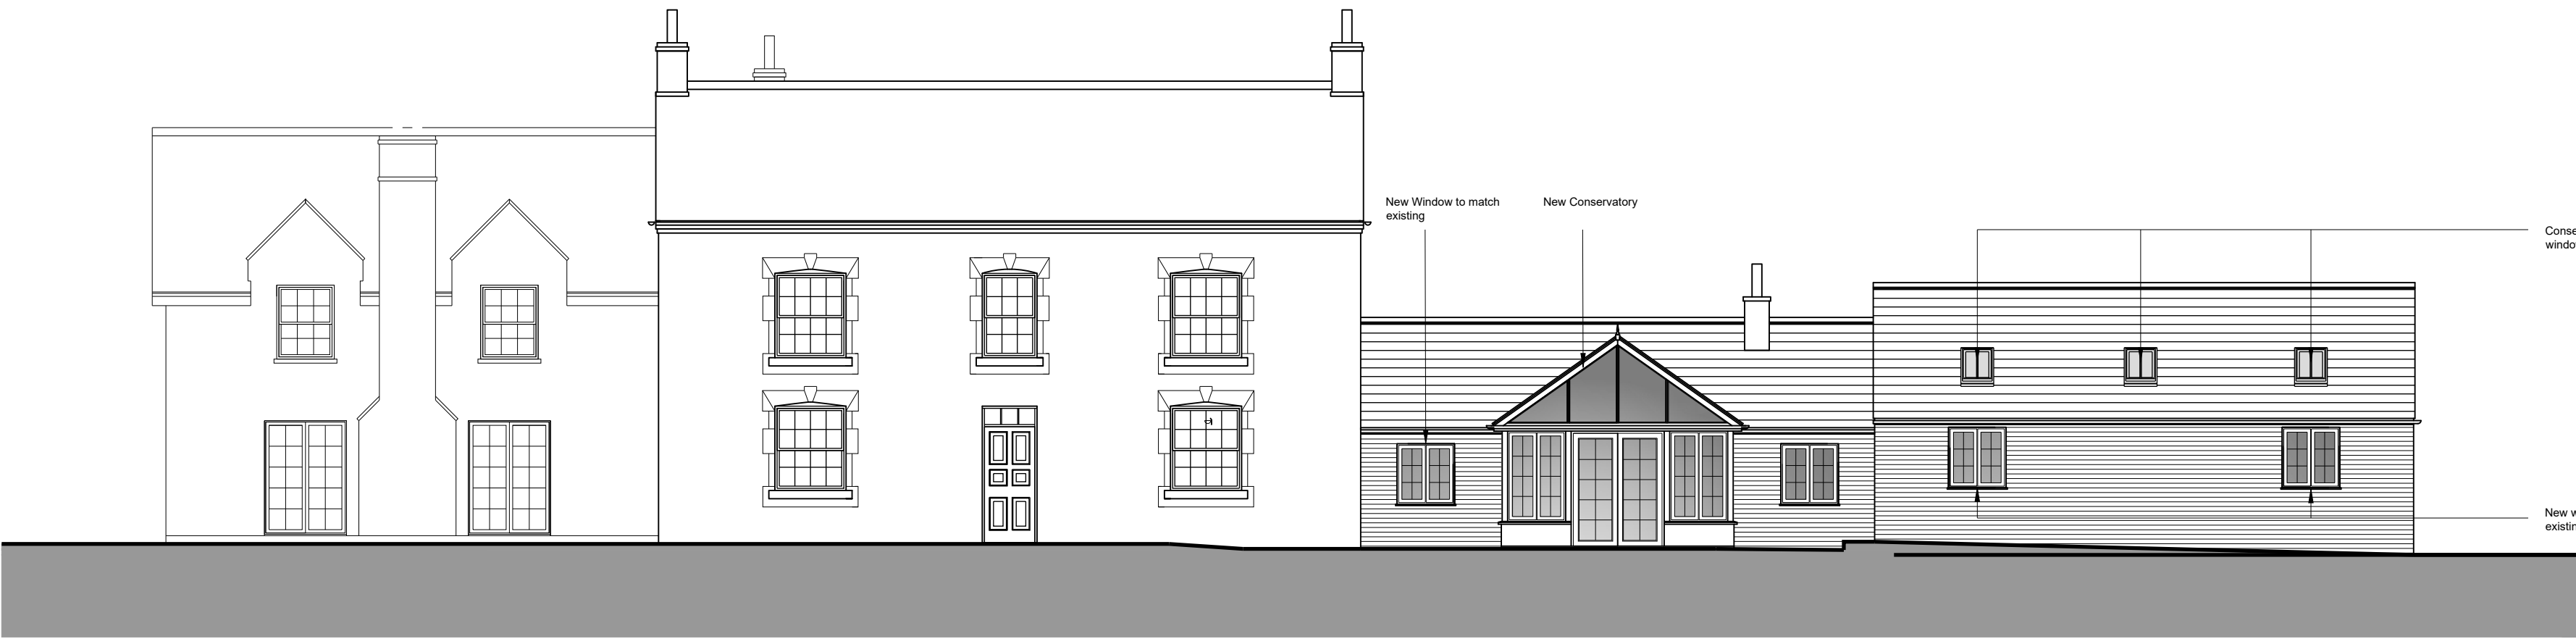

GARDEN ELEVATION

SCALE IN METERS (for floor plans, sections and elevations)



SIDE ELEVATION

SCALE IN METERS (for floor plans, sections and elevations)




POOL ELEVATION

SCALE IN METERS (for floor plans, sections and elevations)



SIDE ELEVATION

SCALE IN METERS (for floor plans, sections and elevations)

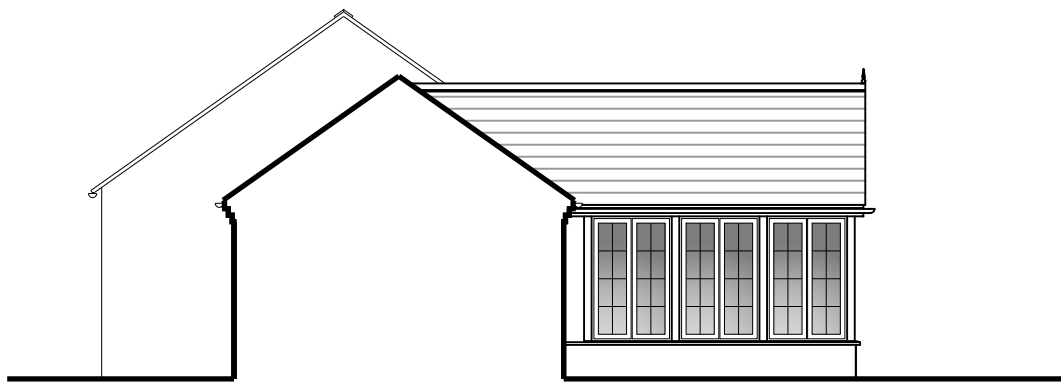


ENTRANCE ELEVATION

SCALE IN METERS (for floor plans, sections and elevations)



DRIVEWAY ELEVATION

SCALE IN METERS (for floor plans, sections and elevations)

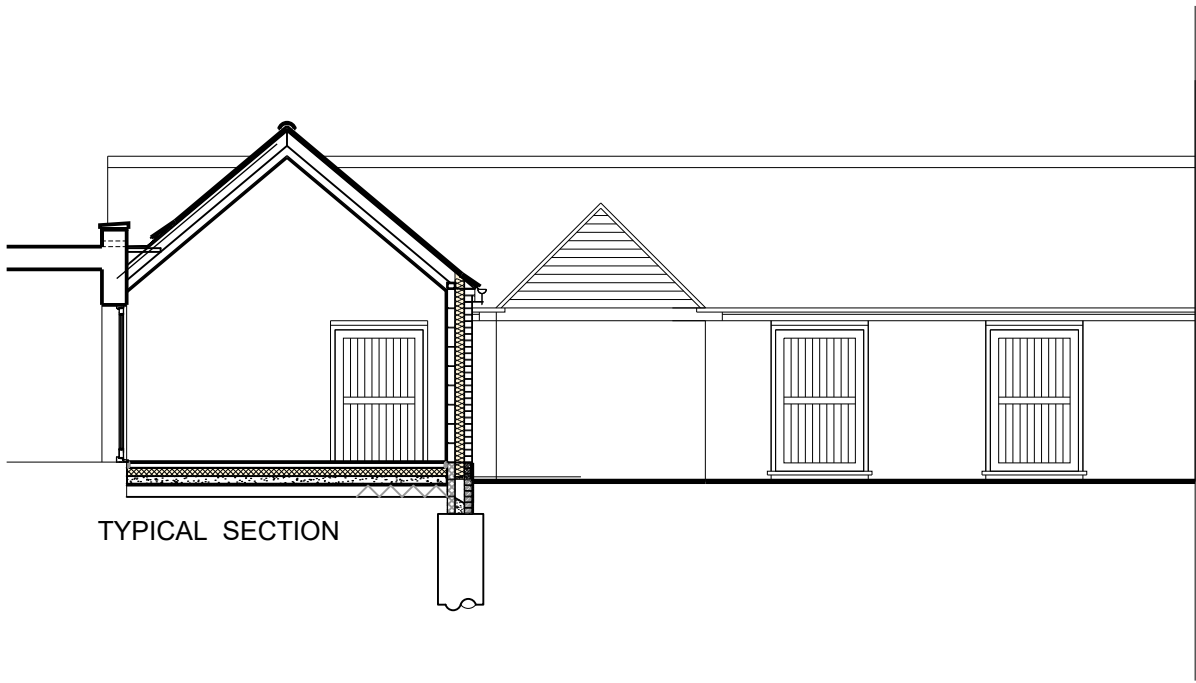

TYPICAL SECTION

Do not scale from this drawing.

Construction dimensions are not to be scaled from this drawing

Contractor to check all dimensions prior to commencement on site and notify the architect of any errors, omissions or discrepancies.

Architects le' retain copyright of this drawing, no copies or alterations may be made without their permission.

CDM Design Risk Assessment

Refer to Risk Assessments/Health and Safety Plan
The following particular risks have been identified:

-

Notes:

rev	date	description	by
-----	------	-------------	----

Do not scale from this drawing.

Construction dimensions are not to be scaled from this drawing

Contractor to check all dimensions prior to commencement on site and notify the architect of any errors, omissions or discrepancies.

Printed or electronic copies of this plan
can be scaled for planning purposes



Extension to Dwelling
Shericles Farm, Desford, Leics
for Ms J Horsely

General Arrangement Proposed Elevations

project.	drg.	rev.
H06	(PL)02	-
scale	date	© ref
1:100 @A1	Aug 23	DRAWN BY