





WYKIN LANE

WYKIN LANE

3D View

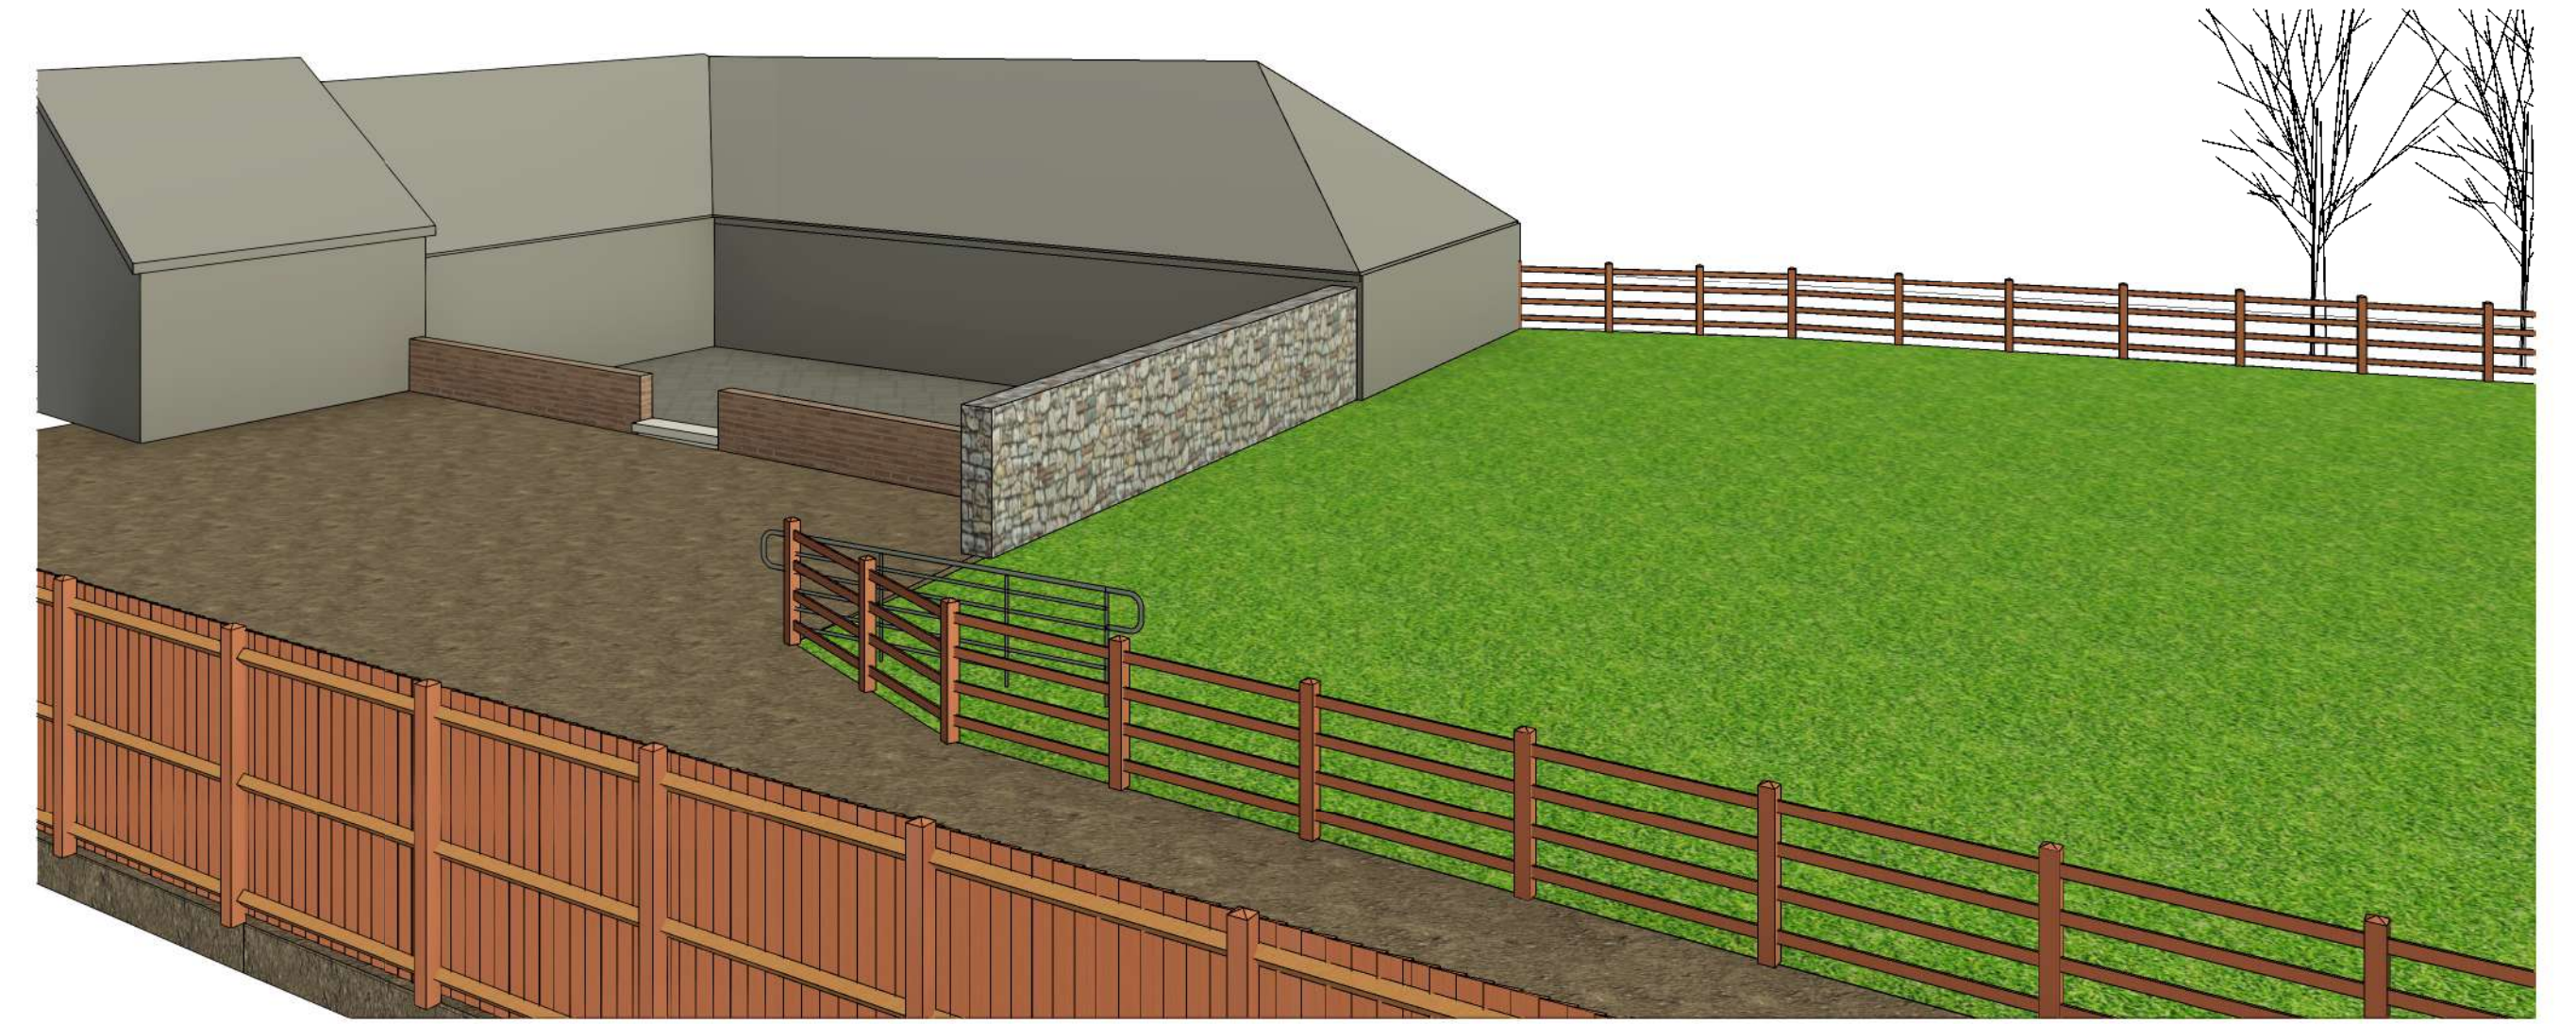

3D View

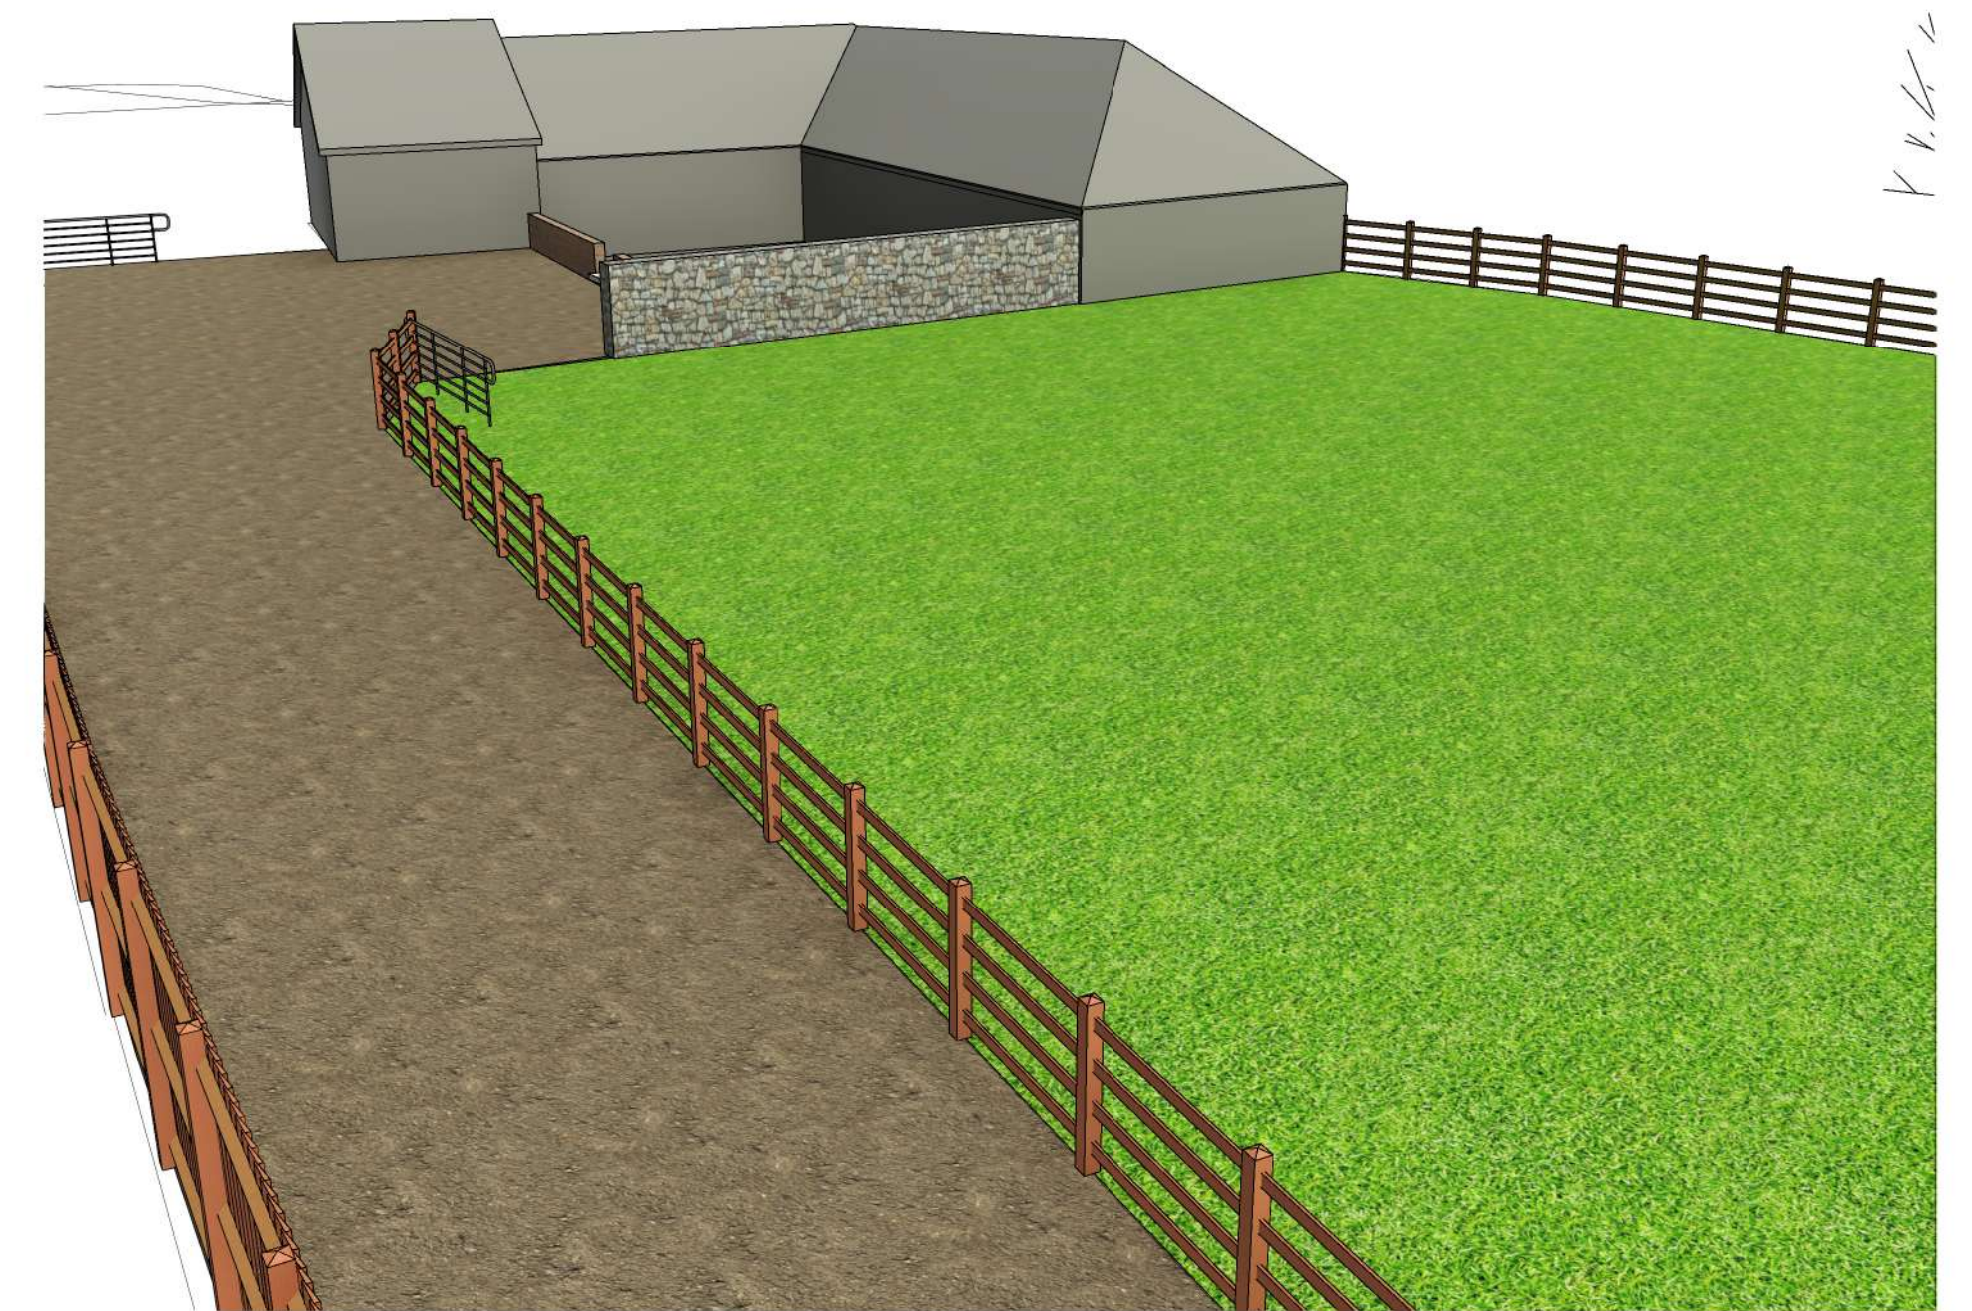

3D View

hayward
ARCHITECTS LTD

19 Station Road
Hinckley
Leicestershire
LE10 1AW
Tel: 01455 635 665
Fax: 01455 618 971
www.hayward-architects.co.uk

Client Ryan Pugh		
Project Title Alternations and Extensions Wykin Lane Stoke Golding		
Drawing Title Site Plan Topographical Survey		
Scale NOT TO SCALE	Date MAY 2023	Sheet A1
Author WNF	Checked by	
Job No. 23/41	Drawing No. 02	
Status Planning		

THE COPYRIGHT OF THIS DRAWING IS VESTED IN HAYWARD ARCHITECTS LTD.
REPRODUCTION IN ANY FORM, EITHER IN WHOLE OR IN PART IS FORBIDDEN WITHOUT
THE PRIOR WRITTEN PERMISSION OF THE COPYRIGHT HOLDER. DO NOT SCALE FROM
DRAWING AND ONLY FIGURED DIMENSIONS ARE TO BE USED