






Workshop Entrance Elevation

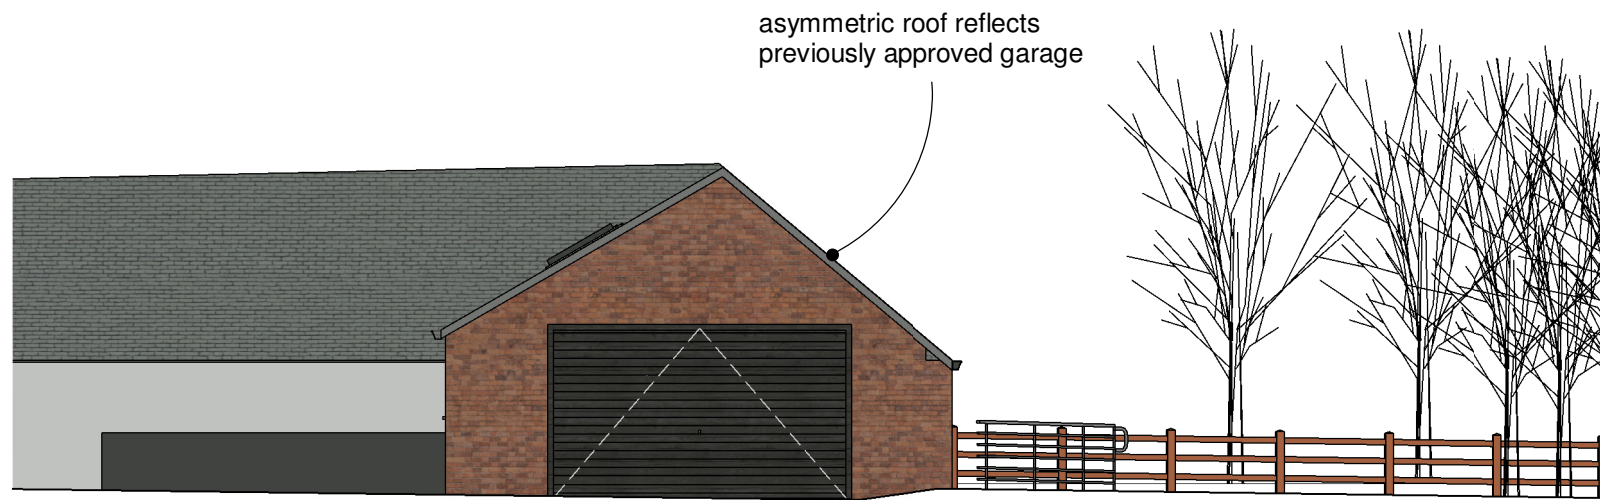


Garage Elevation

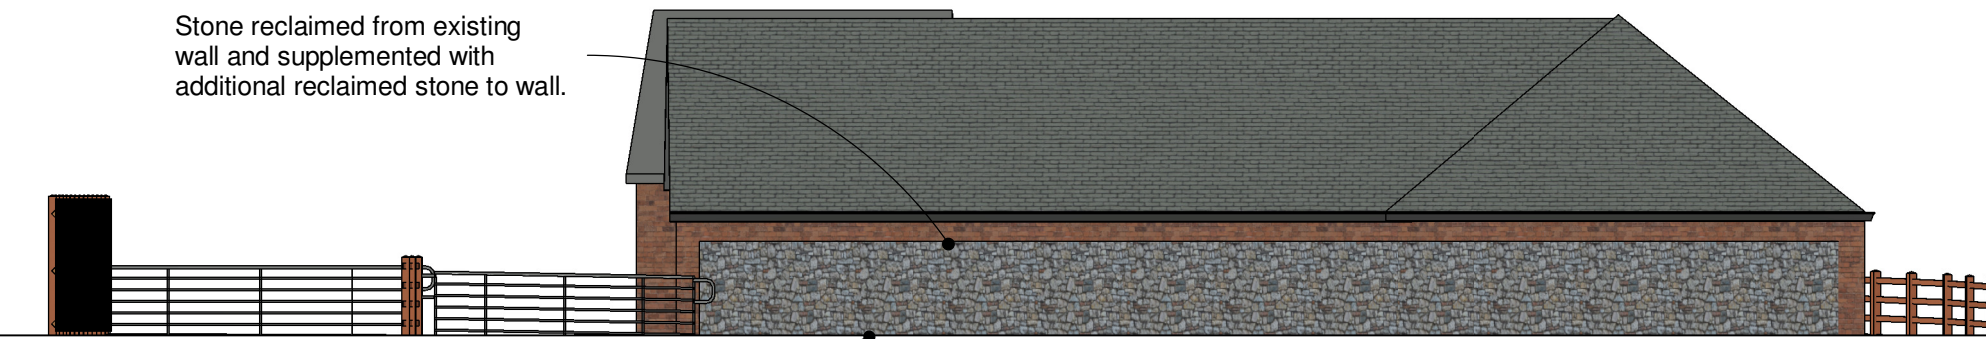



Paddock Elevation

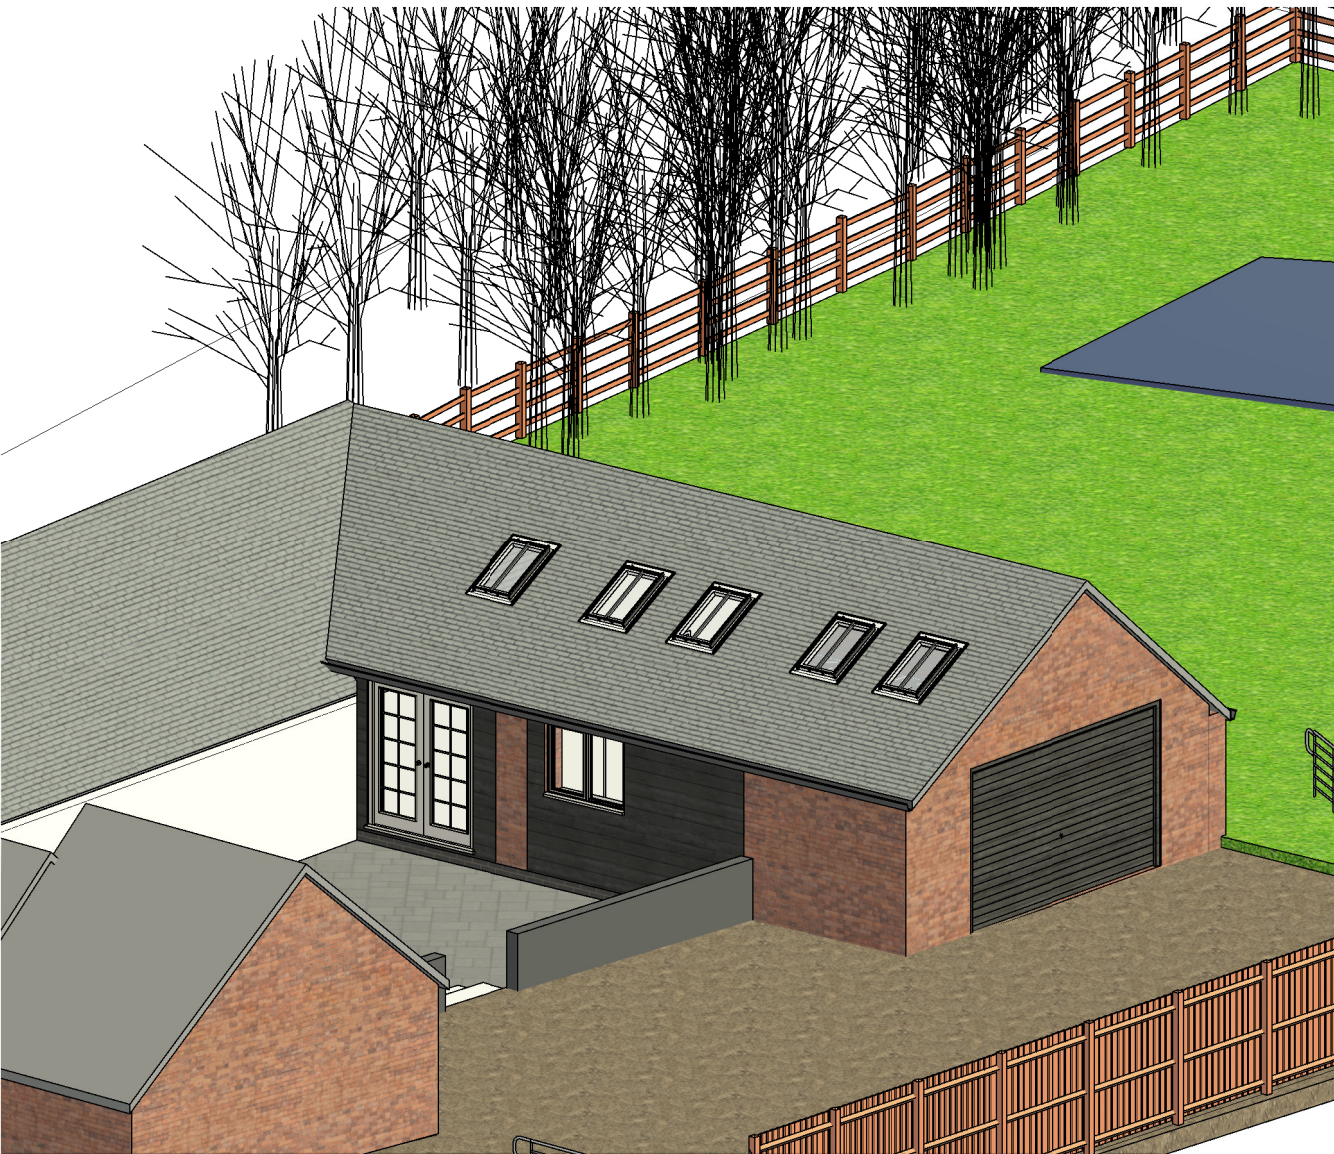


3D Views

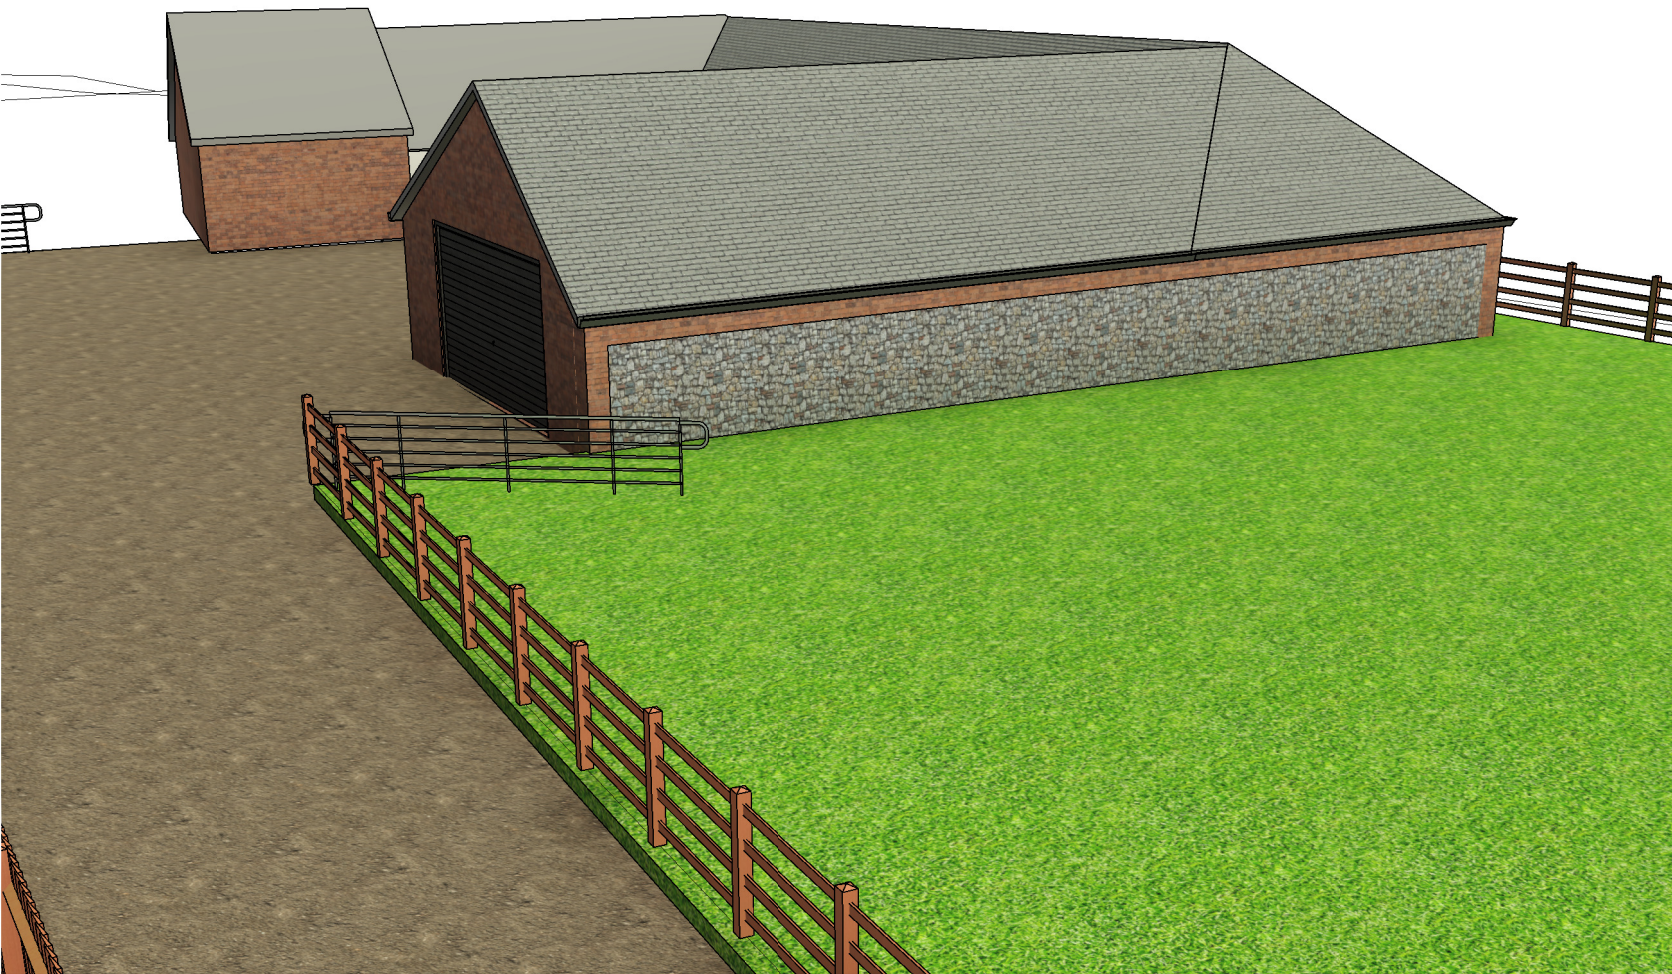

Ground floor and site plan - 1:200

 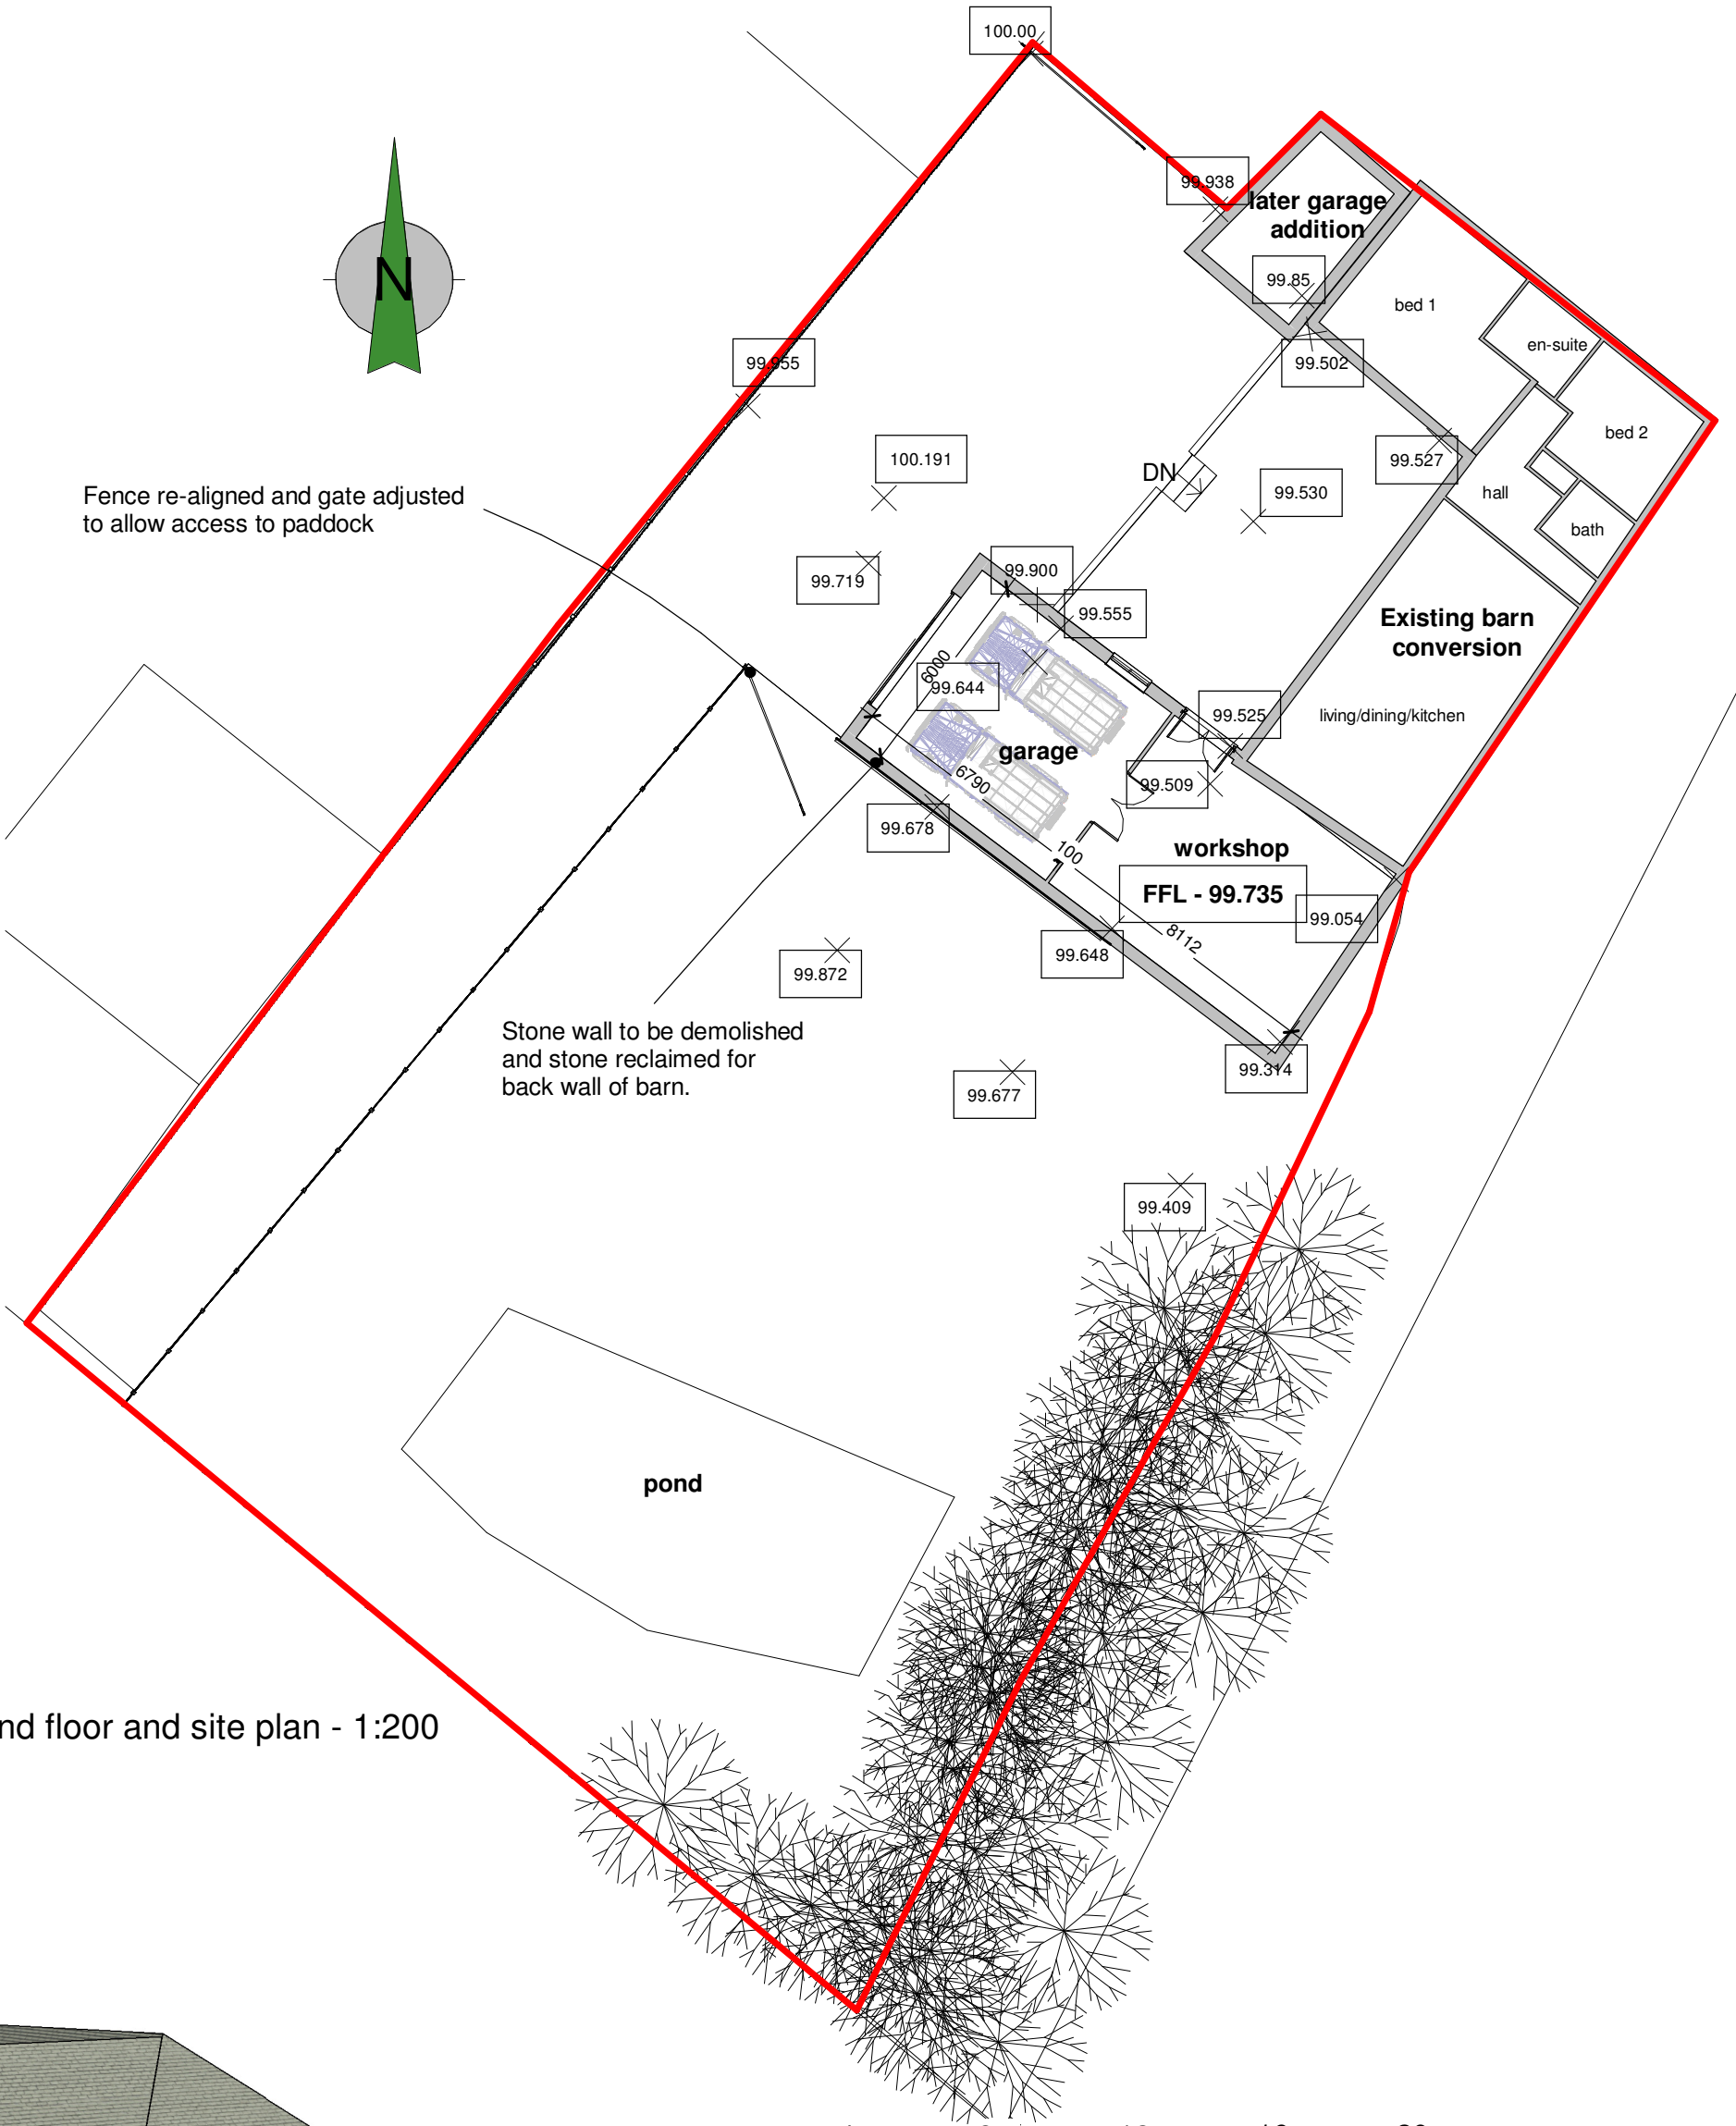

SCALE 1:200 @ A2

 

SCALE 1:100 @ A2

Client Ryan Pugh			hayward ARCHITECTS LTD 19 Station Road Hinckley Leicestershire LE10 1AW Tel: 01455 635 665 Fax: 01455 618 971 www.hayward-architects.co.uk		
Project Title Proposed Garage and Workshop Wykin Lane Stoke Golding					
Drawing Title Scheme 1			A2	Job No. 23/41	Drawing No. 03D
Scale 1:200 & 1:100	Date June 23	Sheet			
Author MO	Checked by LJW				
THE COPYRIGHT OF THIS DRAWING IS VESTED IN HAYWARD ARCHITECTS LTD. REPRODUCTION IN ANY FORM, EITHER IN WHOLE OR IN PART IS FORBIDDEN WITHOUT THE PRIOR WRITTEN PERMISSION OF THE COPYRIGHT HOLDER. DO NOT SCALE FROM DRAWING AND ONLY FOURDED DIMENSIONS ARE TO BE USED			Status Planning		