



This drawing and the building works depicted are the copyright of Code 6 Developments Limited and may not be reproduced or otherwise used without written permission. No liability will be accepted for omissions made by other persons.
Written dimensions only to be taken from this drawing.
Contractor must check and verify all building levels and site dimensions, all sewer invert levels and road levels at connection points prior to start of works.
All works to comply with the latest revision of the building regulations.

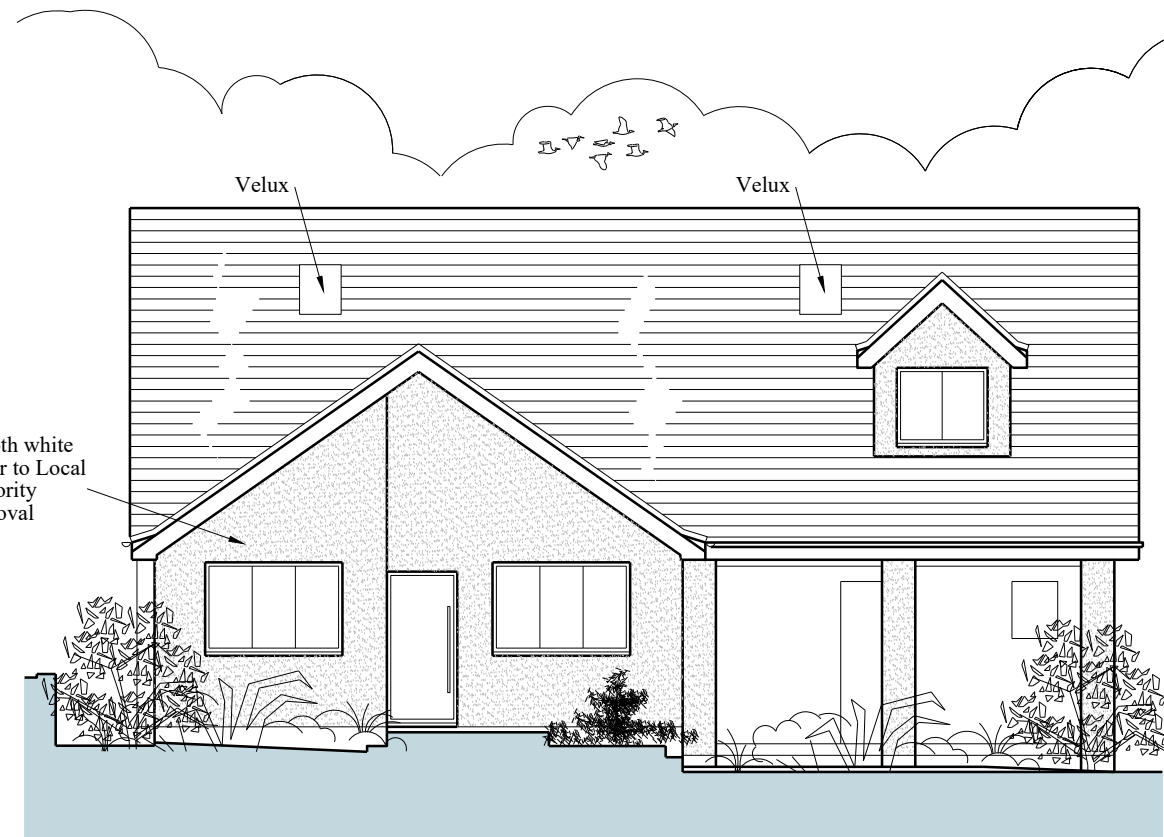


PROPOSED FRONT ELEVATION

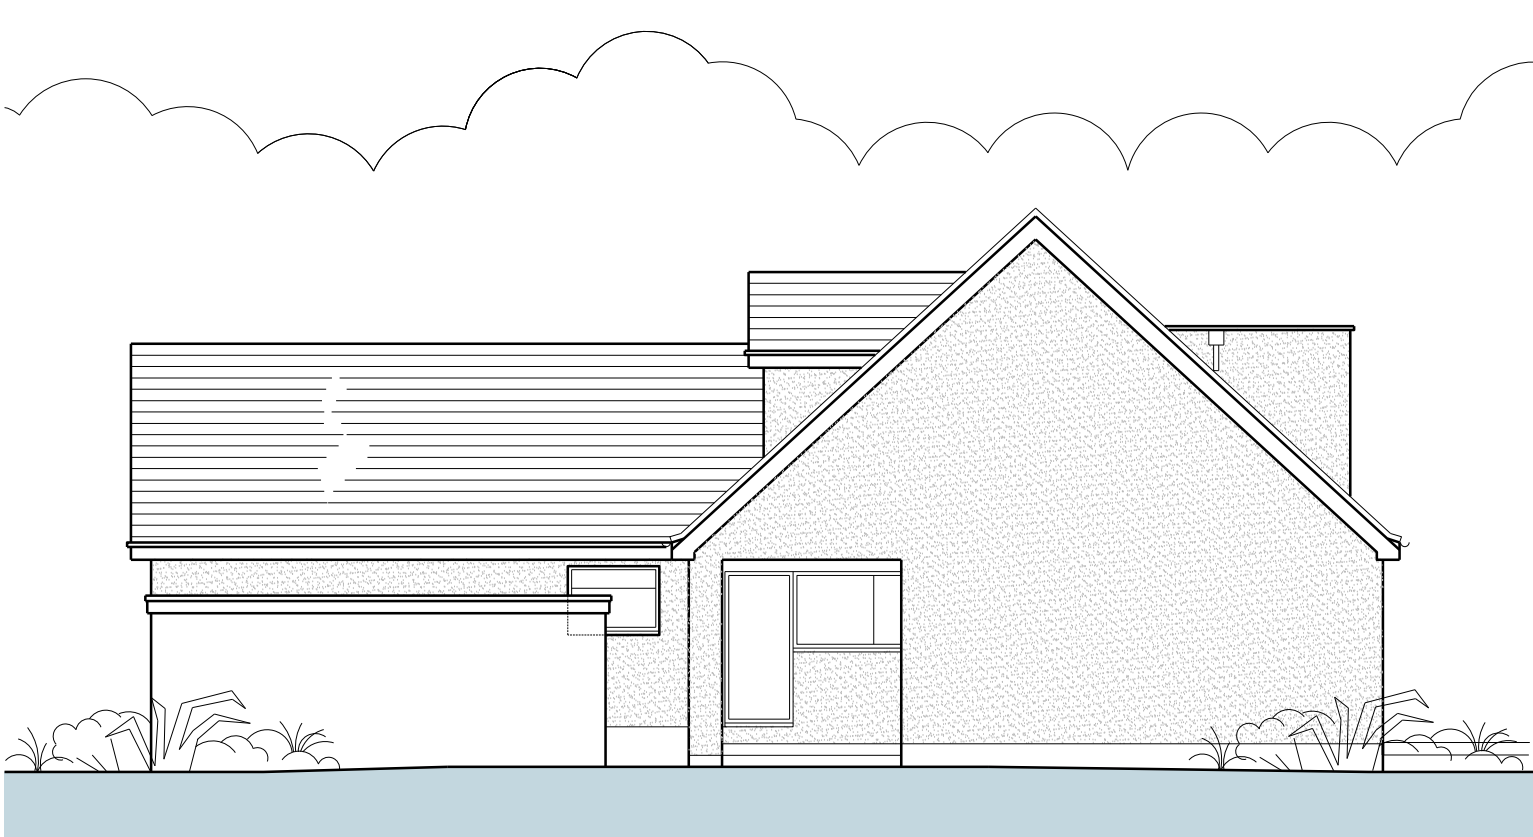

PROPOSED SIDE A ELEVATION



PROPOSED SIDE B ELEVATION

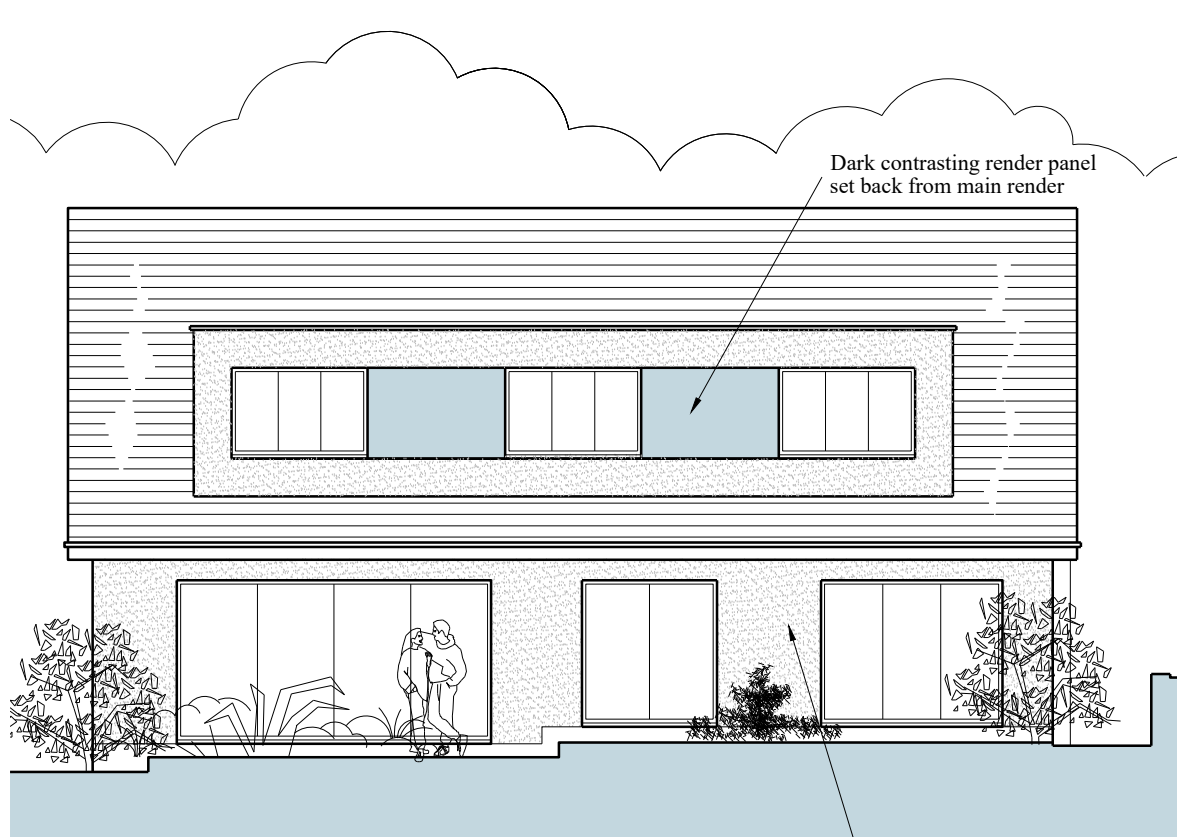

PROPOSED REAR ELEVATION

Matt Black framed windows and doors to rear elevation.

Smooth white render to Local Authority Approval

Smooth white render to Local Authority Approval


Dark contrasting render to Local Authority Approval

Tiles to match existing to Local Authority Approval


Windows and doors to be UPVC/Aluminium type to Local Authority Approval

Soffits and fascias to match existing to Local Authority Approval


Rainwater down pipes and gutters to match existing to Local Authority Approval

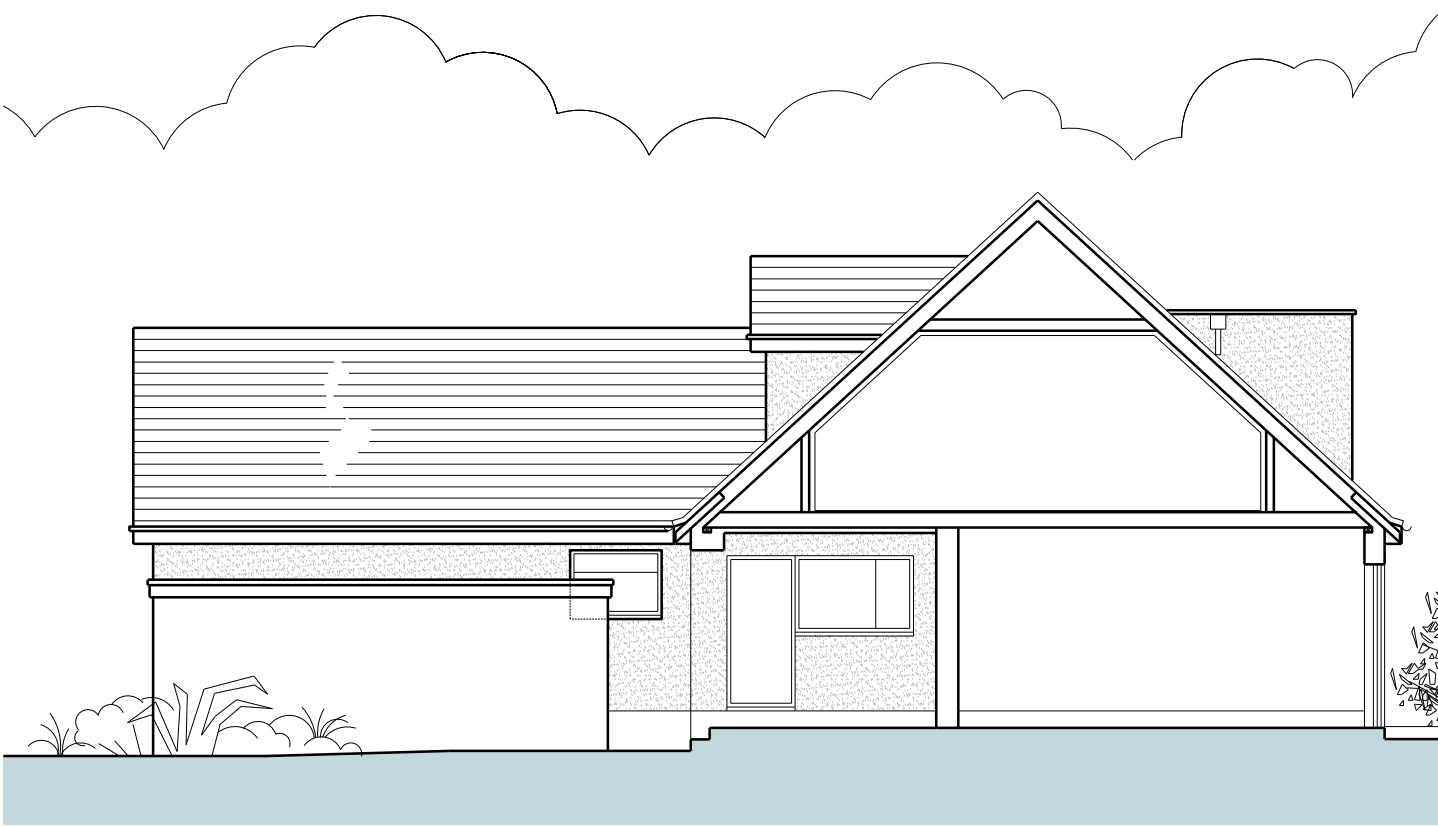



PROPOSED SECTION

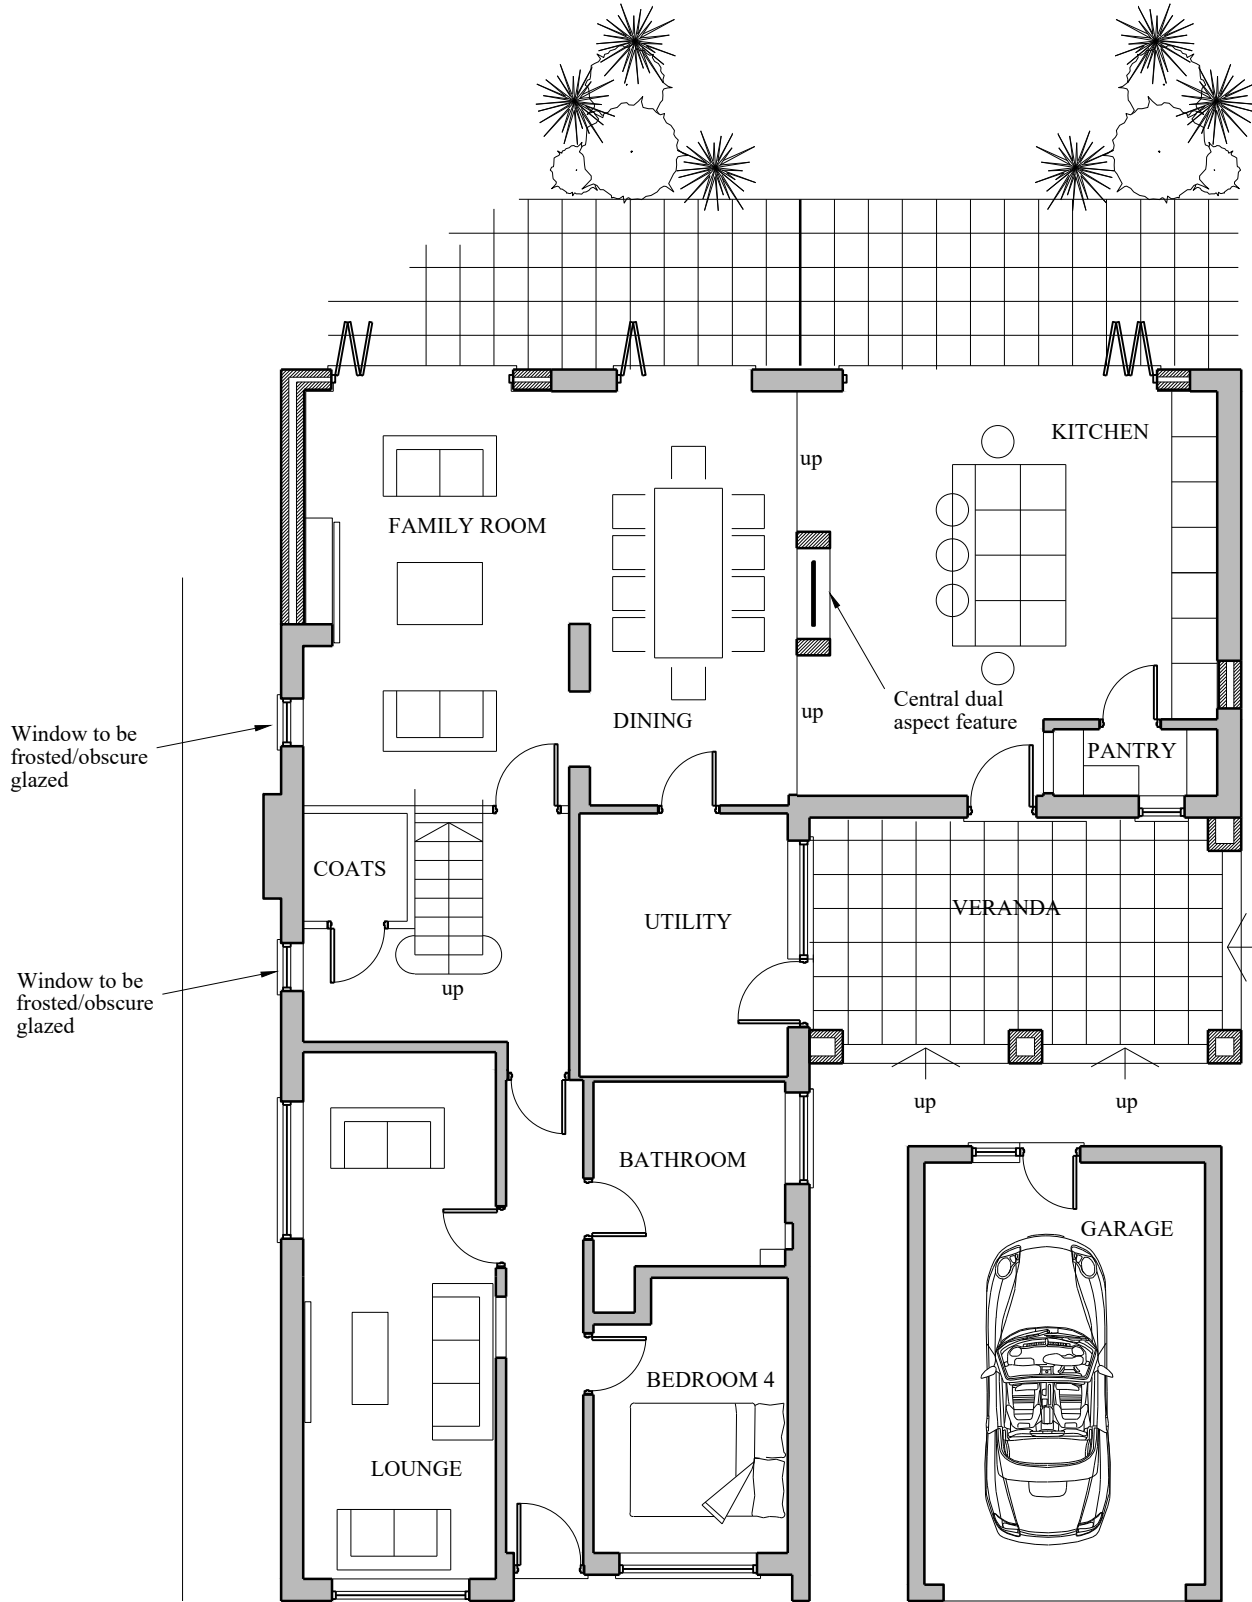


PROPOSED GROUND FLOOR PLAN

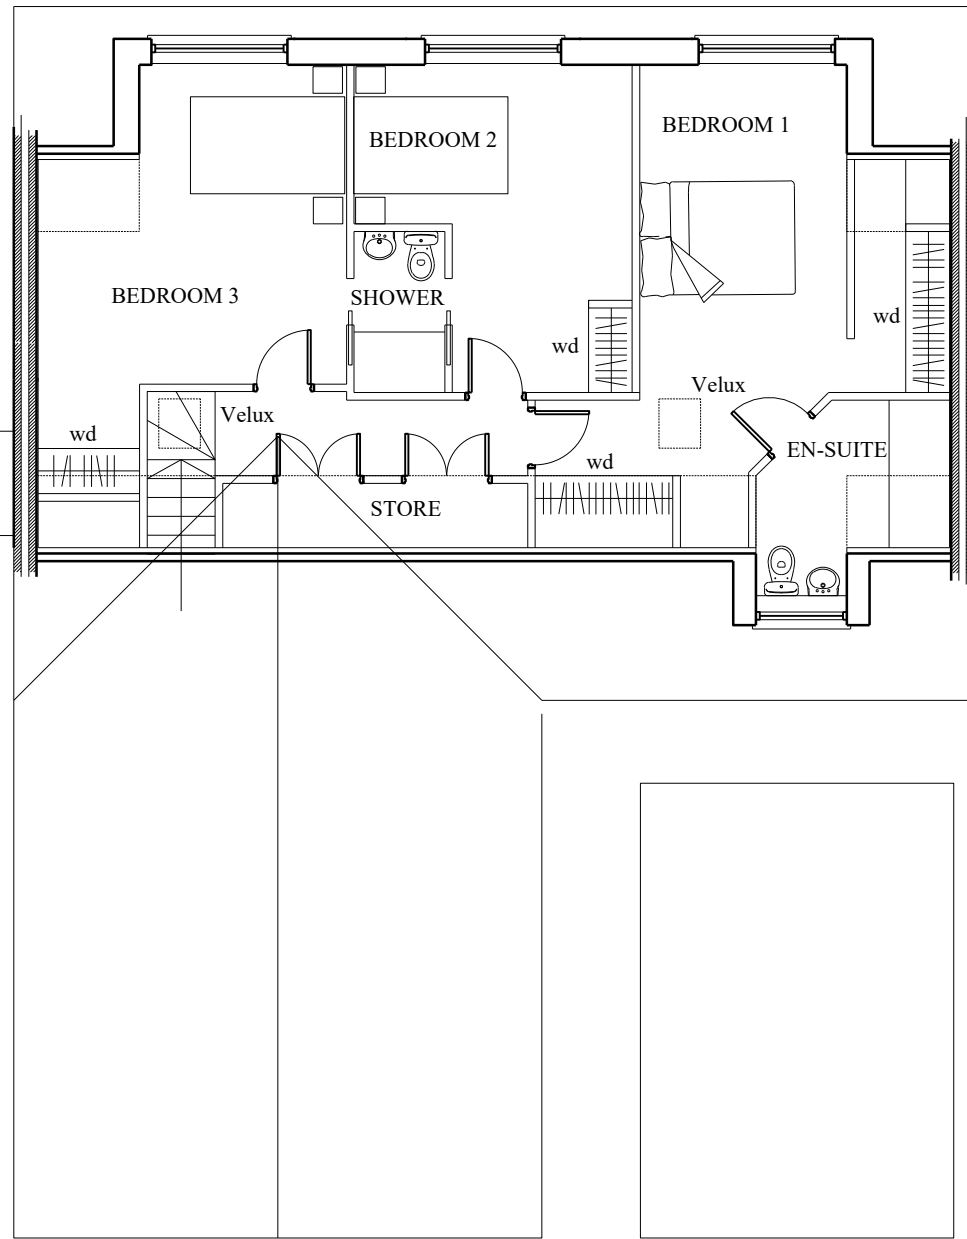


PROPOSED LOFT FLOOR PLAN

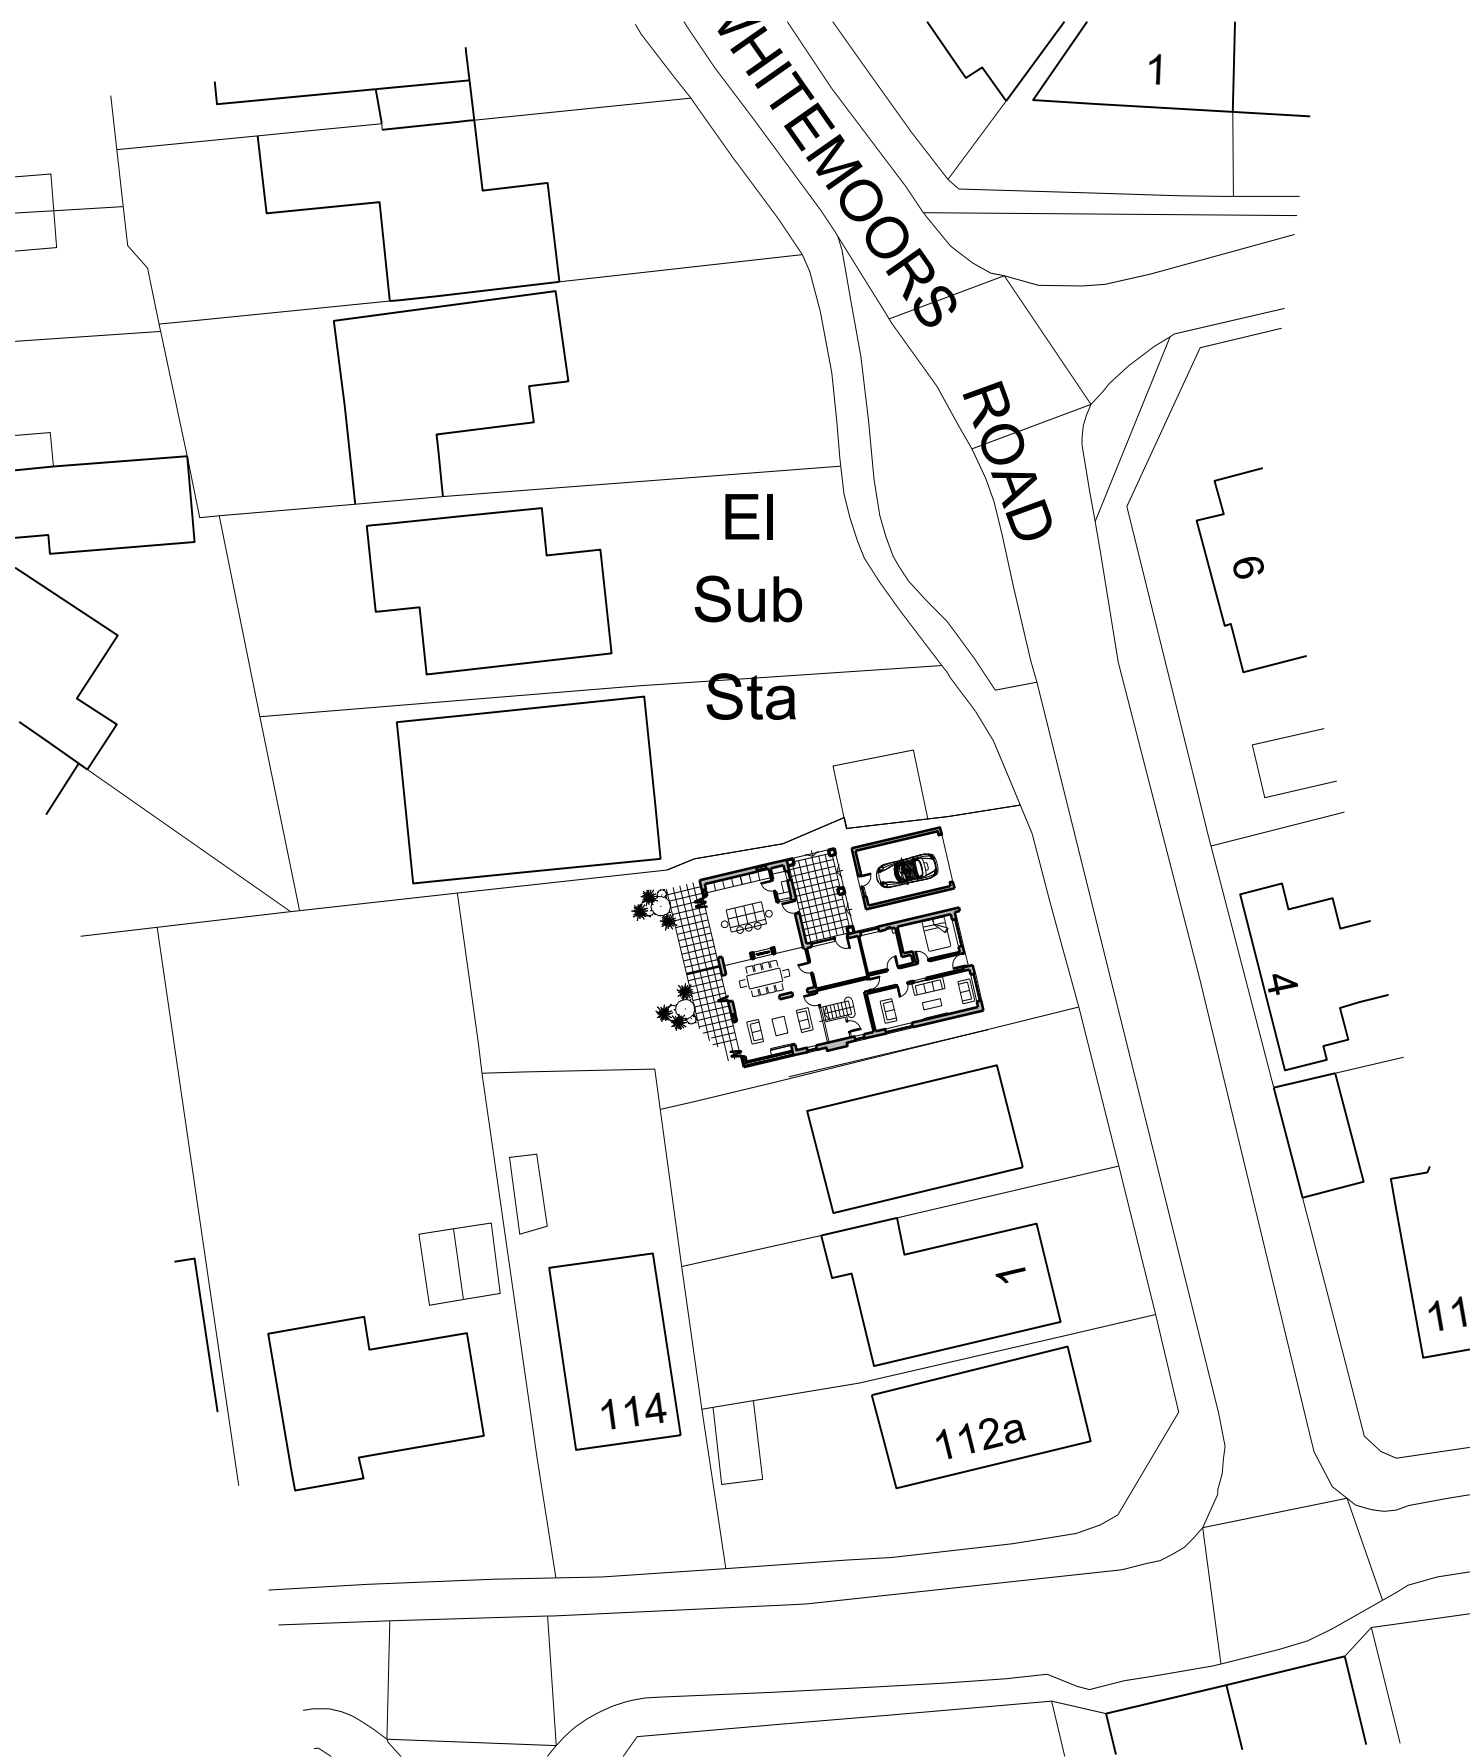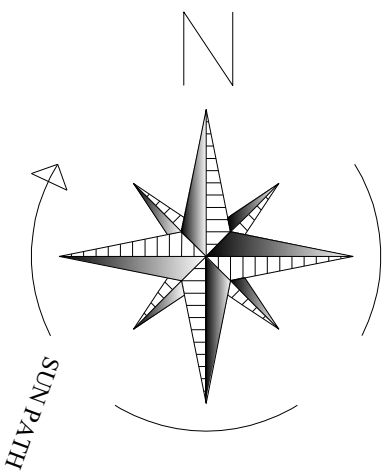

PROPOSED BLOCK PLAN

 

LINEAR SCALE 1:100

 

LINEAR SCALE 1:500

Rev A Small side window omitted to bedroom 3

REVISIONS

CLIENT

Mr & Mrs Challis

CODE 6

Code 6 Developments Limited
16 Fox's Court, Fenny Drayton, CV13 6BG
mark@code6developments.co.uk
01827 721653

PROJECT
PROPOSED REAR DORMER ROOF
EXTENSION AND INTERNAL
MODIFICATIONS TO 5 WHITE MOORS ROAD
STOKE GOLDING CV13 6EG

DRAWING TITLE
PROPOSED PLANS,
ELEVATIONS & BLOCK PLAN

SCALE
1:100 1:500

DATE
JUNE 2023

DRAWN
STAGE
PLANNING

DRAWING NUMBER
1337_05

REV.

A

Proposed