


The Builder is to check and verify all buildings and site dimensions, levels and sewer invert levels prior to commencement of work.
Do not scale off this drawing, work to figured dimensions only.
This drawing must be read and checked with all structural and relevant specialist drawings.
The Builder is to comply in all respects with the current Building Regulations and latest Codes of Practice.
Copyright of this drawing and of work executed from it remain the property of BHB Ritchie & Ritchie Ltd.



Proposed Front Elevation
[Scale 1:50]

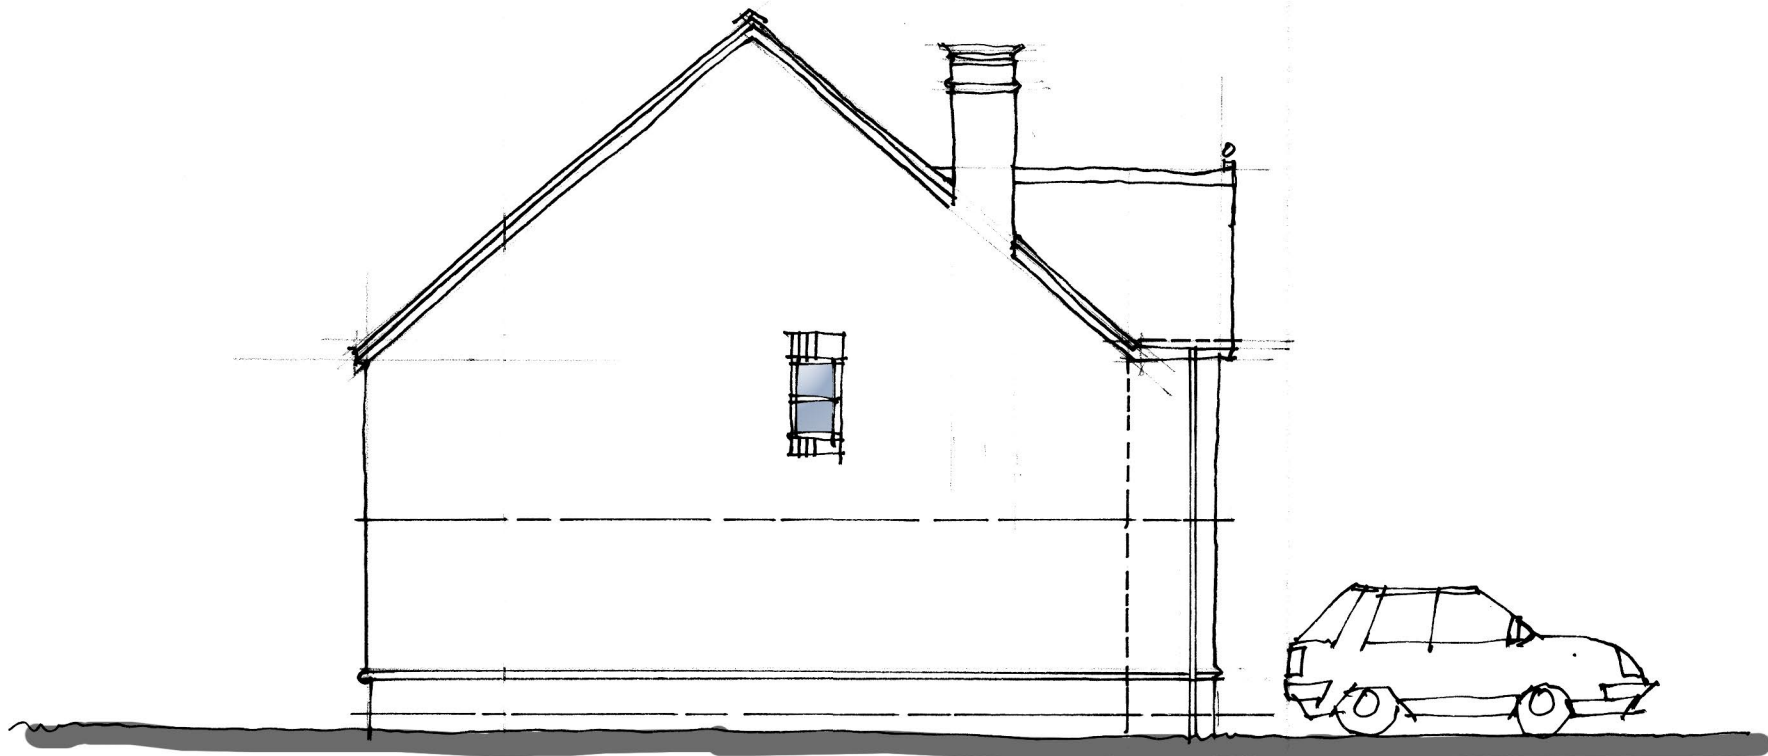


Proposed Side Elevation
[Scale 1:100]




Proposed Rear Elevation
[Scale 1:100]



Proposed Side Elevation
[Scale 1:100]

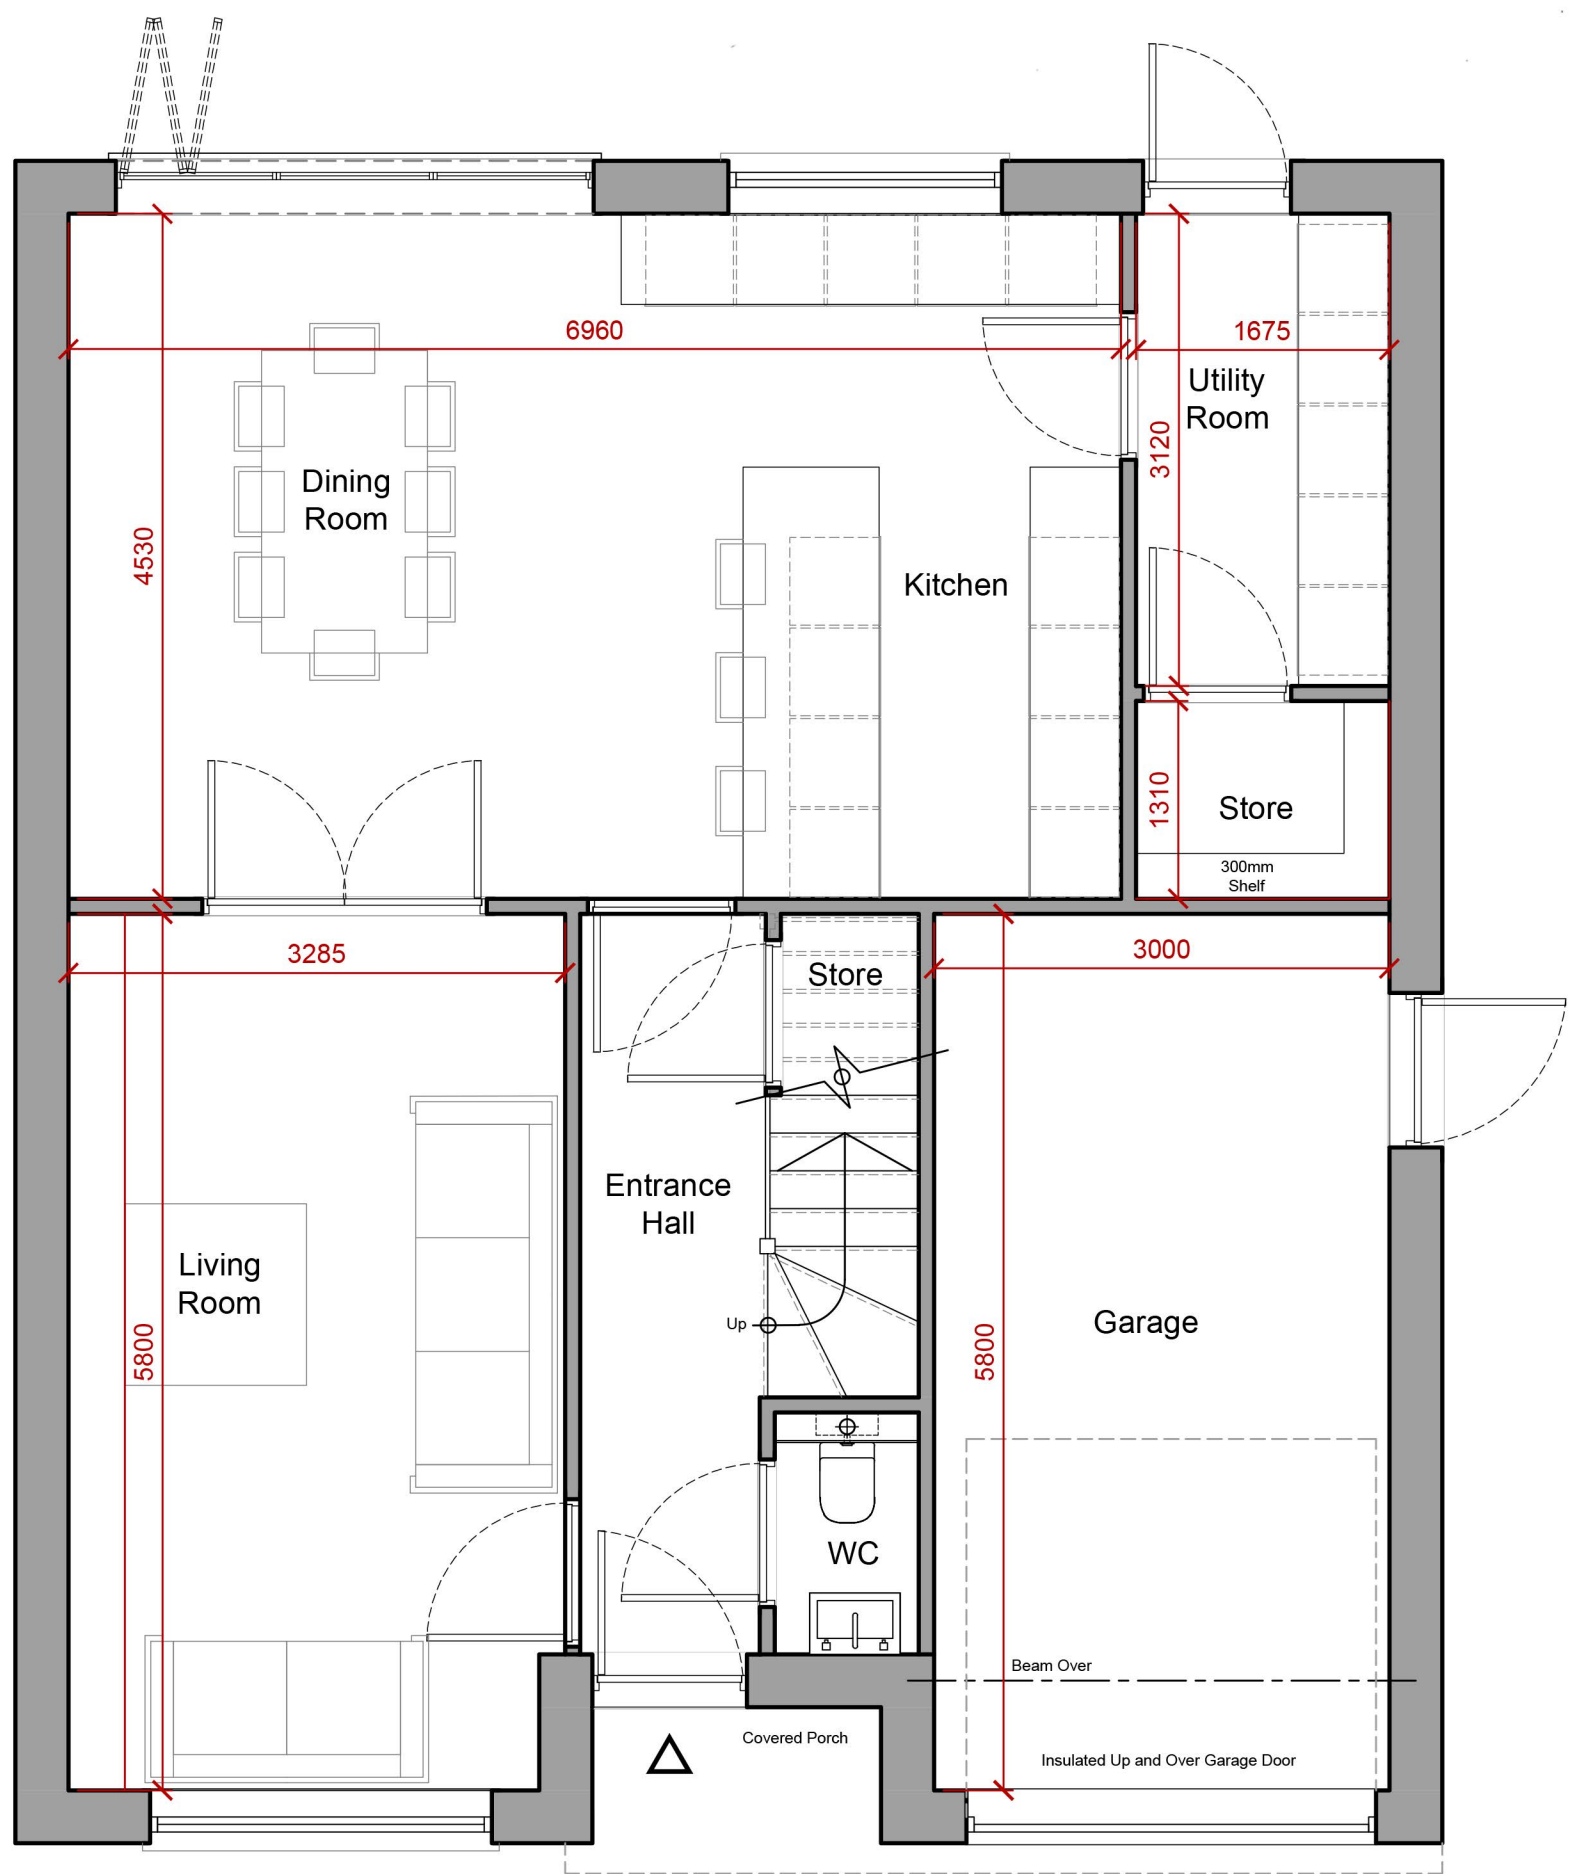

Proposed Ground Floor Plan
[1:50]

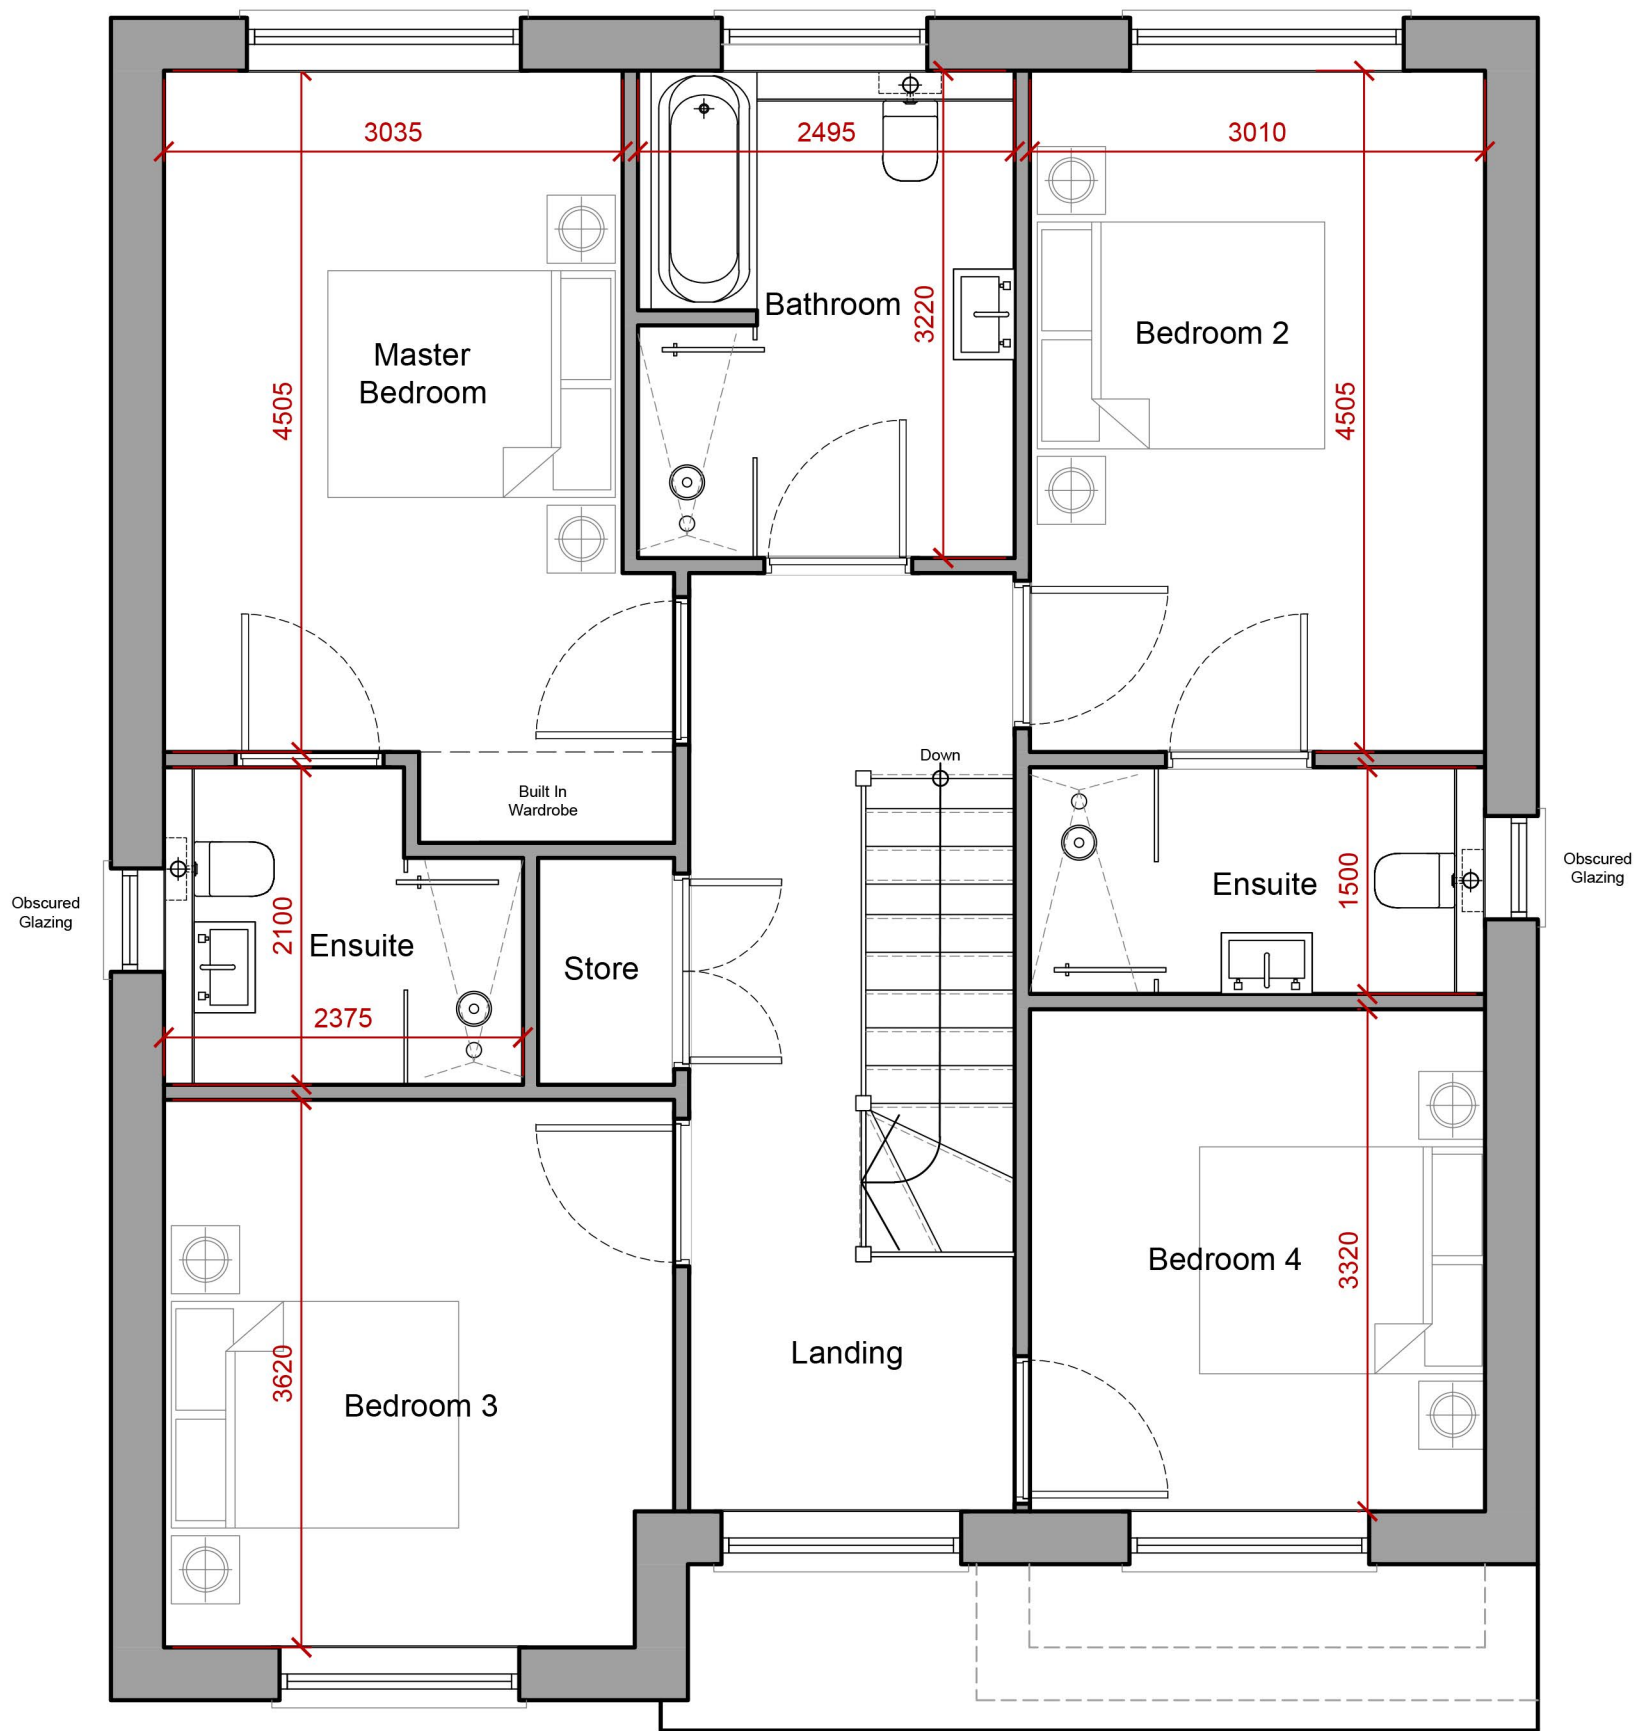

Proposed First Floor Plan
[1:50]



Revisions		
No.	Description	Date

50 Brascote Lane, Newbold Verdon

New Residential Development

Ritchie & Ritchie Architects

Georgian House,
24 Bird Street,
Lichfield,
WS13 6PT

+44 (0)1827 62251

PART OF
bhb
architects

Proposed Floor Plans and Elevations
[Plot 1]

Scale	Date	Drawn	Job	Drawing
1:50 A1	Feb 2024	BTE/MG	7971	250A