



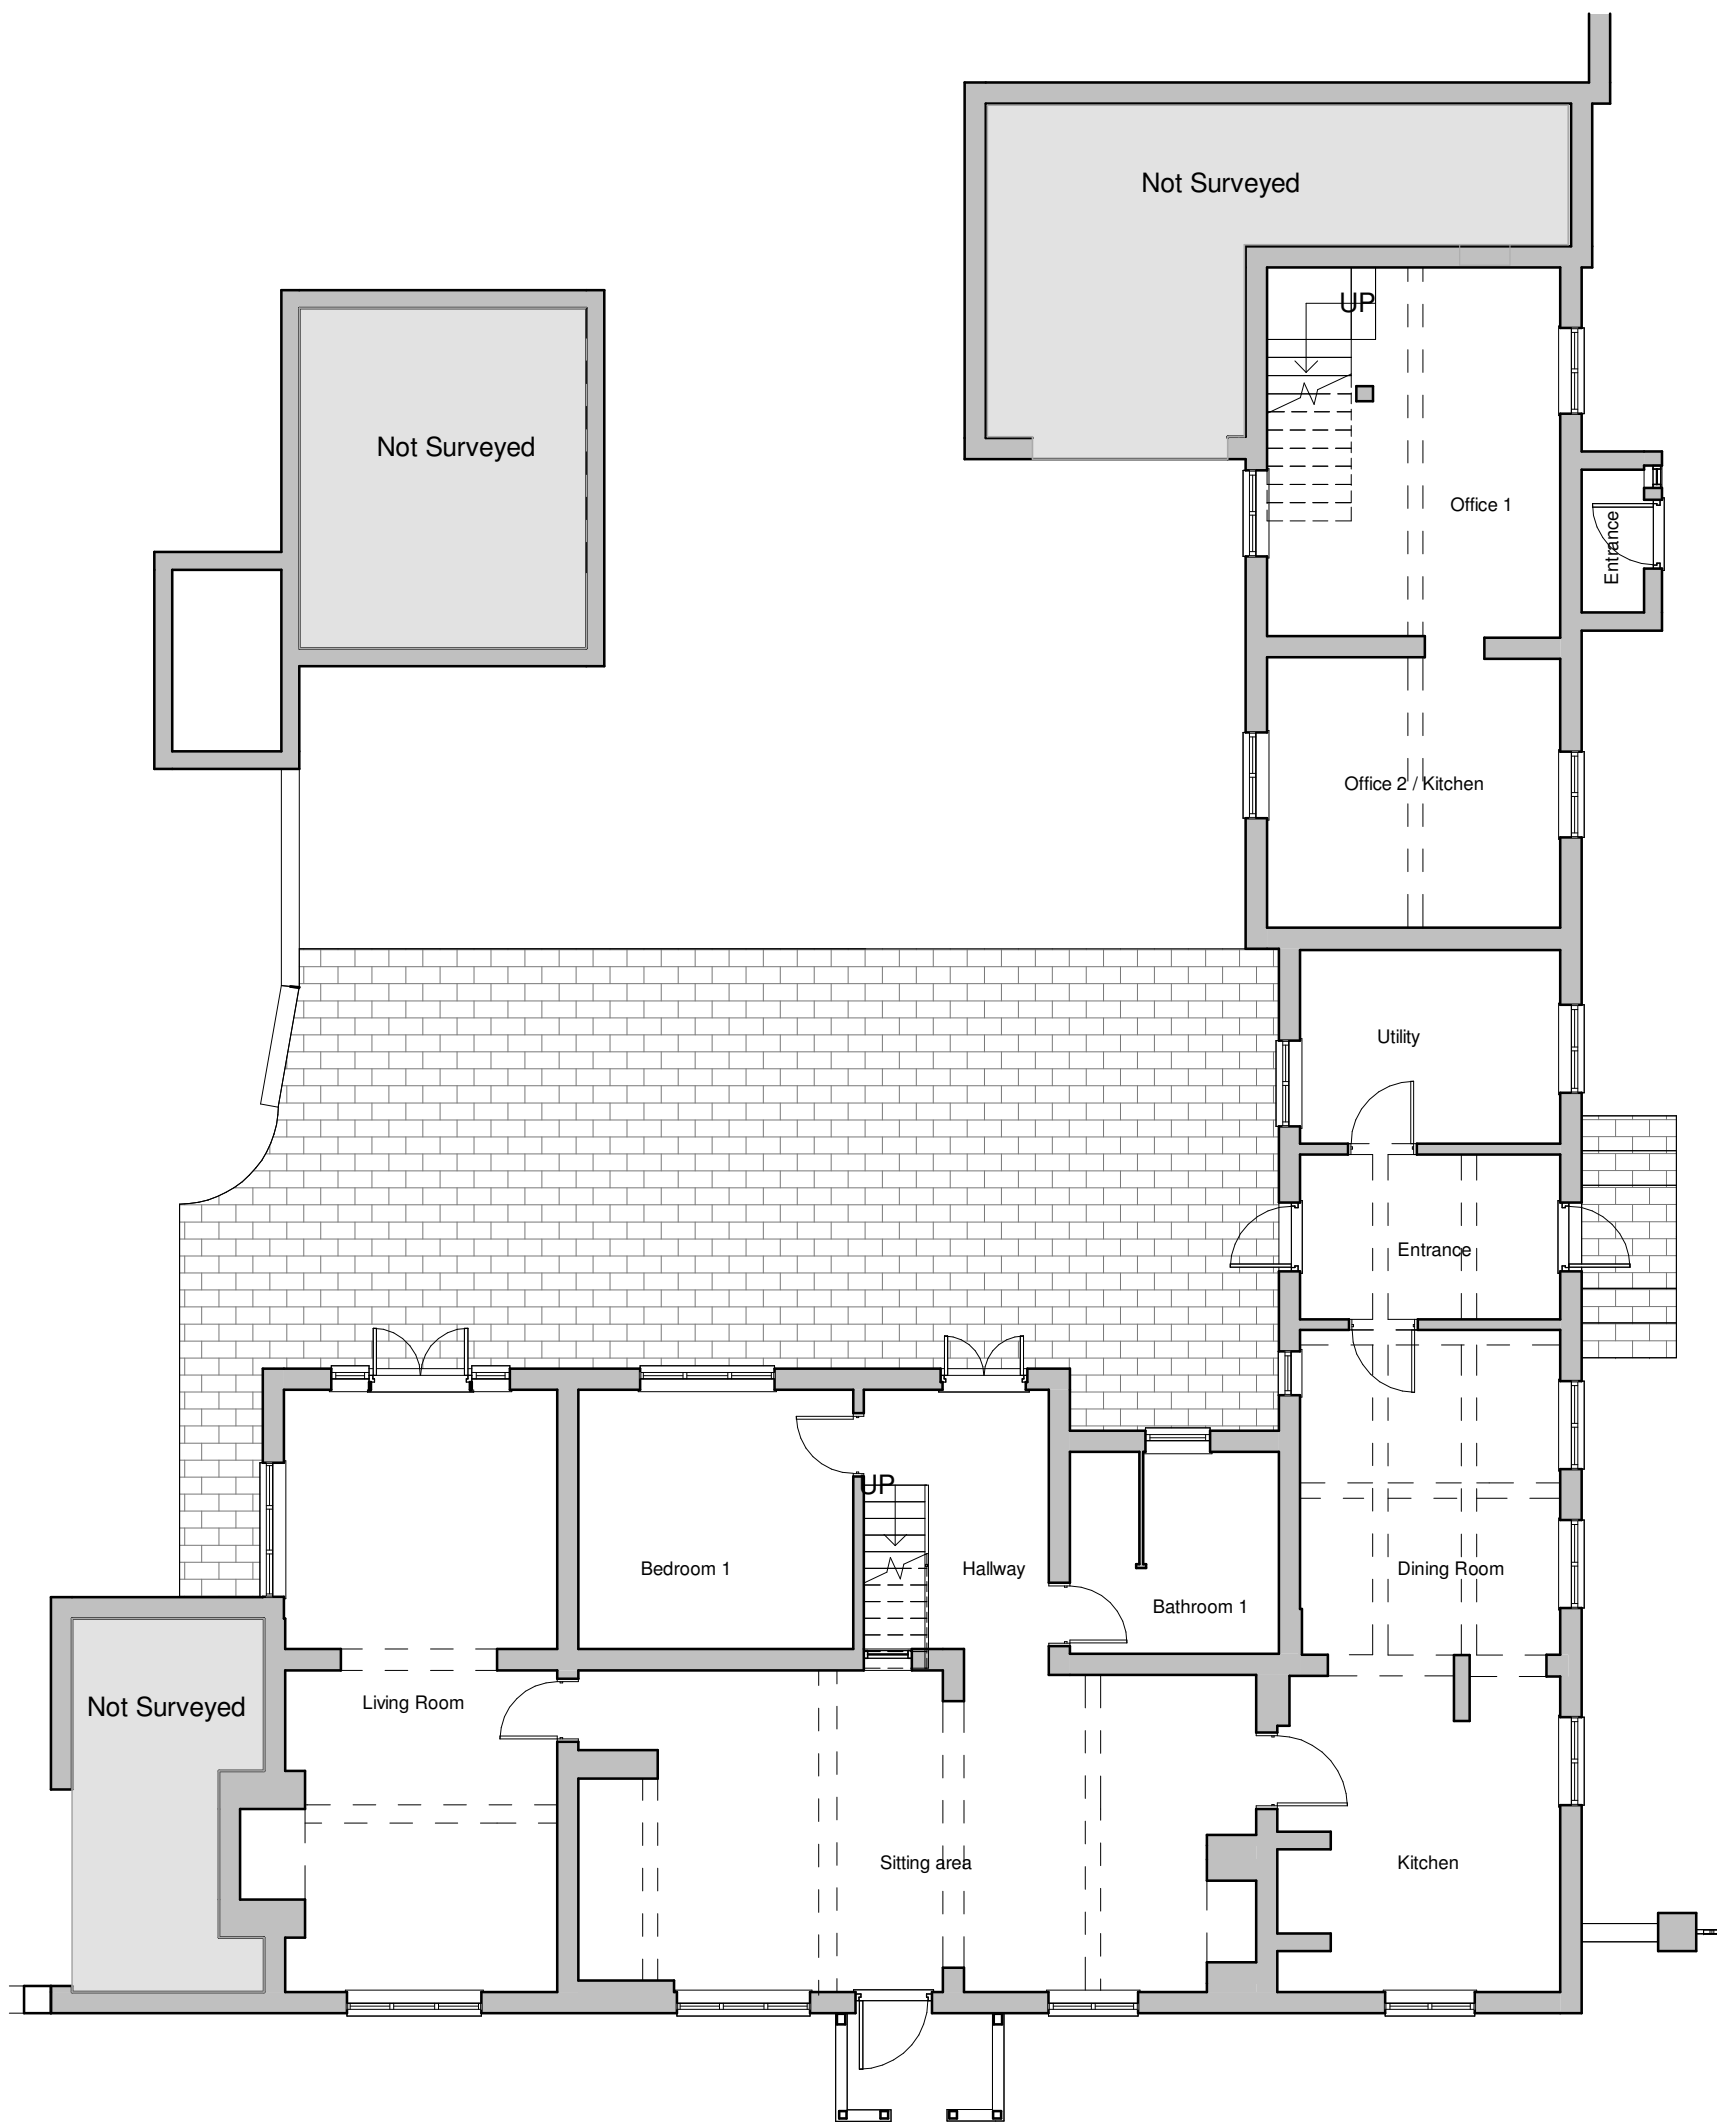

Ground Floor Plan

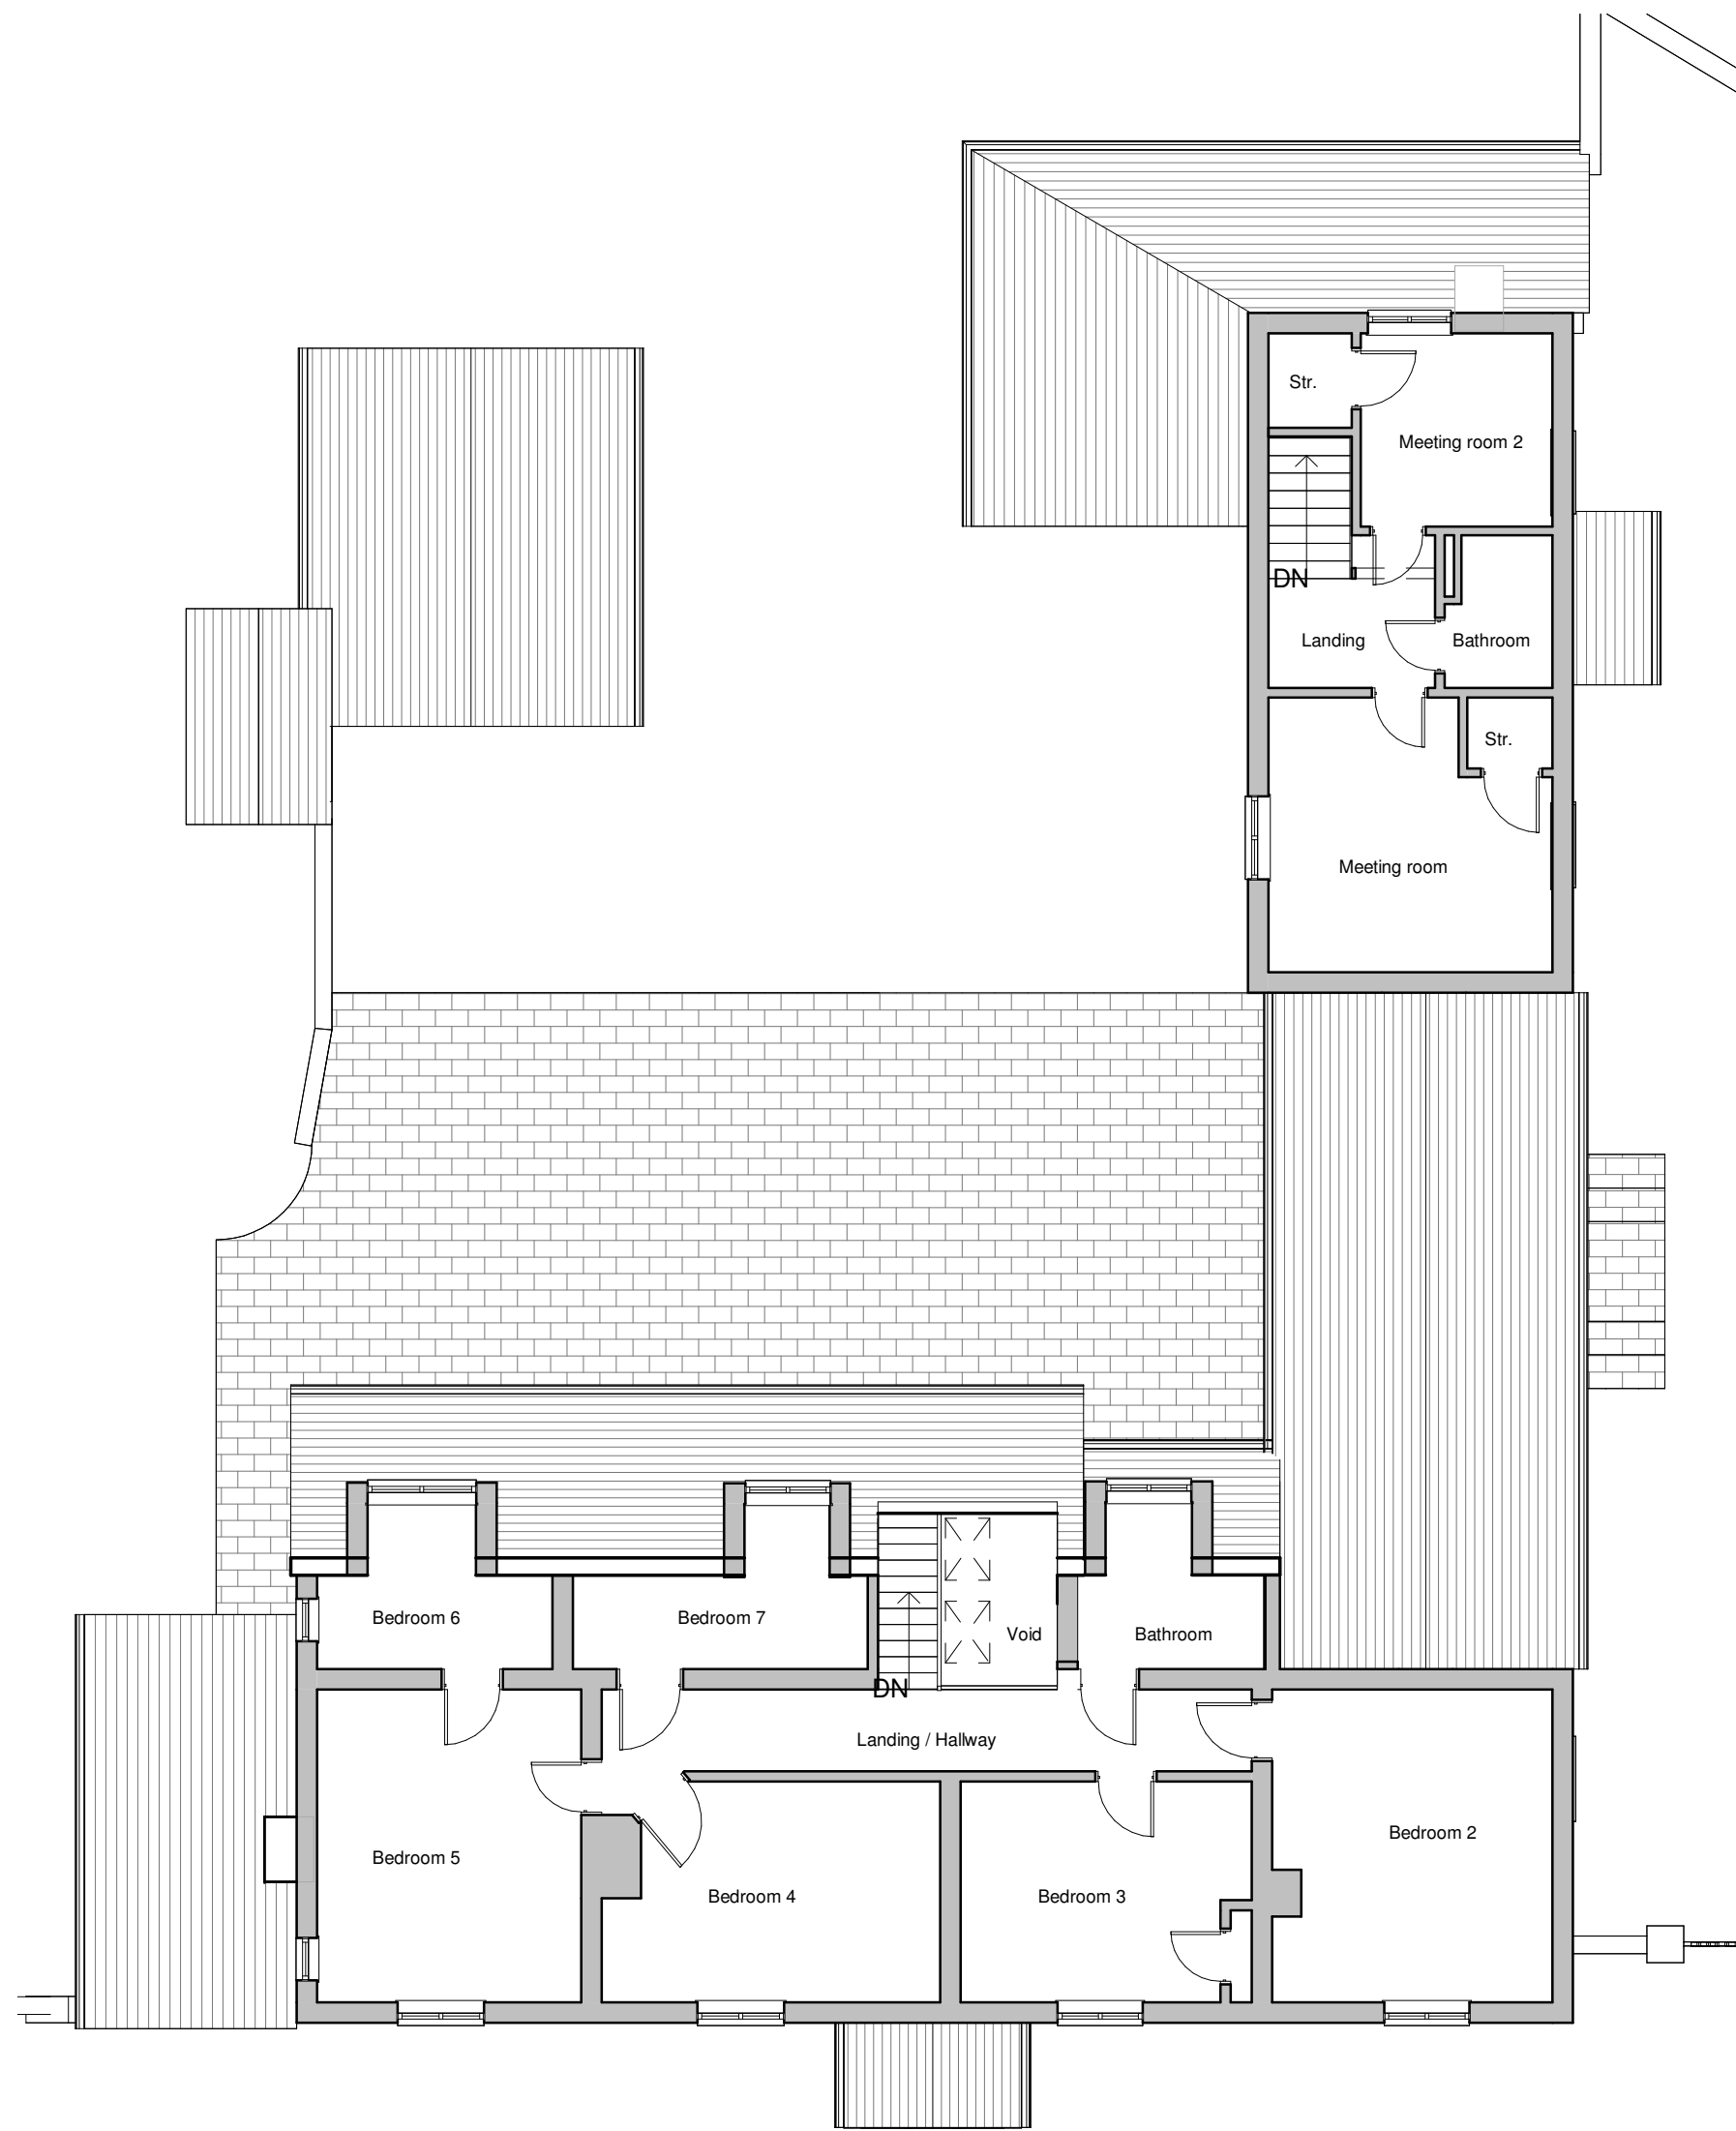

First Floor Plan

Client Mr and Mrs Hutchinson				hayward ARCHITECTS LTD 19 Station Road Hinckley Leicestershire LE10 1AW Tel: 01455 635 665 Fax: 01455 616 971 www.hayward-architects.co.uk	
Project Title Extention and Alterations Ratcliffe House Lane Ratcliffe Culey					
Drawing Title As Existing					
Scale	1:100	Date	04/23	Sheet	A1
Author	WNF	Checked by			
THE COPYRIGHT OF THIS DRAWING IS RESERVED BY HAYWARD ARCHITECTS LTD. REPRODUCTION IN ANY FORM, EITHER IN WHOLE OR IN PART, IS FORBIDDEN WITHOUT THE PRIOR WRITTEN PERMISSION OF THE COPYRIGHT HOLDER. DESIGN IS THE PROPERTY OF HAYWARD ARCHITECTS LTD. AND IS NOT TO BE REPRODUCED OR TRANSMITTED IN ANY FORM OR BY ANY MEANS, ELECTRONIC OR MECHANICAL, INCLUDING PHOTOCOPYING, RECORDING, OR BY ANY INFORMATION STORAGE AND RETRIEVAL SYSTEM.				Job No. 23 22	Drawing No. 01
Status As Existing					