



External 3D View



Proposed Rear Elevation - 1:100



Proposed Side Elevation - 1:100




Internal 3D View 1



Internal 3D View 2



External 3D View 2

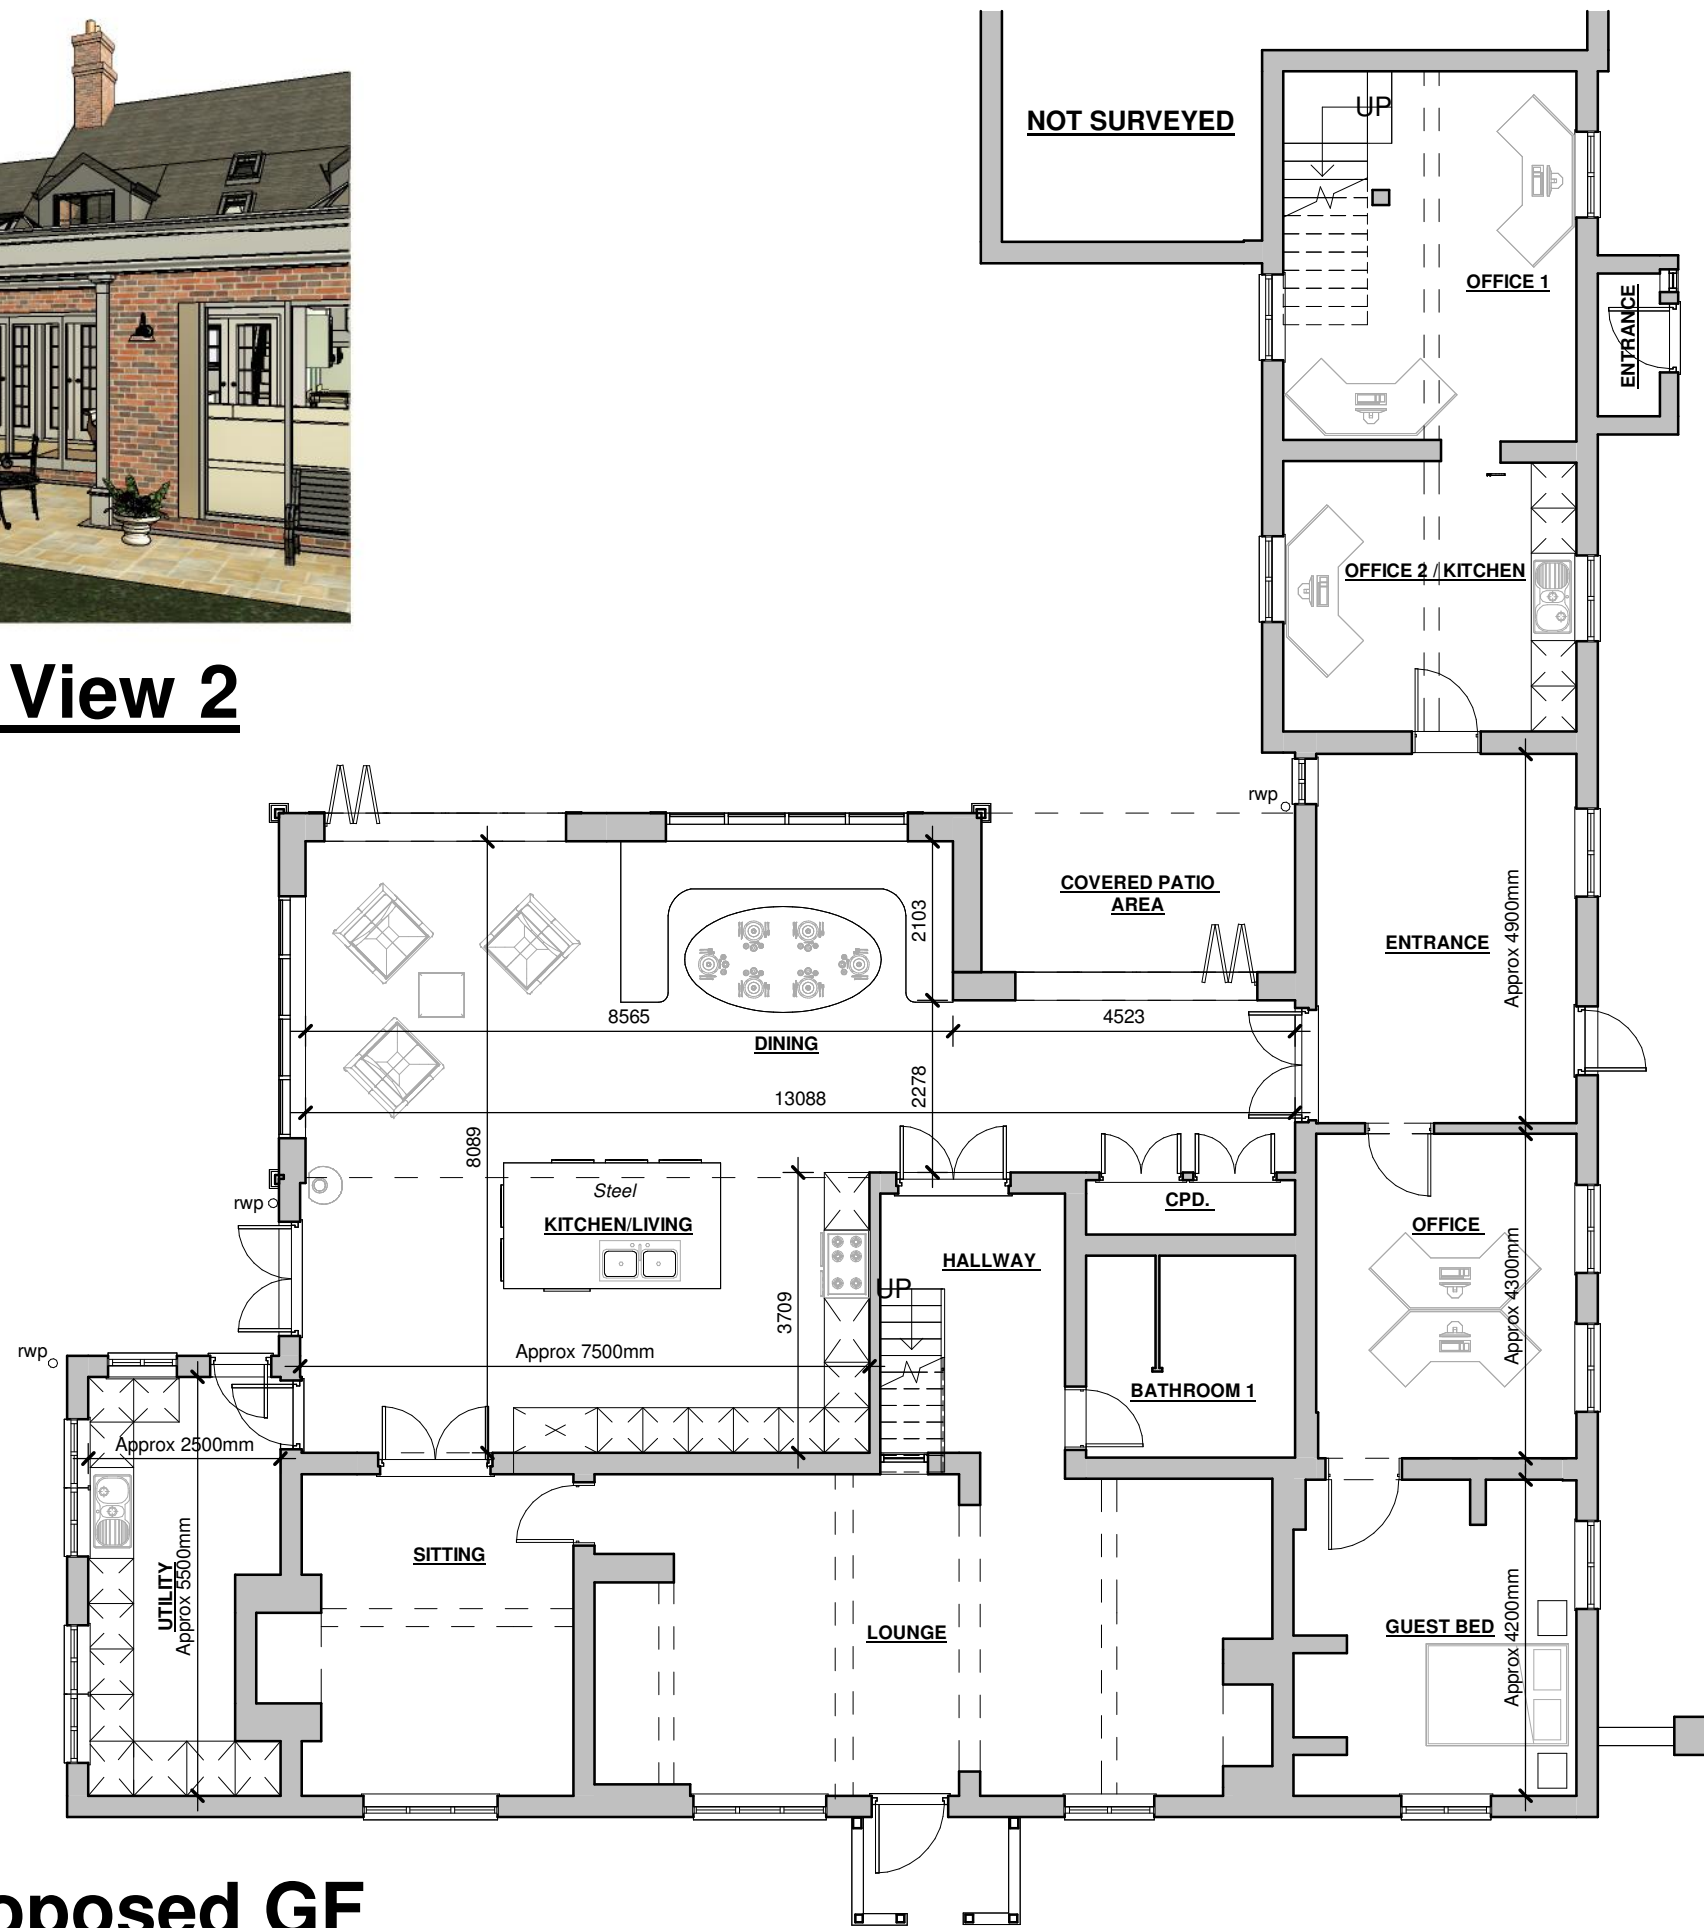

Proposed GF Plan - 1:100



Internal 3D View 3



Internal 3D View 4

Client Mr and Mrs Hutchinson			hayward ARCHITECTS LTD 19 Station Road Hinckley Leicestershire LE10 1AW Tel: 01455 635 665 Fax: 01455 618 971 www.hayward-architects.co.uk	
Project Title Extension and Alterations Ratcliffe House Lane Ratcliffe Culey				
Drawing Title Scheme 5				
Scale As Indicated	Date Feb 24	Sheet A1	Job No. 23 22	Drawing No. 07
Author MO	Checked by CB	Status Concept		