



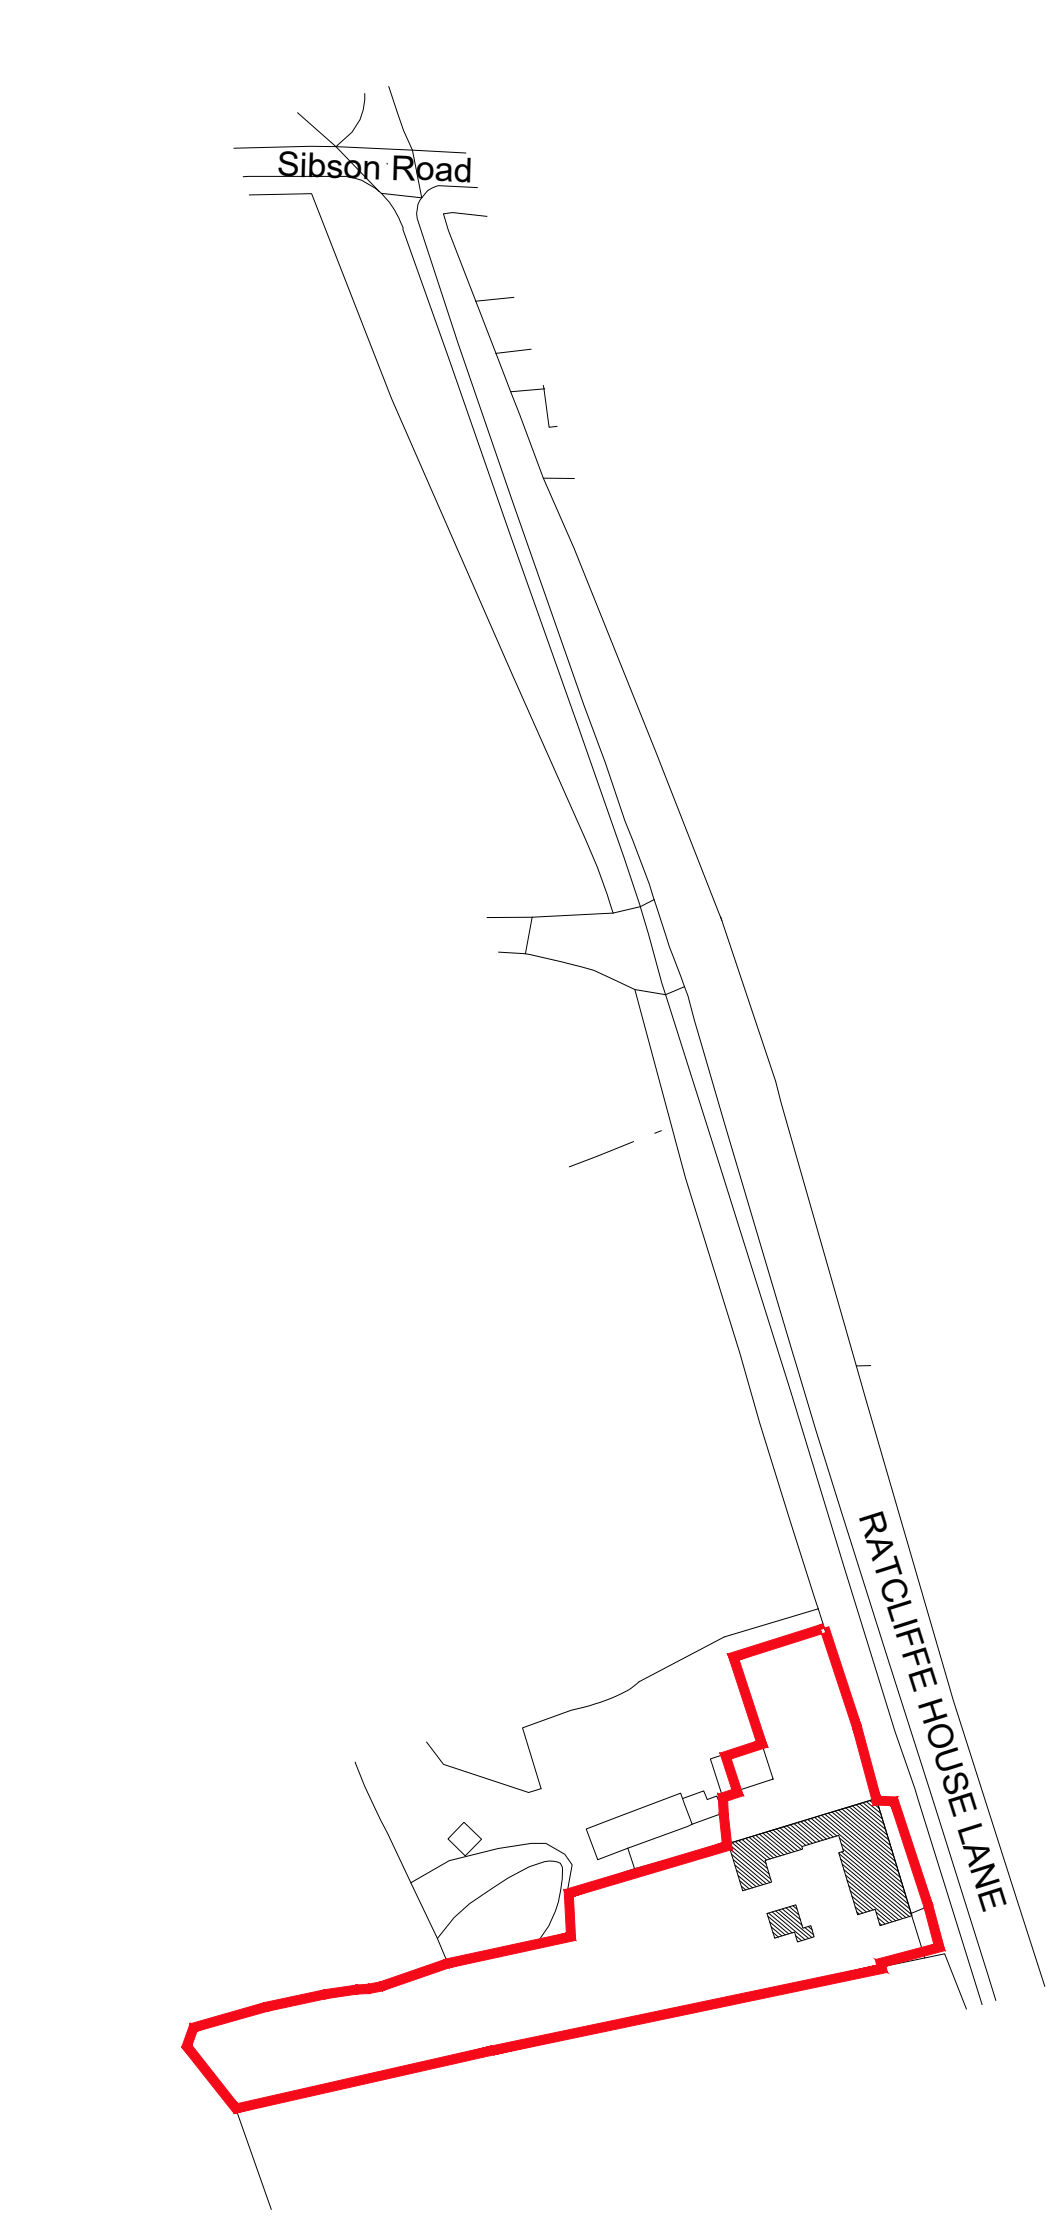


Ordnance Survey, (c) Crown Copyright 2024. All rights reserved. Licence number 100022432

Existing Site Location Plan
1:1250

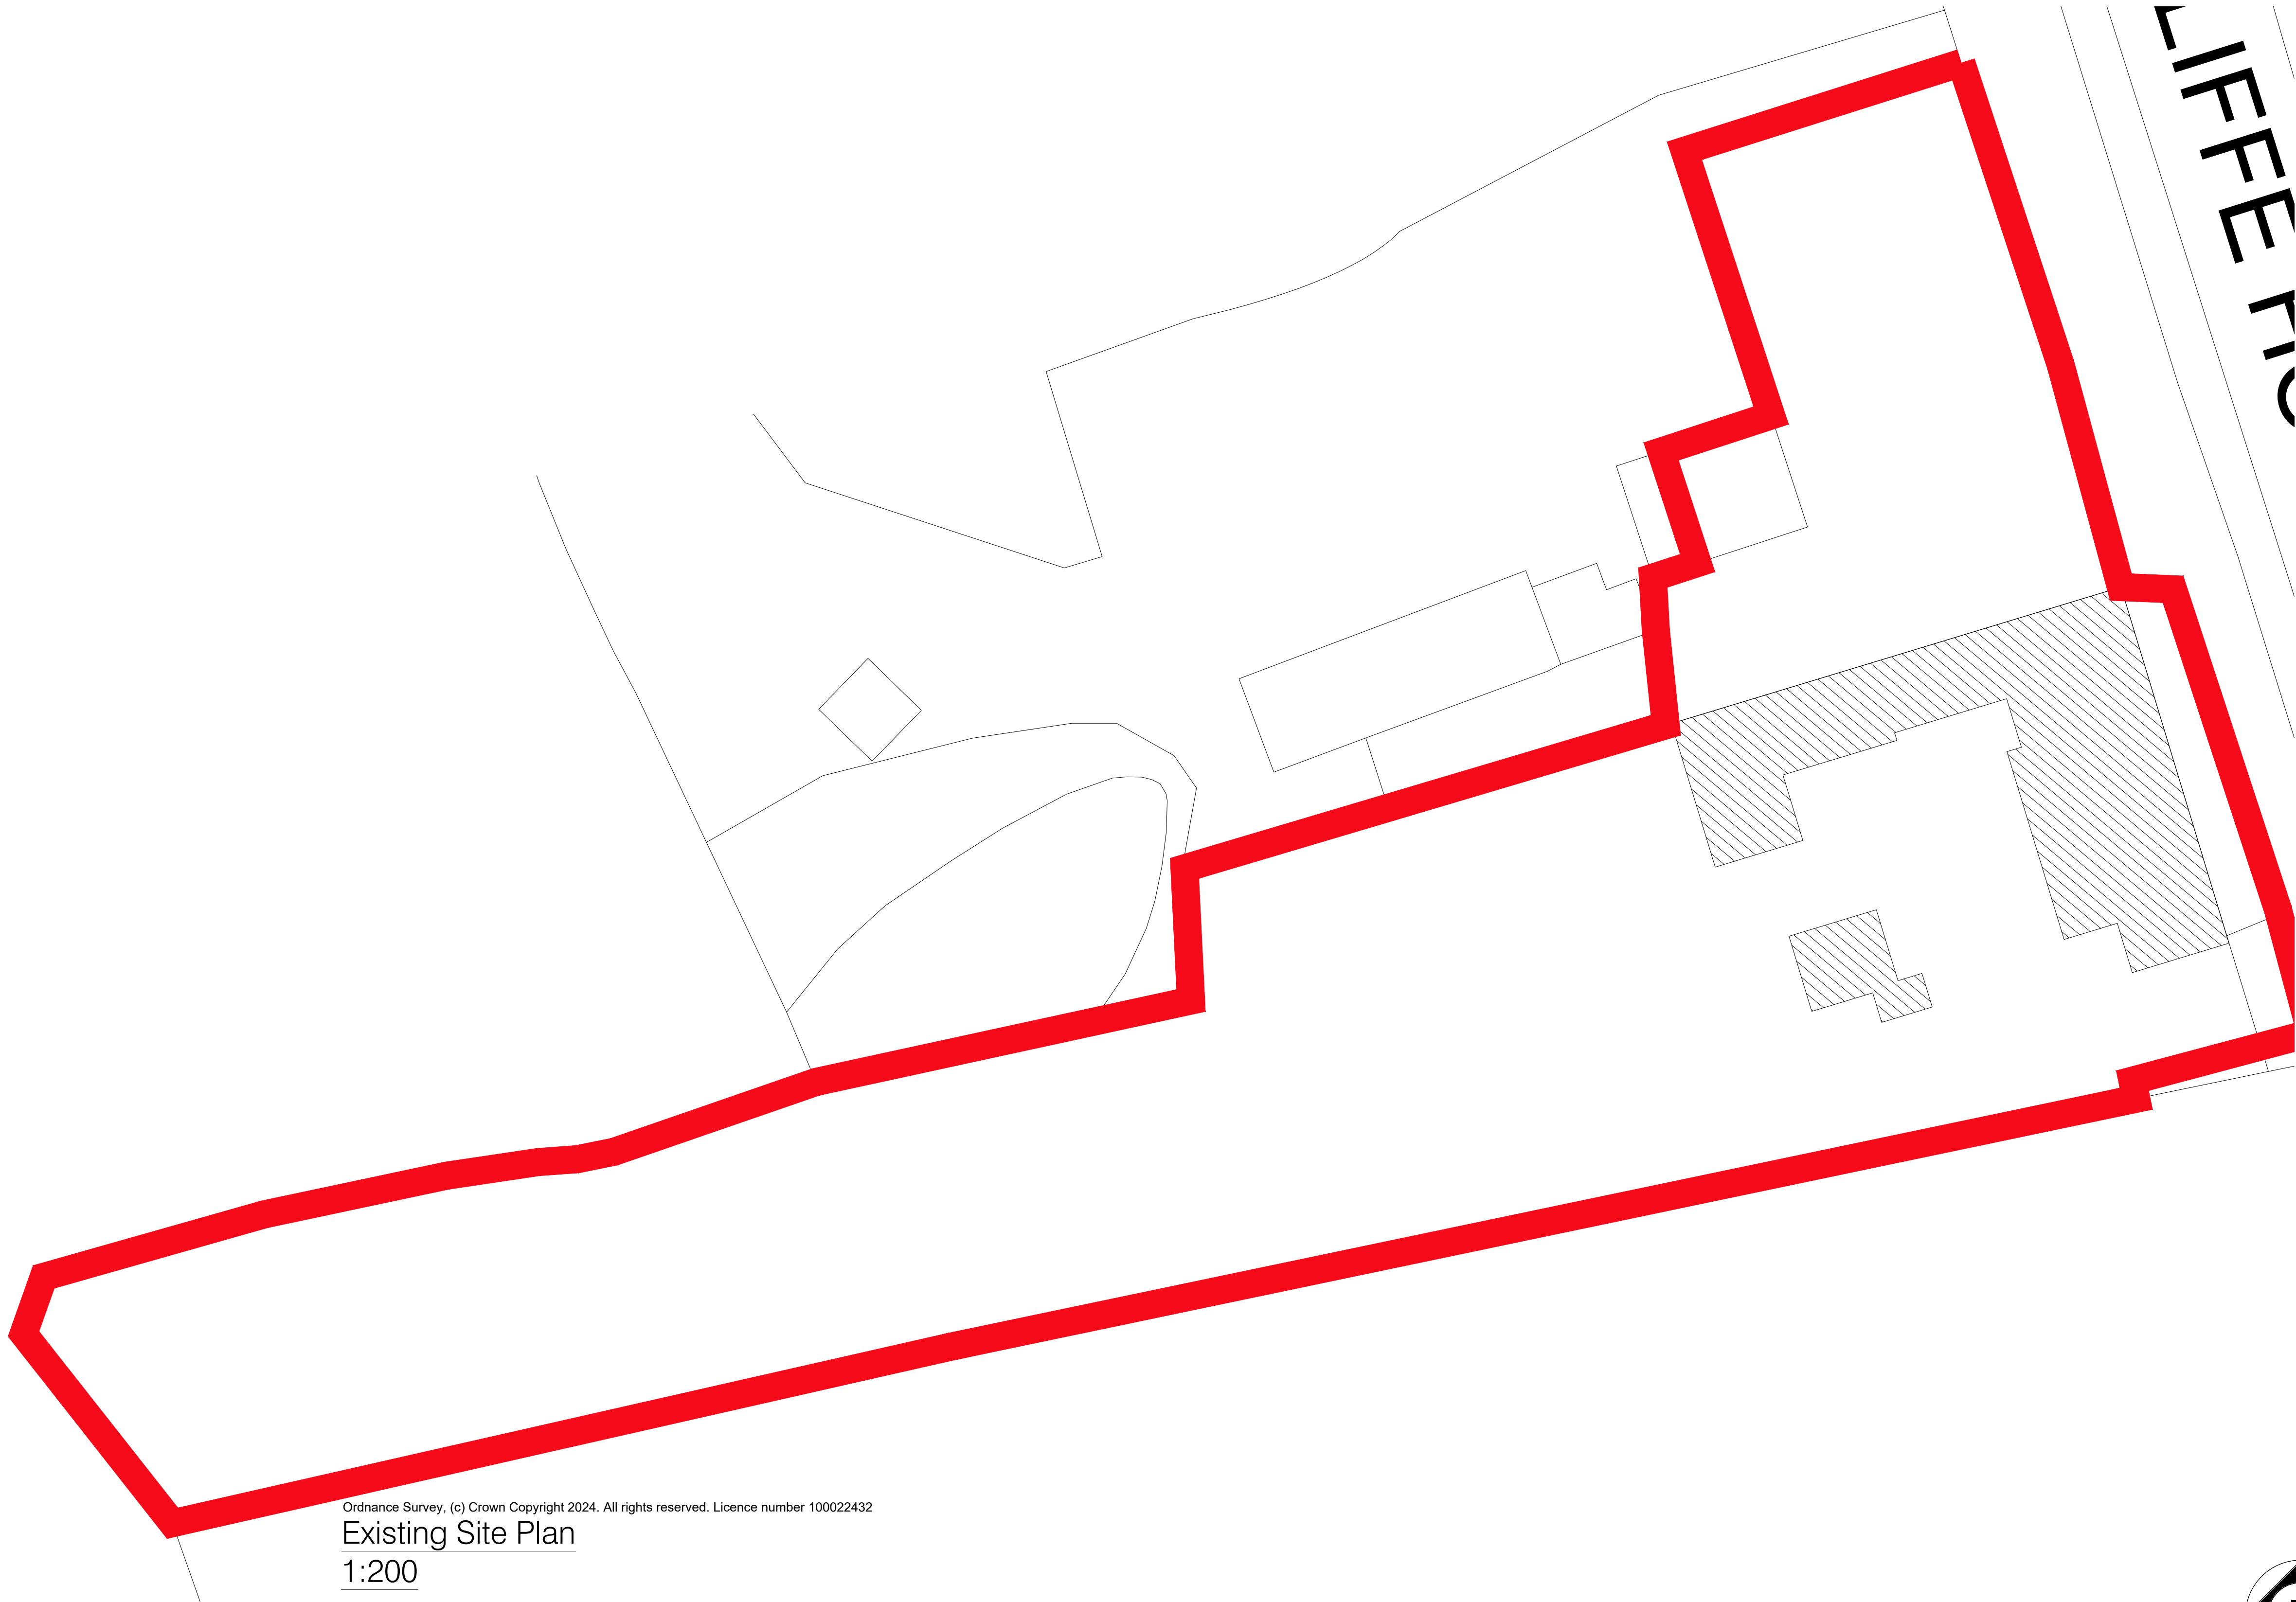

Ordnance Survey, (c) Crown Copyright 2024. All rights reserved. Licence number 100022432

Existing Site Plan
1:200

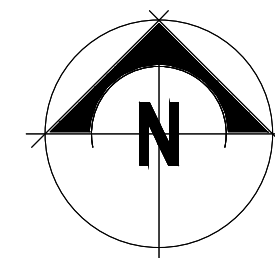

Client		Mr and Mrs Hutchinson		hayward ARCHITECTS LTD 19 Station Road Hinckley Leicestershire LE10 1AW Tel: 01455 635 665 Fax: 01455 618 971 www.hayward-architects.co.uk
Project Title		Extension and alterations Ratcliffe House Lane Ratcliffe Culey		
Drawing Title		Existing Site Plan and Site Location Plan		
Scale	As Indicated	Sheet	A1	
Author	CB	Date	March 2024	
Job No.		23 22		Drawing No.
Status		Planning		08

THE COPYRIGHT OF THIS DRAWING IS VESTED IN HAYWARD ARCHITECTS LTD.

REPRODUCTION IN ANY FORM OR BY ANY MEANS, IN WHOLE OR IN PART, IS FORBIDDEN WITHOUT THE WRITTEN PERMISSION OF THE COPYRIGHT HOLDER. DO NOT SCALE FROM DRAWINGS AND ONLY FOLLOWED DIMENSIONS ARE TO BE USED.