



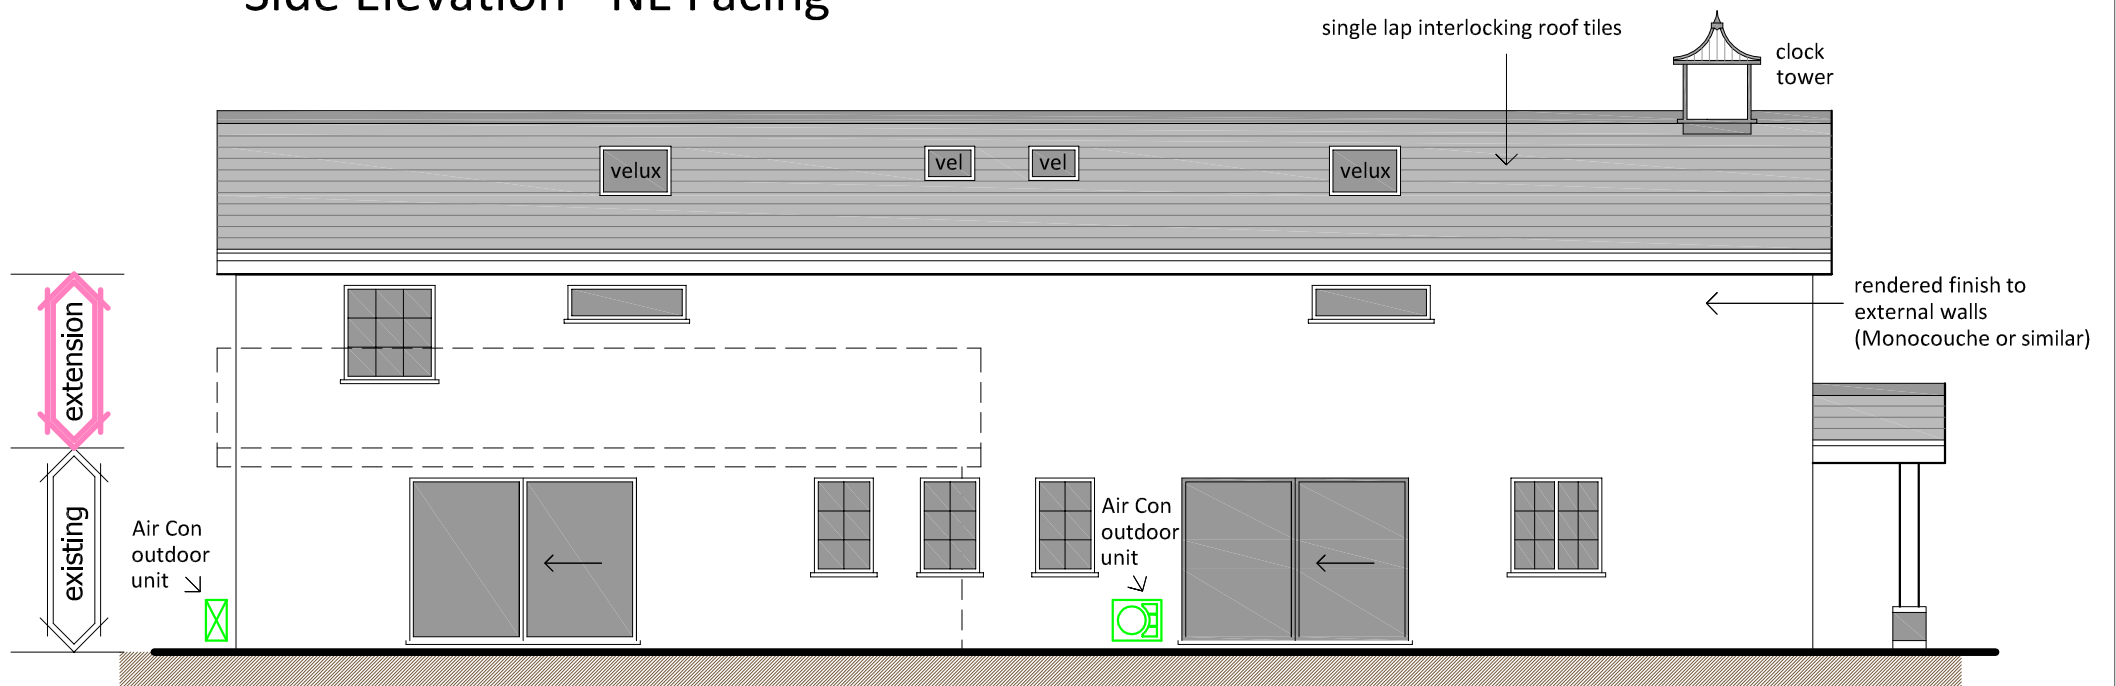


Side Elevation - NE Facing

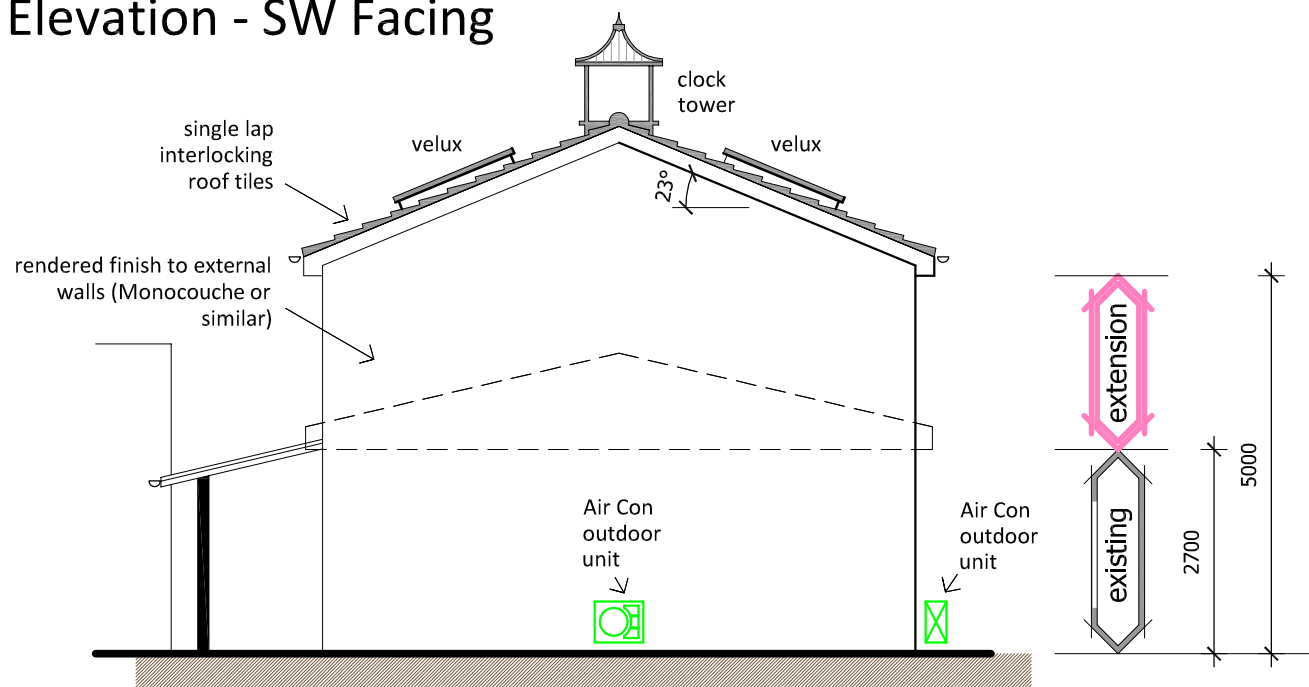


Side Elevation - SW Facing



Rear Elevation - SE Facing

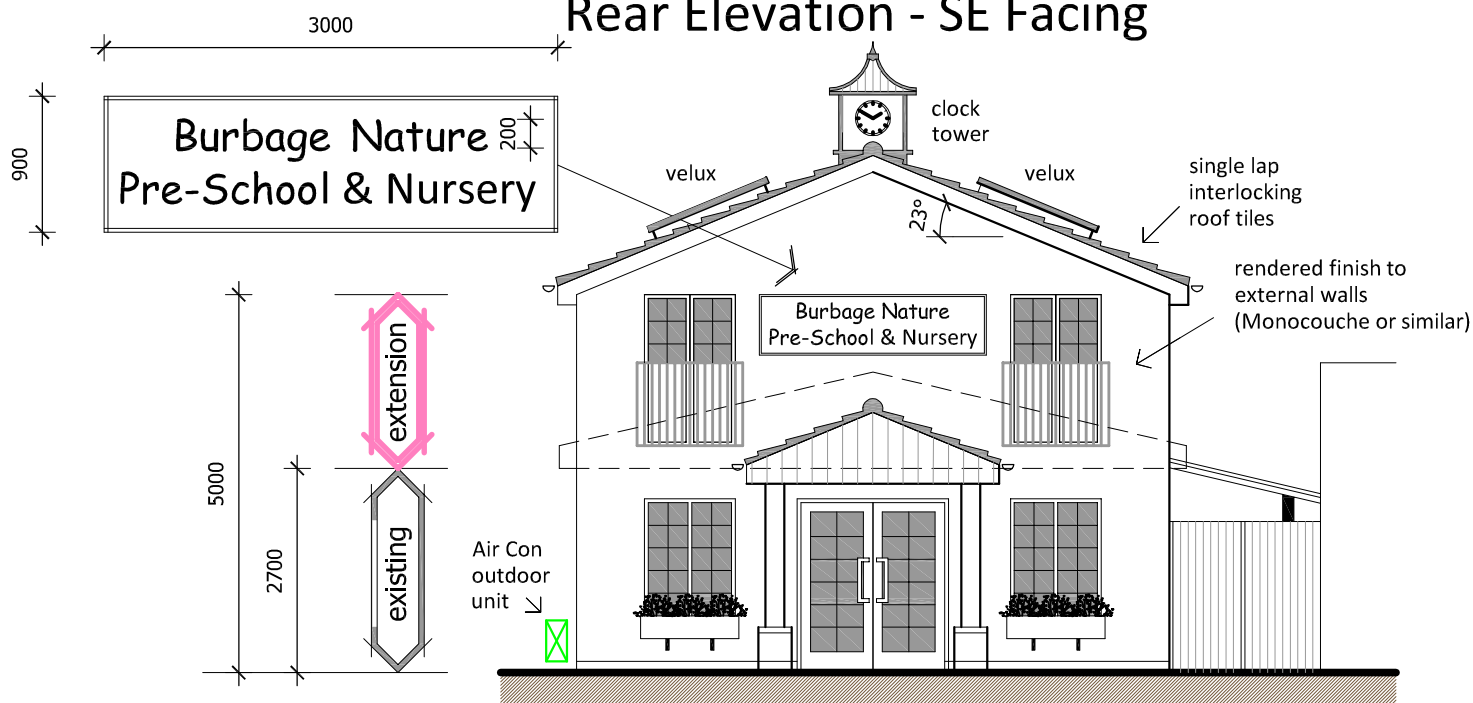

Front Elevation - NW Facing

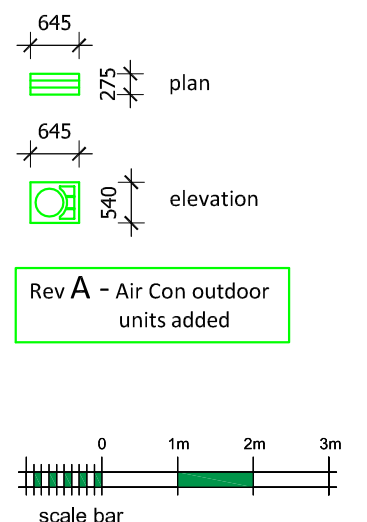

PROPOSED ELEVATIONS

Proposed Extension & Change of Use of Domestic Garage to Preschool and Nursery

Manor View,
Aston Flamville Road,
Burbage
Hinckley LE10 3AA

dwg no:- 23.10.04A scale:- 1:100 (A3) date:- Oct 2023

pgs design
mobile:- 07827 930918
pgsdesign2014@gmail.com