



Front Elevation




Rear Elevation




Side Elevation



Side Elevation

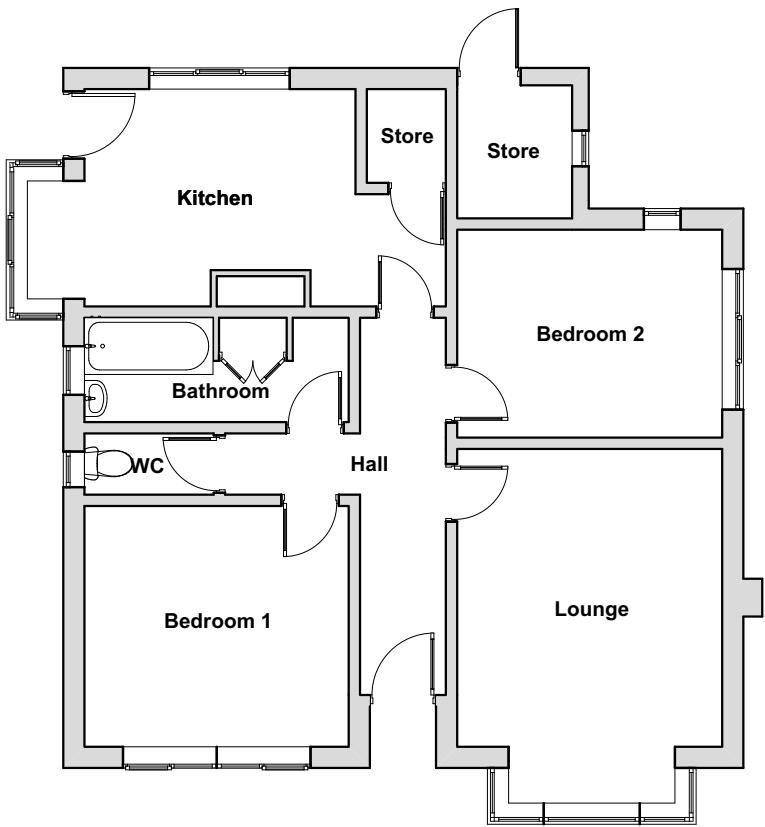

Ground Floor

 

Scale Bar 1:100

WALL LEGEND	
	EXISTING WALL
	PROPOSED NEW WALL
	REMOVED WALL

Please Note:

- This drawing may be printed and scaled FOR PLANNING PURPOSES.
- All dimensions to be CHECKED ON SITE and any DISCREPANCY reported to Design Three Sixty.
- The site boundary shown is the best assumed from available data & does NOT represent legal ownership.
- All dimensions in mm unless otherwise stated.

Revisions.

DESIGN THREE SIXTY

E: info@designthreesixty.co.uk
T: +44 (0) 7904 224864
W: www.designthreesixty.co.uk

Project:
Loft conversion with two storey rear extension and new garage

1 Dawsons Lane,
Barwell,
Leicestershire,
LE9 8BE

Client:
Mr Johny Roux

Drawing Title:

Existing Layouts and Elevations

Drawing by: IG / KF	Checked by: IG / KF
Date: 24-04-2024	Scale: 1:100 @A2
Drawing Number: 136-01	Revision: 0 A / B / C / D / E F / G / H / I / J / K